





Services Key

- SAT – Satellite television aerial point
- CAT5 – data point
- Denotes pull cord
- 2 – Denotes light switch (2 way)
- 1 – Denotes light switch (1 way)
- Denotes television aerial points
- Denotes double socket
- Denotes double socket (floor level)
- Denotes cooker point
- Denotes spurl
- Denotes external water tap
- Denotes radiator
- Denotes PIR detector
- Denotes extractor fan
- Denotes smoke detector
- Denotes heat detector
- Denotes meter
- Denotes wall light
- Denotes ceiling rose
- Denotes spotlight
- Denotes fluorescent tube


Notes:
Final number of sockets, lights, radiators, positions etc to be agreed with the Client.
Contractor to assess existing electrical system and meter/distribution board and advise of any additional work required due to new works.

Structural Engineer to confirm all beam types and sizes


DO NOT SCALE FROM THIS DRAWING EXCEPT FOR PLANNING AS PHOTOGRAPHS WILL BE SUBJECT TO DISTORTION. DRAWINGS TO BE PRODUCED IN CONJUNCTION WITH ALL OTHER DRAWINGS & SPECIFICATIONS. ANY DISCREPANCIES MUST BE BROUGHT TO THE ATTENTION OF THE ARCHITECT IMMEDIATELY. THE CONTRACTOR MUST VERIFY ALL DIMENSIONS BY SITE MEASUREMENT BEFORE ORDERING MATERIALS OR MANUFACTURING COMPONENTS. PRODUCTS TO THOSE NAMED WILL BE ACCEPTABLE IF PROVEN TO BE OF EQUAL OR HIGHER PERFORMANCE AND NOT IN CONFLICT WITH OTHER ELEMENTS.

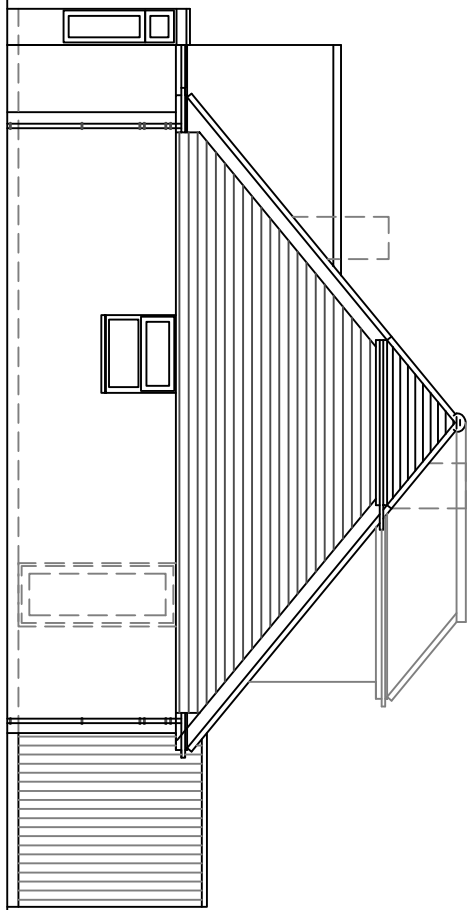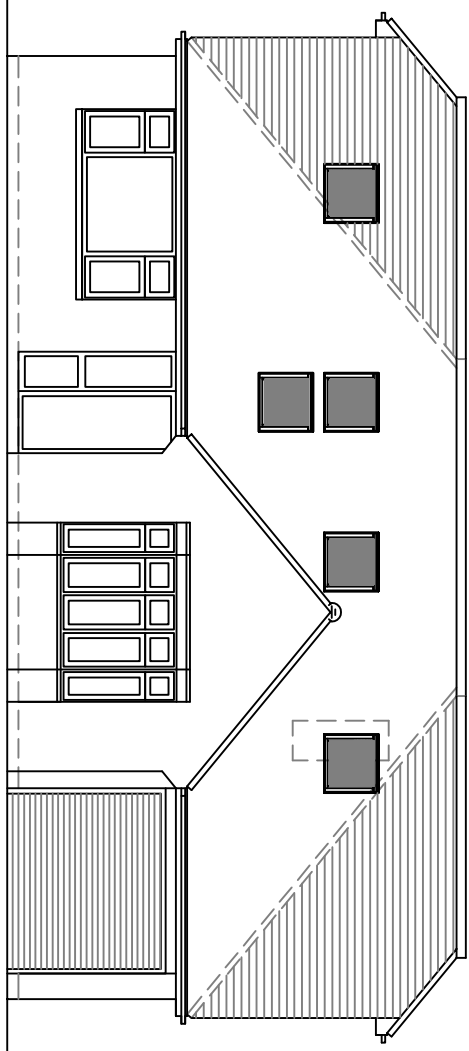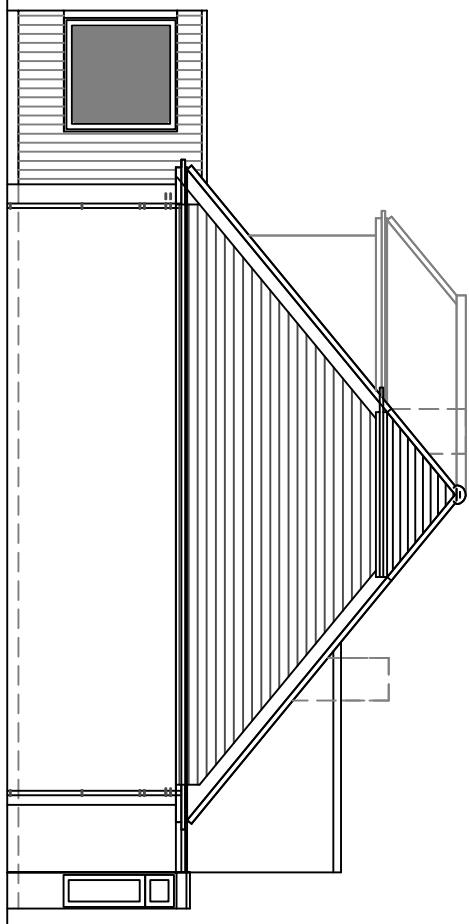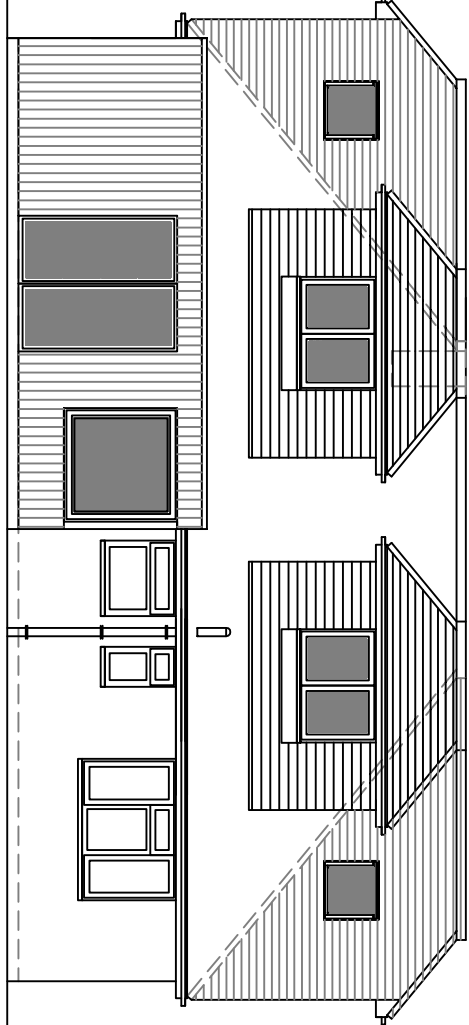


8 East Facing front Elevation

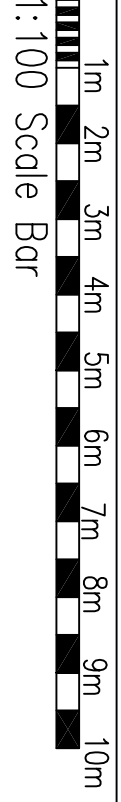



9 North Facing side Elevation

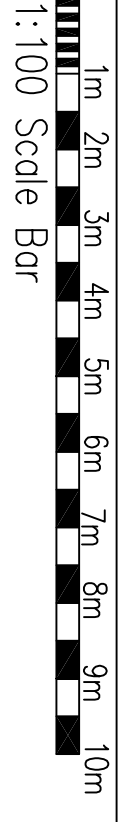



10 West Facing rear Elevation

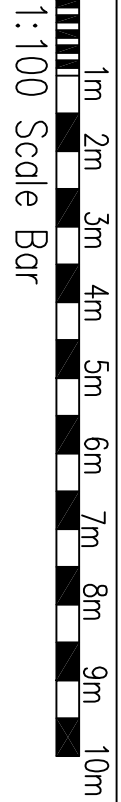



11 South Facing side Elevation

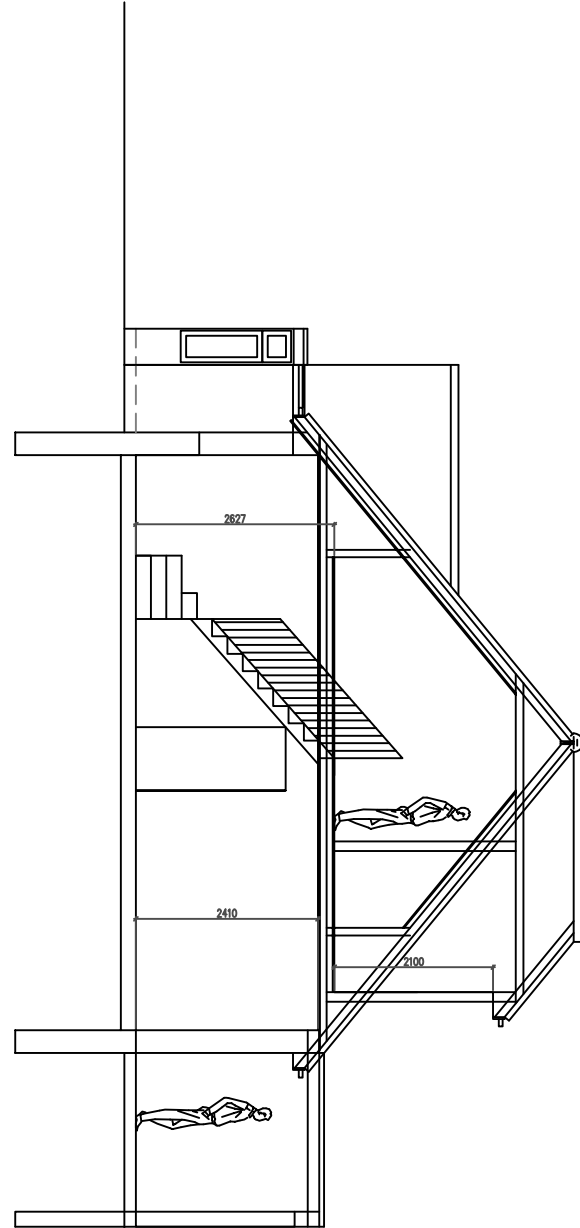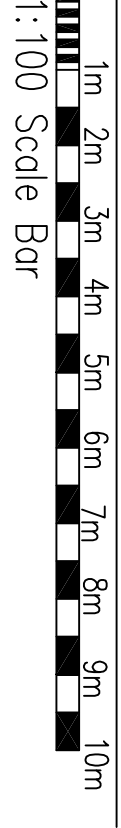

12 SECTION

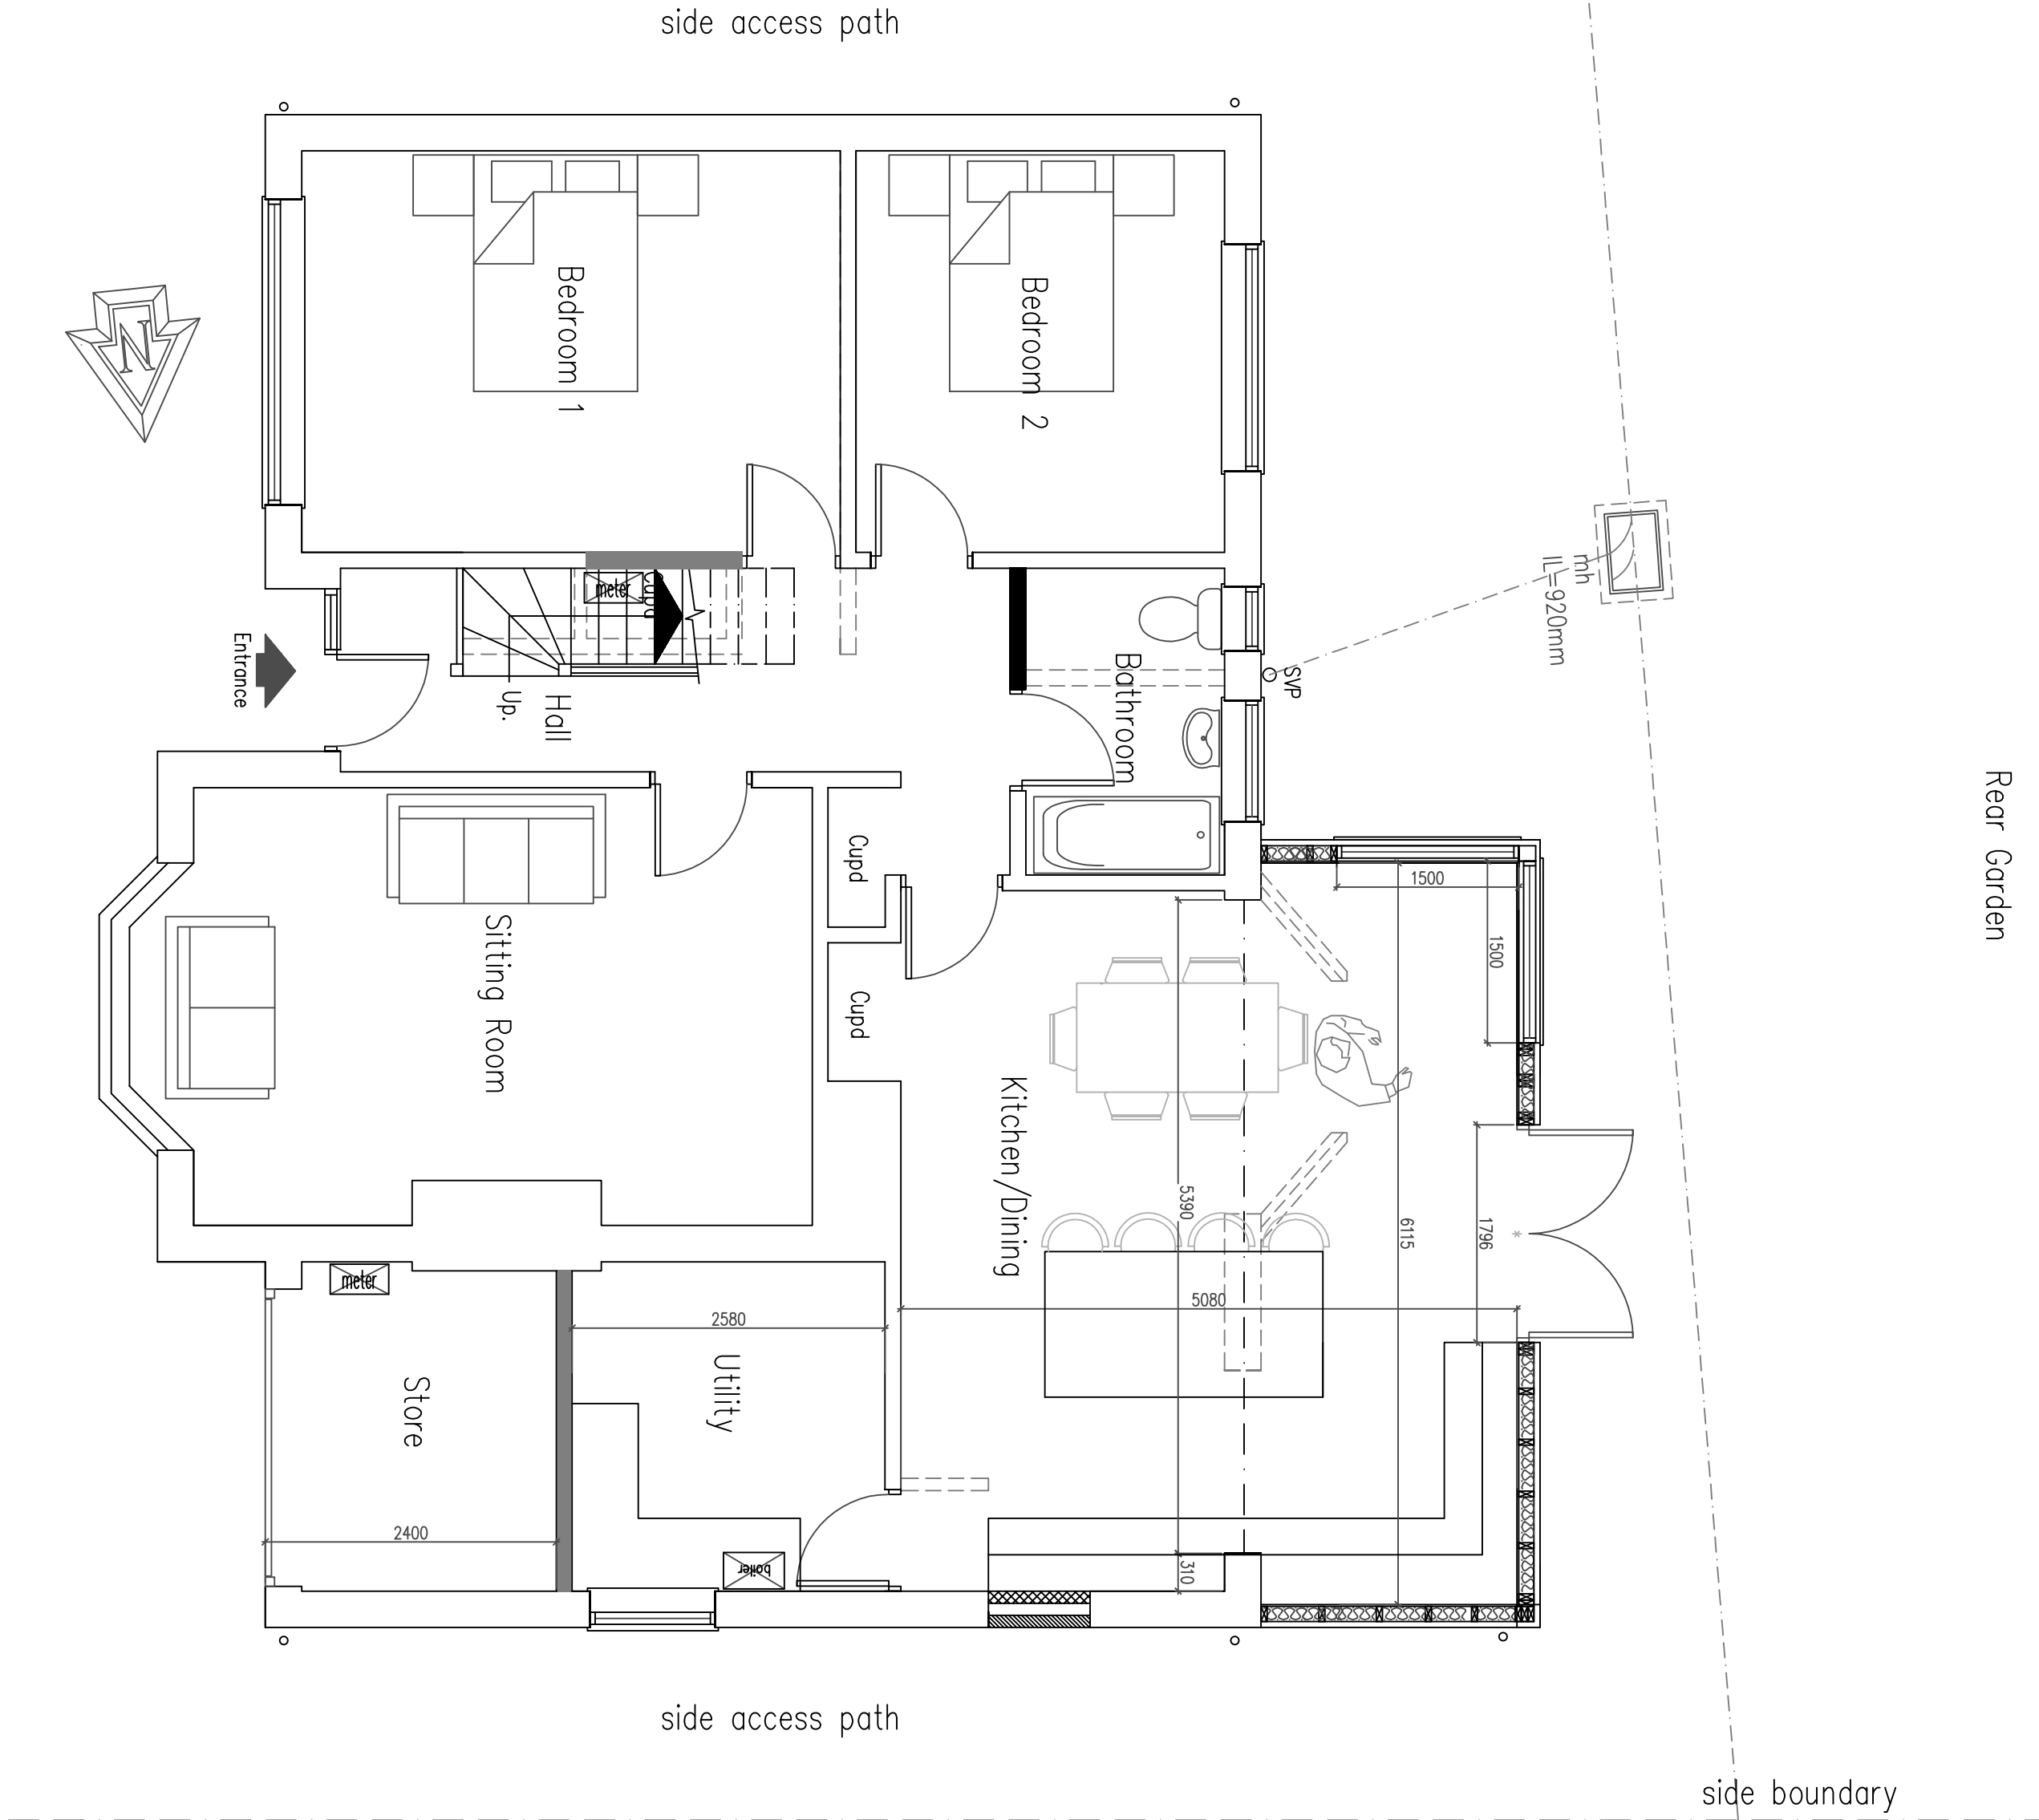 

6 Ground Floor Plan

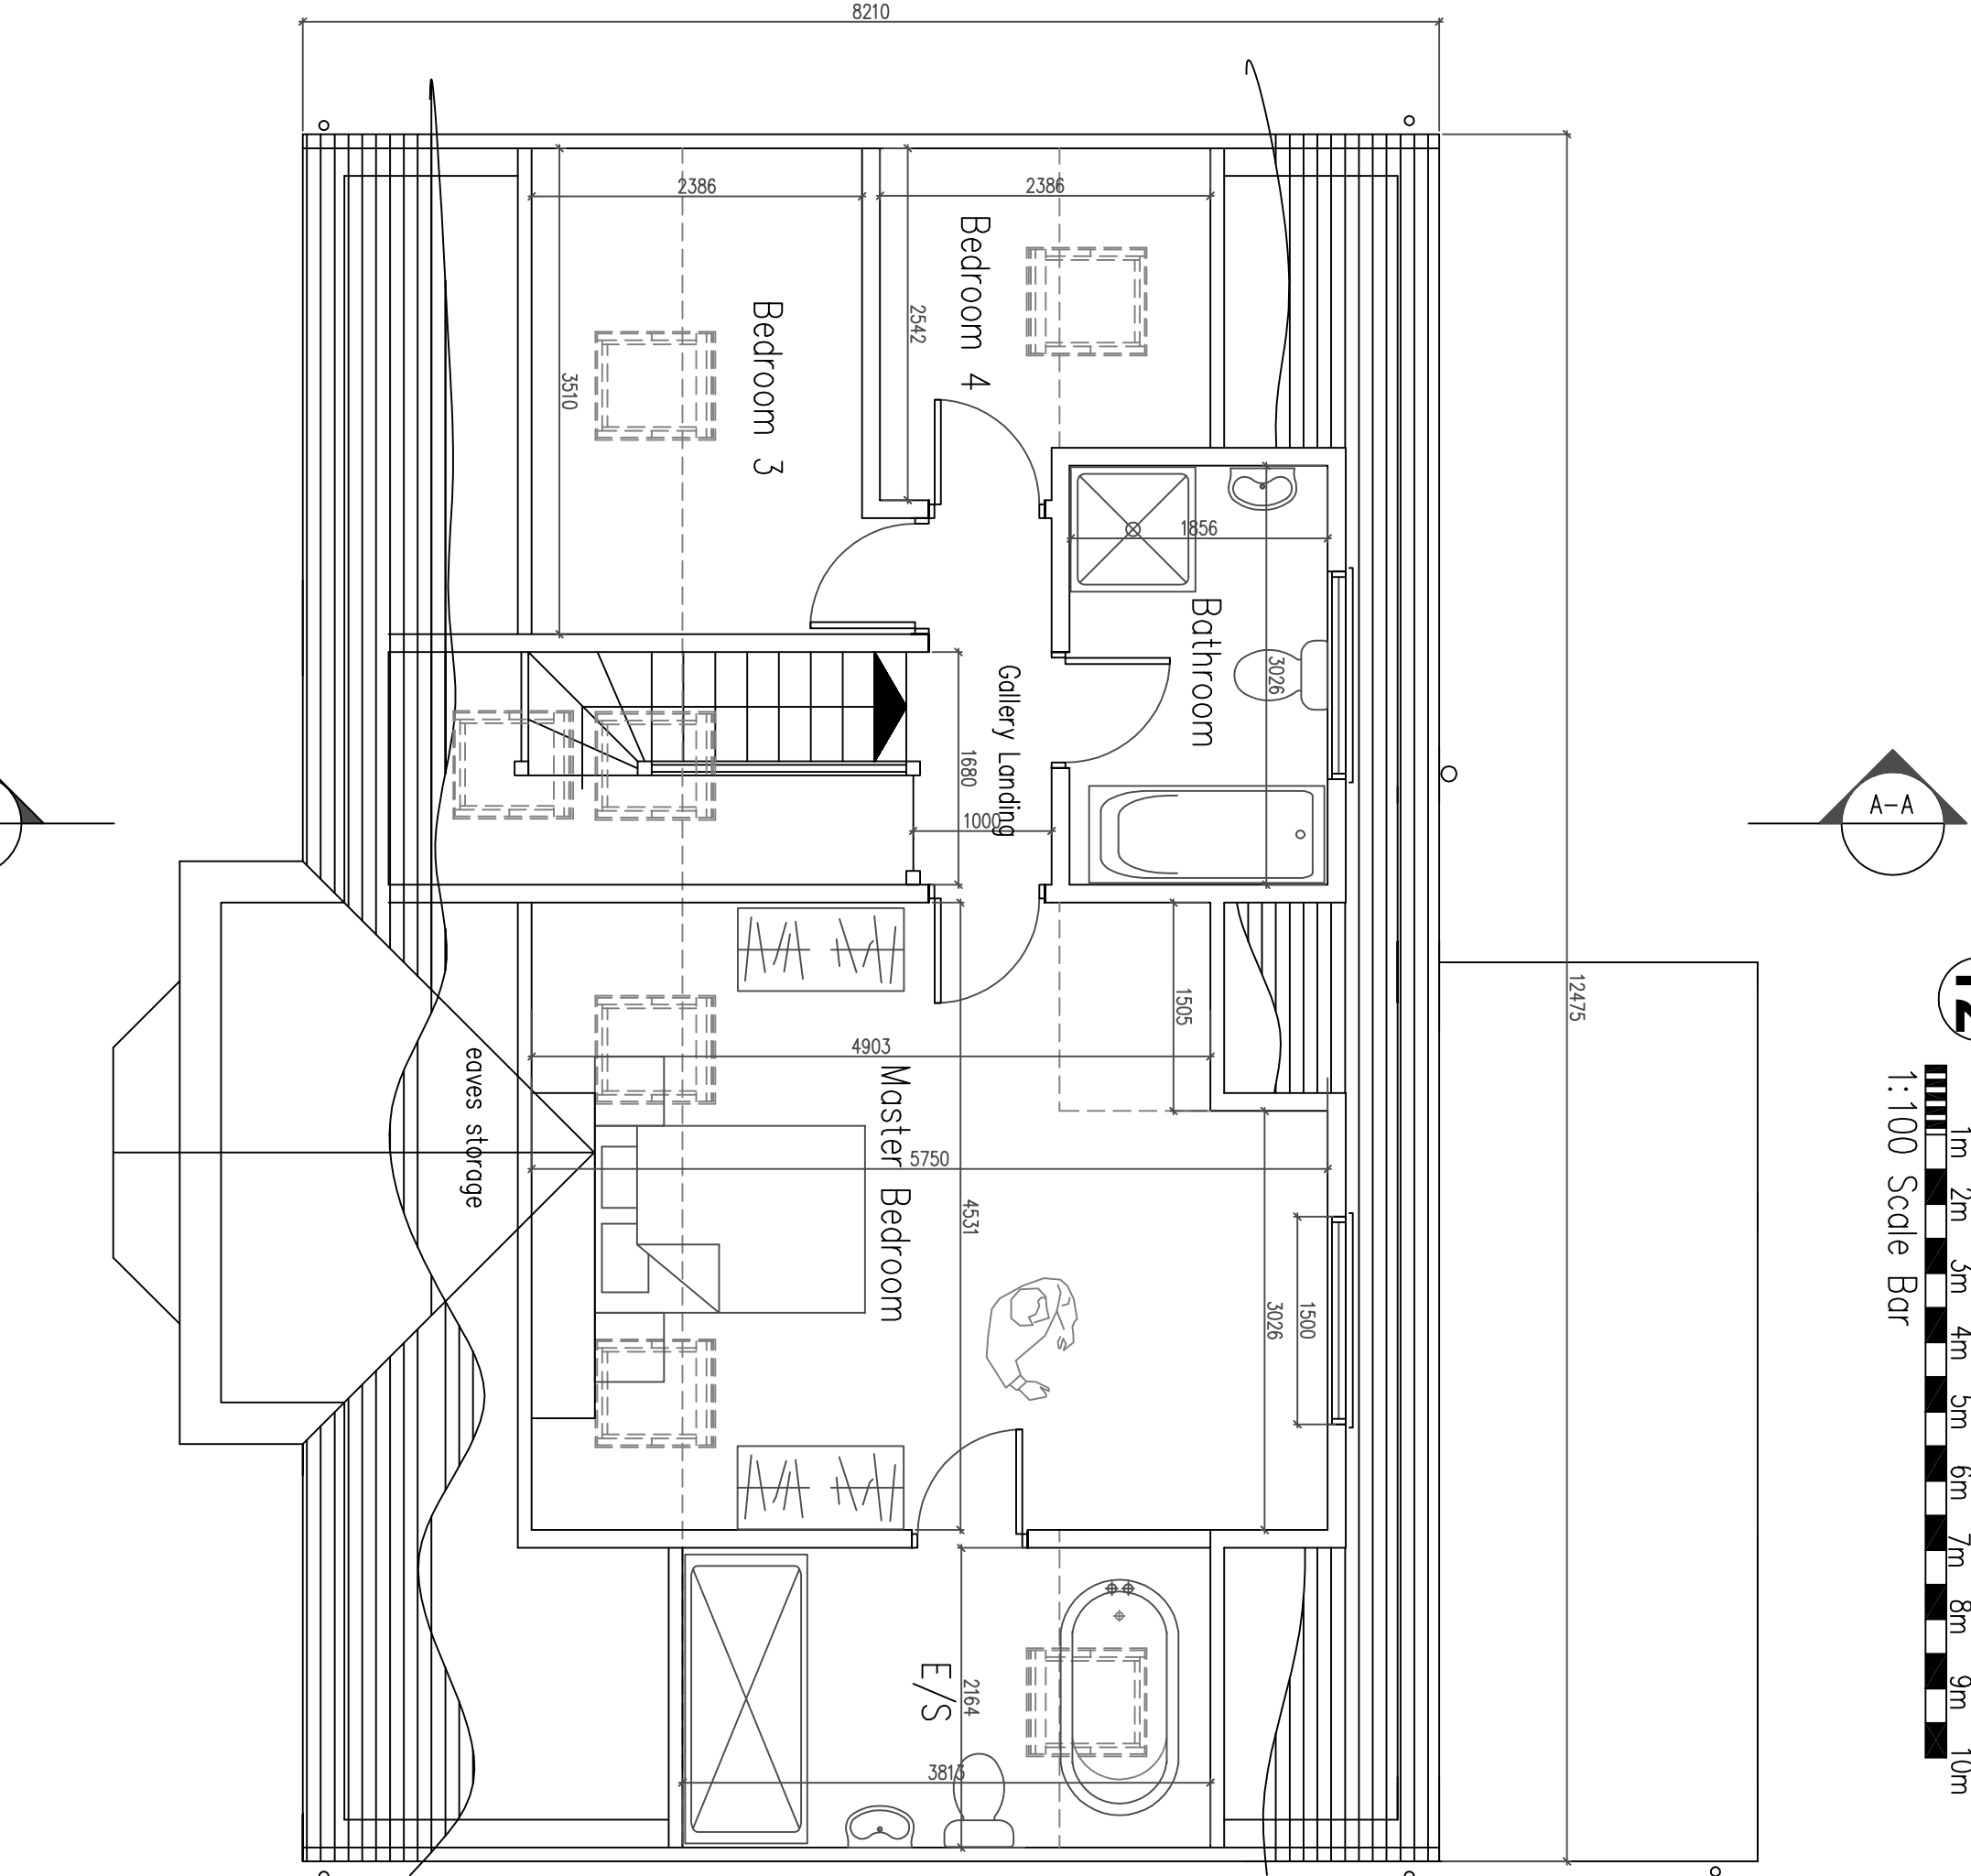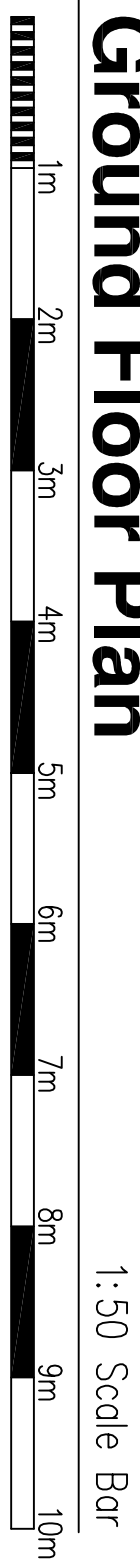

7 First Floor Plan



© Copyright of:
Architectural & Planning Services
7 Emingham Road
Shoreham By Sea
West Sussex
BN43 8NQ
01273 441009
enquiries@bjwarchitectural.co.uk
www.bjwarchitectural.co.uk

BJW

Scale: 1:50 1:100 Paper size: A1

Date: 18.2.2021 Drawn: BJW

Dwg. No. 02 Rev'n A

Notes: All amendments to be checked on site.