
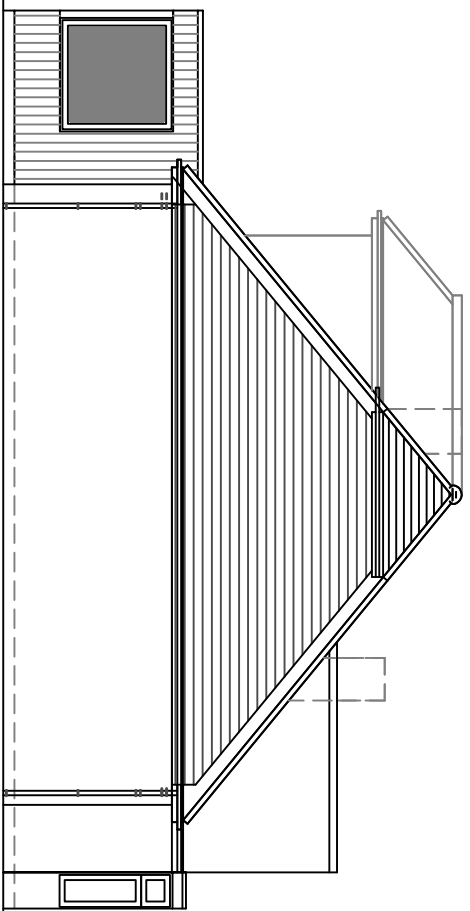
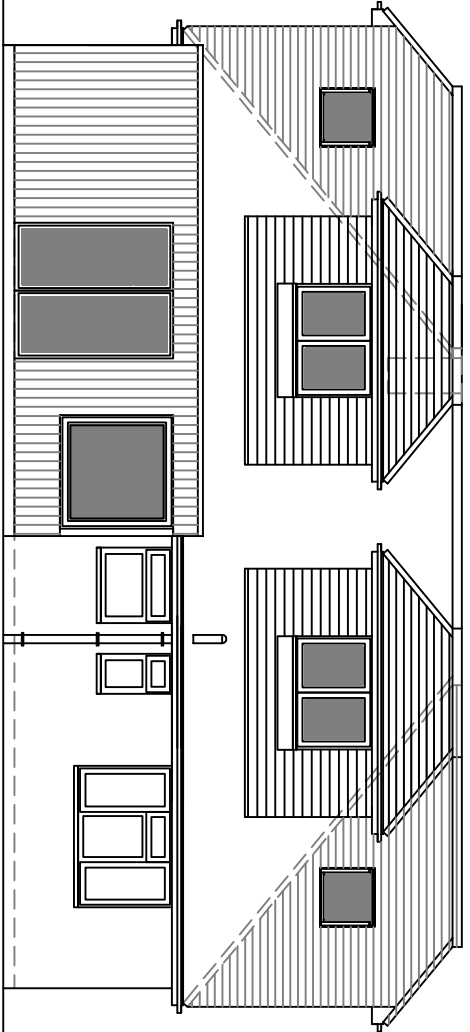
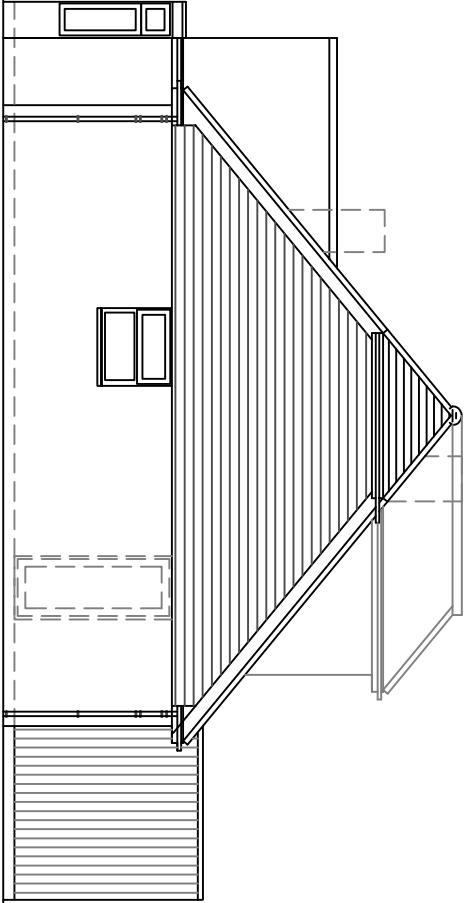


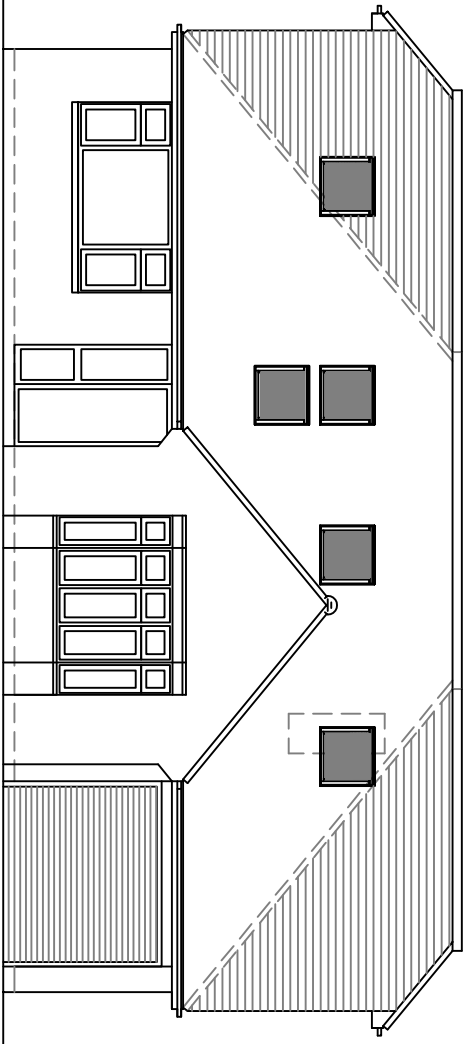

8 East Facing front Elevation

1m 2m 3m 4m 5m 6m 7m 8m 9m 10m
1:100 Scale Bar

9 North Facing side Elevation


1m 2m 3m 4m 5m 6m 7m 8m 9m 10m
1:100 Scale Bar

10 West Facing rear Elevation

1m 2m 3m 4m 5m 6m 7m 8m 9m 10m
1:100 Scale Bar


11 South Facing side Elevation

1m 2m 3m 4m 5m 6m 7m 8m 9m 10m
1:100 Scale Bar

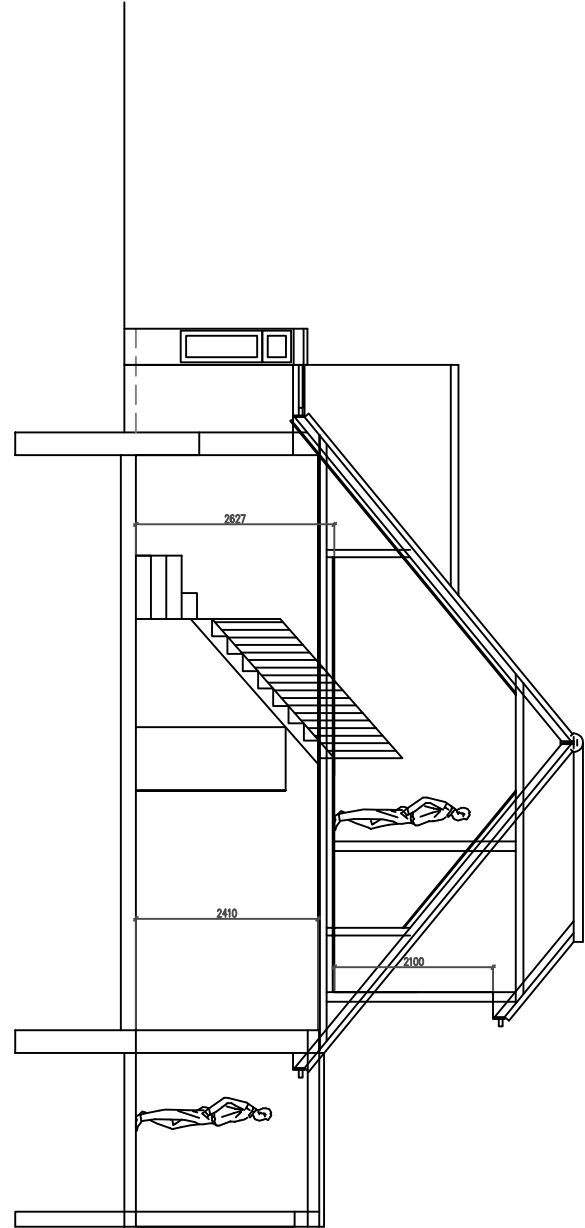


12 SECTION

1m 2m 3m 4m 5m 6m 7m 8m 9m 10m
1:100 Scale Bar

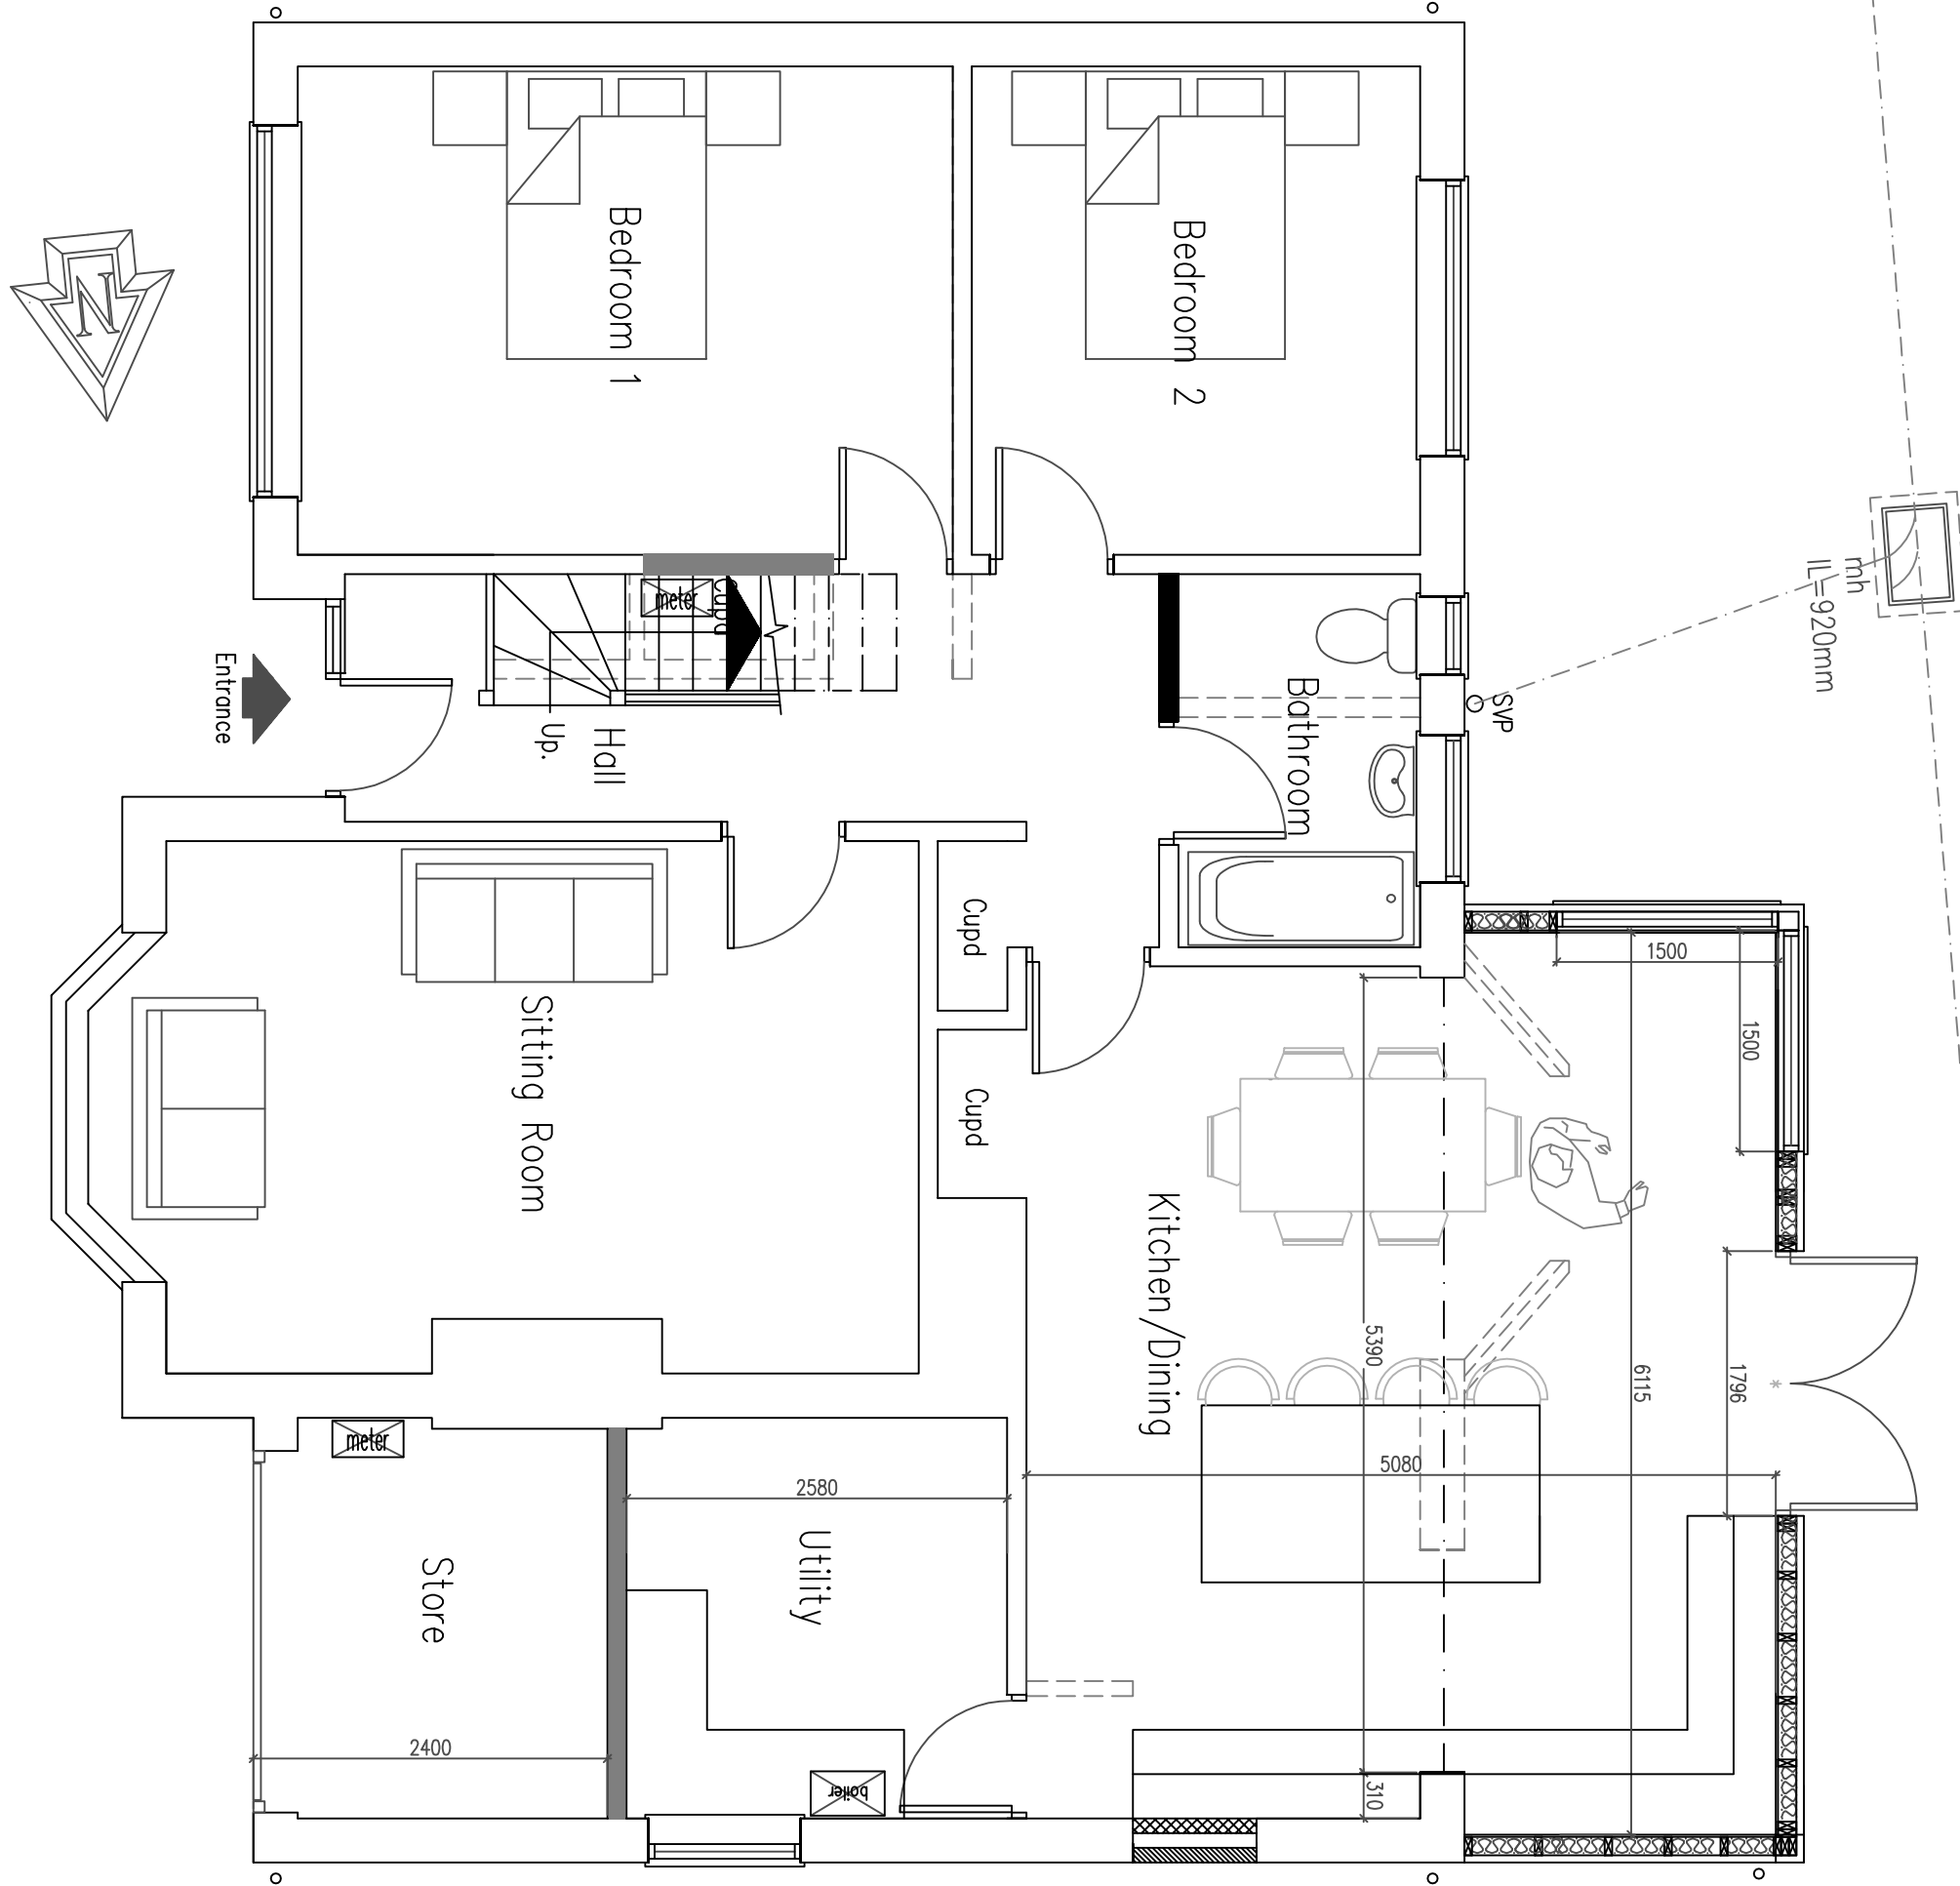

6 Ground Floor Plan

1m 2m 3m 4m 5m 6m 7m 8m 9m 10m
1:50 Scale Bar

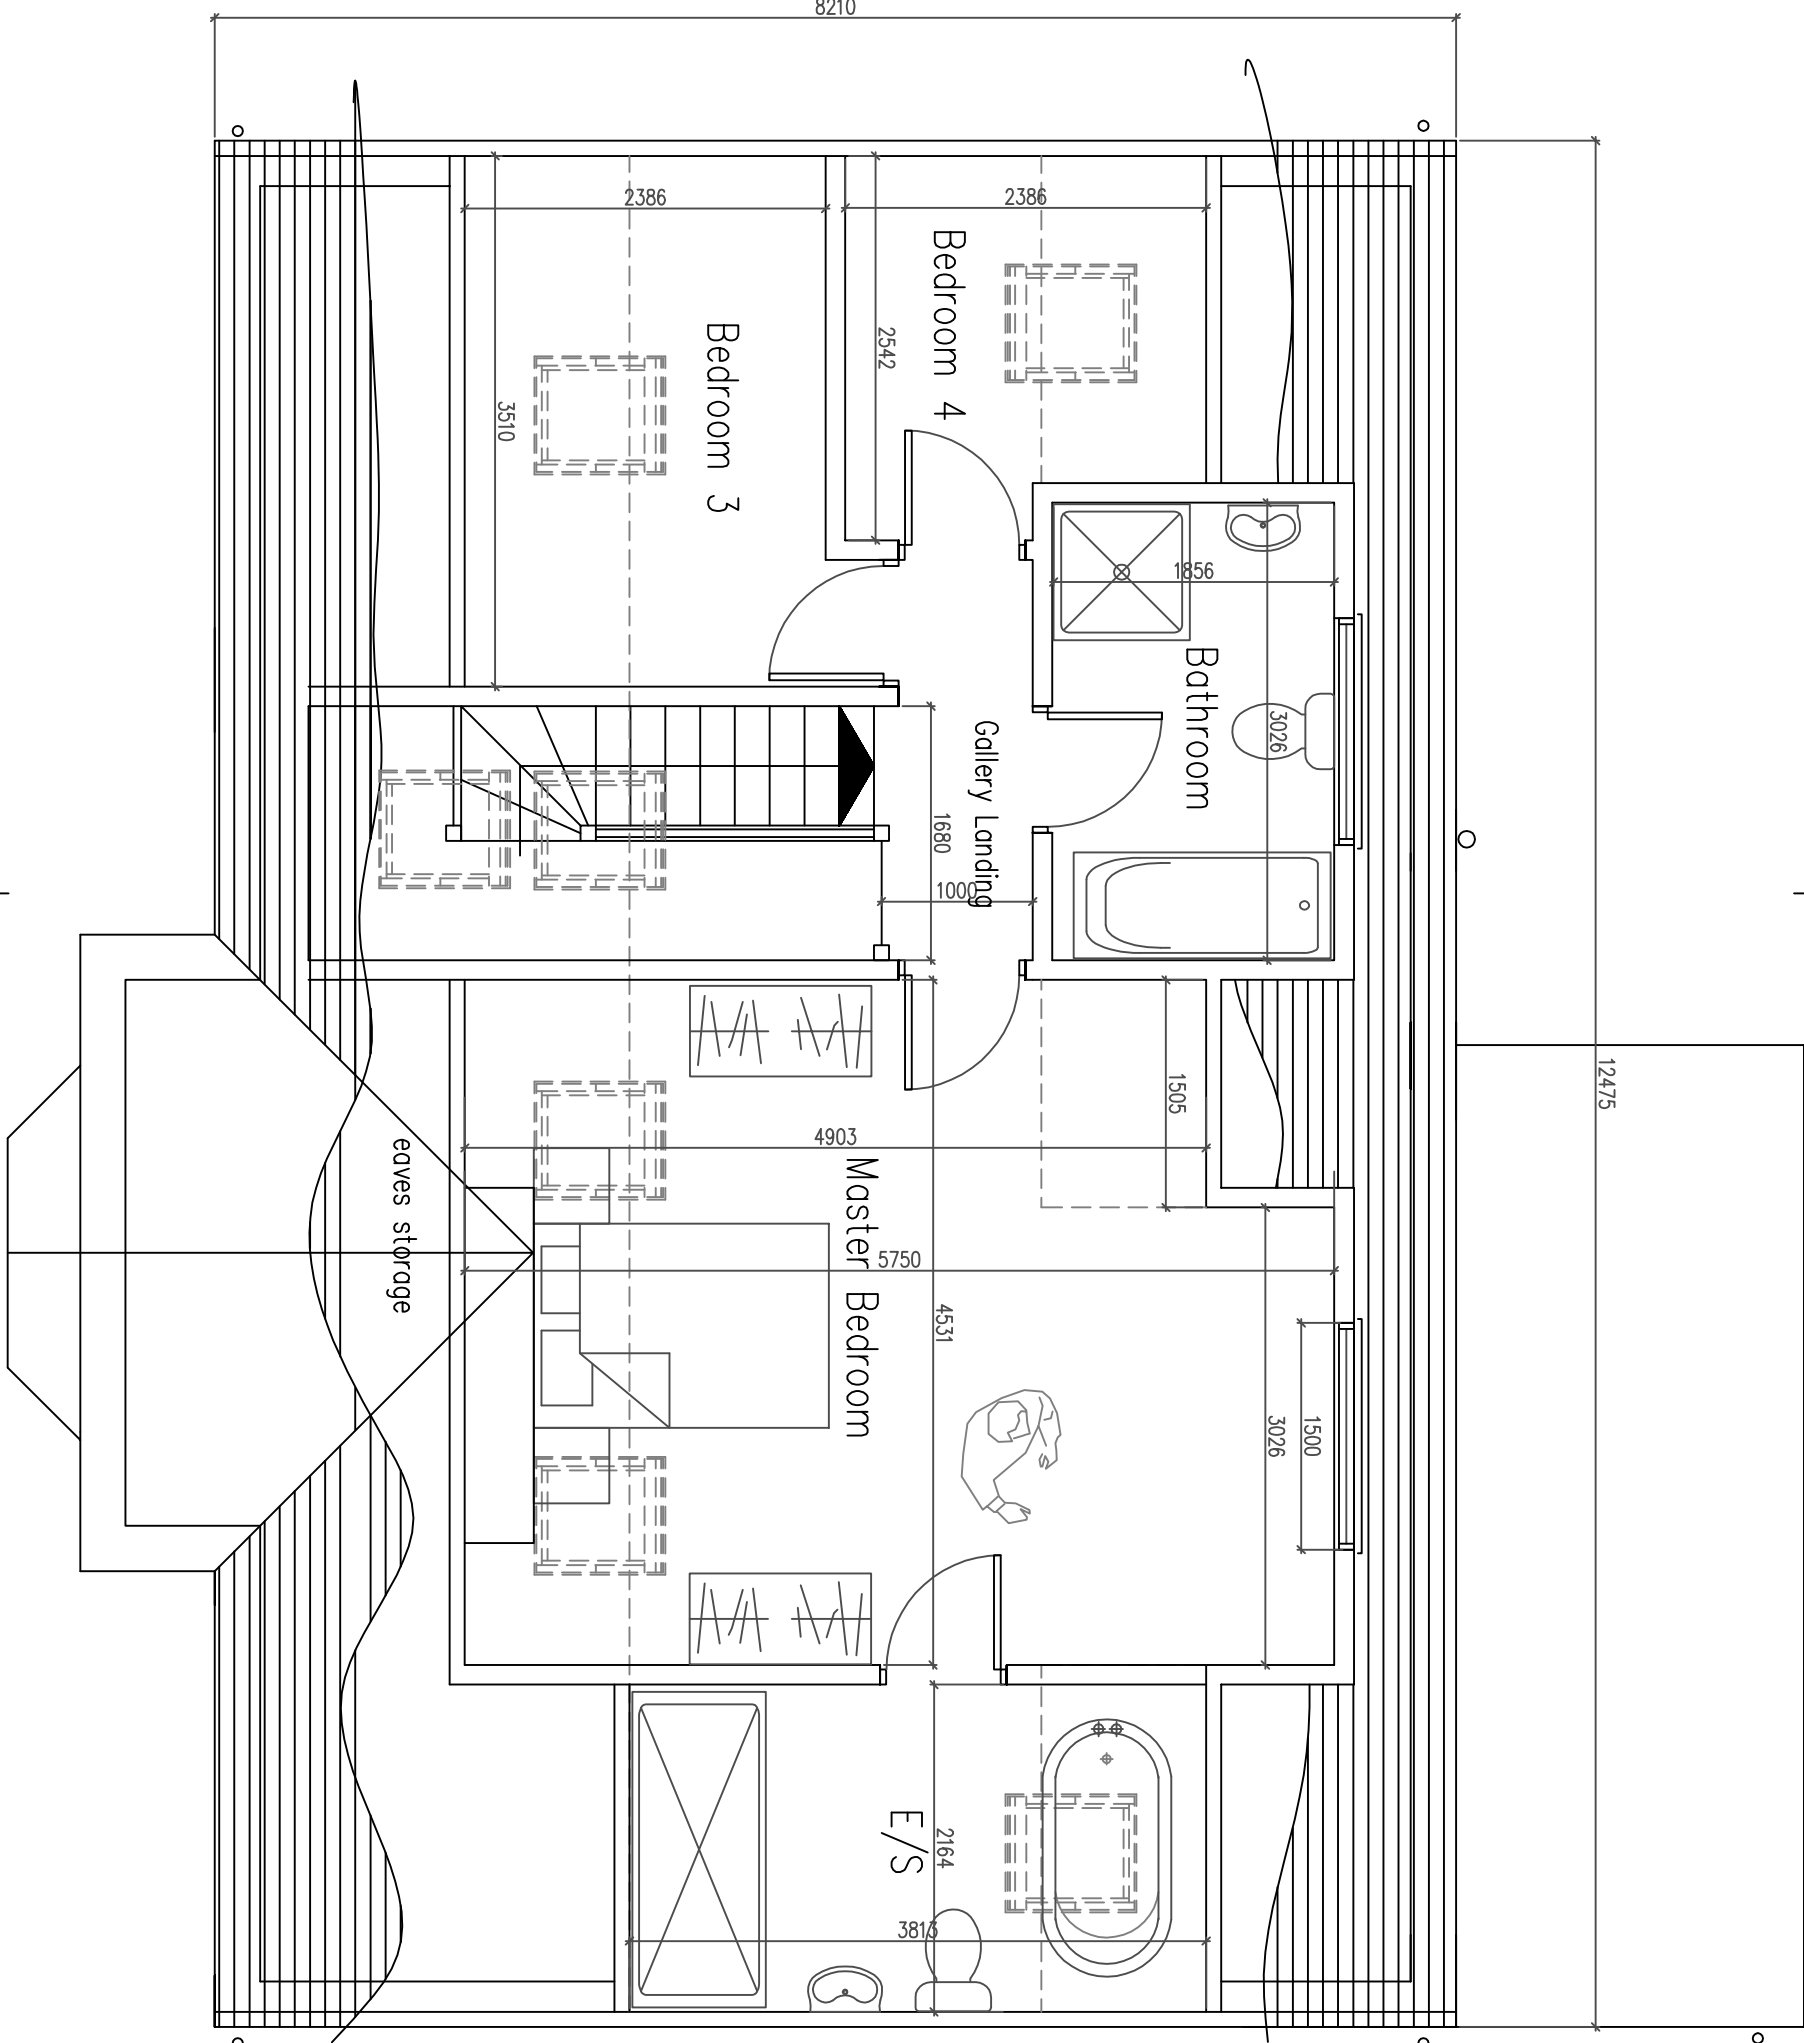

7 First Floor Plan

1m 2m 3m 4m 5m 6m 7m 8m 9m 10m
1:50 Scale Bar

Services Key

- SAT - Satellite television aerial point
 - CAT5 - data point
 - Denotes pull cord
 - 2 — Denotes light switch (2 way)
 - 1 — Denotes light switch (1 way)
 - Denotes telephone
 - Denotes television aerial points
 - Denotes double socket
 - Denotes double socket (floor level)
 - Denotes cooker point
 - Denotes spurl
 - Denotes external water tap
 - Denotes radiator
 - Denotes PIR detector
 - Denotes extractor fan
 - Denotes smoke detector
 - Denotes heat detector
 - Denotes meter
 - Denotes wall light
 - Denotes ceiling rose
 - Denotes spotlight
 - Denotes fluorescent tube
- Notes:
Final number of sockets, lights, radiators, positions etc to be agreed with the Client.
Contractor to assess existing electrical system and meter/distribution board and advise of any additional work required due to new works.
Structural Engineer to confirm all beam types and sizes

DO NOT SCALE FROM THIS DRAWING EXCEPT FOR PLANNING AS PHOTOGRAPHS WILL BE SUBJECT TO DISTORTION DRAWINGS TO BE PRODUCED IN CONNECTION WITH ALL OTHER DRAWINGS TO BE PRODUCED FOR THE CLIENT'S CONTRACT ANY DISCREPANCIES MUST BE BROUGHT TO THE ATTENTION OF THE ARCHITECT IMMEDIATELY. THE CONTRACTOR MUST VERIFY ALL DIMENSIONS BY SITE MEASUREMENT BEFORE ORDERING MATERIALS OR MANUFACTURING COMPONENTS TO THOSE DIMENSIONS. DIMENSIONS OF PRODUCTS TO THOSE NAMED WILL BE ACCEPTABLE IF PROVEN TO BE OF EQUAL OR HIGHER PERFORMANCE AND NOT IN CONFLICT WITH OTHER ELEMENTS.

Project:
Proposed roof conversion, extension with internal alterations At:
15 The Plantation
East Preston
Littlehampton
West Sussex
BN16 1LD

Plans & Elevations As Proposed

Client:
Carl Merrett

© Copyright of:
Architectural & Planning Services
7 Emingham Road
Shoreham By Sea
West Sussex
BN43 8NQ
01273 441009
enquiries@bjwarchitectural.co.uk
www.bjwarchitectural.co.uk

BJW

Scale:
1:50 1:100
Paper size
A1

Date:
18.2.2021
Drawn:
BJW

Dwg. No.
02
Rev'n
A

Notes: All amendments to be circled and dated.