

Important Customer Notes:

Please study these plans carefully and note the dimensions shown along with any comments. We would also ask that you pay particular attention to the actual position on the building and the location of any gable ends, boundaries & existing door or window locations, as these drawings will be issued to our builder. Any changes, errors or amendments to these drawings must be notified in writing by email or post immediately to the project manager and would further advise that NO changes can be made to these plans once work commences on site as this would be at your own risk and we would not be responsible for any such changes.



Notes: All dimensions shown are **EXTERNAL**, looking at your property from the garden, patio or service area, unless otherwise stated. All dimensions shown on the plans are **EXTERNAL** as indicated.

To calculate the approximate internal floor areas: Take the external dimensions and subtract the width of the base plan for each new corner and constructed (for a base 500mm wide x 300mm projection externally would have an internal floor area of 440mm x 270mm).



Specification:

- Frames: (PVCU Internally Beaded)
- External Frame Colour: White
- Internal Frame Colour: White
- Gazing: (Sand A Glass all frames)
- 20mm (80A Approved System)
- External Roof Colour: Ultra-Lovin Roof - Grey
- Internal Roof Colour: Ultra-Lovin Roof - Grey

- External Gutter
- Internal Lighting
- Building Works: External Walls: Brickwork to be nearest match Internal Walls: Plaster
- Other Works:

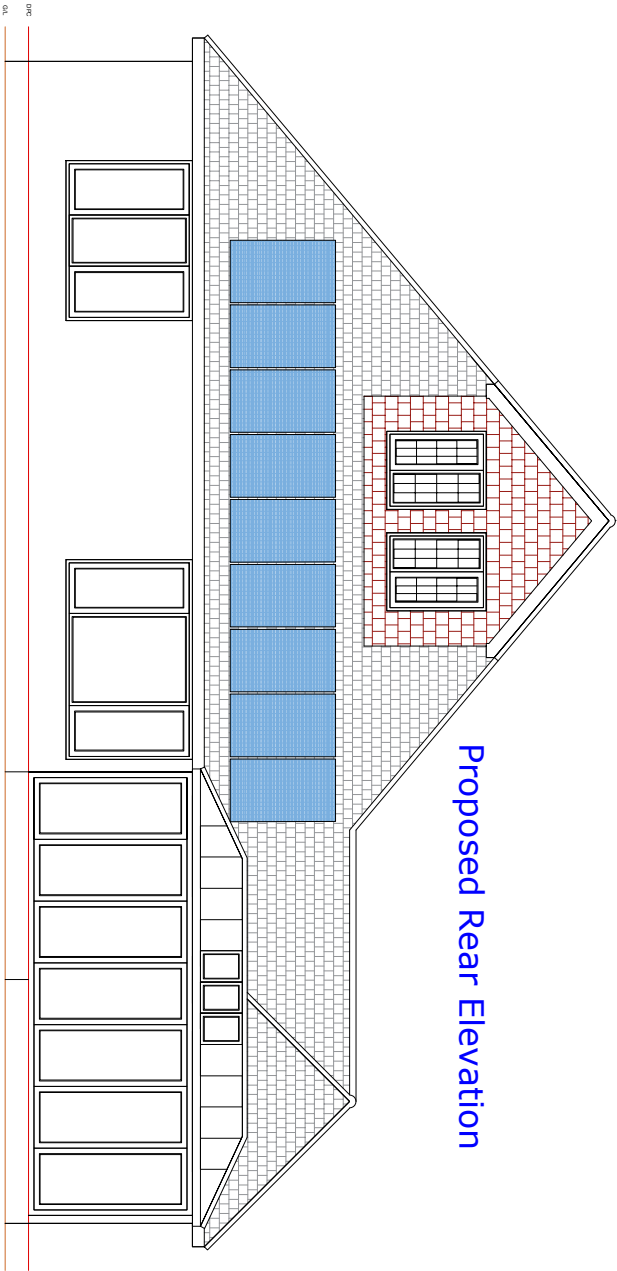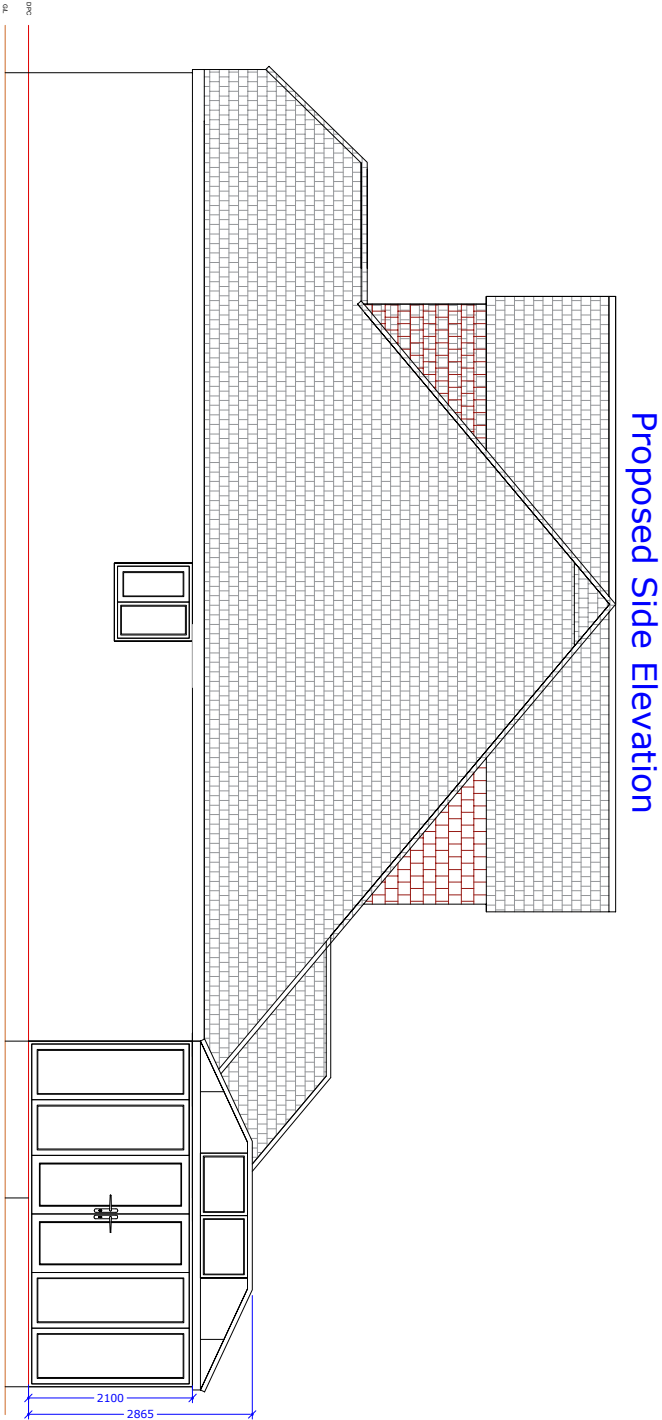

Proposed Side Elevation

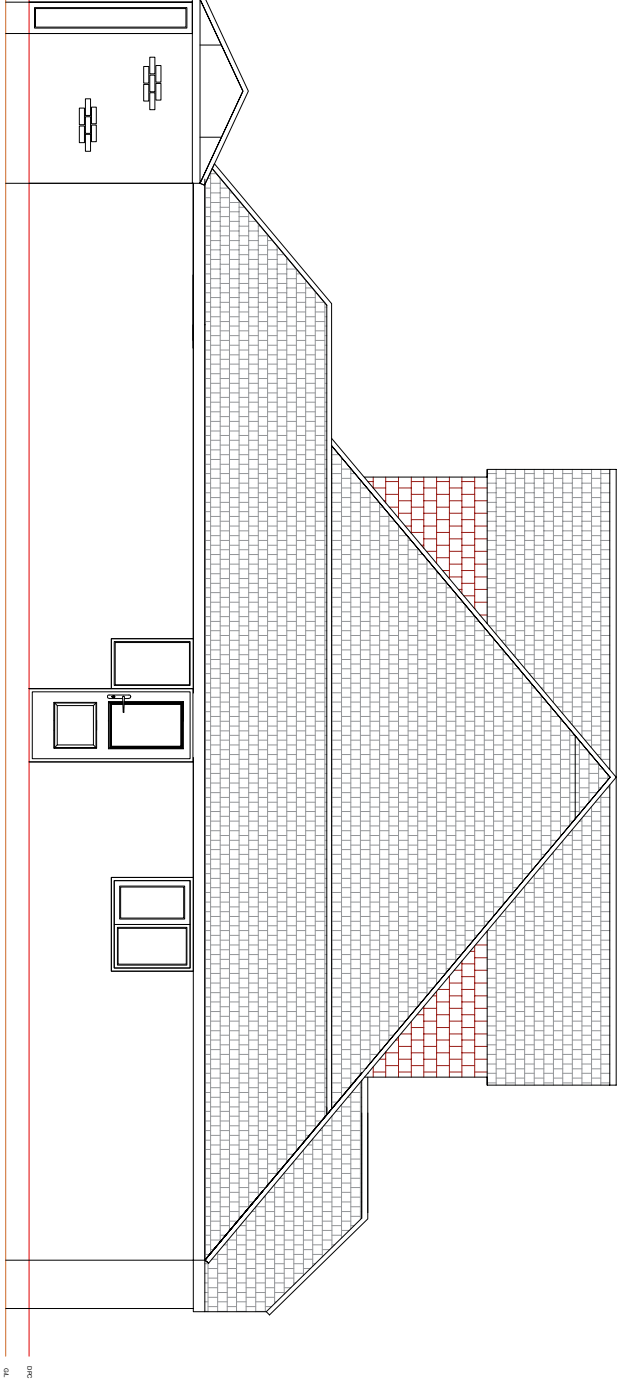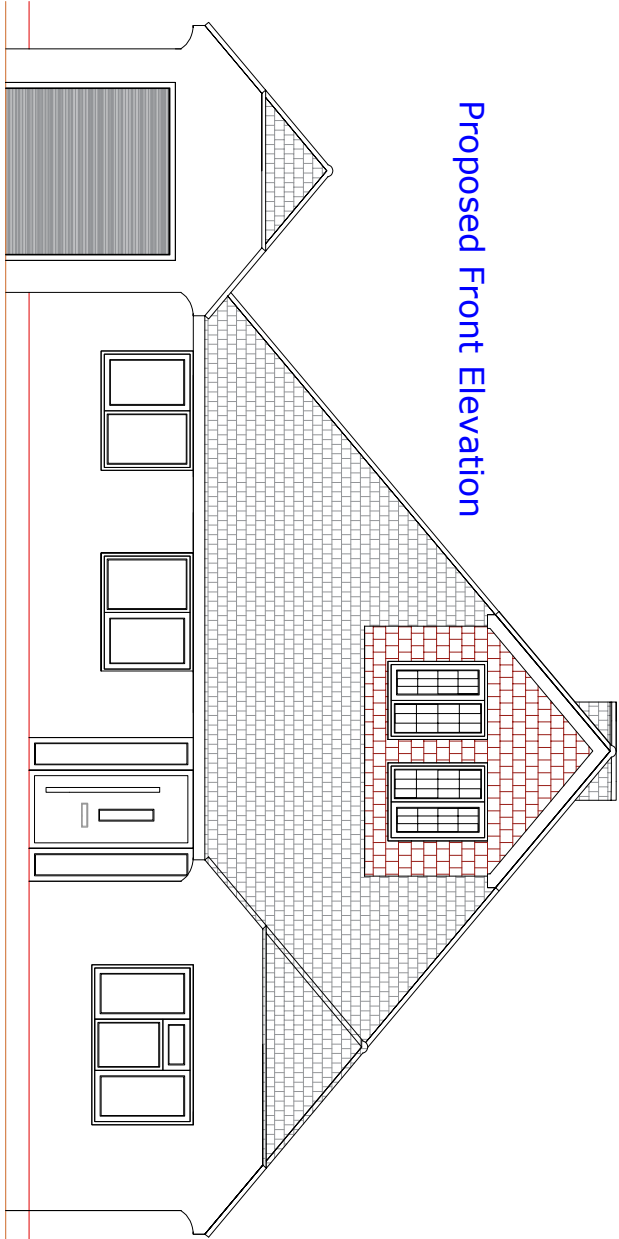

ROOM OUTSIDE

DWG No.		Revision	
DRAWING		1	
Drawn By	Date	Scale	Sheet Size
RB	25.2.2026	1:100	A3

Title:- PROPOSED ELEVATIONS

Project:- SINGLE STOREY EXTENSION ON REAR ELEVATION

Address:- 73 THE RIDINGS EAST, PRESTON, LITTLEHAMPTON BN16 2TW

PLANNING

REV	DESCRIPTION	BY	DATE
Drawing Status:-			

Client:- DARCY

Project:-

SINGLE STOREY EXTENSION ON REAR ELEVATION

Address:- 73 THE RIDINGS EAST, PRESTON, LITTLEHAMPTON BN16 2TW



Scale bar:

1:200 0 2 4 6 8 10M

1:100 0 0.5 1 1.5 2 2.5 3 3.5 4 4.5 5M

1:50 0 0.25 0.5 0.75 1 1.25 1.5 1.75 2 2.25 2.5M

1:1 0 10mm 20mm 30mm 40mm 50mm