


Proposed site plan

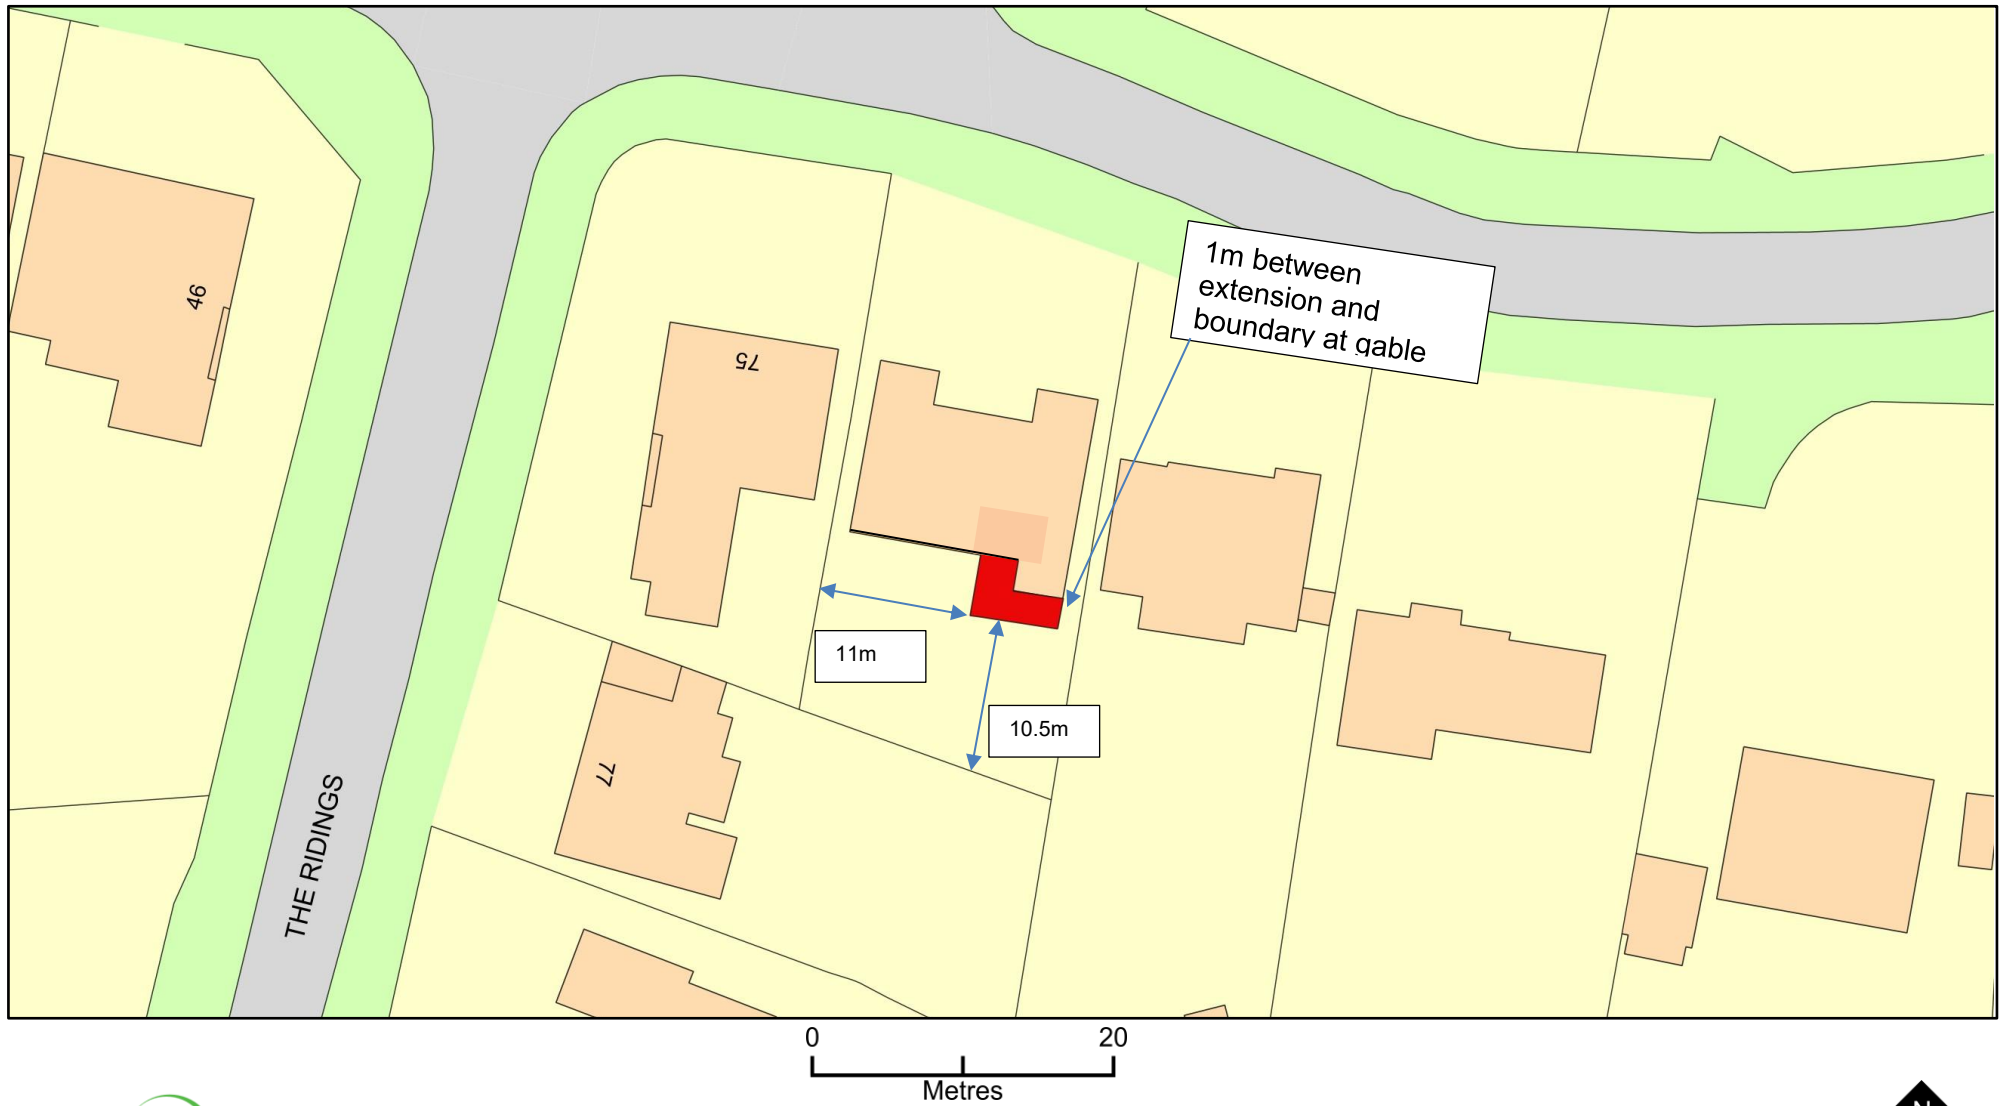

Plan Produced for: Darcy 1

Date Produced: 15 Mar 2026

Plan Reference Number: TQRQM26074123559339

Scale: 1:500 @ A4

© Crown copyright and database rights 2025 OS 100042766

