



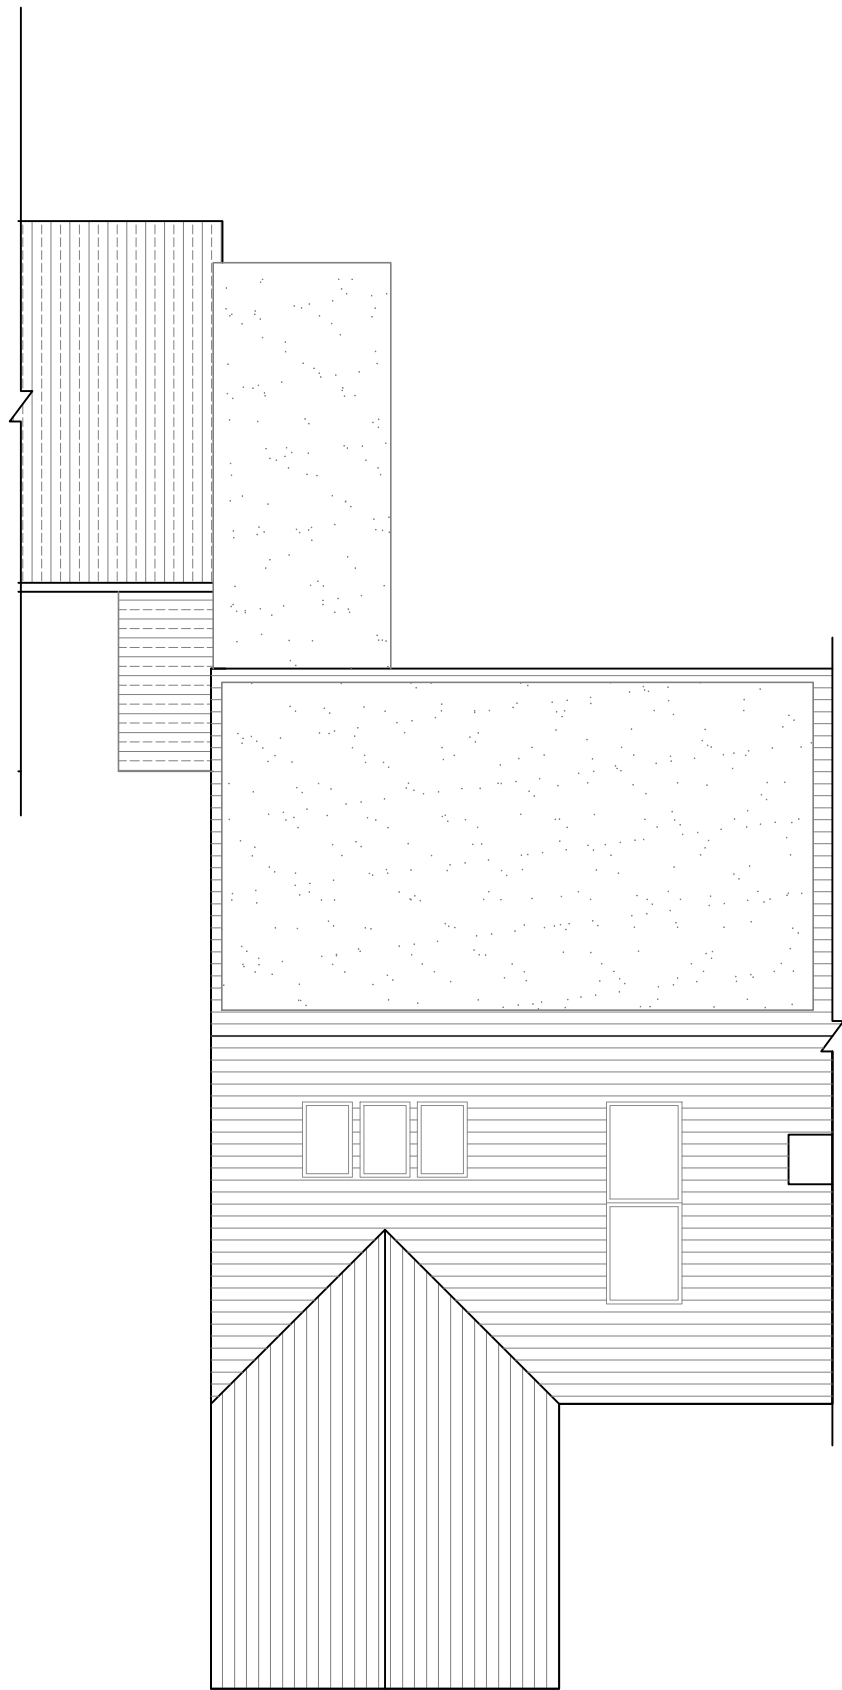


ROOF PLAN

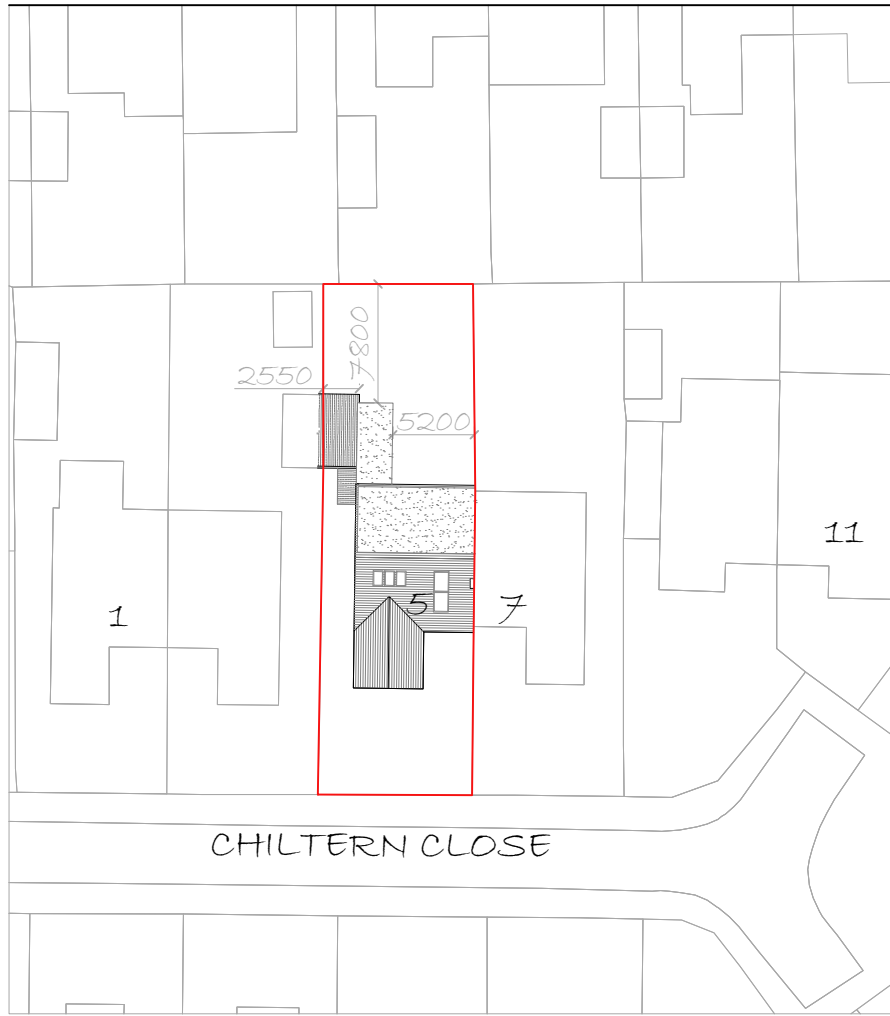




Request A Plan
Map number: TQRQM22005130406766
BLOCK PLAN

Title: 2 Chiltern Close
Map Produced for: Killy Lake
* Crown copyright and database rights 2022 OS 100042966
Project ID:
Date of Purchase: 07-01-2022
2 Years Subscription from 07-01-2022 for 1 workstation.

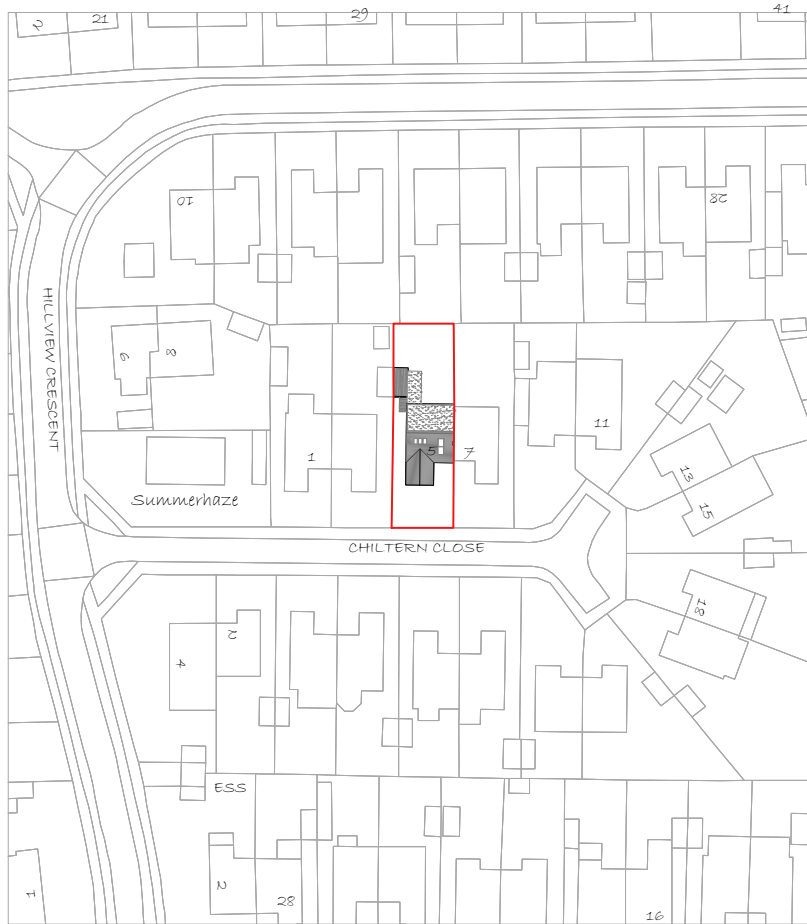

SITE LOCATION PLAN

"COPYRIGHT IN THIS DRAWING REMAINS WITH THE DESIGNER. RESPONSIBILITY IS NOT ACCEPTED FOR ERRORS MADE BY OTHERS IN SCALING FROM THIS DRAWING. ALL CONSTRUCTION INFORMATION SHOULD BE TAKEN FROM FIGURED DIMENSIONS ONLY. CHECK ALL DIMENSIONS ON SITE. IN CASE OF ANY DISCREPANCY, REFER QUERY TO THE DESIGNER."

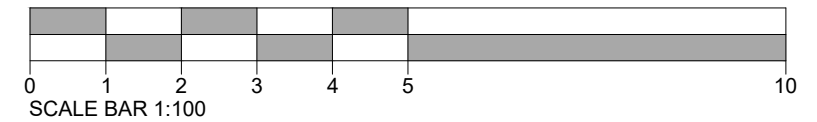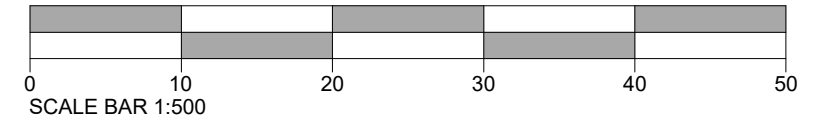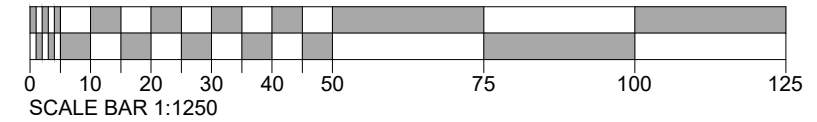

PROJECT ADDRESS.

5 Chiltern Close
East Preston
West Sussex
BN16 1RE



DRAWING TITLE.

ROOF PLAN, BLOCK
PLAN & LOCATION PLAN
AS PROPOSED

DRAWN BY. KHL

DATE. 07-01-2022

DRAWING NO. 22-001-302

SCALE. @ A3
Roof plan 1:50
Block plan 1:500
Location plan 1:1250

REVISION. -