
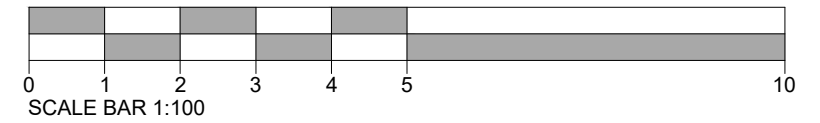


"COPYRIGHT IN THIS DRAWING REMAINS WITH THE DESIGNER. RESPONSIBILITY IS NOT ACCEPTED FOR ERRORS MADE BY OTHERS IN SCALING FROM THIS DRAWING. ALL CONSTRUCTION INFORMATION SHOULD BE TAKEN FROM FIGURED DIMENSIONS ONLY. CHECK ALL DIMENSIONS ON SITE. IN CASE OF ANY DISCREPANCY, REFER QUERY TO THE DESIGNER."

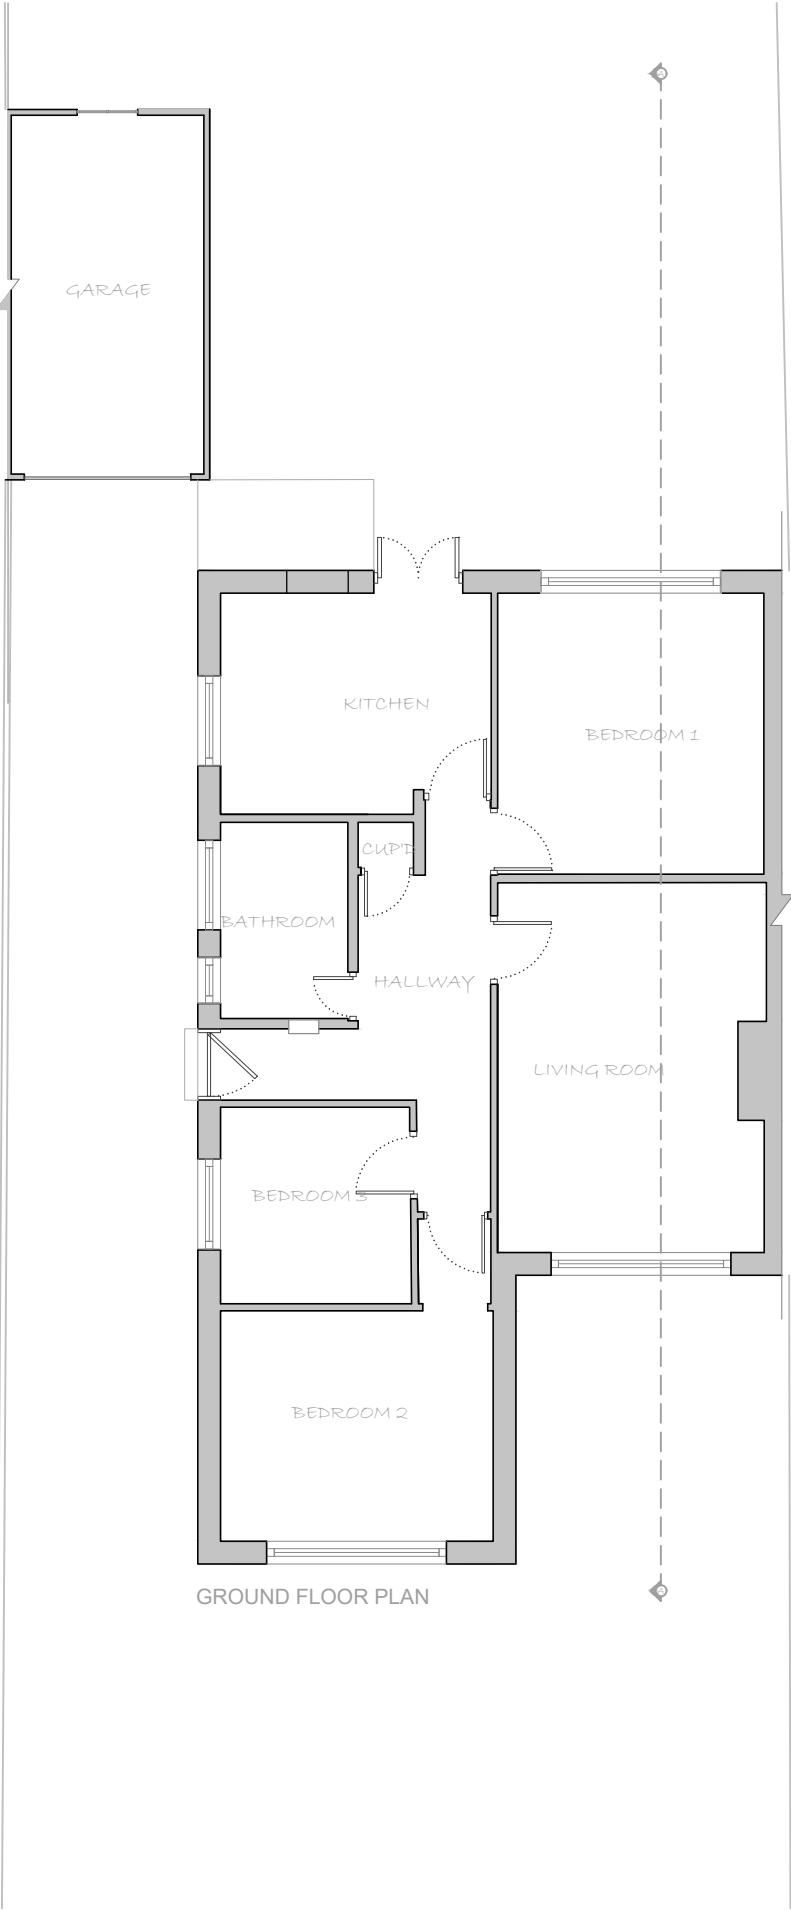

PROJECT ADDRESS.

5 Chiltern Close
East Preston
West Sussex
BN16 1RE

NORTH

DRAWING TITLE.

GROUND FLOOR PLAN
AS EXISTING

DRAWN BY.	KHL	SCALE. 1:100 @ A3
DATE.	05-01-2022	
DRAWING NO.	22-001-101	REVISION. -