



"COPYRIGHT IN THIS DRAWING REMAINS WITH THE DESIGNER. RESPONSIBILITY IS NOT ACCEPTED FOR ERRORS MADE BY OTHERS IN SCALING FROM THIS DRAWING. ALL CONSTRUCTION INFORMATION SHOULD BE TAKEN FROM FIGURED DIMENSIONS ONLY. CHECK ALL DIMENSIONS ON SITE. IN CASE OF ANY DISCREPANCY, REFER QUERY TO THE DESIGNER."


Addition from Hip to gable conversion and Dormer is 59m3

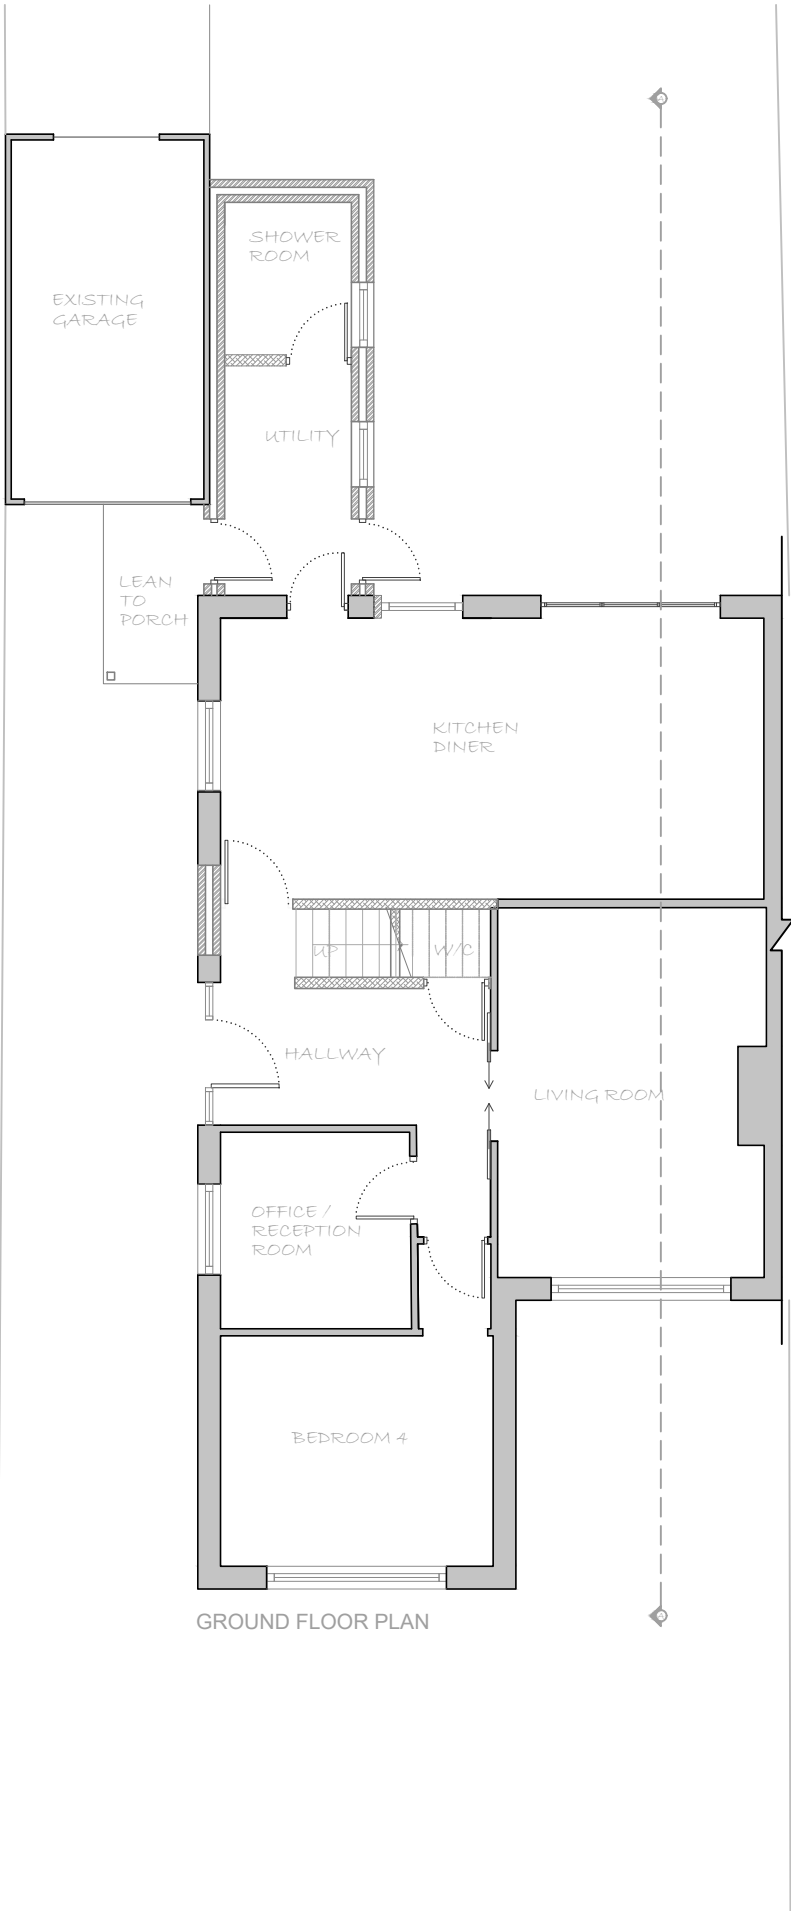

GROUND FLOOR PLAN

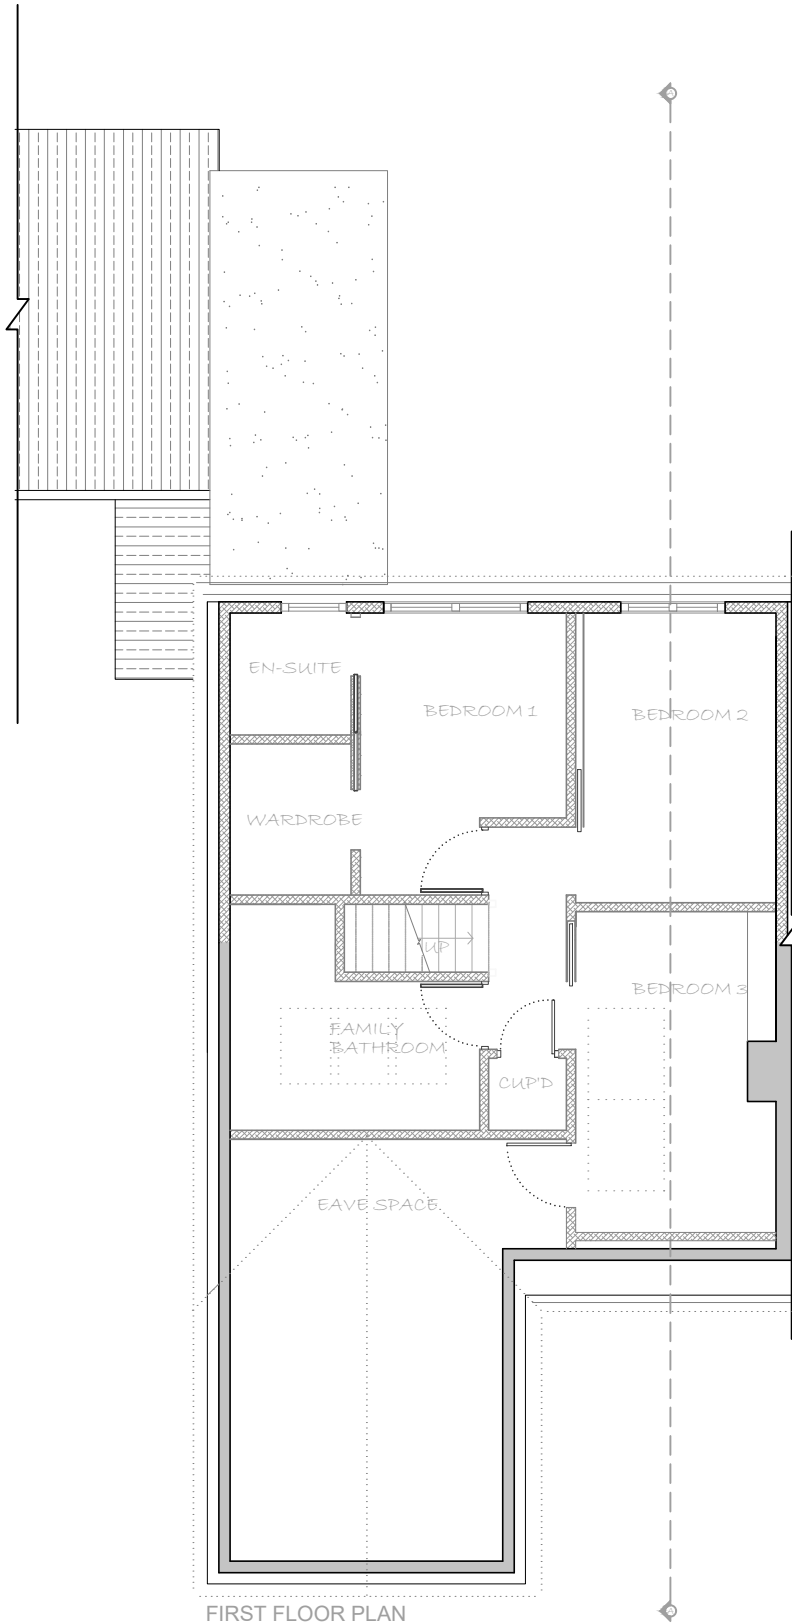

FIRST FLOOR PLAN

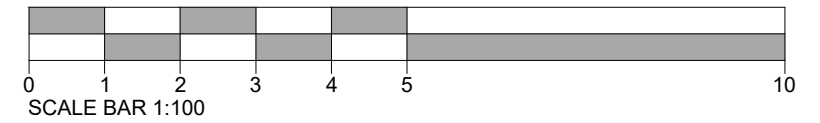

PROJECT ADDRESS.

5 Chiltern Close
East Preston
West Sussex
BN16 1RE



DRAWING TITLE.

GROUND FLOOR &
FIRST FLOOR PLAN
AS PROPOSED

DRAWN BY. KHL

SCALE. 1:100 @ A3

DATE. 07-01-2022

DRAWING NO. 22-001-301

REVISION. -