


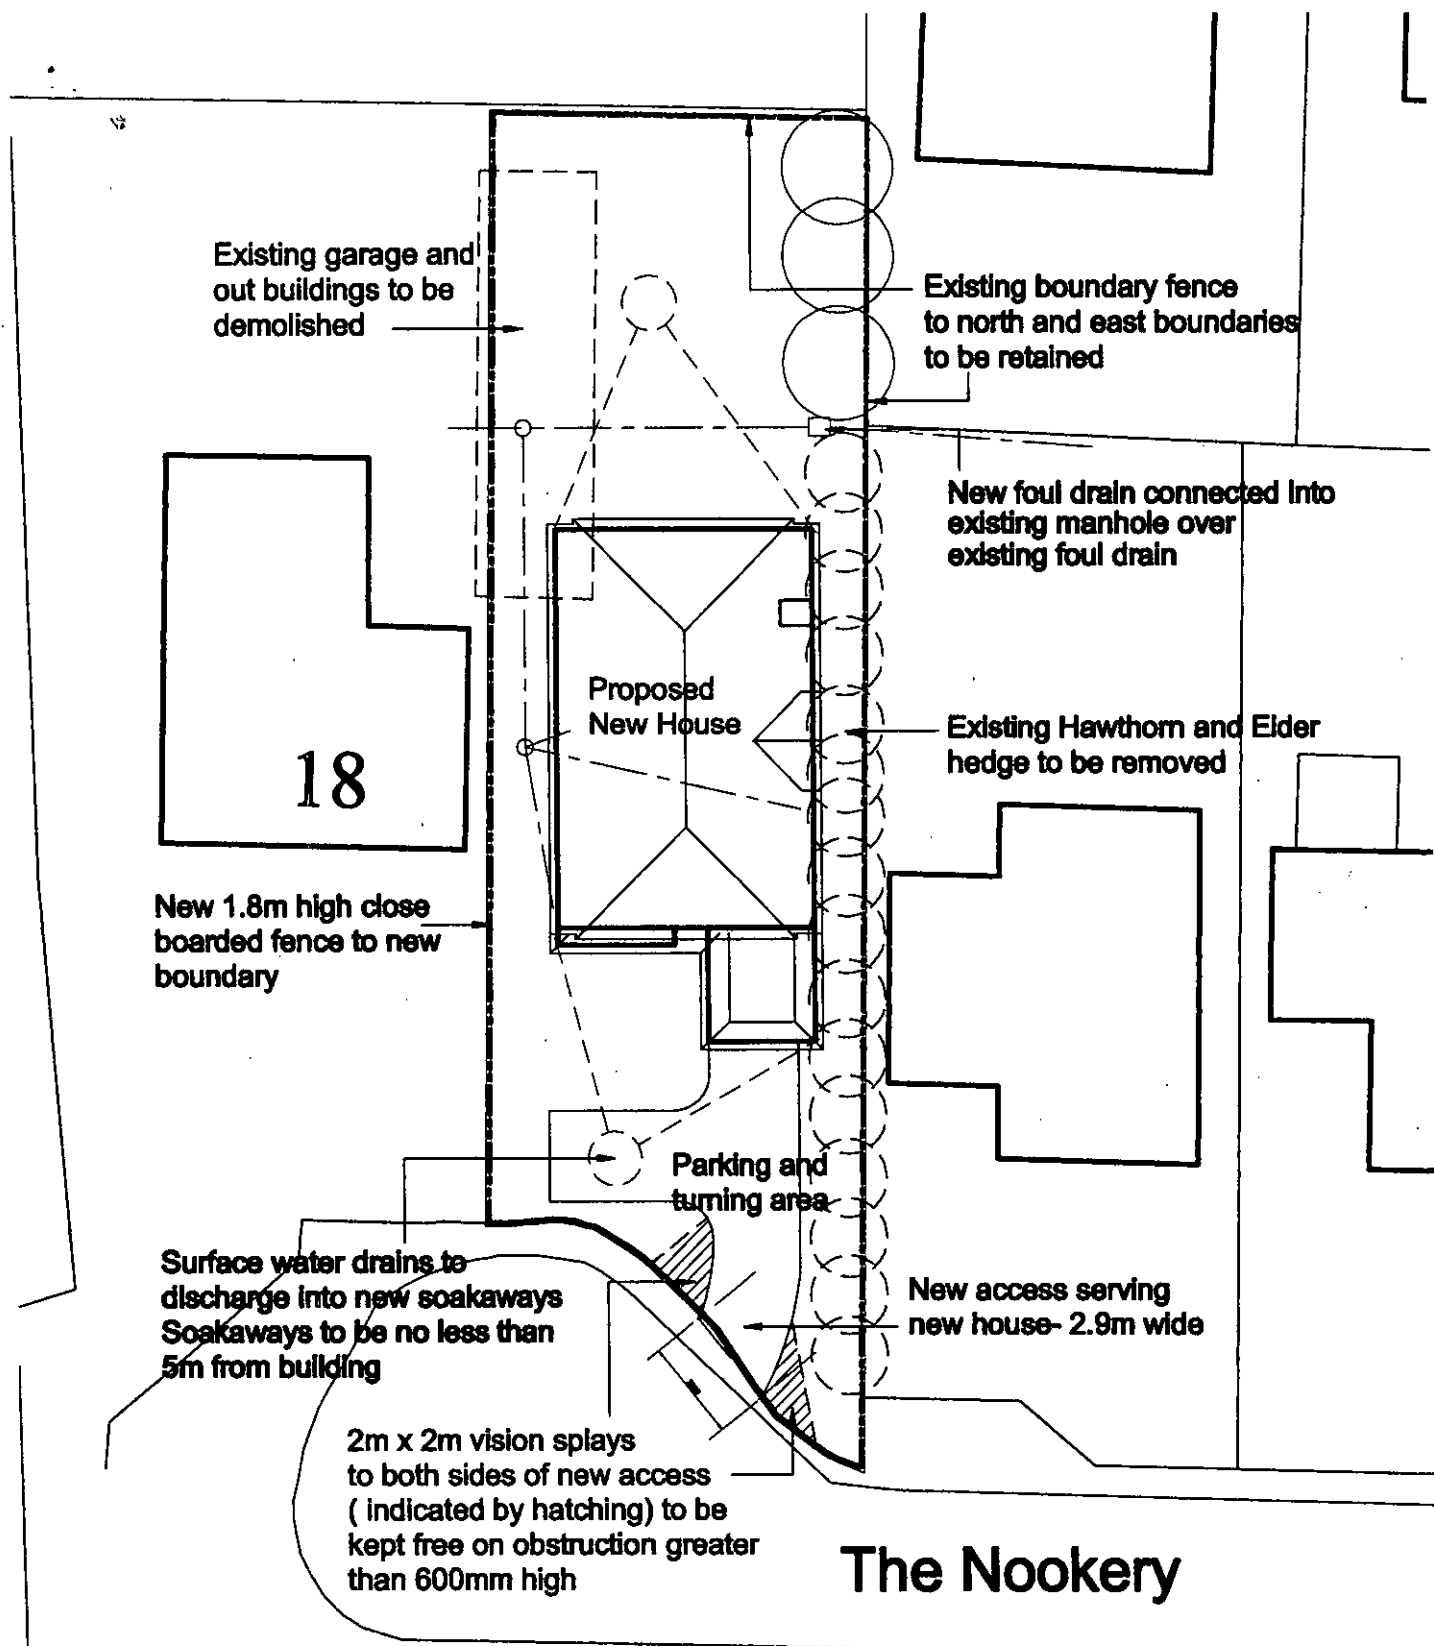

Proposed site plan

scale 1:200 @ A4