

notes


Permission is granted to scale from this drawing for the purpose of Local Authority Planning Approval only. In all other cases DO NOT scale from this drawing. Please contact this office for any additional information required.

Contractors, Sub-Contractors and Suppliers are to check all relevant dimensions, levels and details of the site and any existing buildings before commencing any shop drawings or building work. Any discrepancies should be reported to this office.


This drawing must be read in conjunction with all related drawings and documents relevant to this project, including those prepared by appointed consultants, specialists and sub-contractors etc.

This drawing is the copyright of RDV a Design.

| revisions |                               |
|-----------|-------------------------------|
| A         | bathrooms and windows altered |
| B         | wet room altered              |

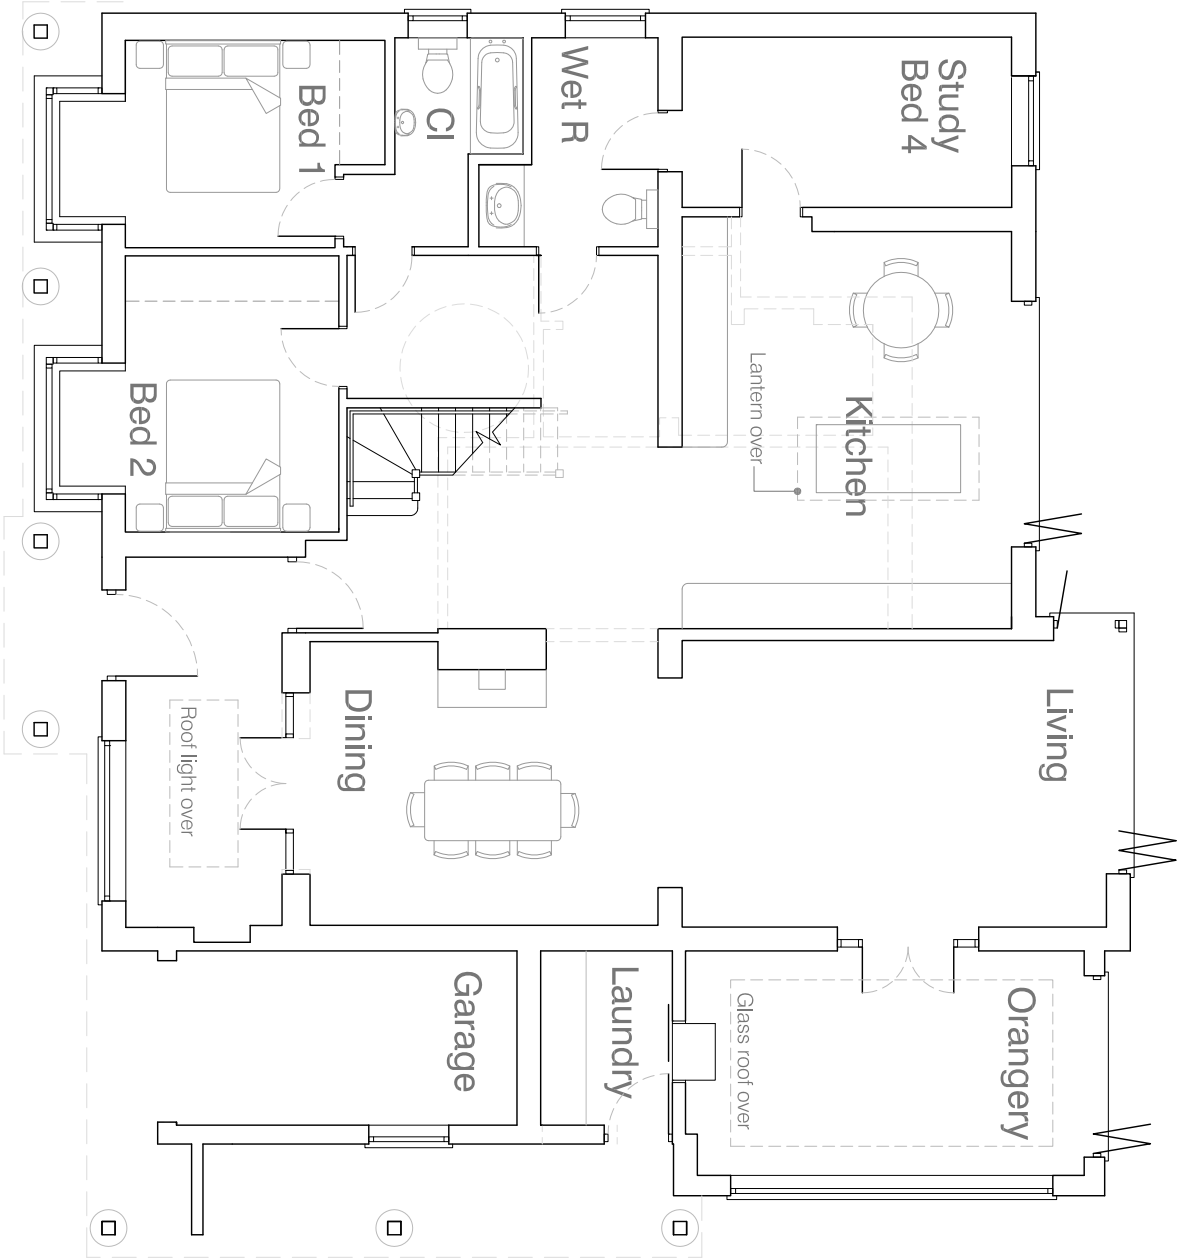

Ground Floor Plan: Scale 1:100

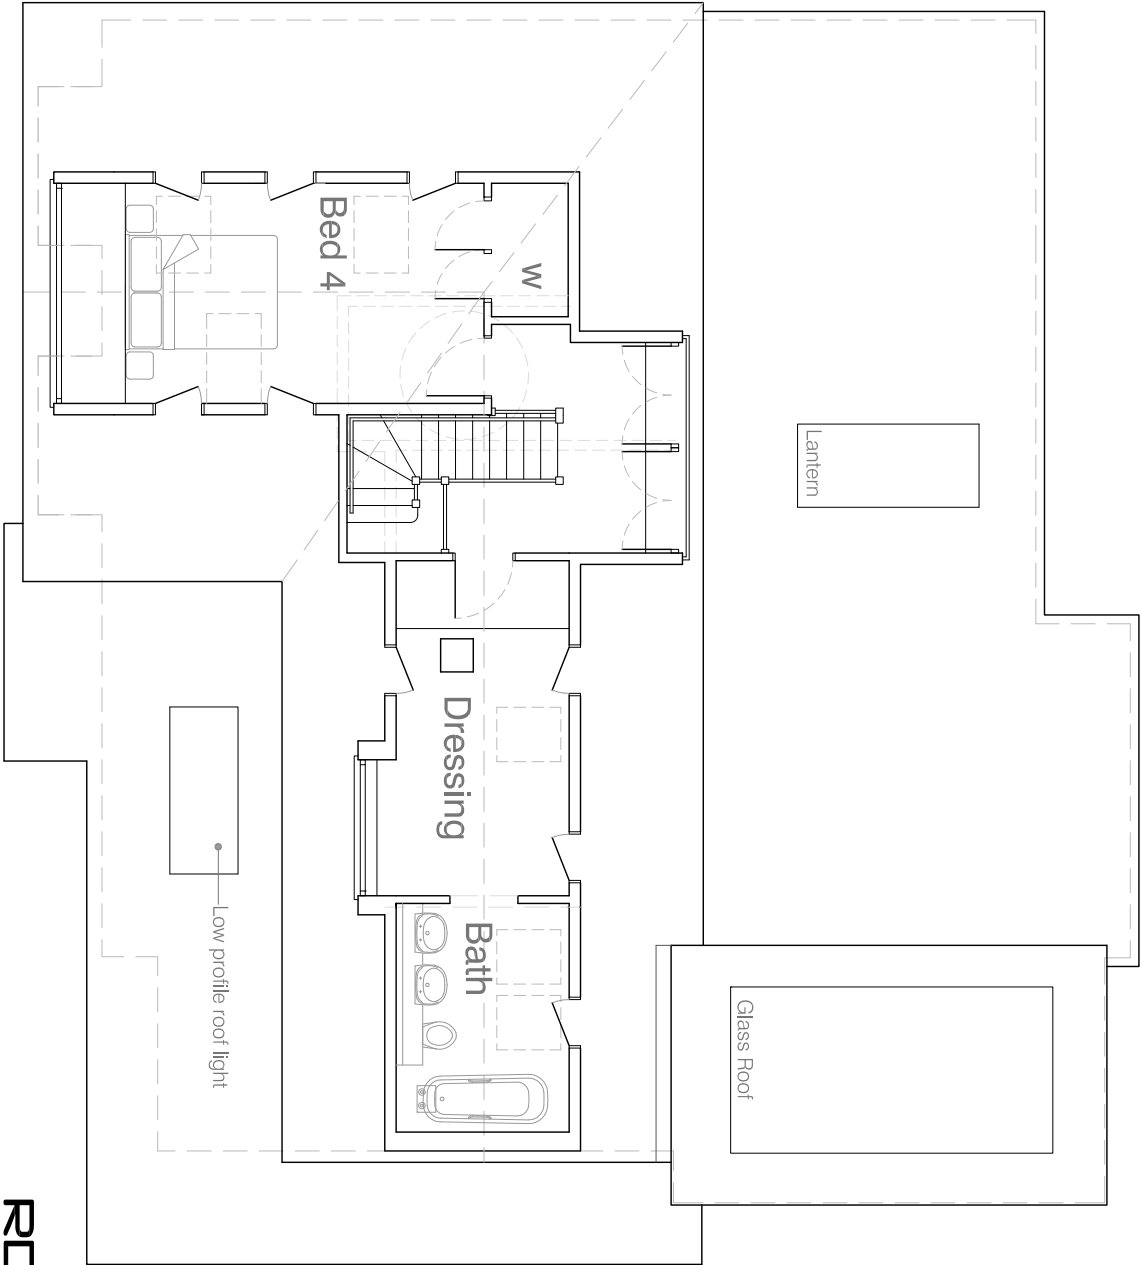

First Floor Plan: Scale 1:100

## RDV a Design

9 Oak End | Arundel | West Sussex  
Tel: 01903 884013

project  
12 Westfield Avenue  
East Preston  
West Sussex

drawing  
Ground and First Floor Plans  
As Proposed

| scale  | date               |
|--------|--------------------|
| 1:100  | @ A3 February 2019 |
| job no | drawing no         |
| 18126  | 02.02              |