


Permission is granted to scale from this drawing for the purpose of Local Authority Planning Approval only. In all other cases DO NOT scale from this drawing. Please contact this office for any additional information required.

Contractors, Sub-Contractors and Suppliers are to check all relevant dimensions, levels and details of the site and any existing buildings before commencing any shop drawings or building work. Any discrepancies should be reported to this office.



This drawing must be read in conjunction with all related drawings and documents relevant to this project, including those prepared by appointed consultants, specialists and sub-contractors etc.

This drawing is the copyright of RDV a Design.

revisions	
A minor additions	21/02/2019

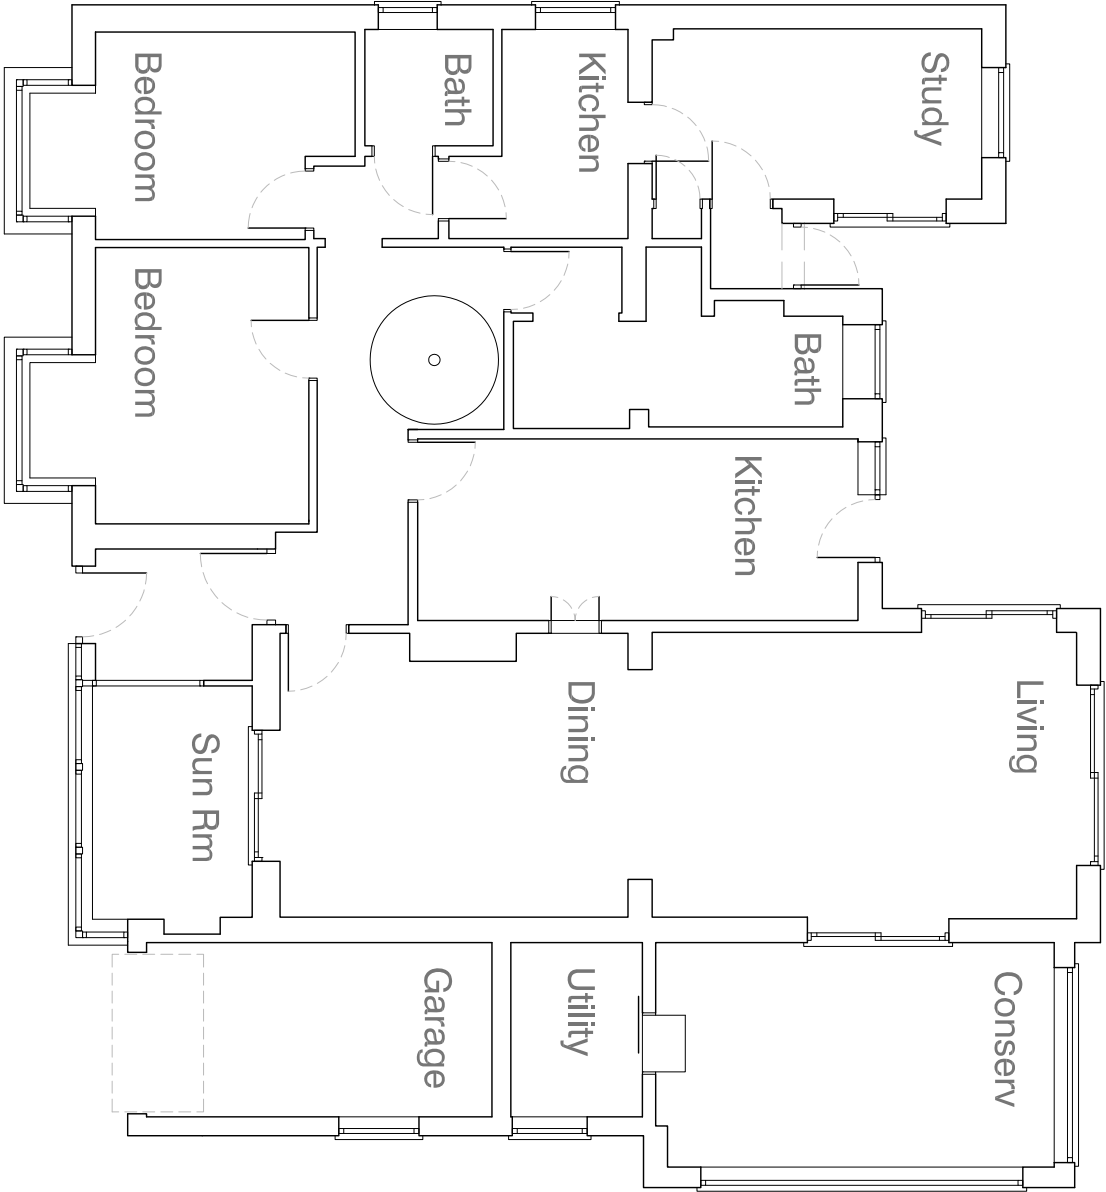

Ground Floor Plan: Scale 1:100

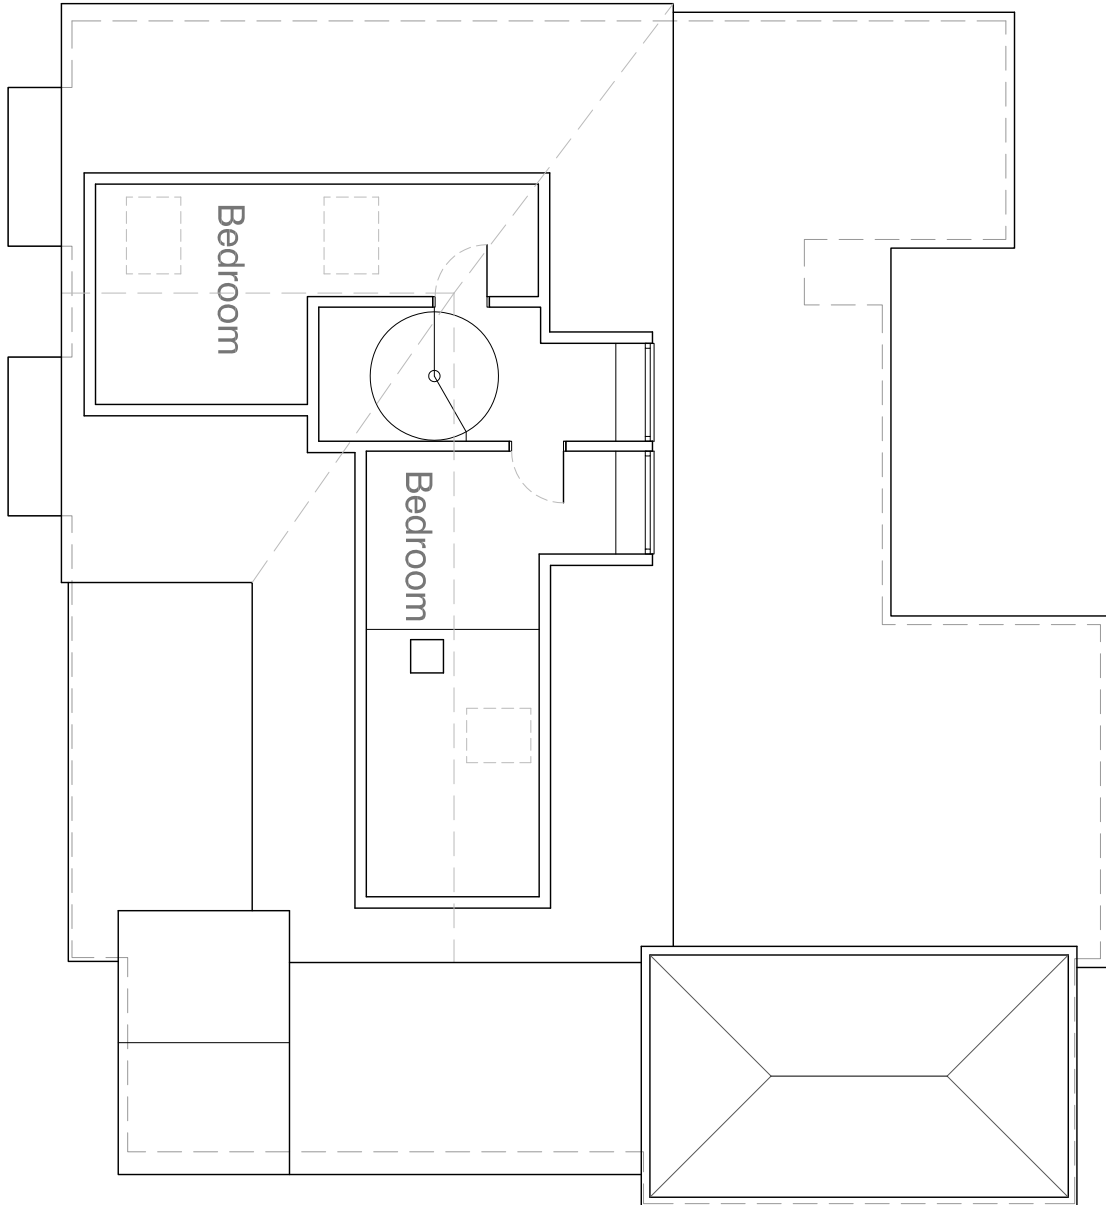 

First Floor Plan: Scale 1:100



RDV a Design

9 Oak End | Arundel | West Sussex
Tel: 01903 884013

project
12 Westfield Avenue
East Preston
West Sussex

drawing

Ground and First Floor Plans

As Existing

scale	date	
1:100 @ A3	April 2018	
job no	drawing no	rev
18126	00.02	A