

notes


Permission is granted to scale from this drawing for the purpose of Local Authority Planning Approval only. In all other cases DO NOT scale from this drawing. Please contact this office for any additional information required.

Contractors, Sub-Contractors and Suppliers are to check all relevant dimensions, levels and details of the site and any existing buildings before commencing any shop drawings or building work. Any discrepancies should be reported to this office.


This drawing must be read in conjunction with all related drawings and documents relevant to this project, including those prepared by appointed consultants, specialists and sub-contractors etc.

This drawing is the copyright of RDV a Design


revisions	10/09/2018
A minor additions	

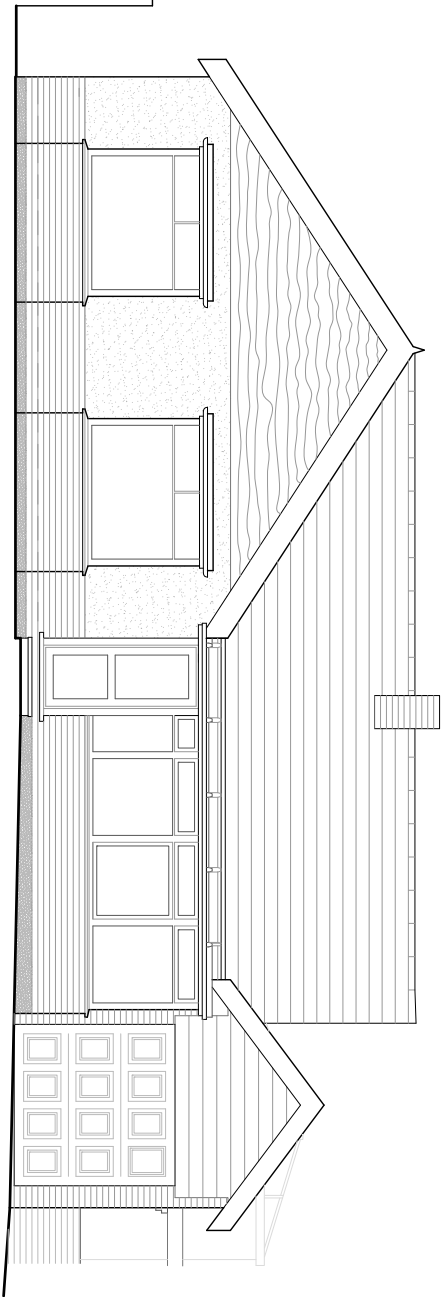


West Elevation: Scale 1:100

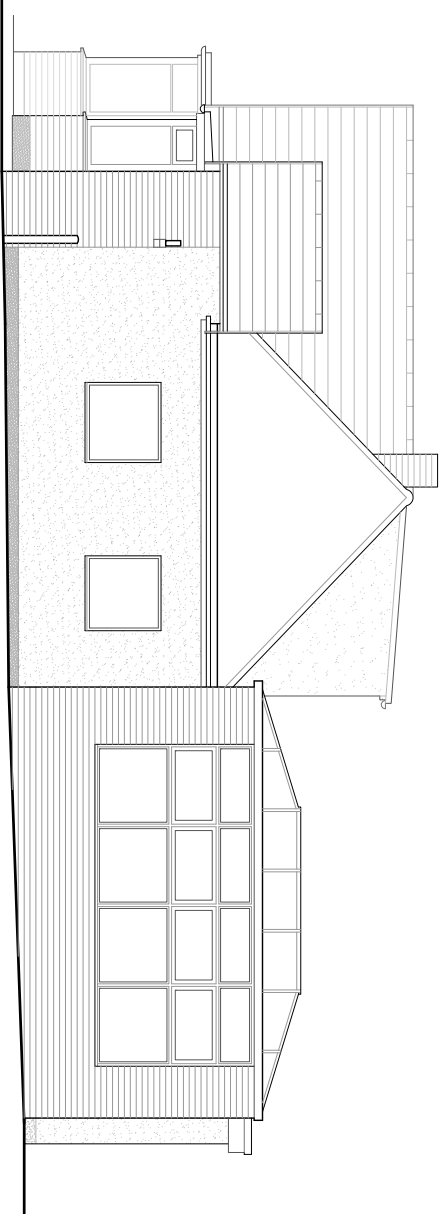

South Elevation: Scale 1:100

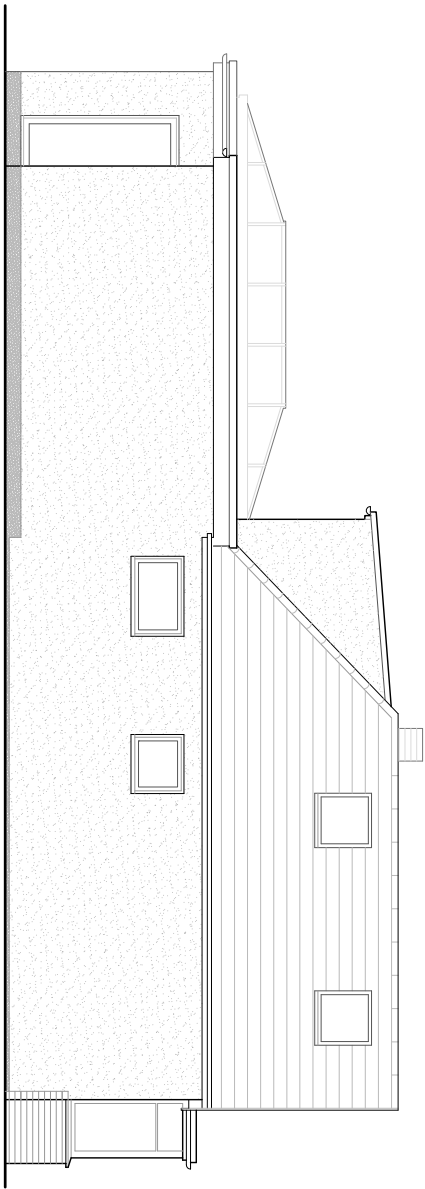

North Elevation: Scale 1:100

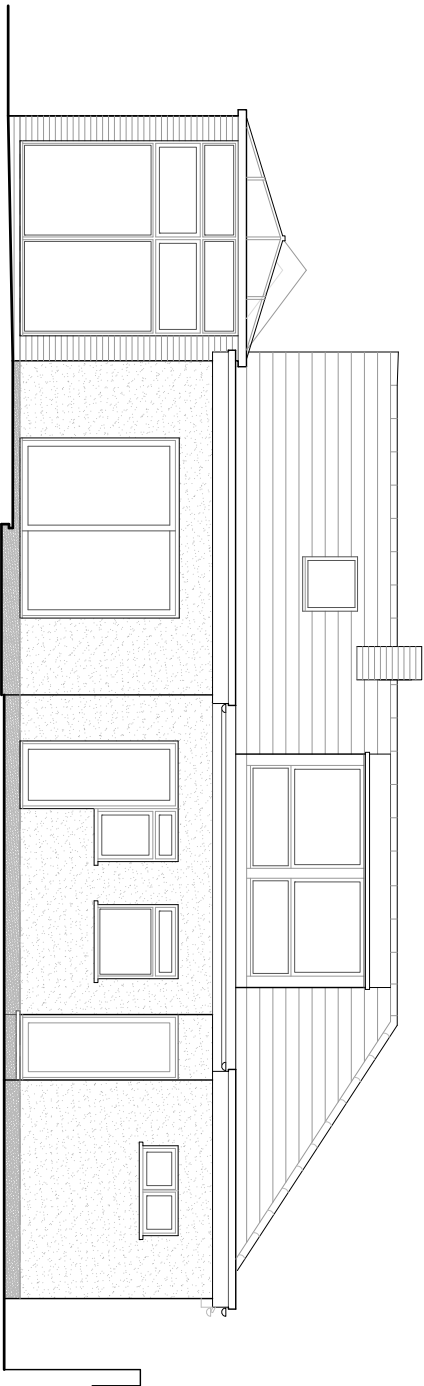

East Elevation: Scale 1:100



RDV a Design

9 Oak End | Arundel | West Sussex
Tel: 01903 884013

project	12 Westfield Avenue
	East Preston
	West Sussex

drawing

Elevations

As Existing

-

scale	@ A3	date	rev
1:100		May 2018	
job no	drawing no		
18126	00.03		A