


No dimensions to be scaled from drawing except for planning purposes.
The contractor should check all dimensions on site.
It is the contractors responsibility to ensure compliance with Building Regulations.
C.D.M. Regs. 2015. The Client is advised of his responsibilities to appoint a Planning Supervisor under these Regs.
All works to comply with the C.D.M. Regs. 2015.
The Party Wall Act. 1996 The property owner is advised of the requirements of the Act, & the requirement to serve a Party Wall Notice on any adjoining owners as required under the act.

REVISIONS:

.




FRONT NORTH ELEVATION
EXISTING ELEVATIONS
Scale 1:100

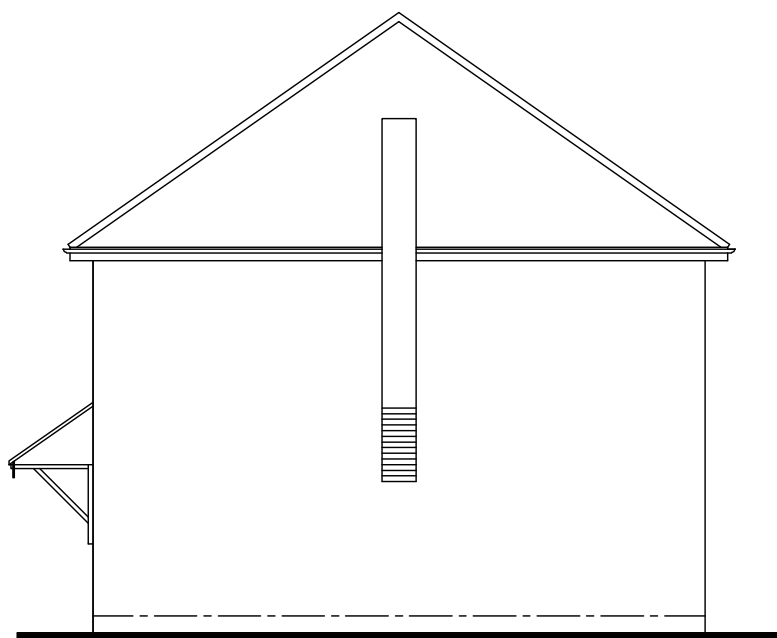

SIDE EAST ELEVATION





REAR SOUTH ELEVATION

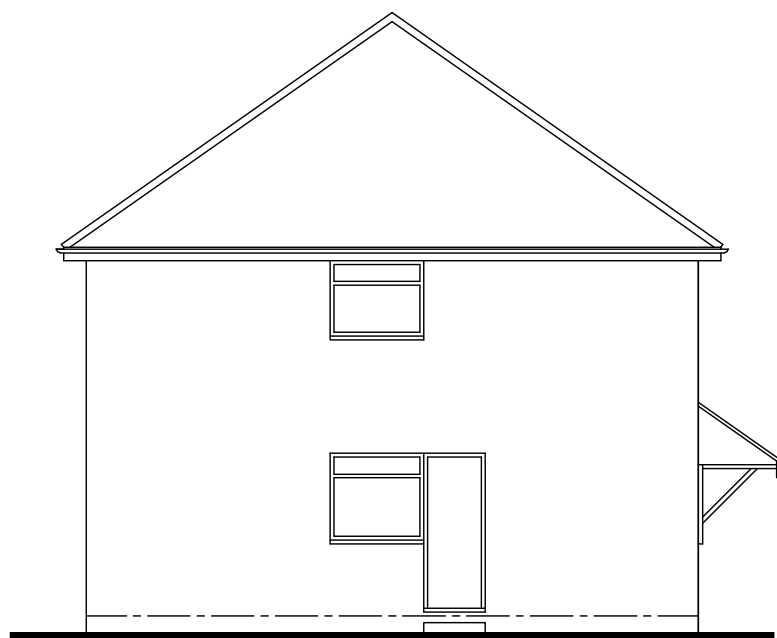

SIDE WEST ELEVATION




LOCATION PLAN
Scale 1:1250

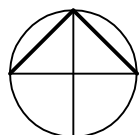 

Information supplied based on Promap.
All dimensions and distances subject to
an accurate site survey being undertaken.



GROUND FLOOR PLAN
EXISTING FLOOR PLANS
Scale 1:50

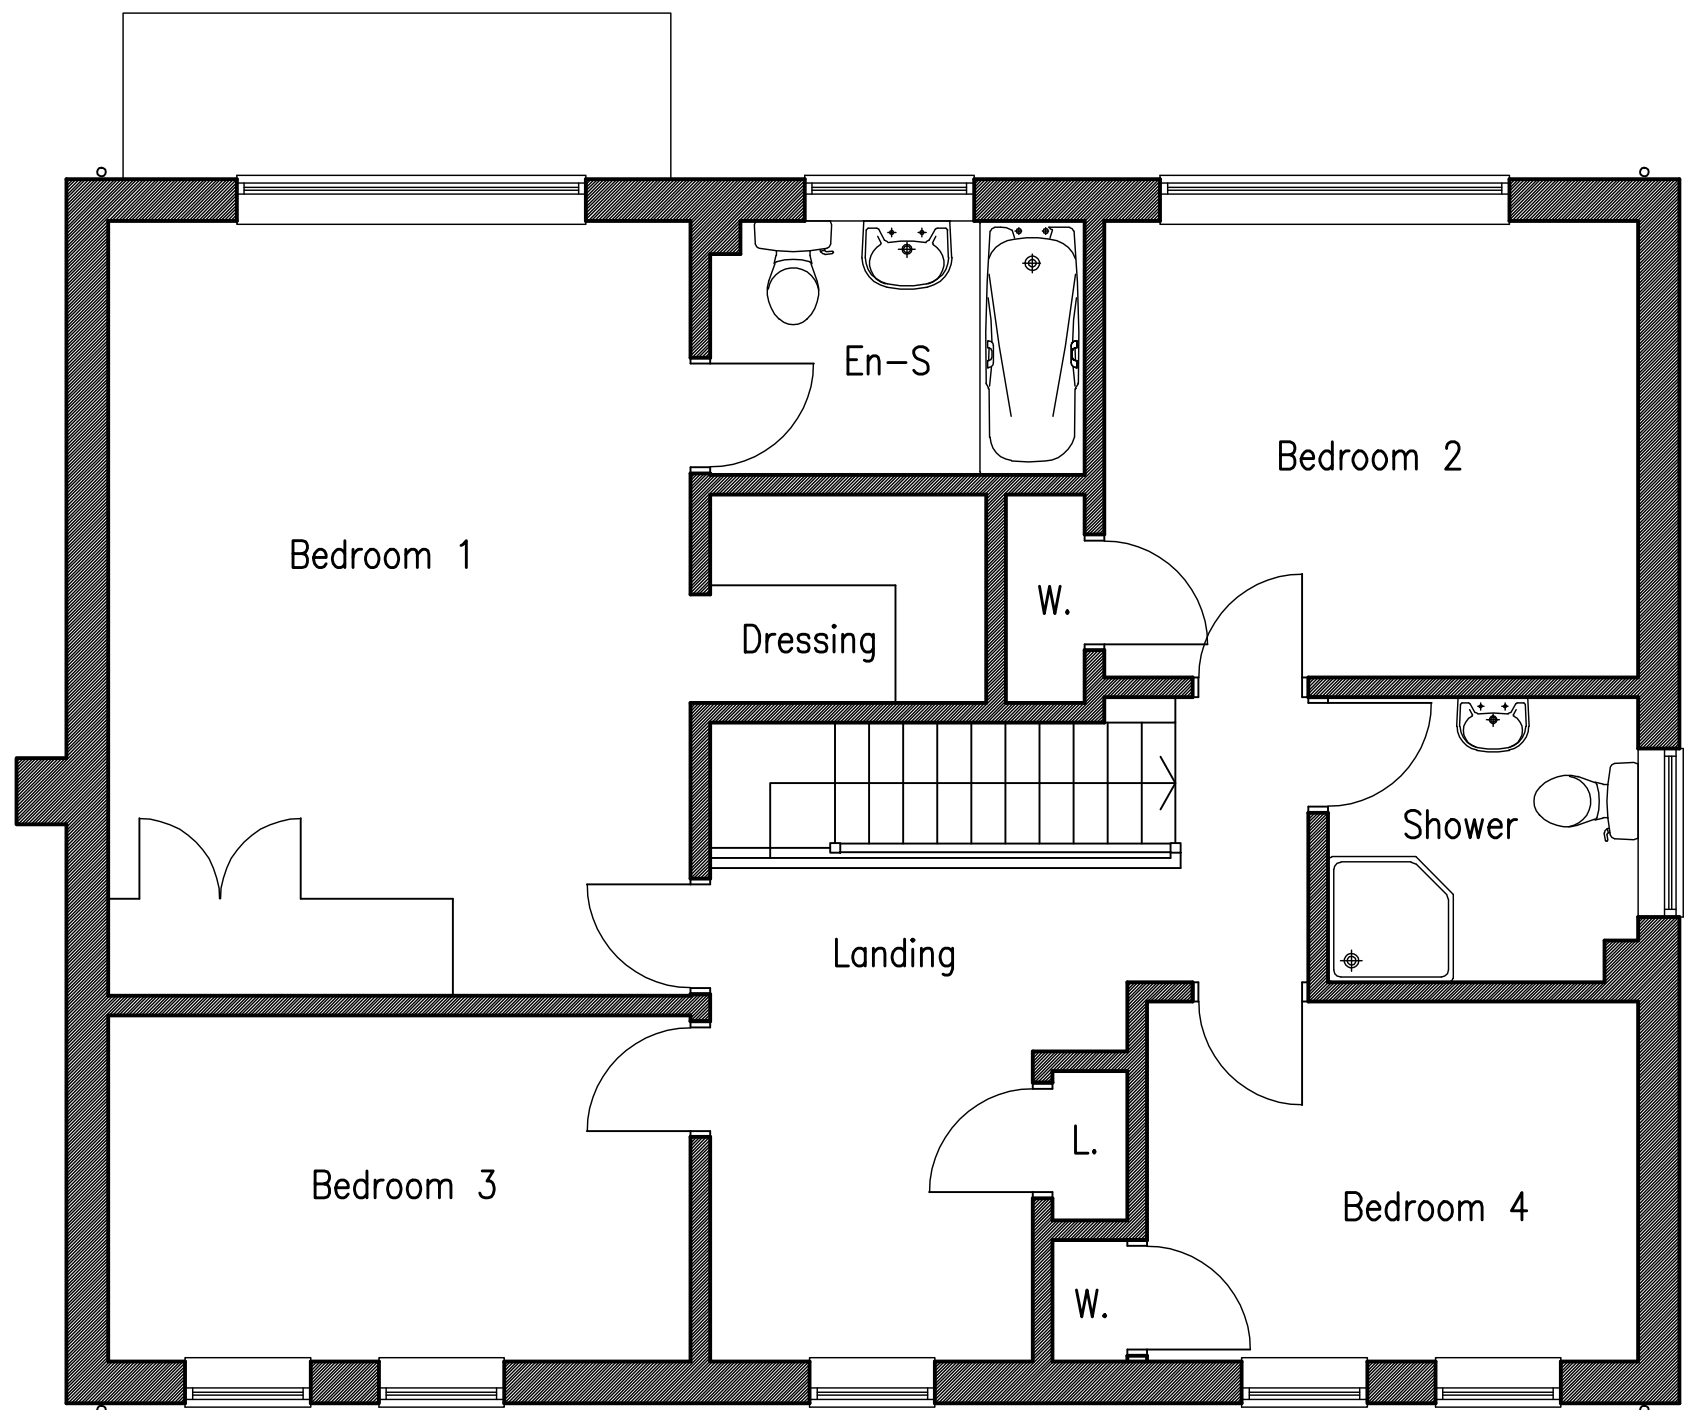

FIRST FLOOR PLAN

ADCS
Architectural Design
Computer Services
30 Foxley Lane
Worthing
West Sussex
BN13 3AD
Tel: 01903 280701
E-mail: adcs@sky.com

Client

MR D. & MRS S. DALTON

Project

PROPOSED LOFT CONVERSION
MILLSTONE, SEA LANE CLOSE,
EAST PRESTON
WEST SUSSEX BN16 1NQ

Drawing

EXISTING FLOOR PLANS &
ELEVATIONS

Scale

1:50 &
1:100 @ A1

Date

20.02.20

Drawn

TP

Drawing No.

Revision

1437/P01