





FRONT NORTH ELEVATION
PROPOSED ELEVATIONS
Scale 1:100

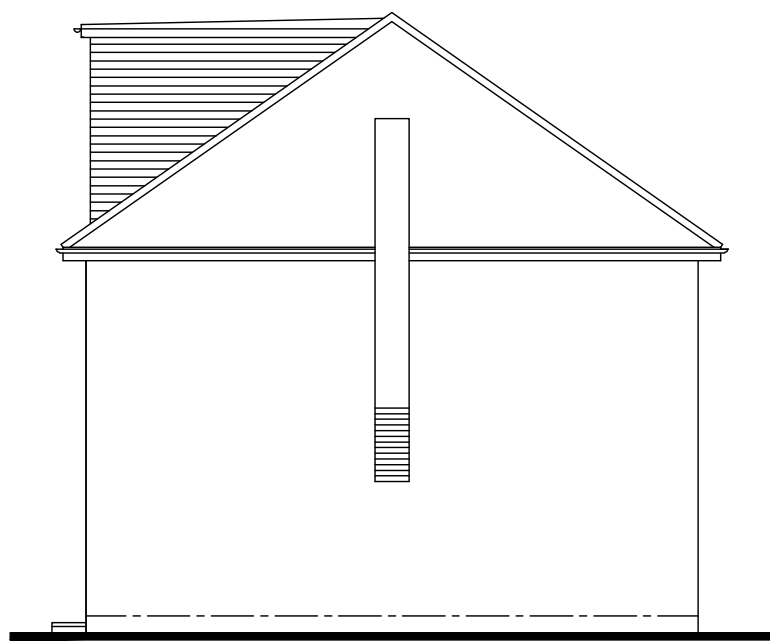


SIDE EAST ELEVATION

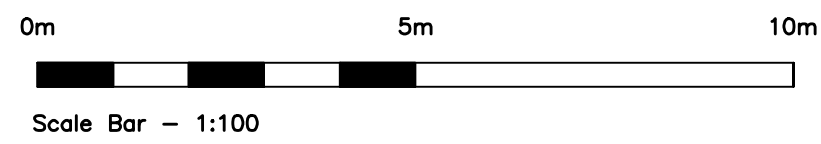

REAR SOUTH ELEVATION

SCHEDULE OF MATERIALS - REAR BOX DORMER
WALLS - TILE HANGING COLOUR T.B.C.
ROOF - NEW FLAT ROOF
WINDOW - NEW PVCu WINDOW COLOUR WHITE
ROOFLIGHT - NEW VELUX TYPE ROOFLIGHT
EXTERNAL DOOR - NEW PVCu DOOR COLOUR WHITE
BI-FOLDING DOORS - NEW ALUMINIUM COLOUR WHITE
RAINWATER GOODS - NEW UPVC COLOUR BLACK

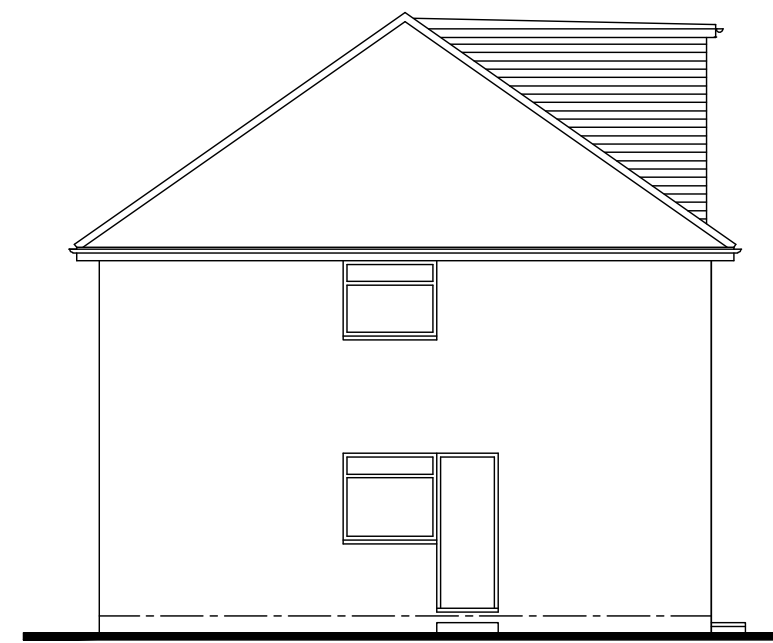


SIDE WEST ELEVATION

Volume Calculation


Rear Dormer
 $(2.968m. \times 2.572m.) \times 3.877 = 14.79 m.^3$
± 2

No dimensions to be scaled from drawing except for planning purposes.
The contractor should check all dimensions on site.
It is the contractors responsibility to ensure compliance with Building Regulations.
C.D.M. Regs. 2015. The Client is advised of his responsibilities to appoint a Planning Supervisor under these Regs. All works to comply with the C.D.M. Regs. 2015.
The Party Wall Act. 1996 The property owner is advised of the requirements of the Act, & the requirement to serve a Party Wall Notice on any adjoining owners as required under the act.



REVISIONS:
A. 03.03.20 Amended in accordance with client's requirements.
B. 03.03.20 Volume calculation added.

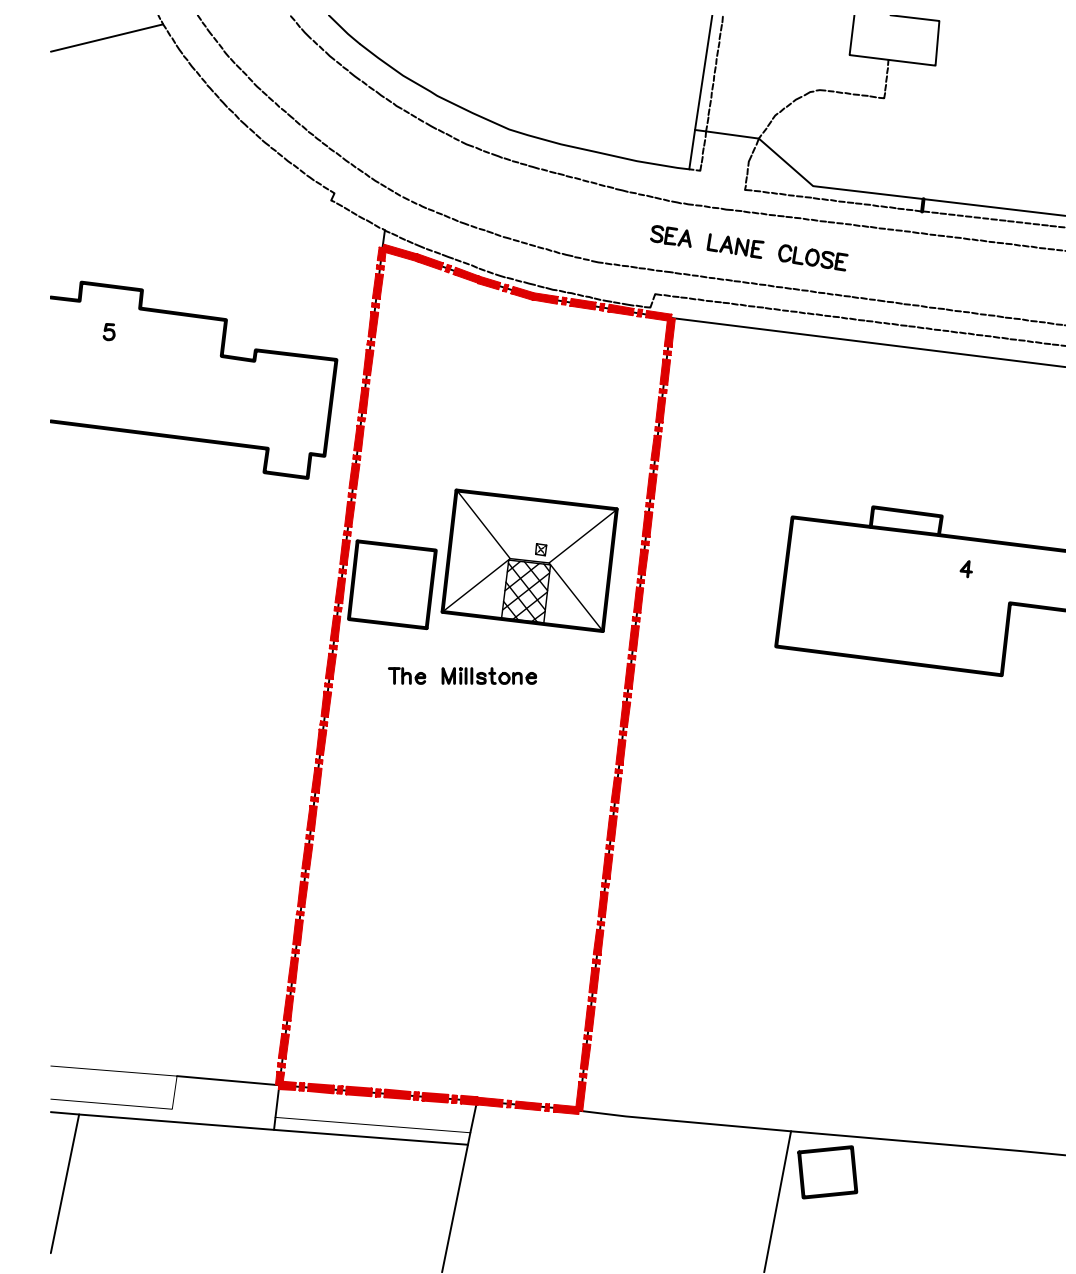

BLOCK PLAN
Scale 1:500

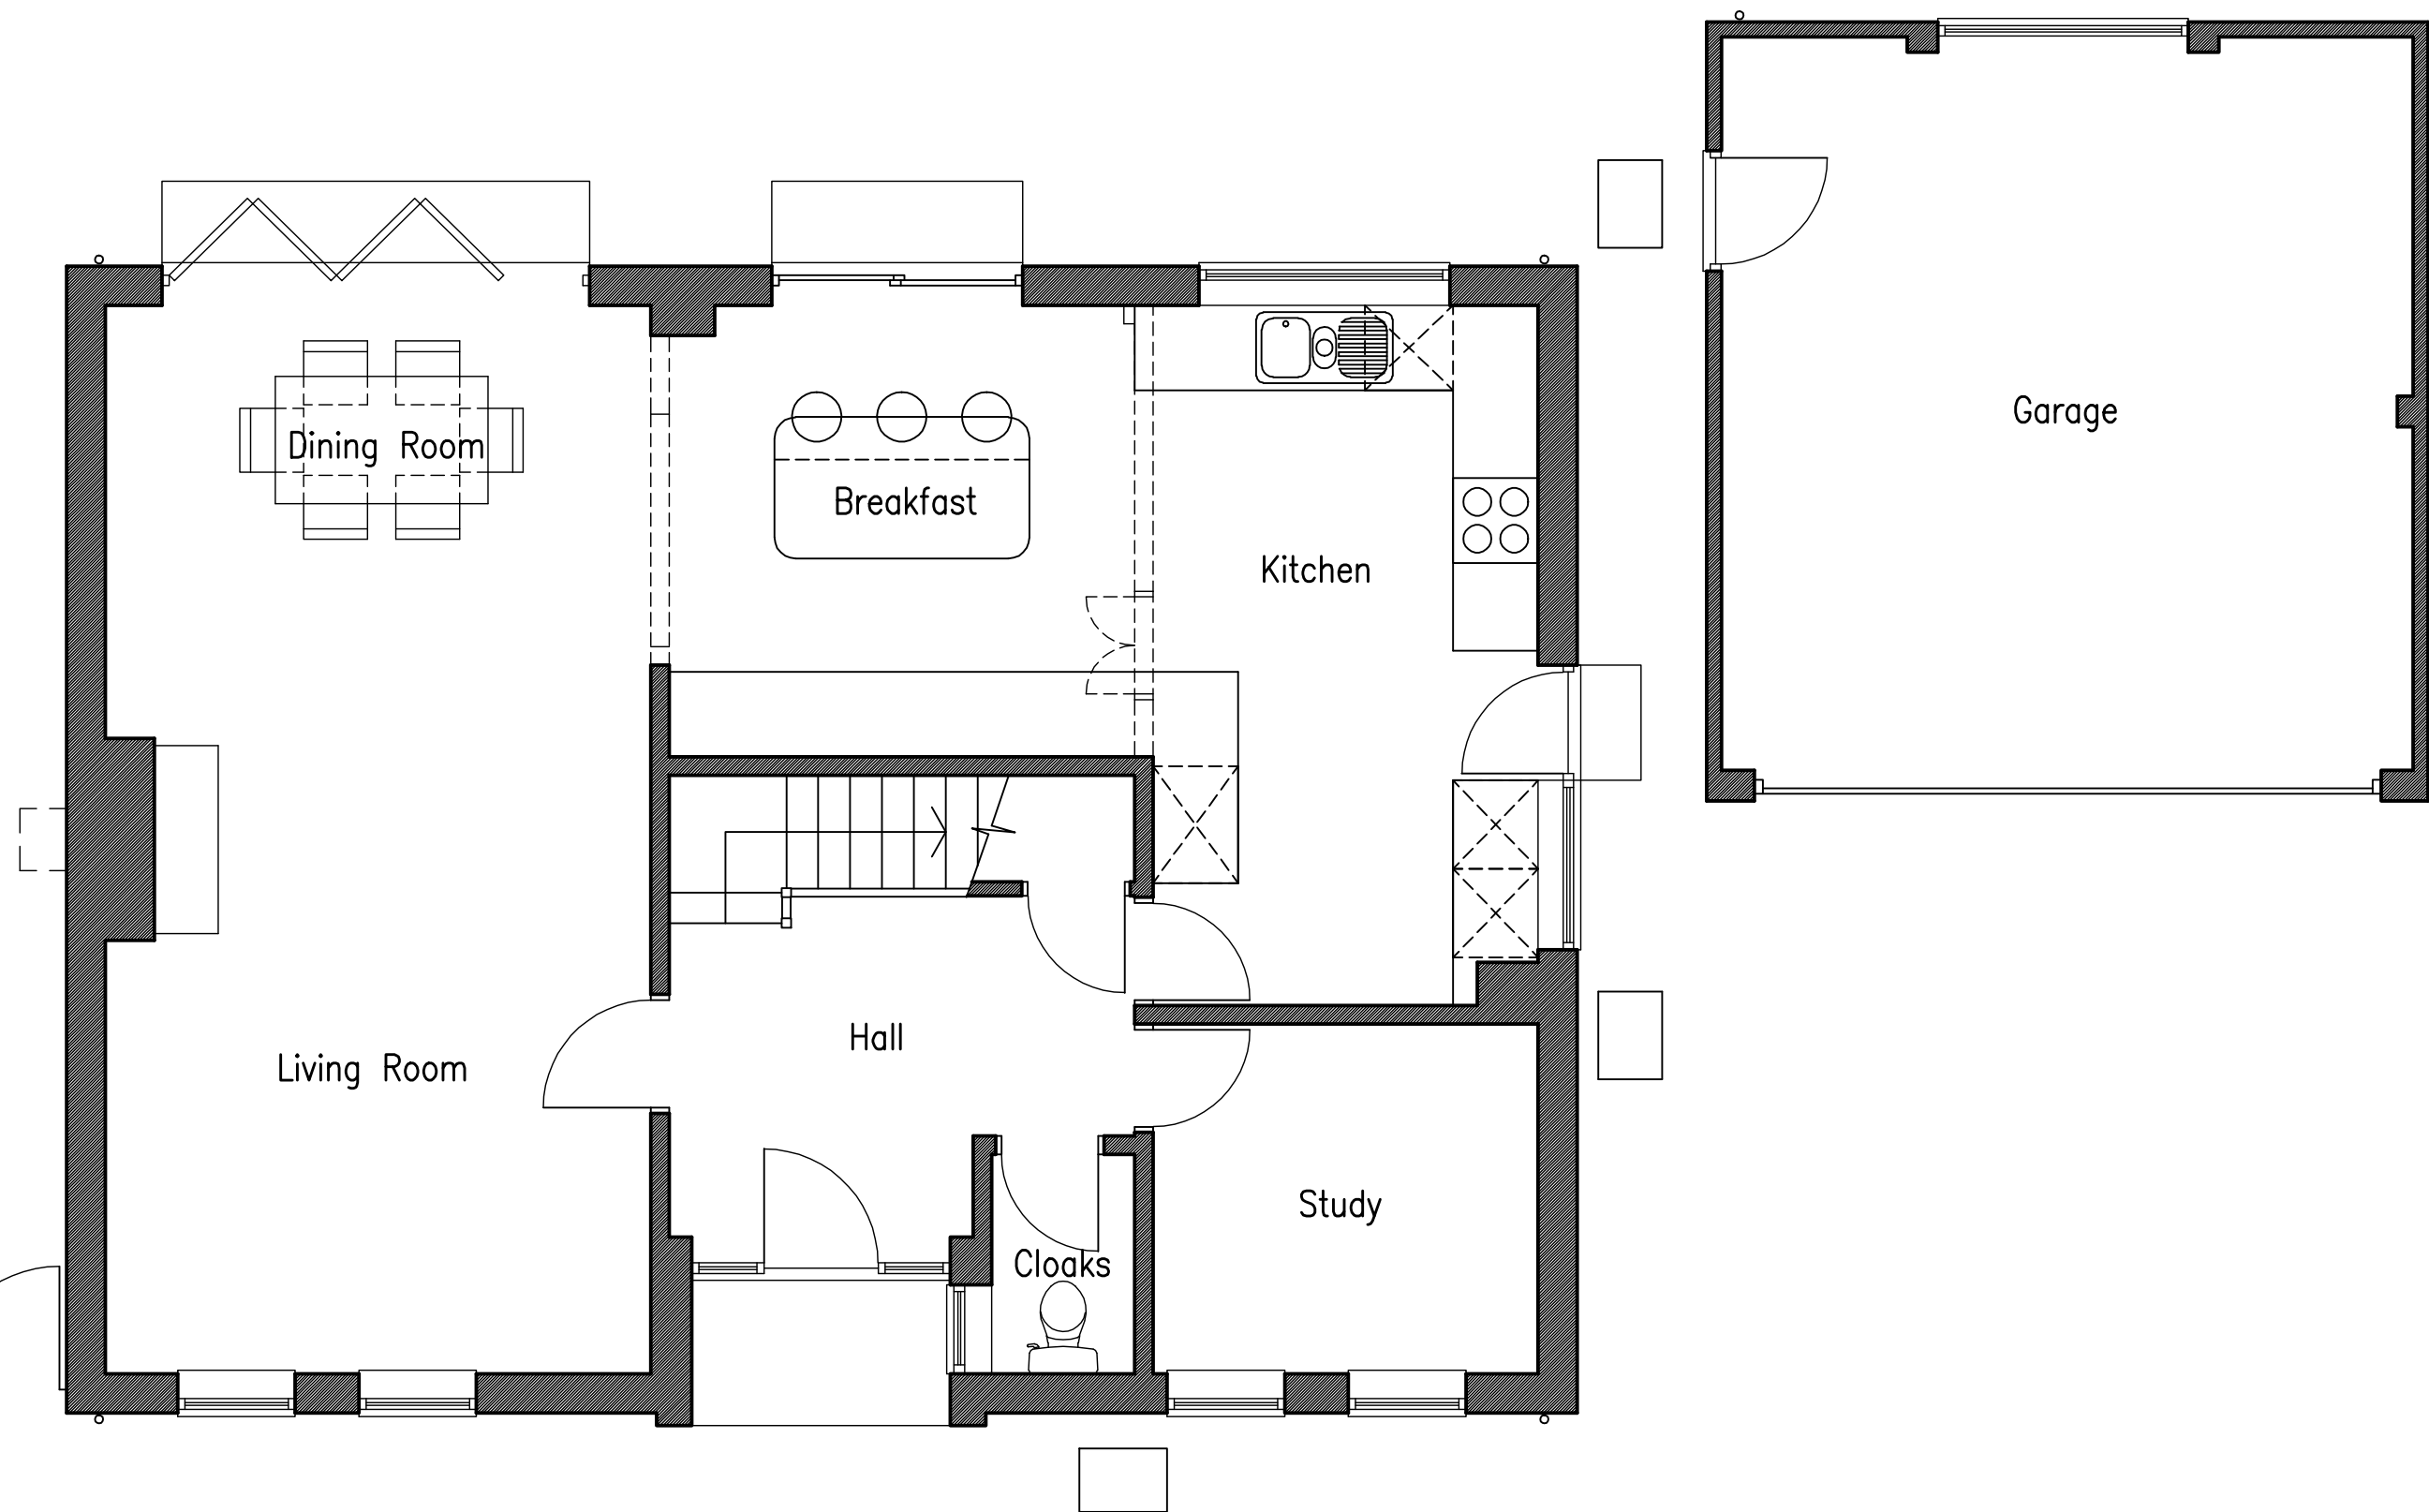

GROUND FLOOR PLAN
PROPOSED FLOOR PLANS
Scale 1:50

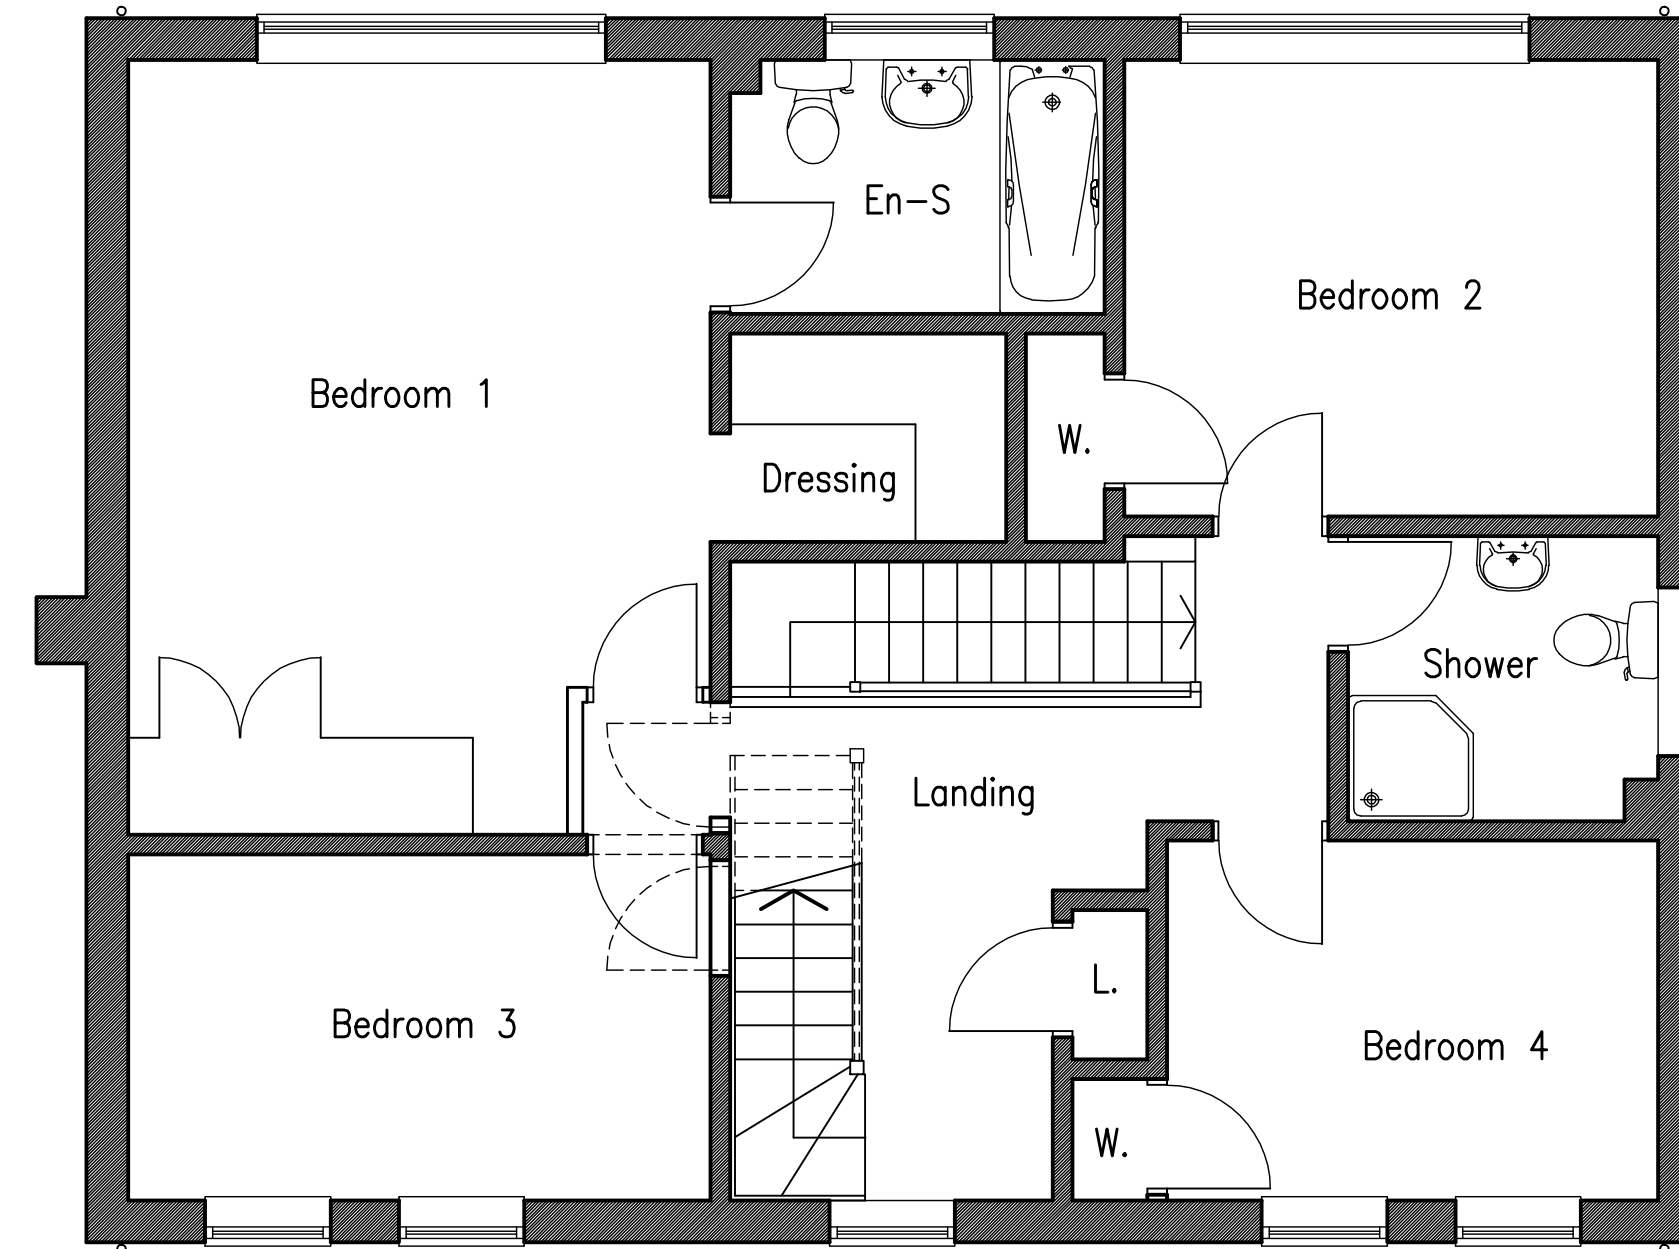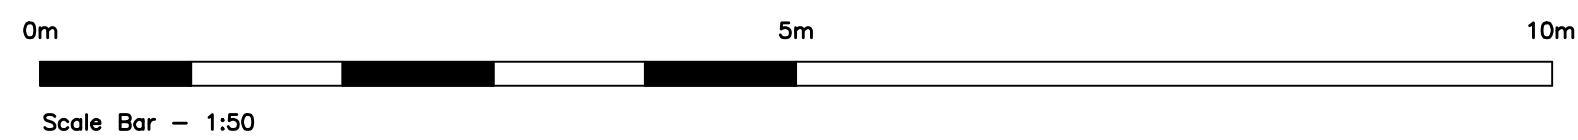

FIRST FLOOR PLAN

ADCS

Architectural Design

Computer Services

30 Foxley Lane
Worthing
West Sussex
BN13 3AD
Tel: 01903 280701
E-mail:
adcs@sky.com

Client

MR D. & MRS S. DALTON

Project

PROPOSED LOFT CONVERSION
MILLSTONE, SEA LANE CLOSE,
EAST PRESTON
WEST SUSSEX BN16 1NQ

Drawing

PROPOSED FLOOR PLANS &
ELEVATIONS

Scale

1:50 &
1:100 @ A1

Date

20.02.20

Drawn

TP

Drawing No.

Revision

1437/P02

B