



No dimensions to be scaled from drawing except for planning purposes.
The contractor should check all dimensions on site.
It is the contractors responsibility to ensure compliance with Building Regulations.
C.D.M. Regs. 2015. The Client is advised of his responsibilities to appoint a Planning Supervisor under these Regs. All works to comply with the C.D.M. Regs. 2015.
The Party Wall Act. 1996 The property owner is advised of the requirements of the Act, & the requirement to serve a Party Wall Notice on any adjoining owners as required under the act.

REVISIONS:
A. 03.03.20 Amended in accordance with client's requirements.

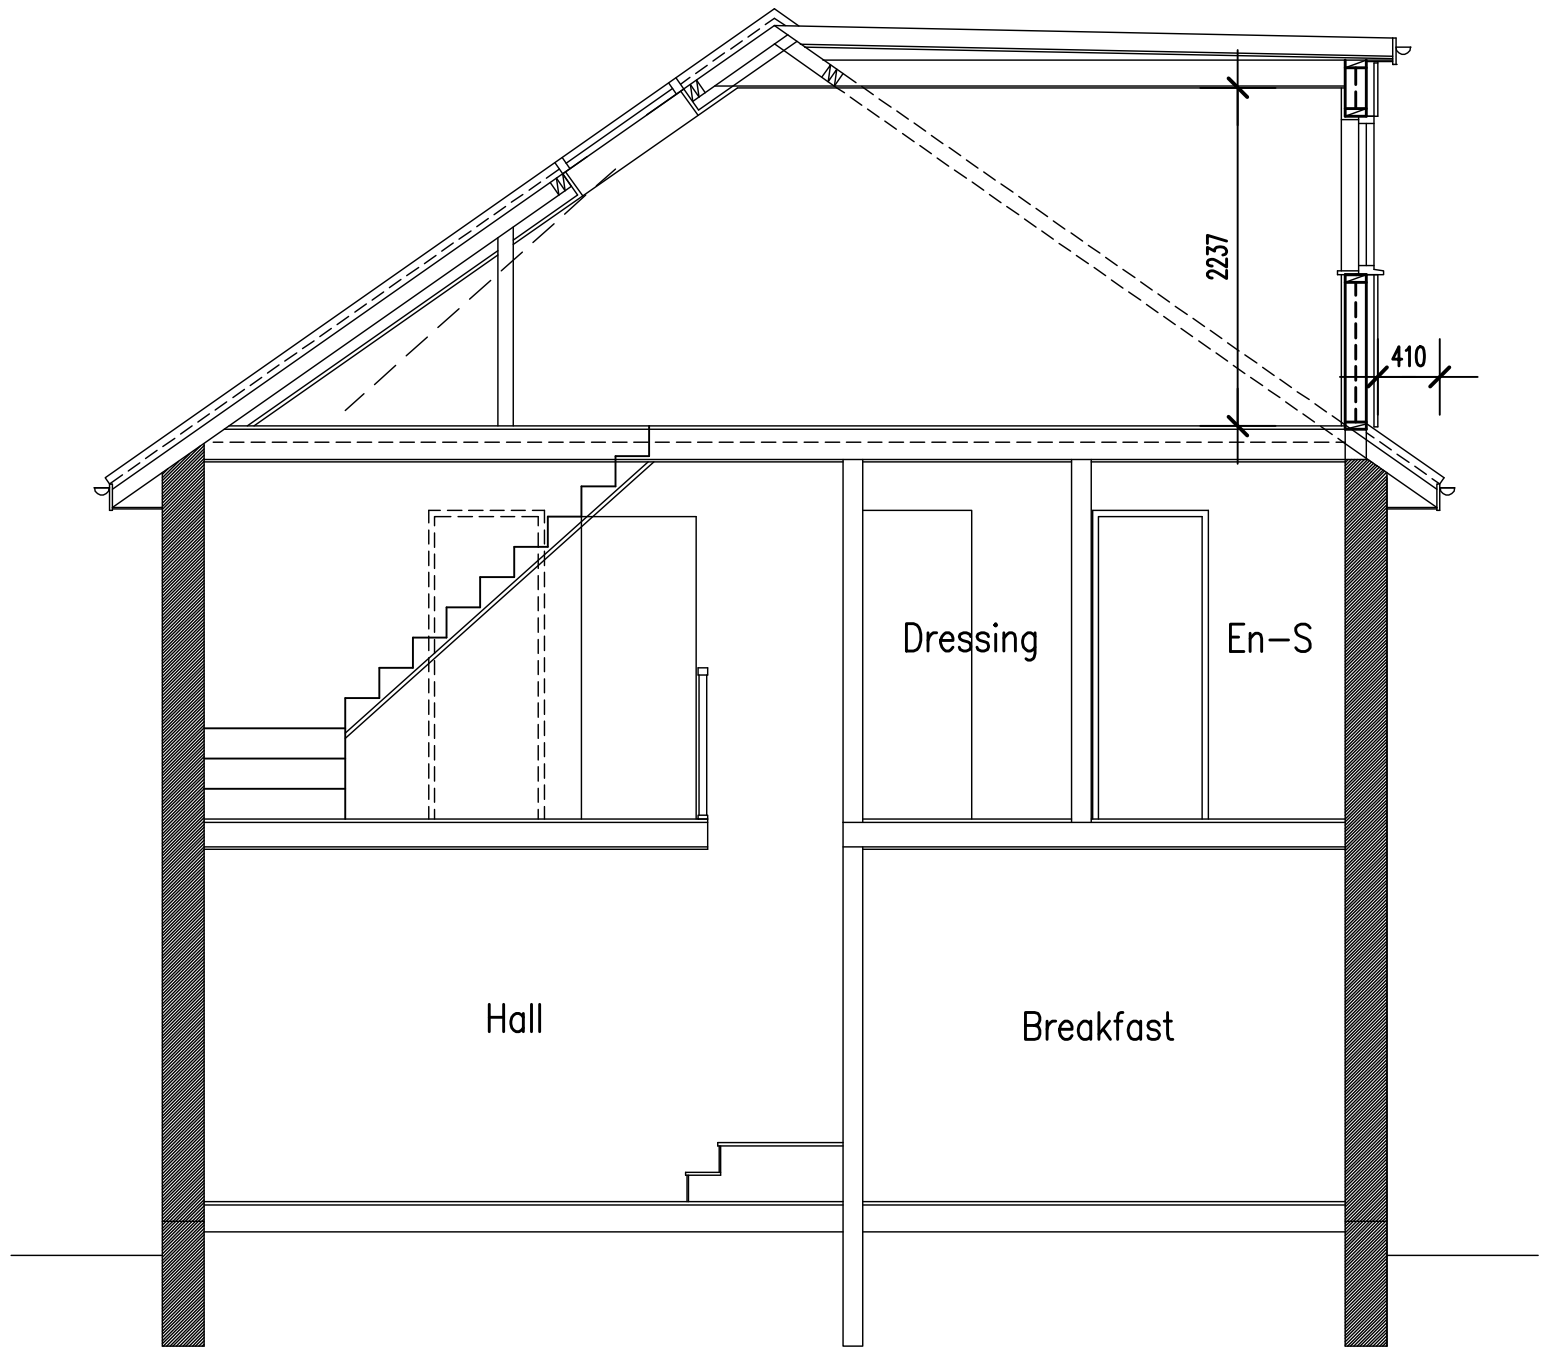

PROPOSED SECTION
Scale 1:50

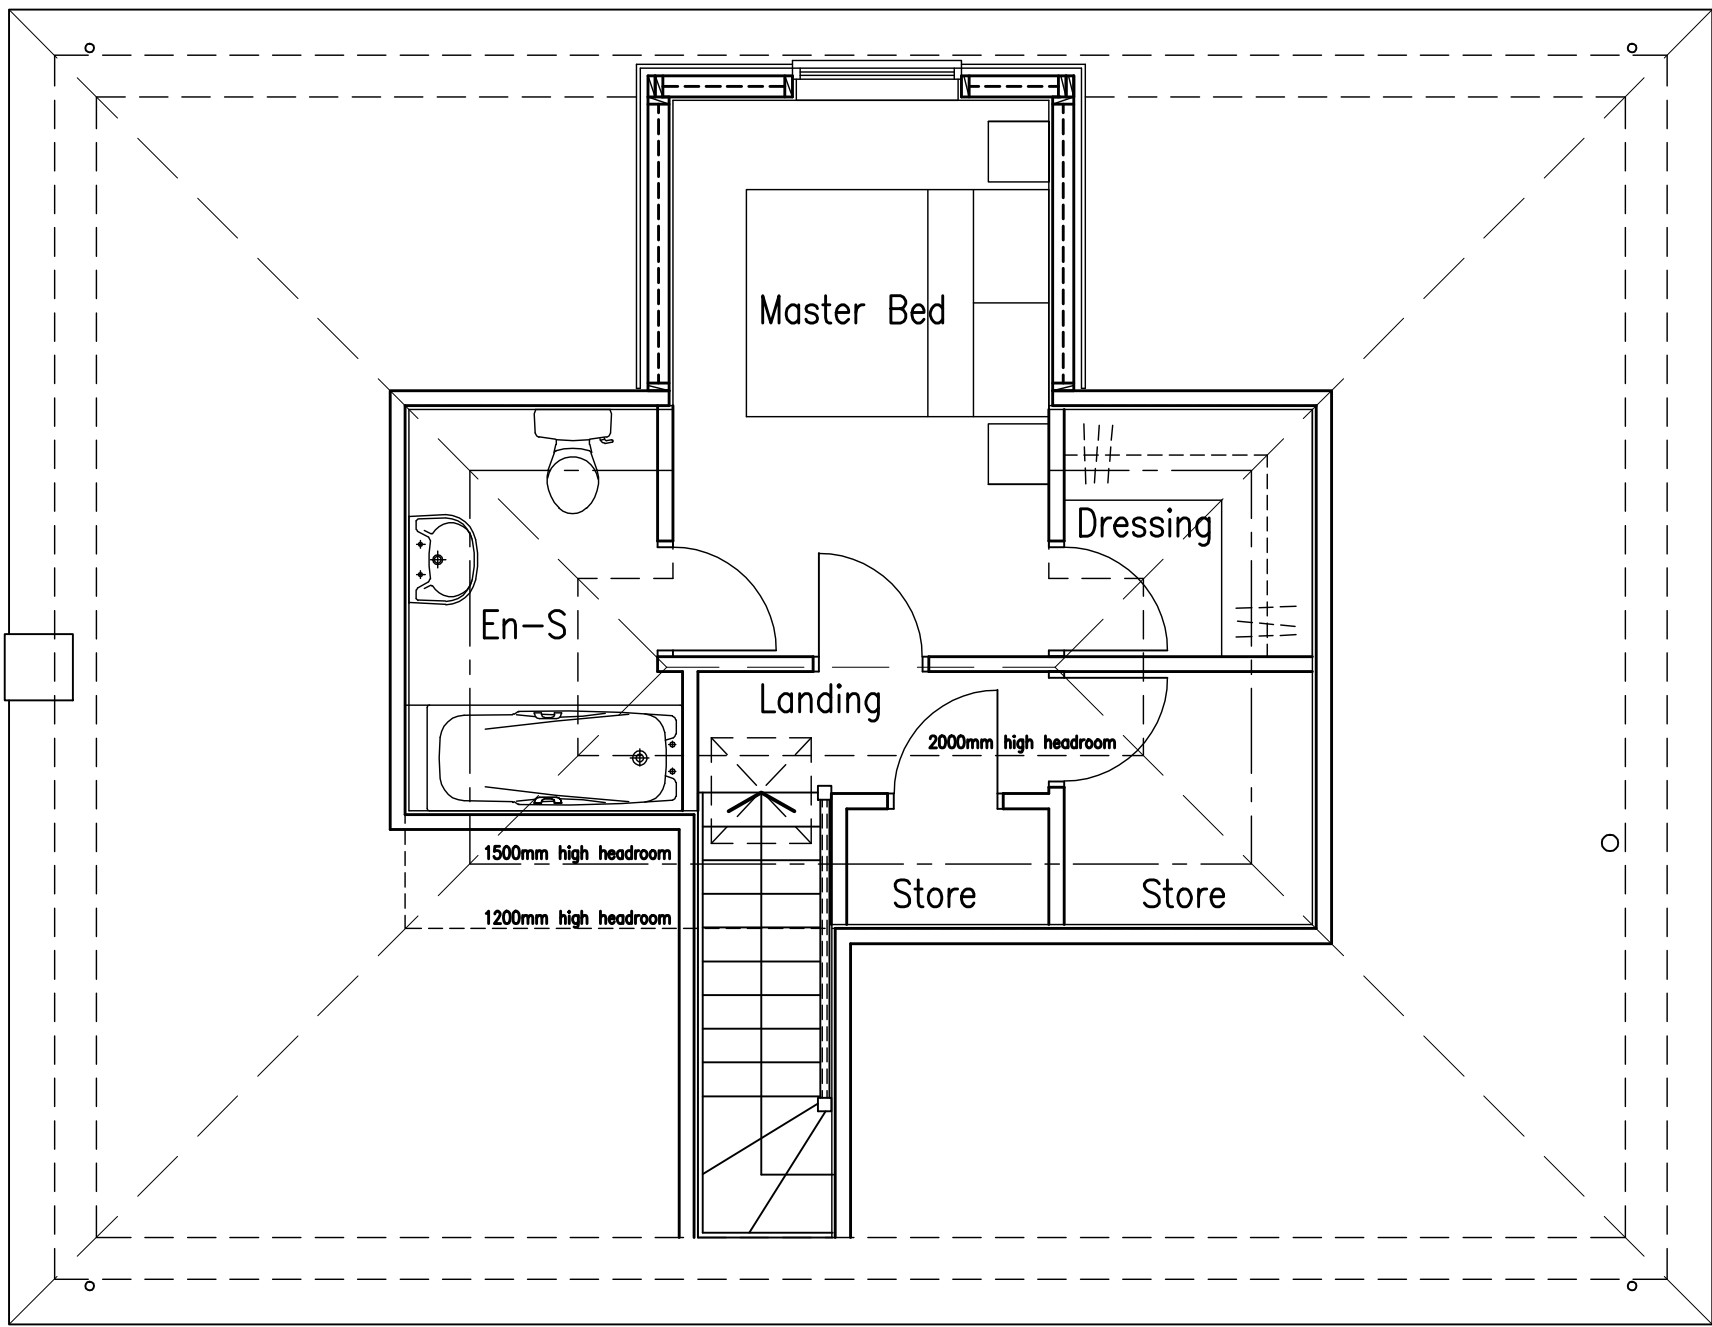

PROPOSED SECOND FLOOR PLAN
Scale 1:50



ADCS

Architectural Design

Computer Services

30 Foxley Lane
Worthing
West Sussex
BN13 3AD
Tel: 01903 280701
E-mail:
adcs@sky.com

Client
MR D. & MRS S. DALTON

Project
PROPOSED LOFT CONVERSION
MILLSTONE, SEA LANE CLOSE,
EAST PRESTON
WEST SUSSEX BN16 1NQ

Drawing
PROPOSED SECOND FLOOR PLAN
& SECTION

Scale	Date	Drawn
1:50 @ A1	26.02.20	TP

Drawing No.	Revision
1437/P03	A