



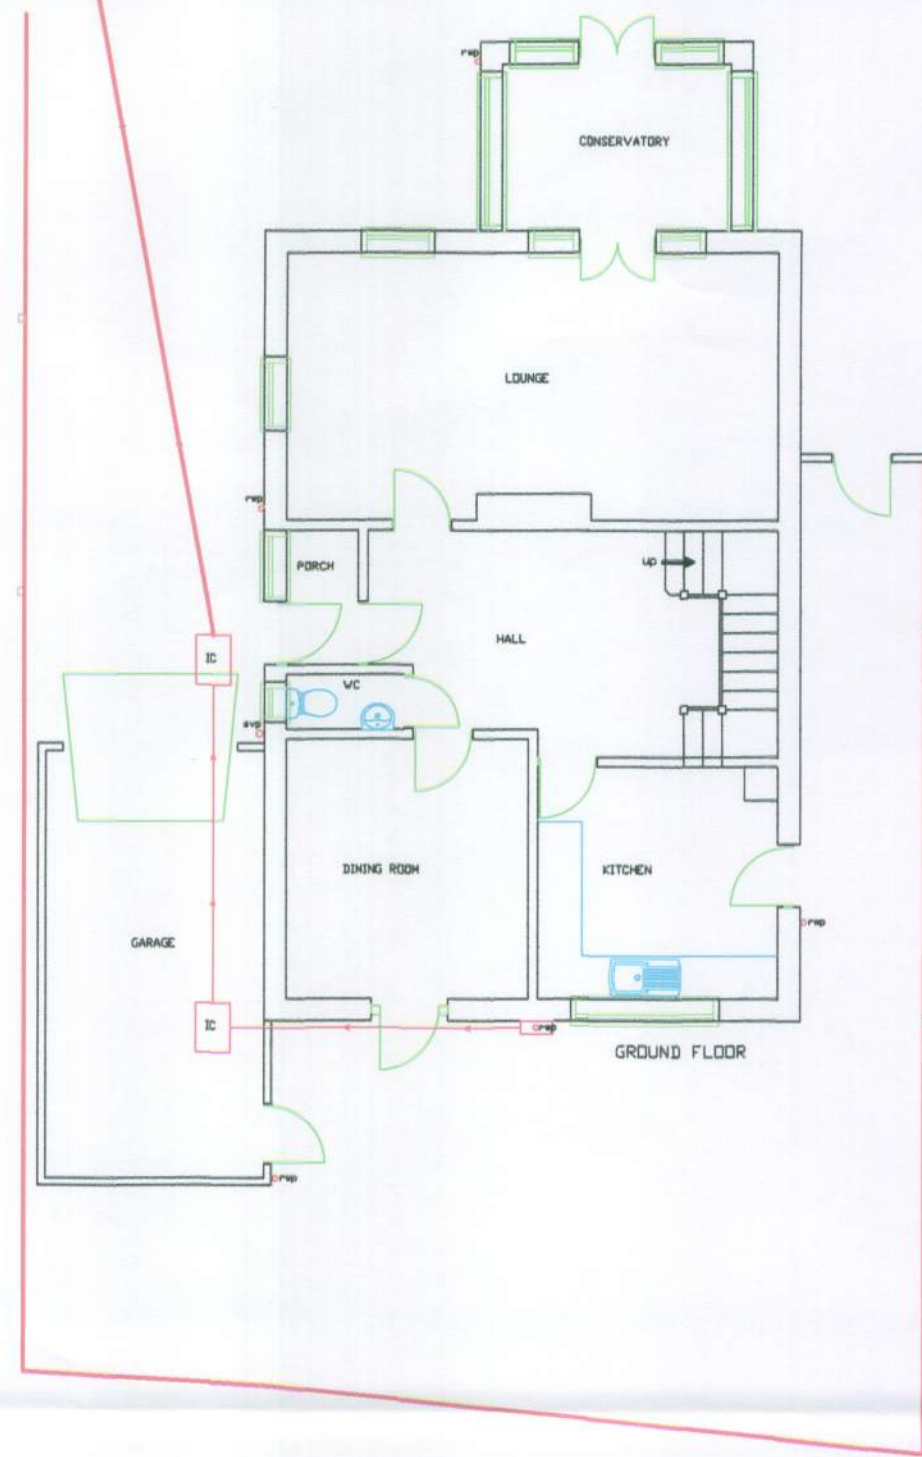


EXISTING FLOORPLANS 1:100

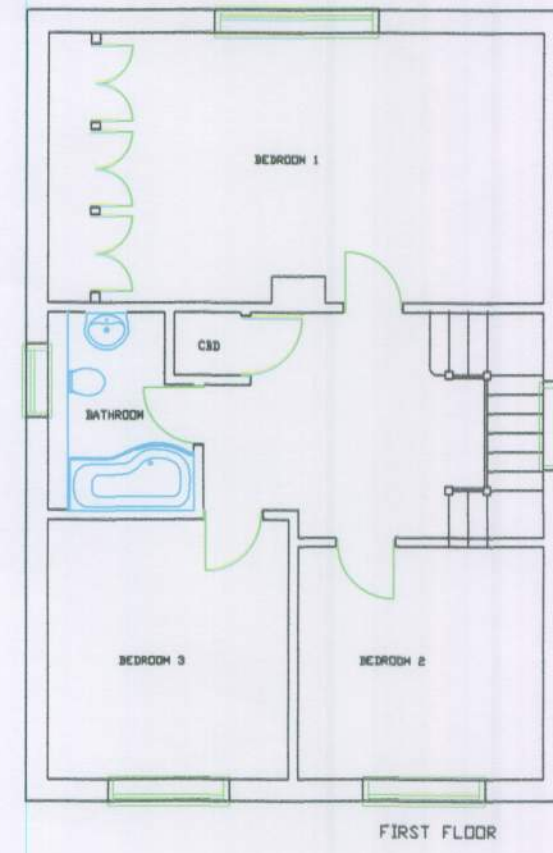


FIRST FLOOR




LOCATION 1:1250

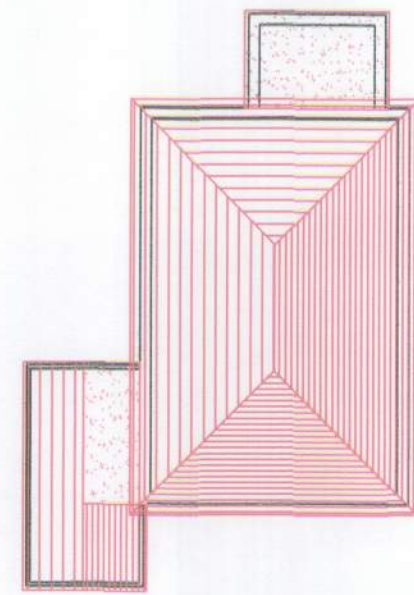


EXISTING ROOFPLAN 1:200

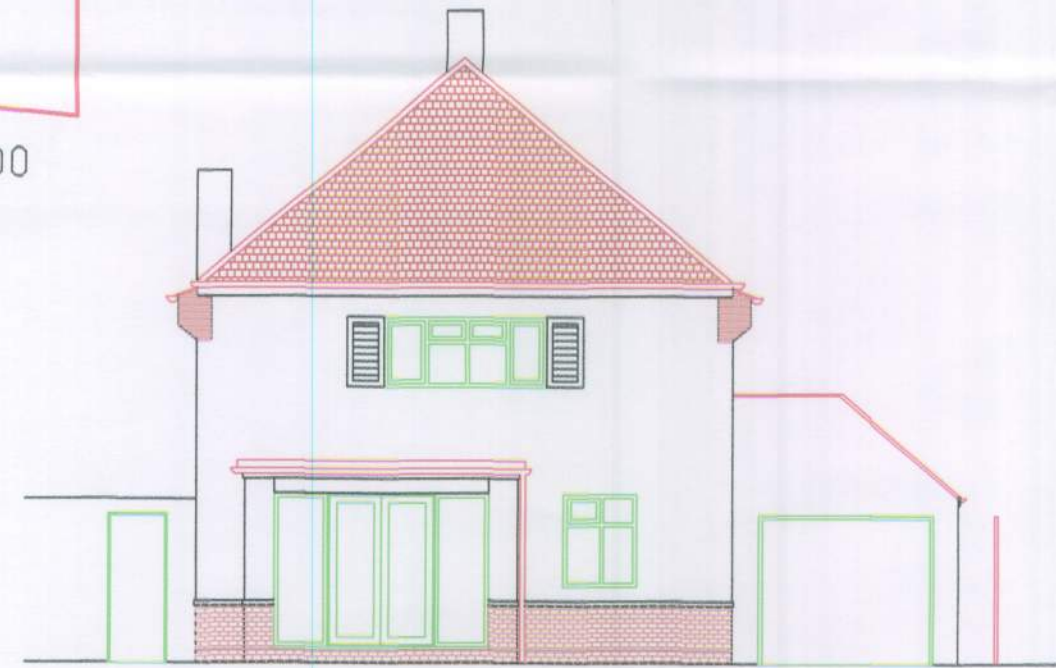


FRONT (west)

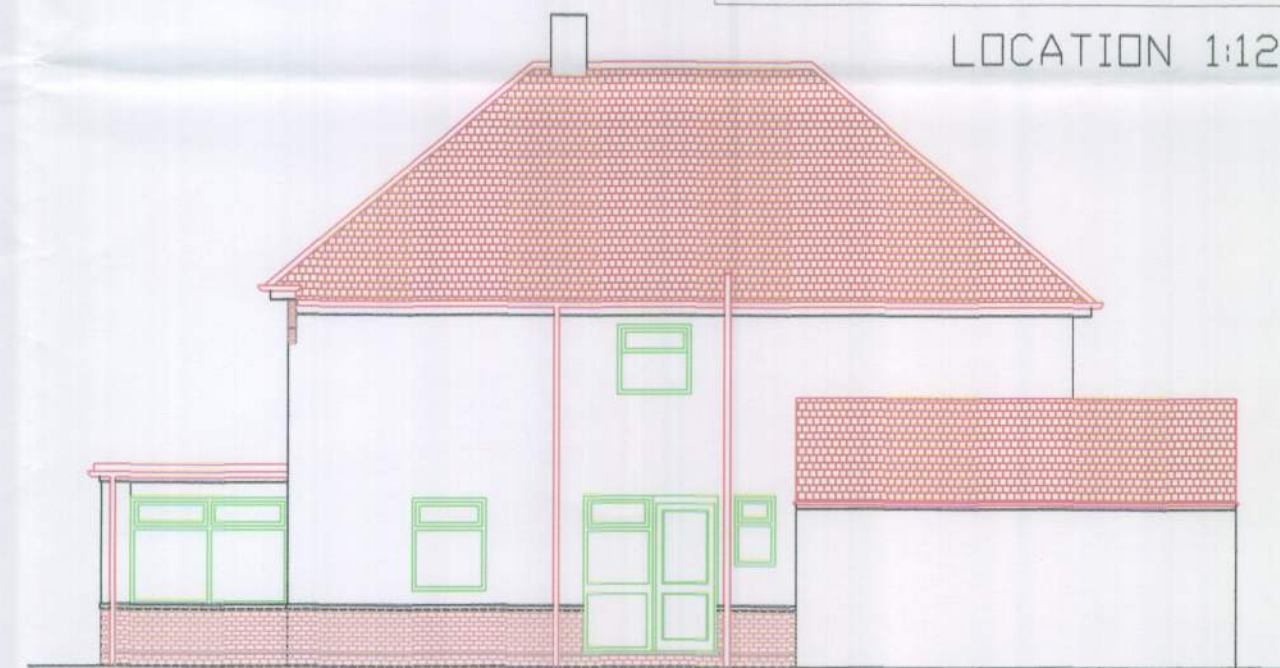

SIDE (south)

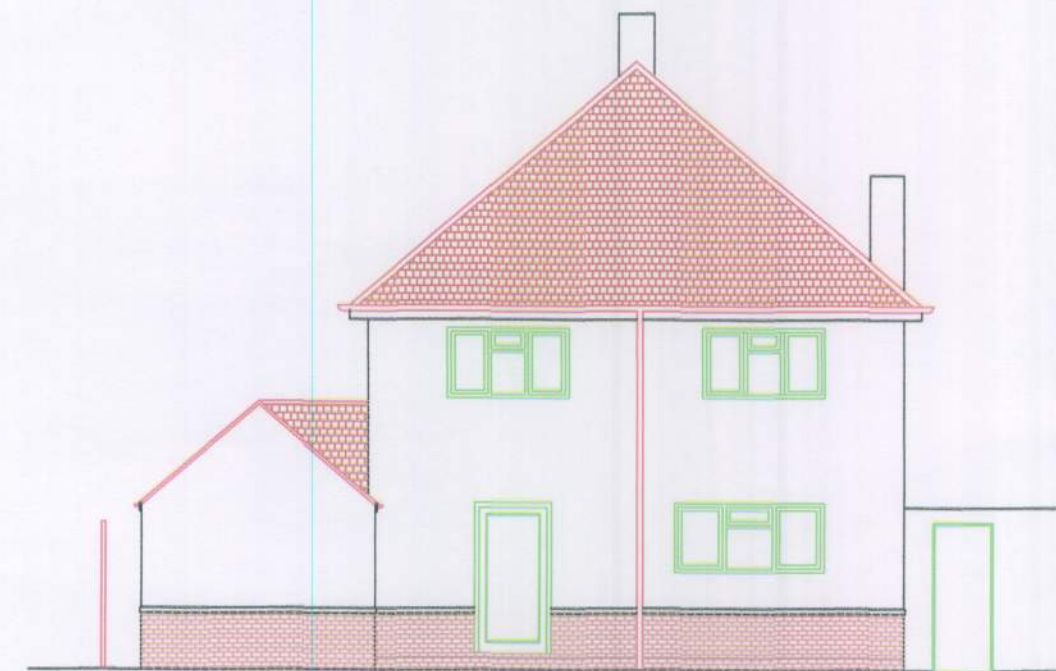

BACK (east)

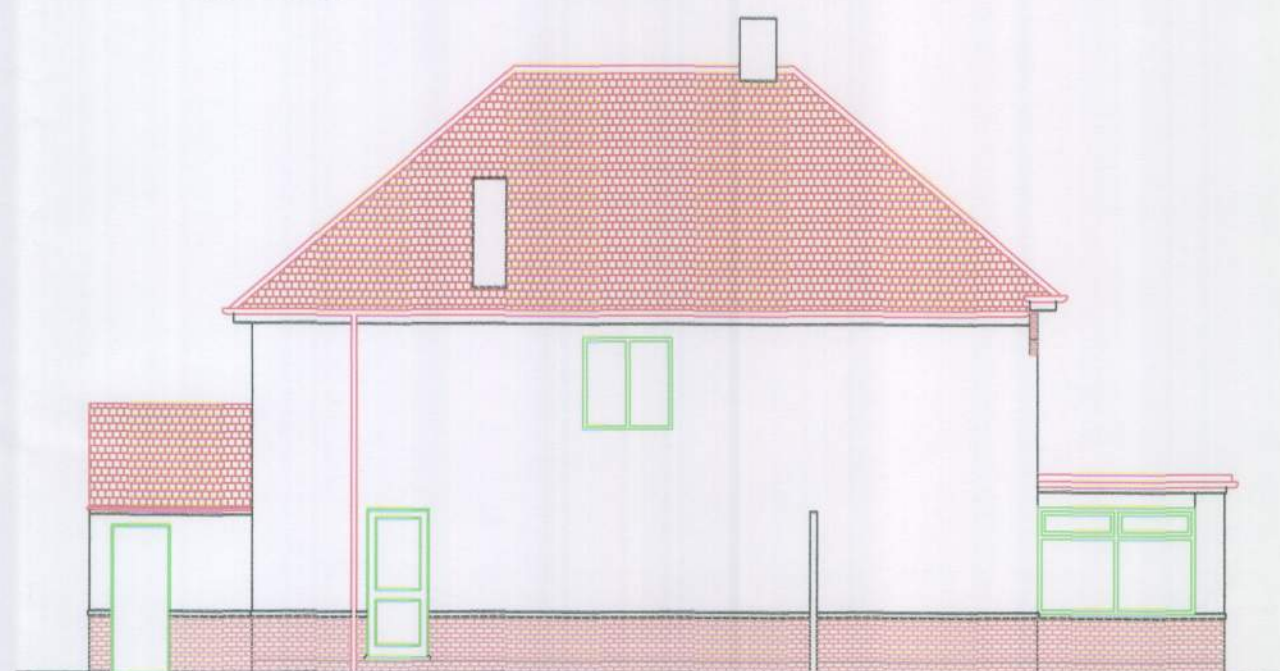

SIDE (north)

EXISTING ELEVATIONS 1:100

All dimensions to be checked on site prior to commencement of work, except for planning purposes.
This drawing is the copyright of
CALDOTECH LTD
and may not be copied, altered or reproduced
in any way without written authority.

CALDOTECH LTD
41 WILLOWHAYNE AVE
EAST PRESTON
WEST SUSSEX
BN16 1PL Telephone
01903 859176

EXISTING FLOORPLANS, ELEVATIONS,
ROOF PLAN & LOCATION

8 Westfield Avenue
East Preston
West Sussex BN16 1PH

CLIENT **DUNDAS**

01	Existing	AS	18/07/07
Issue	Detail	By	Date
SCALE		AS SHOWN	
DATE		18/07/07	
DRAWING NUMBER		6282 01	