


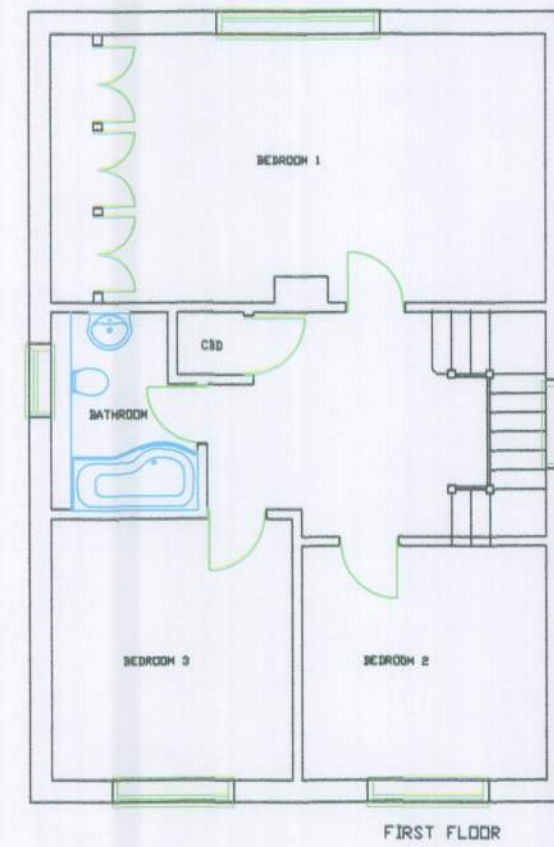


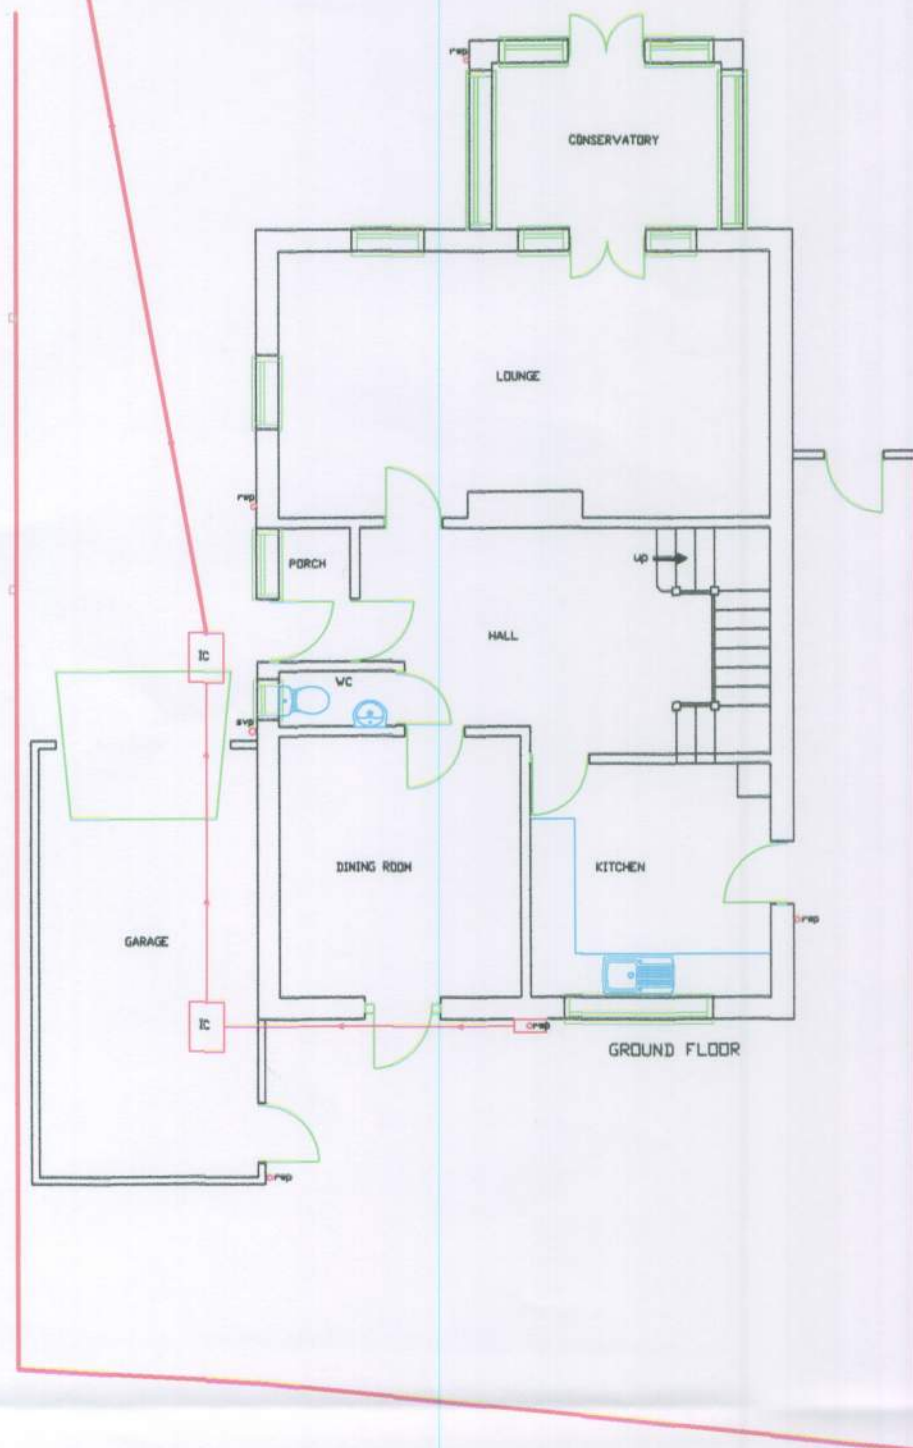


EXISTING FLOORPLANS 1:100

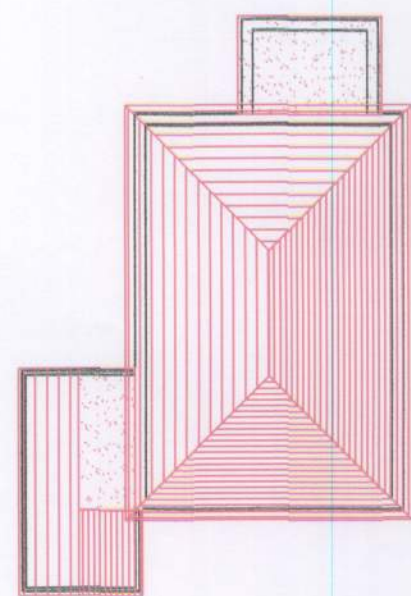


EXISTING ROOFPLAN 1:200

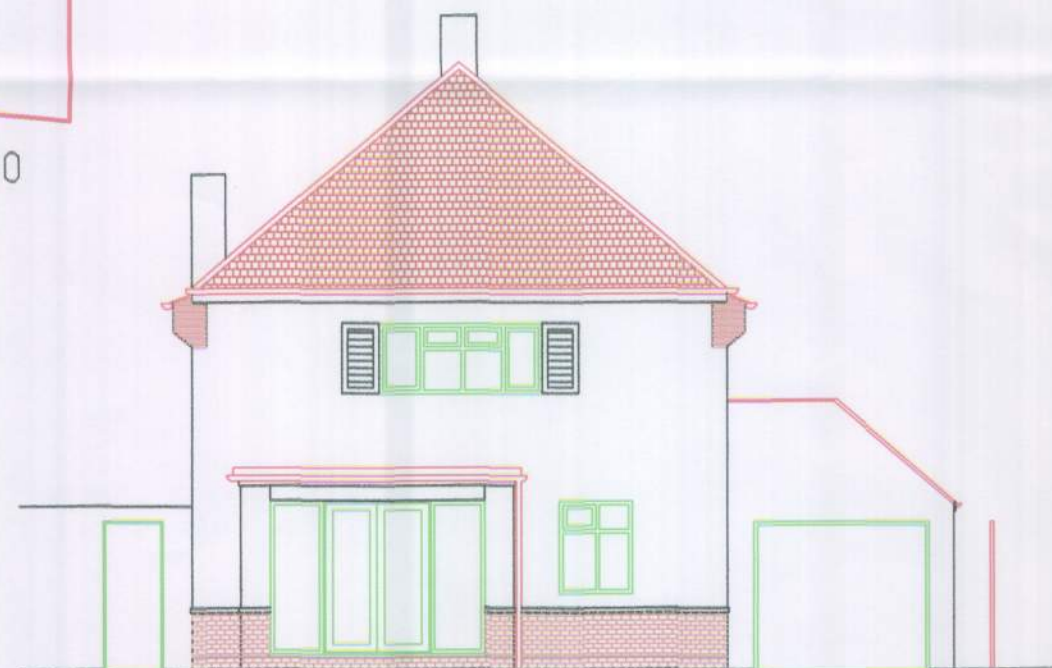


FRONT (west)

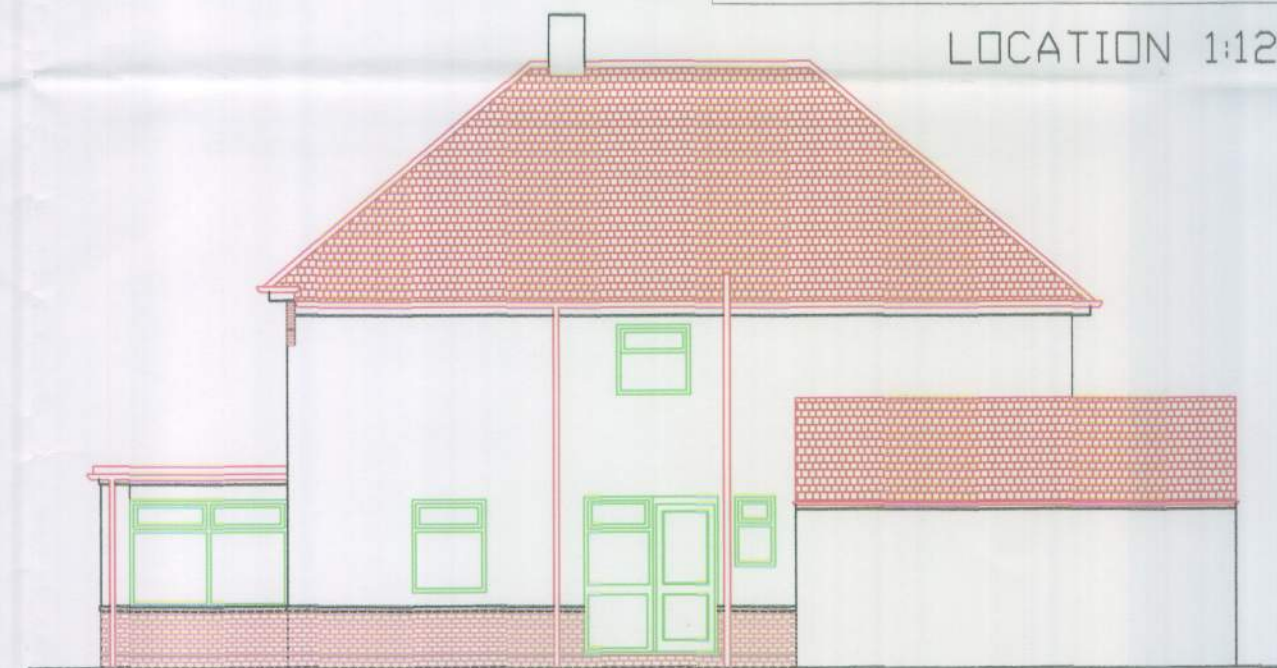

SIDE (south)

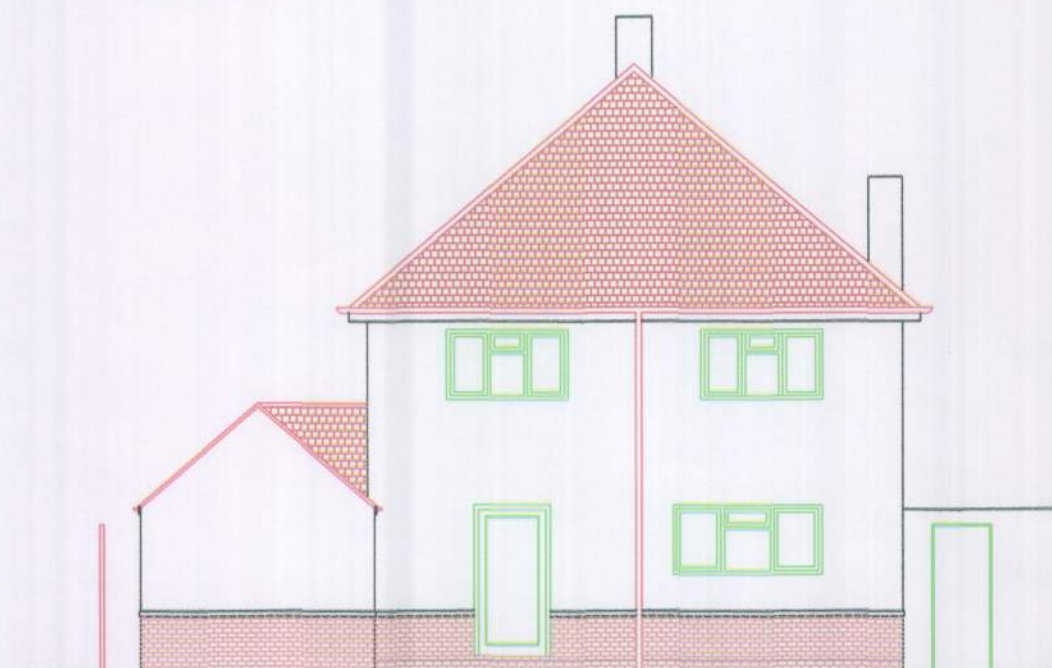

BACK (east)

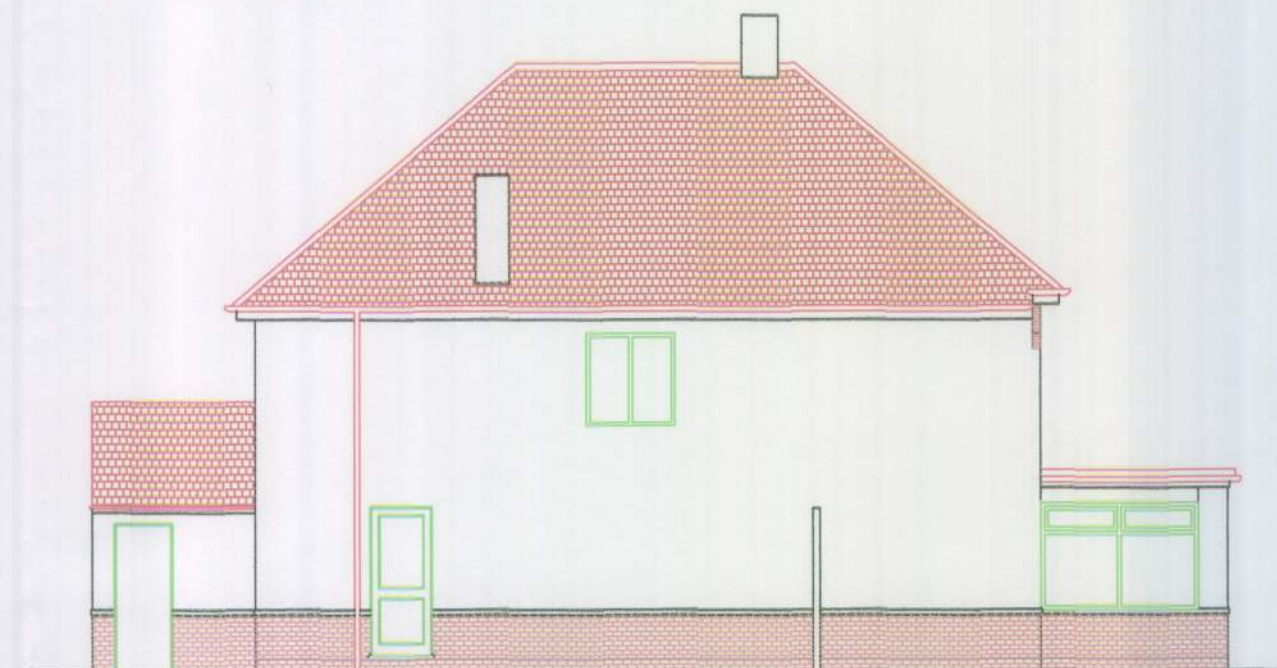

SIDE (north)

EXISTING ELEVATIONS 1:100



Crown Copyright 2007. All rights reserved. Licence number 100020449

LOCATION 1:1250

All dimensions to be checked on site prior to commencement of work, except for planning purposes.

This drawing is the copyright of
CALDOTE LTD
and may not be copied, altered or reproduced
in any way without written authority.

CALDOTE LTD
41 WILLOWHAYNE AVE
EAST PRESTON
WEST SUSSEX
BN16 1PL Telephone
01903 859176

EXISTING FLOORPLANS, ELEVATIONS,
ROOF PLAN & LOCATION

8 Westfield Avenue
East Preston
West Sussex BN16 1PH

CLIENT **DUNDAS**

Issue	Details	By	Date
01	Existing	AS	18/07/07
DATE	18/07/07	AS SHOWN	
DRAWING NUMBER	6282 01		