


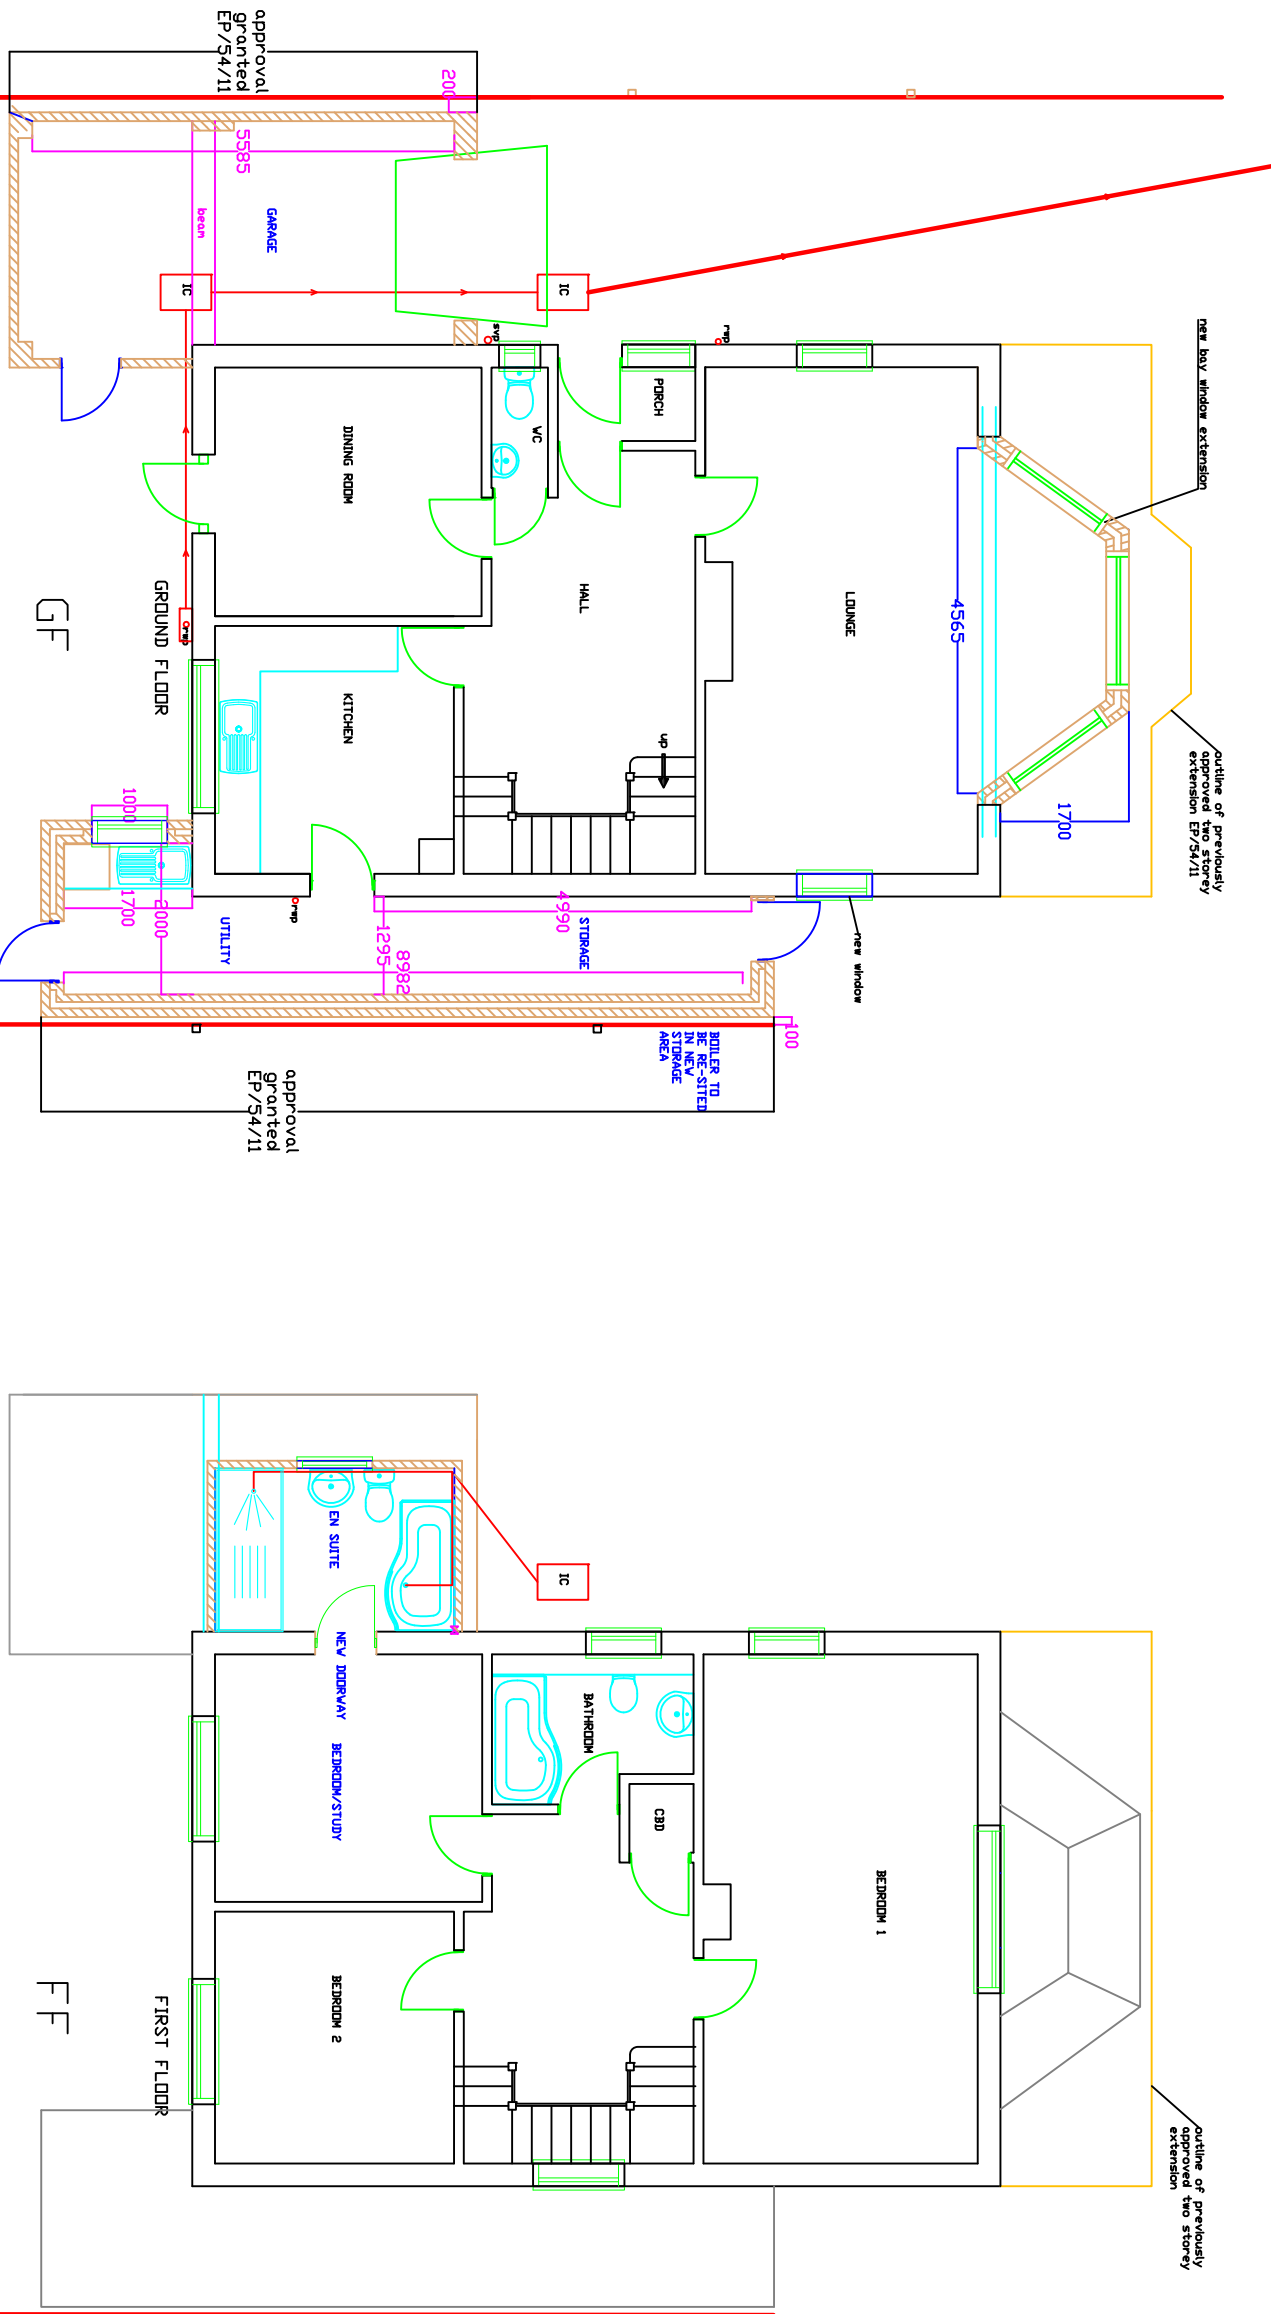


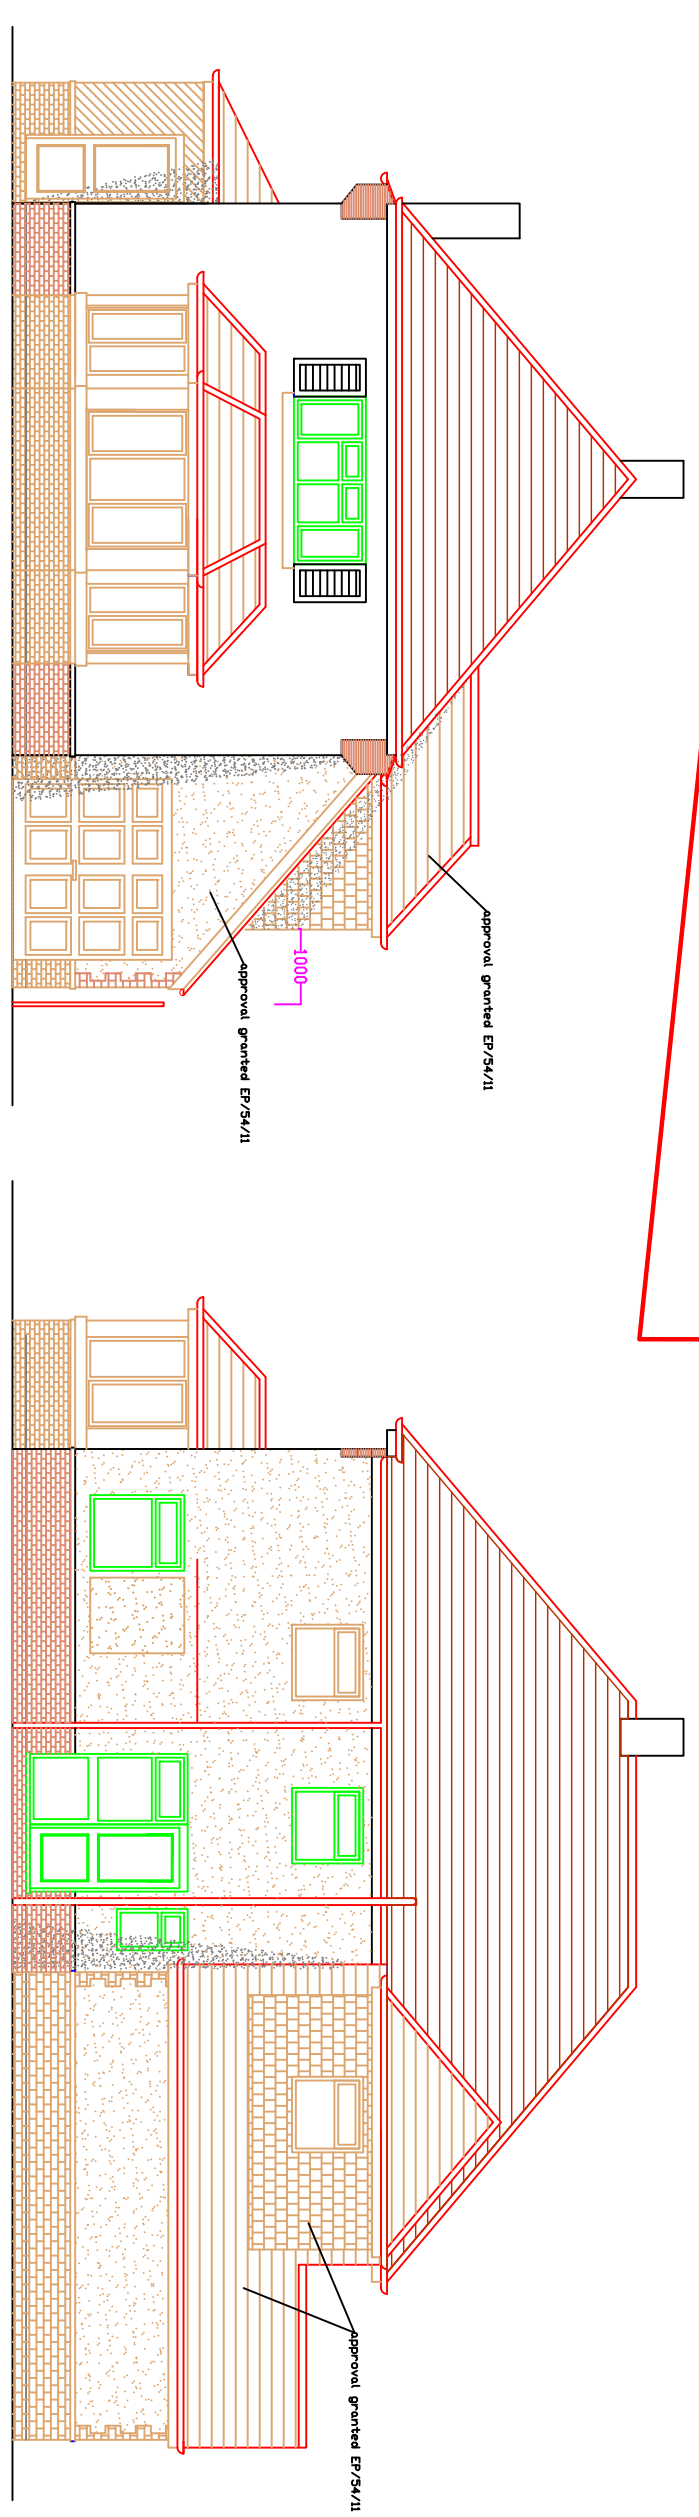


PROPOSED FLOORPLANS 1:100

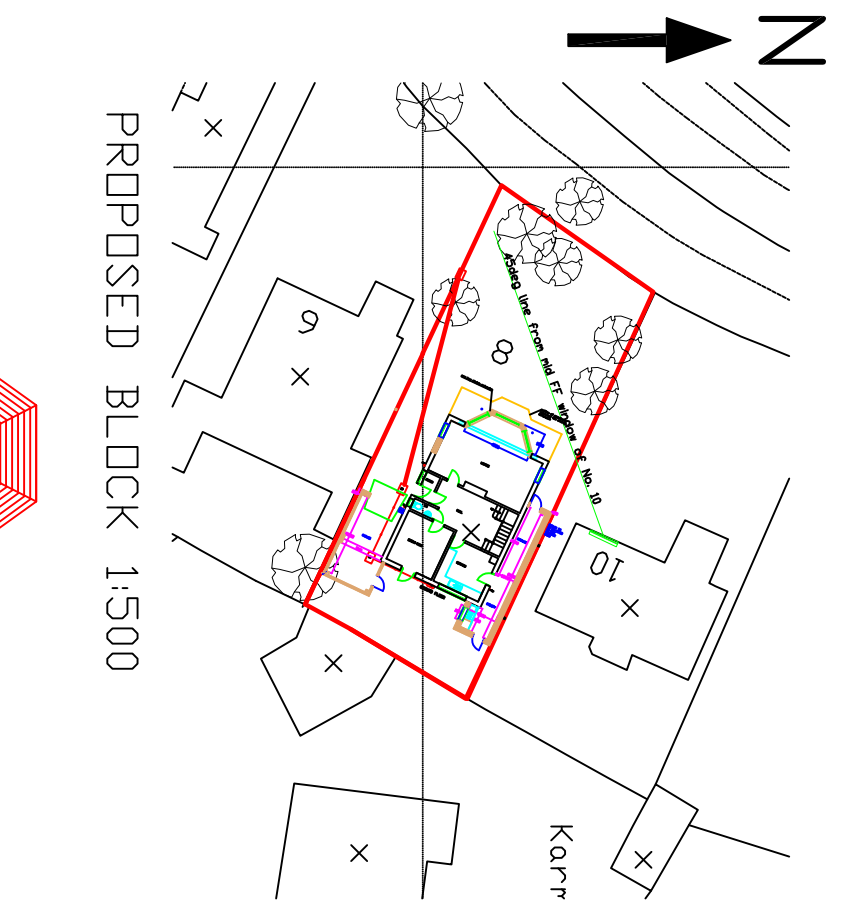

PROPOSED ELEVATIONS 1:100

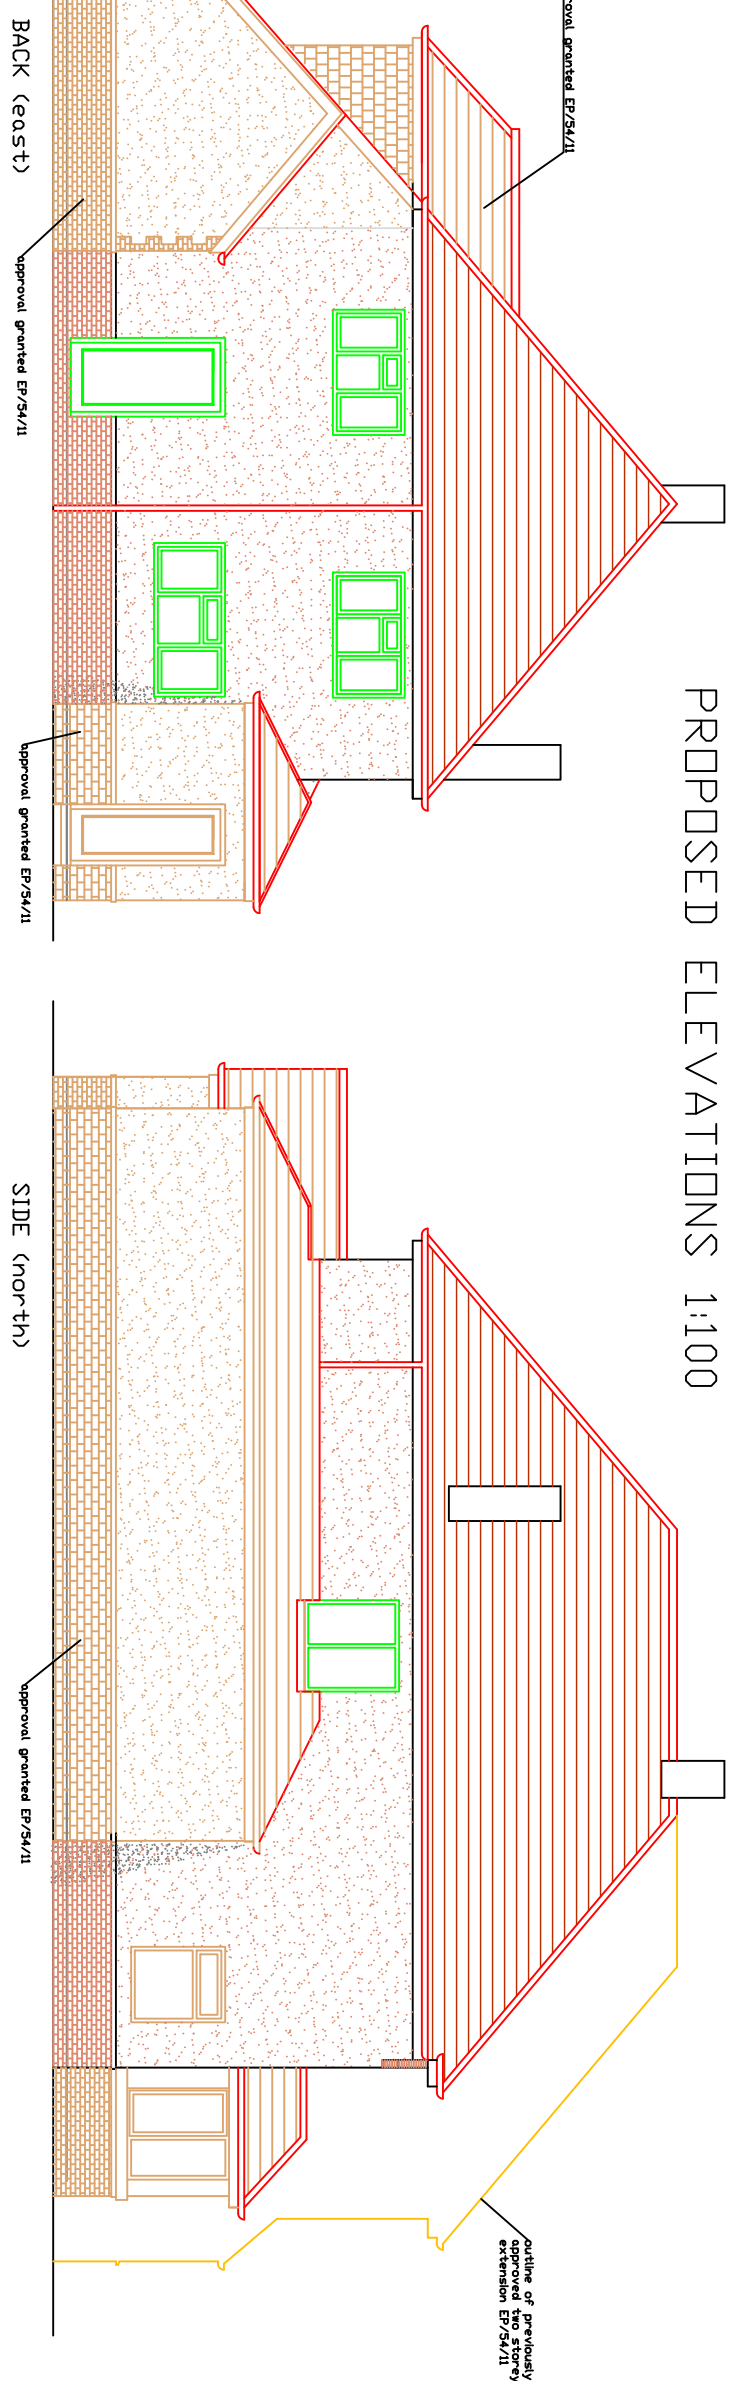

PROPOSED BLOCK 1:500

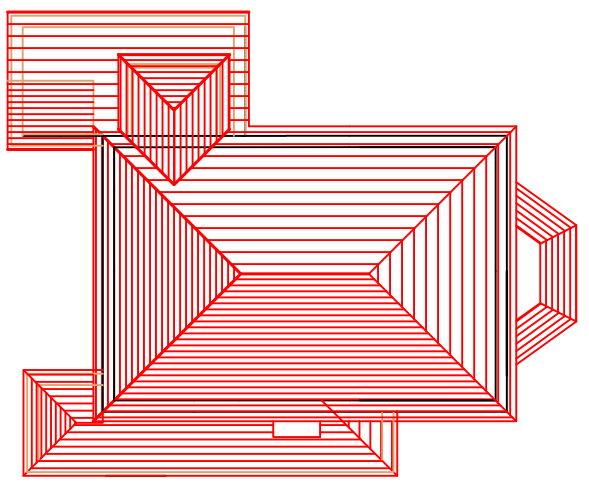

PROPOSED ROOFPLAN 1:200

All dimensions to be checked on site prior to commencement of work, except for planning purposes. This drawing is the copyright of CALDOTECH LTD and may not be copied, altered or reproduced in any way without written authority.			
CALDOTECH LTD 41 WILLOWHAYNE AVE EAST PRESTON WEST SUSSEX BN16 1PL Telephone 01903 859176			
ALTERNATIVE WITH BAY - PROPOSED FLOORPLANS, ELEVATIONS, ROOF PLAN & BLOCK			
8 Westfield Avenue East Preston West Sussex			
CLIENT Mr B Dundas			
Issue		By	
Details		Date	
SCALE		AS SHOWN	
DATE		08/02/12	
DRAWING NUMBER		6282/102	