


REVISIONS:



SOUTH ELEVATION AS PROPOSED @ 1:100

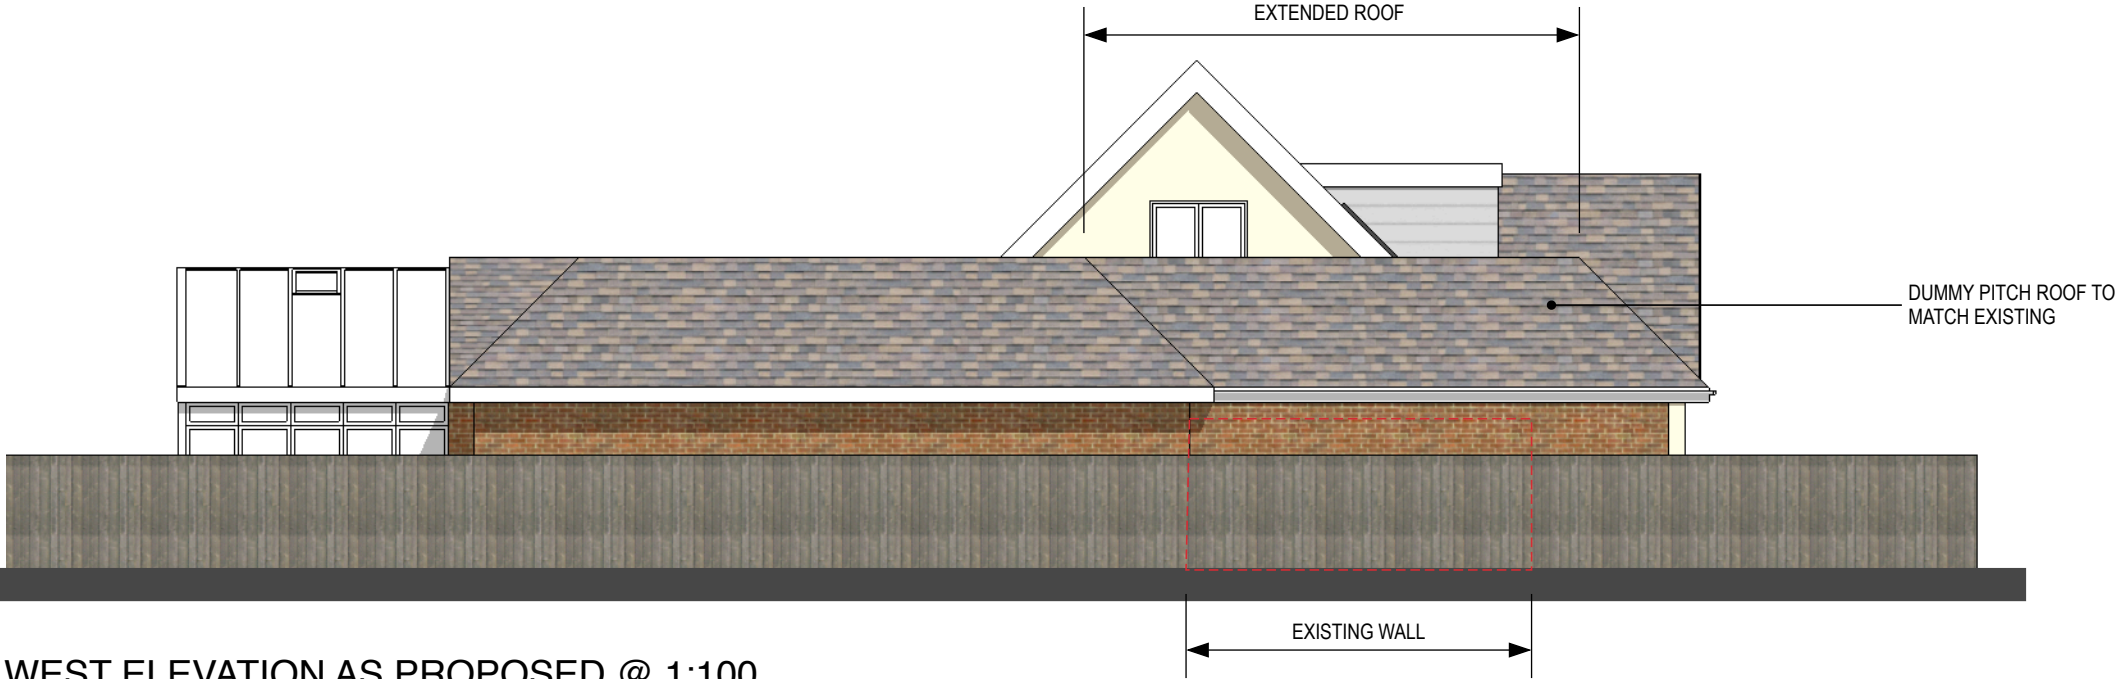

WEST ELEVATION AS PROPOSED @ 1:100

PLANNING

OE
Only Extensions
0800 368 9810
info@onlyextensions.com

PROJECT REF:
Samlin, 14 Tamarisk Way, East
Preston, West Sussex, BN16 2TF

DRAWING TITLE:
South & West Elevations plus Sections
AA & BB as Proposed

1:100	1	2	3	4	5	6	7	8	9	10	11	12	1:500	10	20	30	40	A3 DRAWING SHEET	SCALE: 1:100	DWN/CHECKED: GAM	DATE: FEBRUARY 2015	Dwg No. 192-P23	Rev:
1:50		1		2		3		4		6		7	1:1250										