




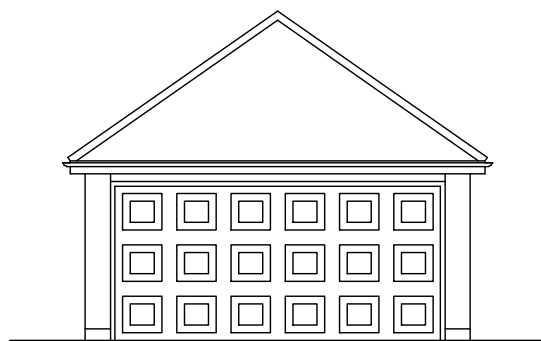


FRONT NORTH ELEVATION
EXISTING ELEVATIONS
Scale 1:100

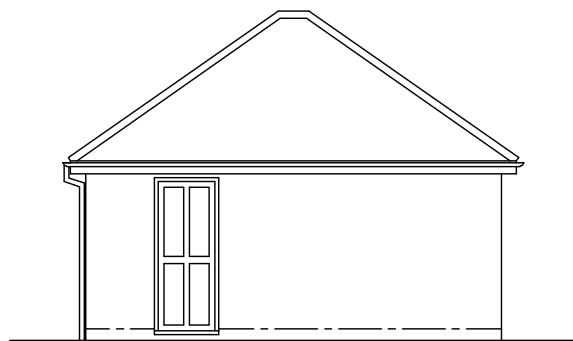

SIDE EAST ELEVATION

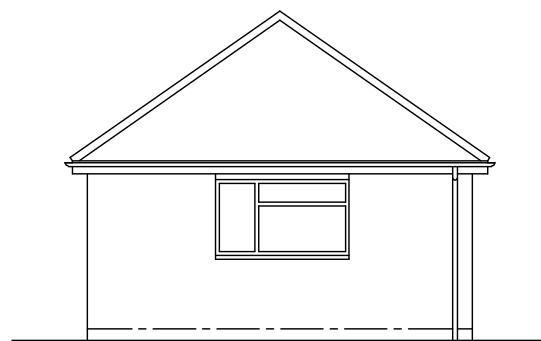


REAR SOUTH ELEVATION

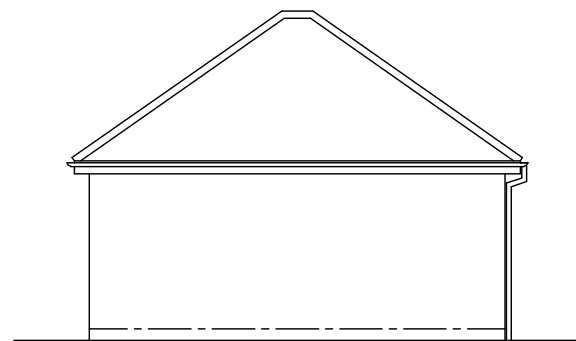


SIDE WEST ELEVATION




FRONT NORTH ELEVATION
PROPOSED ELEVATIONS
Scale 1:100

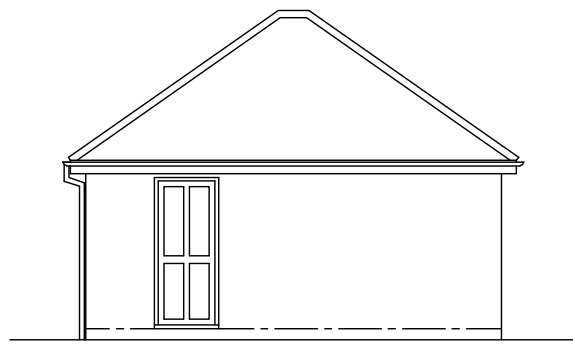

SIDE EAST ELEVATION

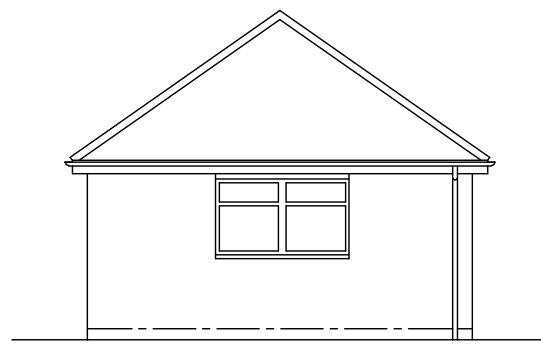


REAR SOUTH ELEVATION

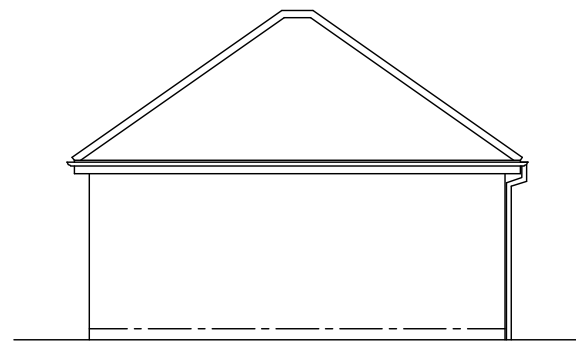

SIDE WEST ELEVATION



SCHEDULE OF MATERIALS - GARAGE CONVERSION
WALLS - FACING BRICKWORK TO MATCH EXISTING
WINDOWS - NEW PVCu WINDOW COLOUR WHITE
EXTERNAL DOOR - NEW PVCu DOOR COLOUR WHITE

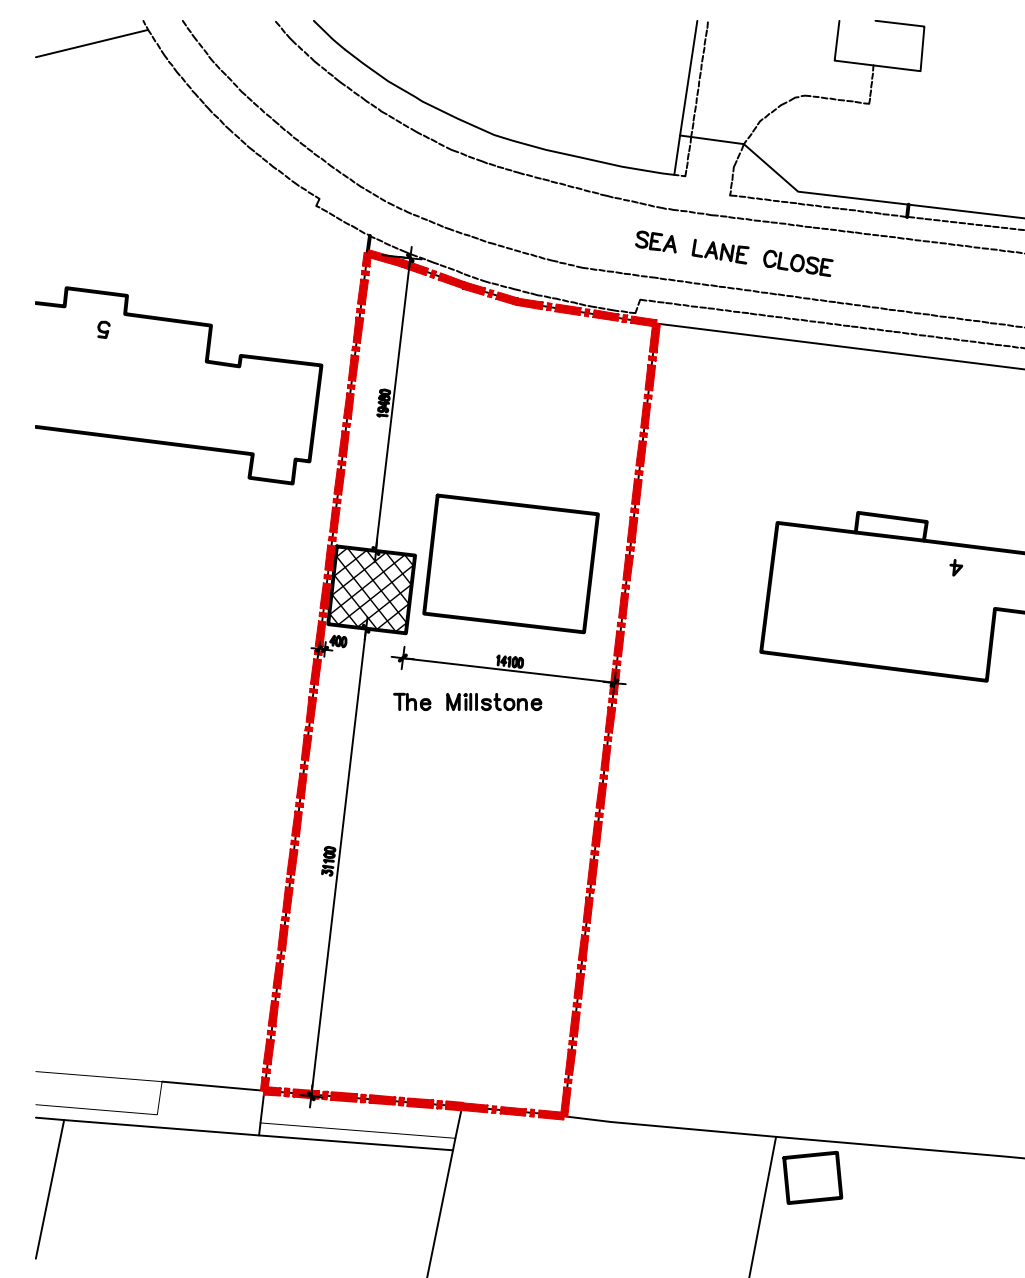


BLOCK PLAN
Scale 1:500





LOCATION PLAN
Scale 1:1250

Information supplied based on Promap.
All dimensions and distances subject to
an accurate site survey being undertaken.

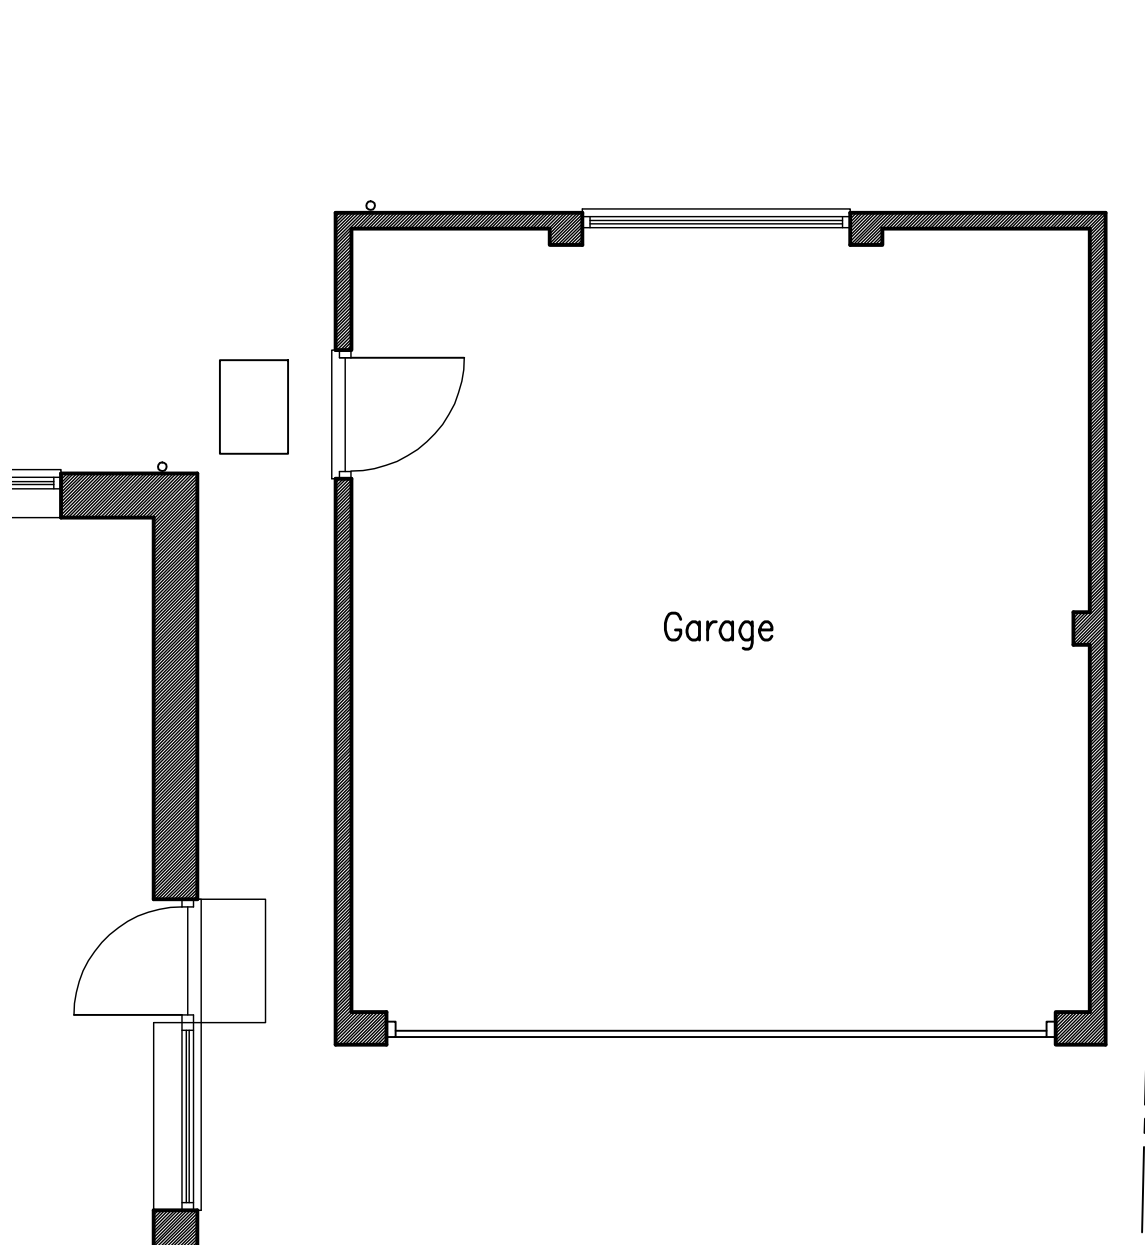

EXISTING GROUND FLOOR PLAN
Scale 1:50

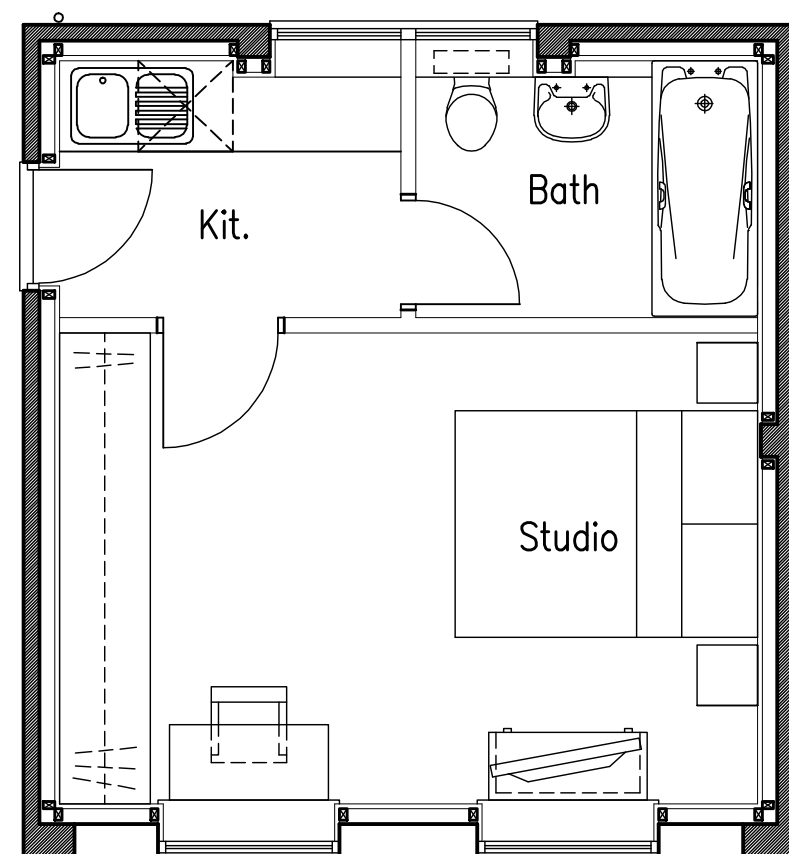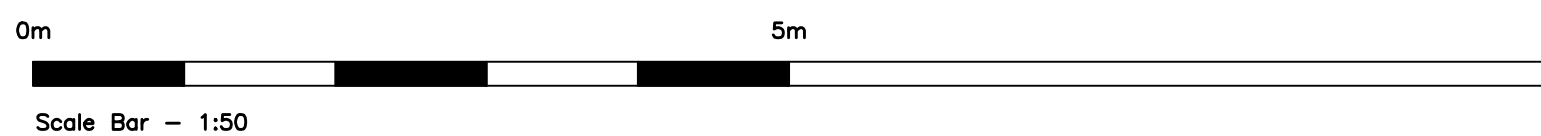

PROPOSED GROUND FLOOR PLAN
Scale 1:50

ADCS
Architectural Design
Computer Services
30 Foxley Lane
Worthing
West Sussex
BN13 3AD
Tel: 01903 280701
E-mail:
adcs@sky.com

Client
MR D. & MRS S. DALTON

Project
PROPOSED GARAGE CONVERSION
MILLSTONE, SEA LANE CLOSE,
EAST PRESTON
WEST SUSSEX BN16 1NQ

Drawing
EXISTING & PROPOSED
FLOOR PLANS & ELEVATIONS

Scale
1:50 &
1:100 @ A1
Date
20.02.20
Drawn
TP

Drawing No.
Revision

1437/P010 B