

Revisions



No.	Description	Date	By
1	PLANNING	08-03-2022	

Notes:

GENERAL NOTES:

All dimensions & levels are preliminary and approximate and subject to utilities search, legal boundaries and detailed layouts/ design development through consultation.

Dimensions are to be checked on site by contractor & sub contractors prior to commencement of work, any discrepancies are to be highlighted immediately to the architects.

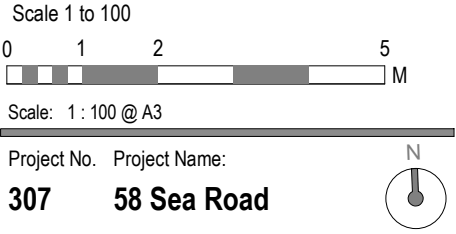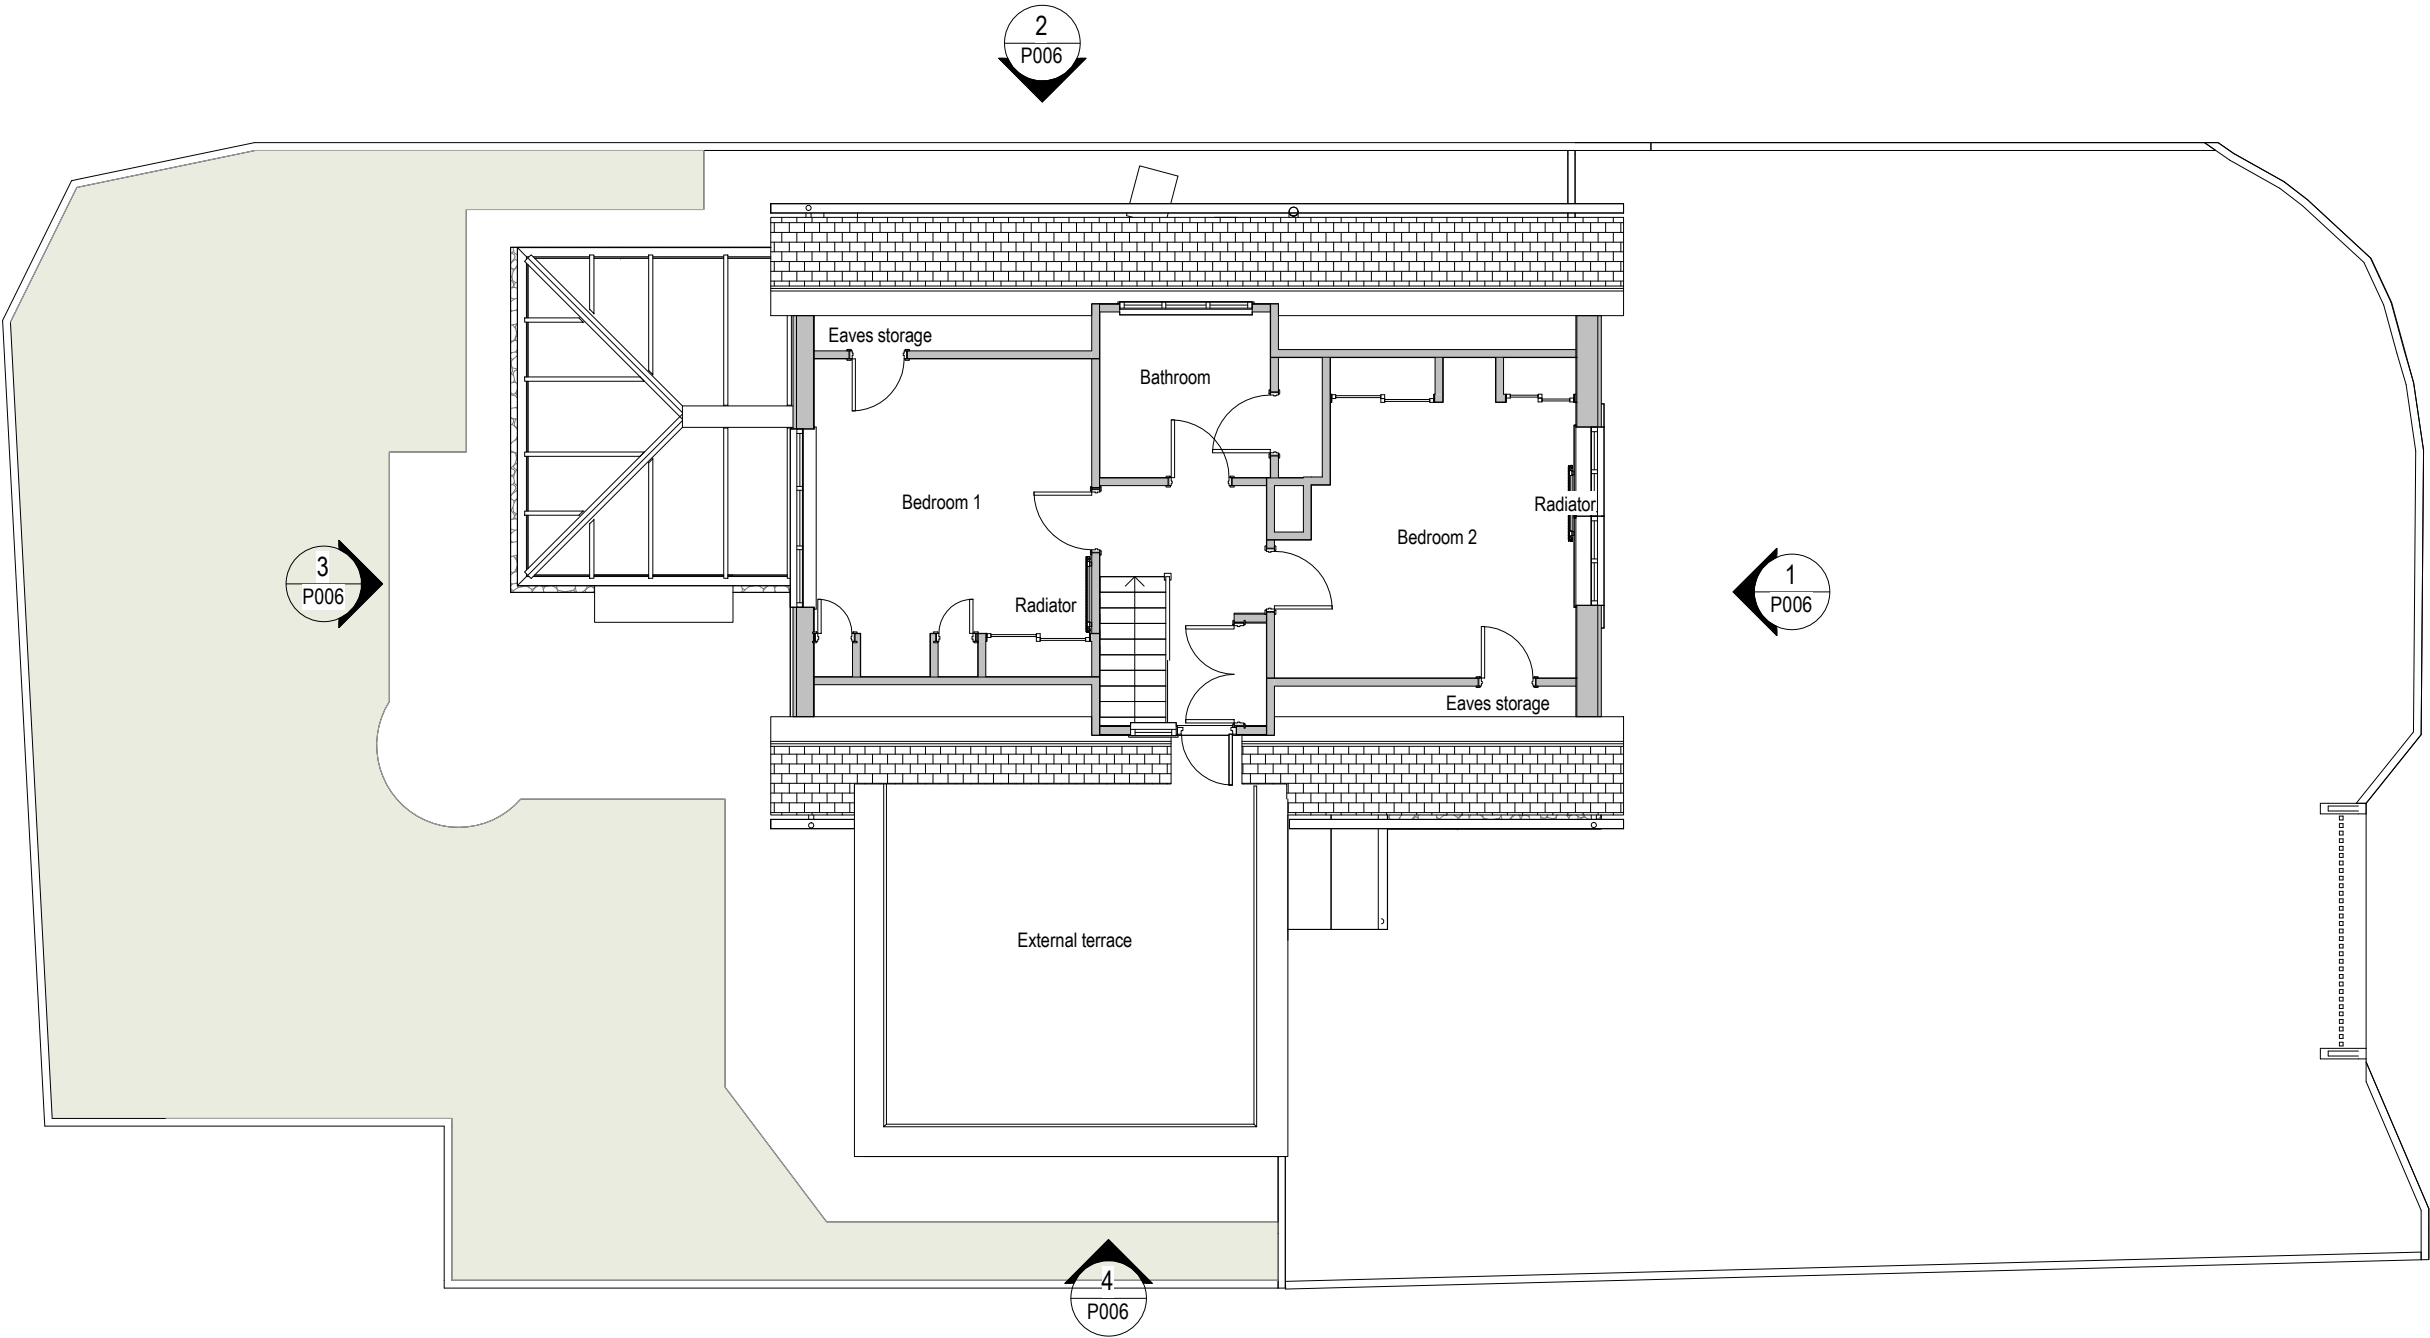

Drawing No. Drawing Name:

P004Existing First Floor Plan

Revision: P1

Suitability Description: PLANNING

Project Issue Date: FEB 22

Drawn: GF

Checked: MS

Orig Paper Size: A3