


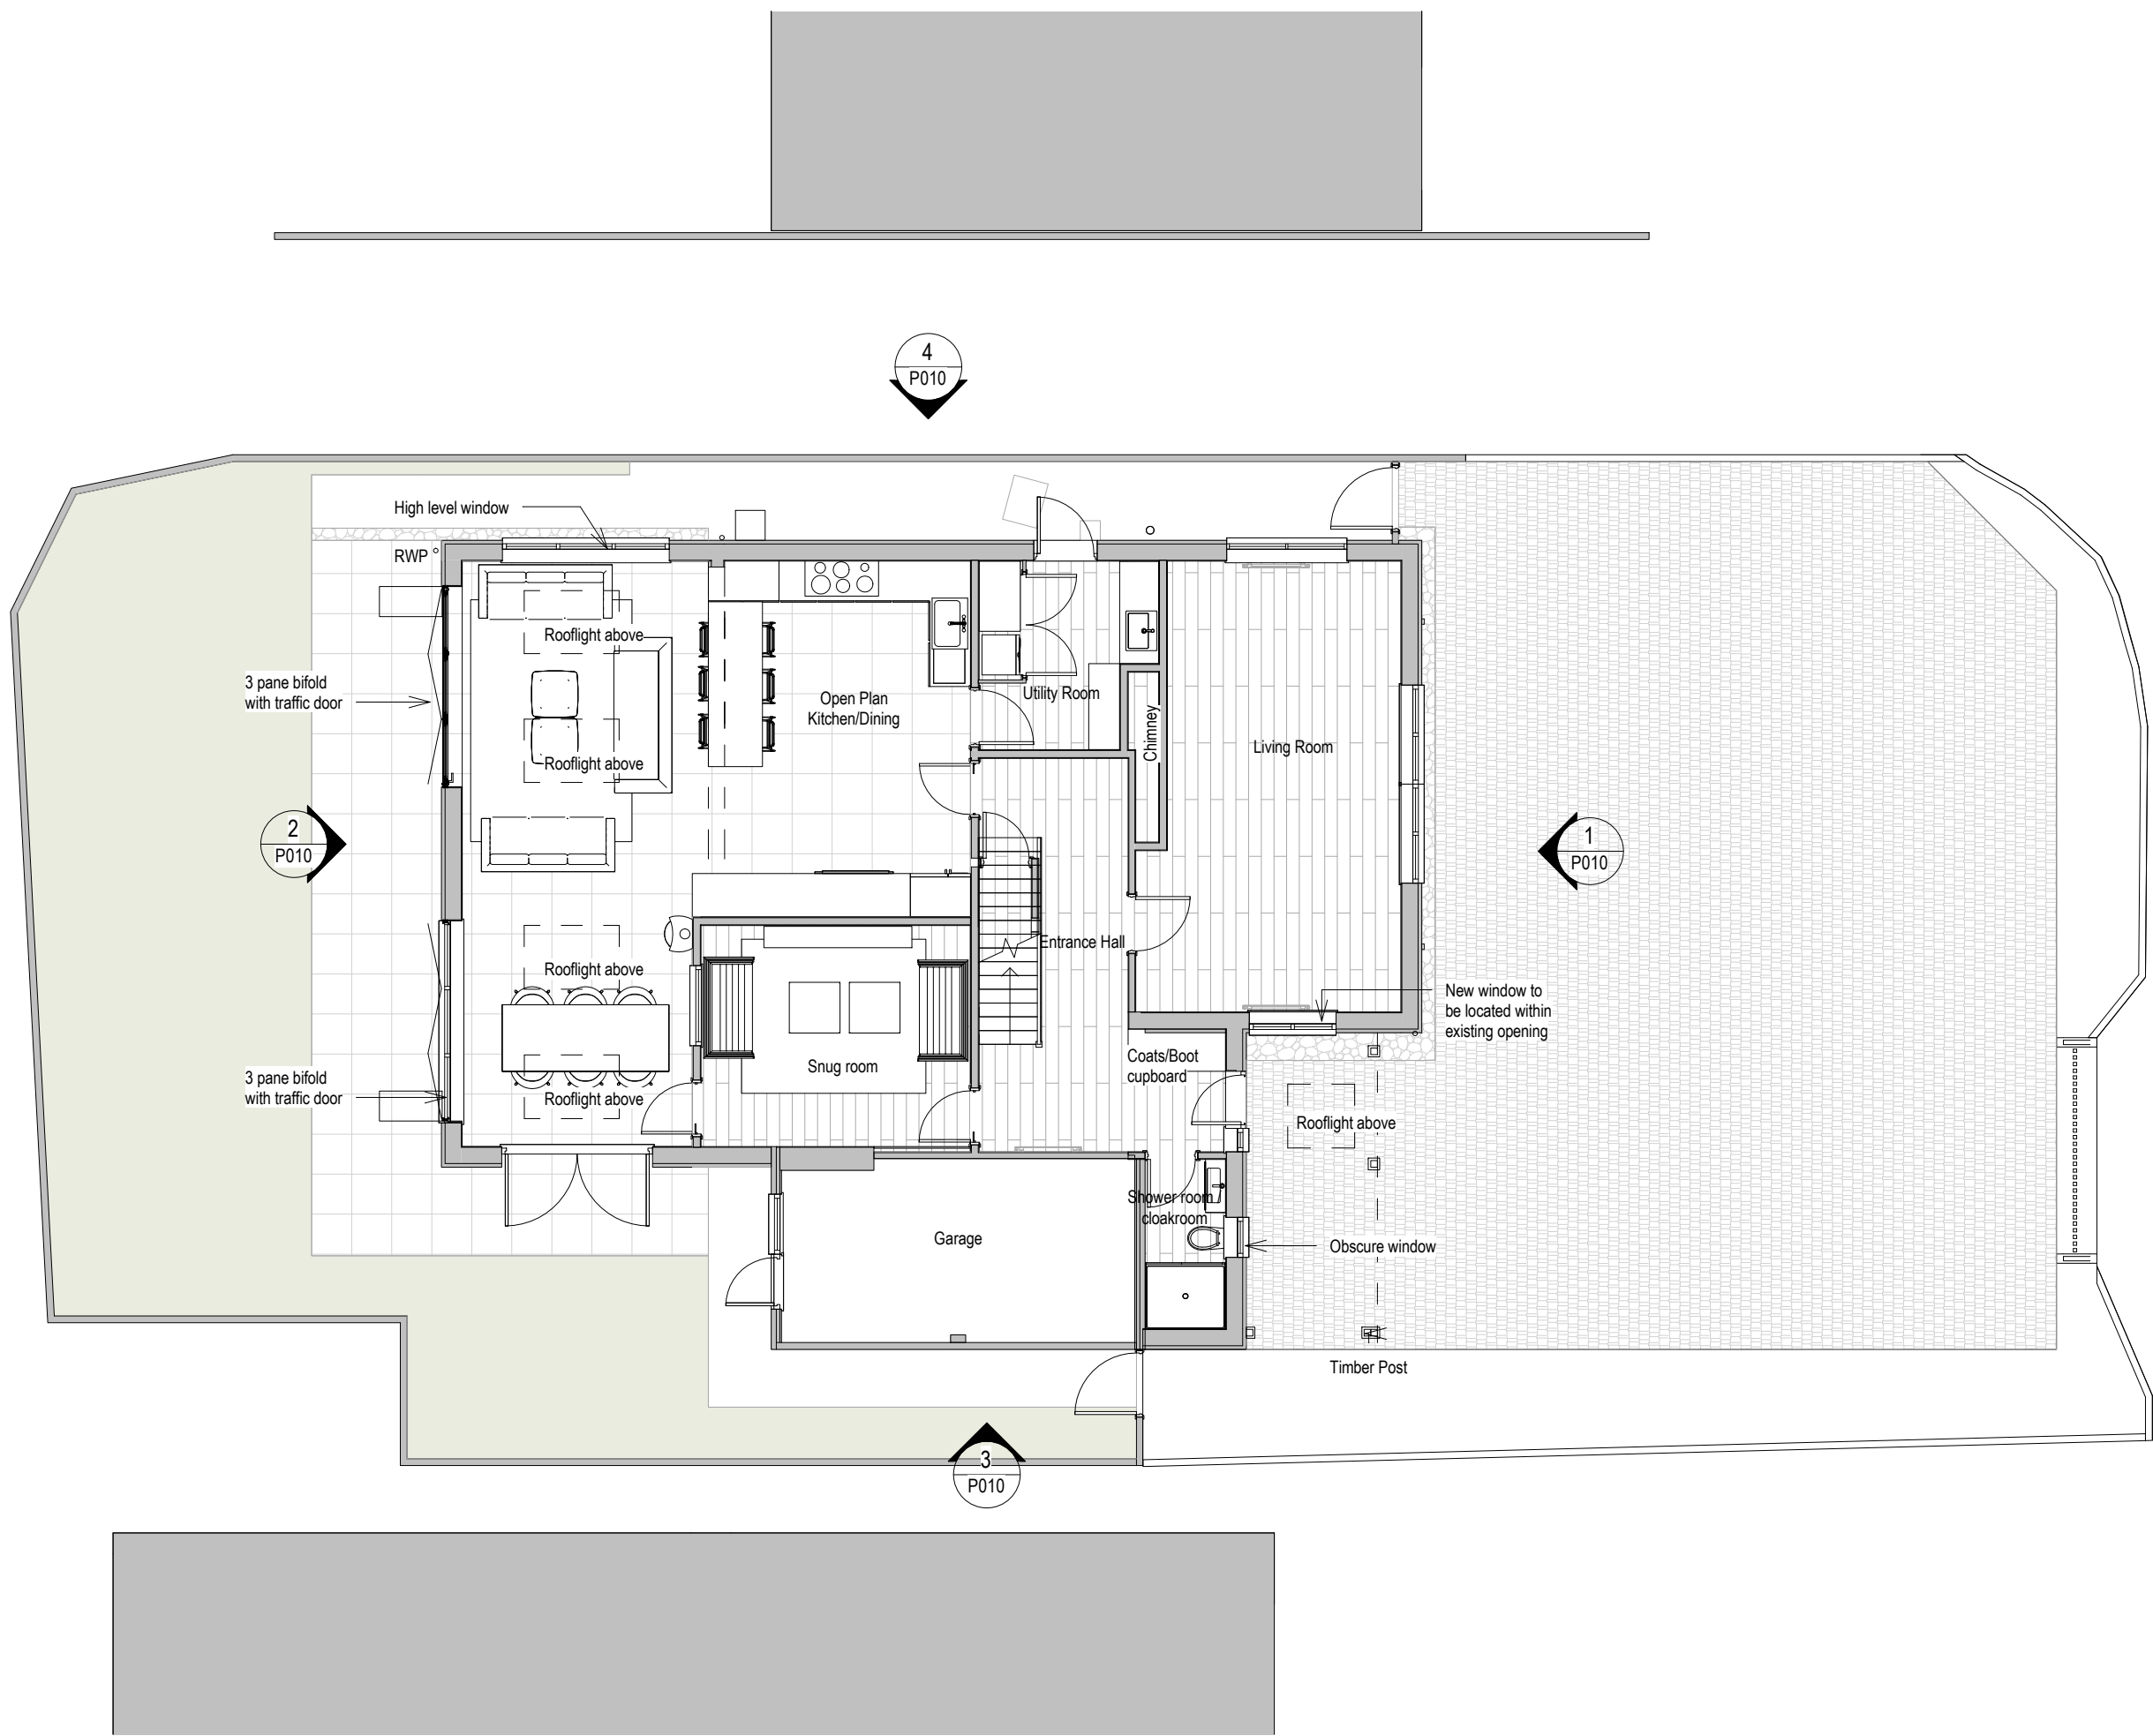


Revisions			
No.	Description	Date	By
1	PLANNING	08-03-2022	

Notes:

GENERAL NOTES:

All dimensions & levels are preliminary and approximate and subject to utilities search, legal boundaries and detailed layouts/ design development through consultation.

Dimensions are to be checked on site by contractor & sub contractors prior to commencement of work, any discrepancies are to be highlighted immediately to the architects.

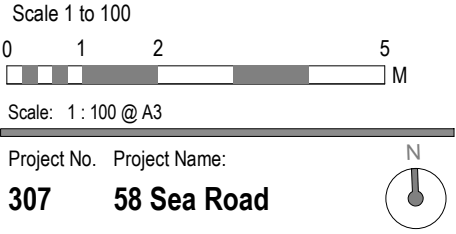

Drawing No. Drawing Name:
P007 Proposed Ground Floor Plan

Revision:	Suitability Description:	Project Issue Date:
P 1	PLANNING	FEB 22
Drawn: GF	Checked: MS	Orig Paper Size: A3