


Revisions			
No.	Description	Date	By
1	PLANNING	08-03-2022	

Notes:

GENERAL NOTES:

All dimensions & levels are preliminary and approximate and subject to utilities search, legal boundaries and detailed layouts/ design development through consultation.

Dimensions are to be checked on site by contractor & sub contractors prior to commencement of work, any discrepancies are to be highlighted immediately to the architects.

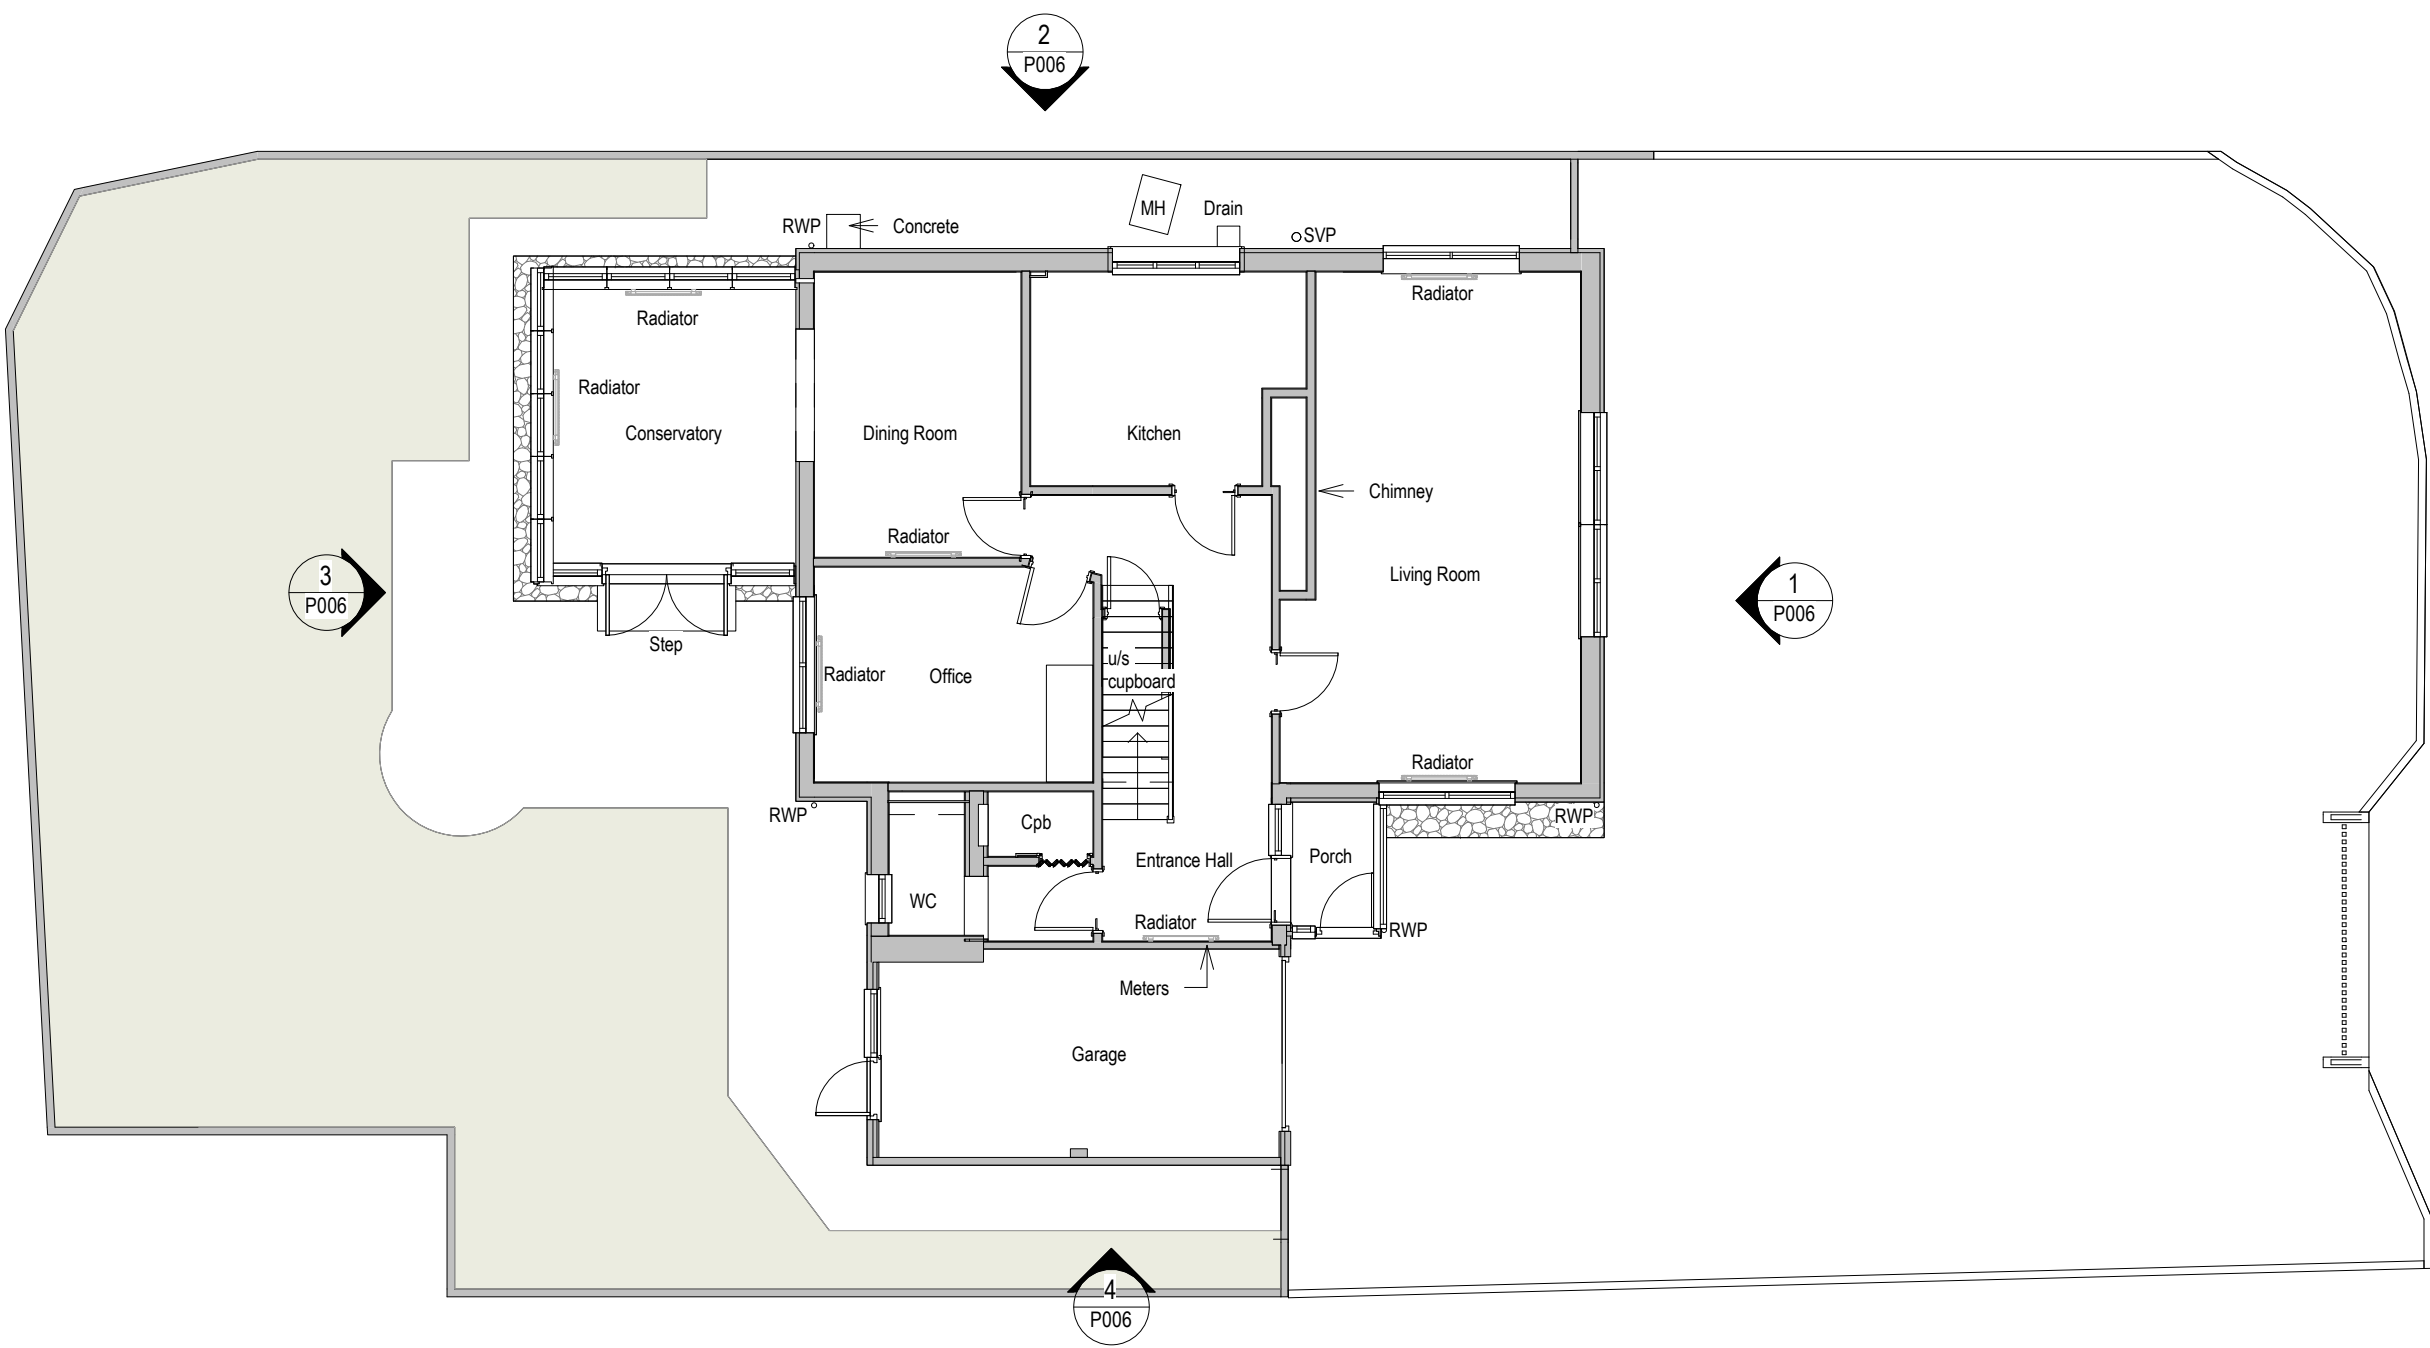

Scale 1 to 100

0 1 2 5 M

Scale: 1 : 100 @ A3

Project No. 307 Project Name: 58 Sea Road

N

Drawing No. 003 Drawing Name: Existing Ground Floor Plan

Revision: P 1	Suitability Description: PLANNING	Project Issue Date: FEB 22
Drawn: GF	Checked: MS	Orig Paper Size: A3

FRESH Architects

T 07703682107 | 07393913140
info@fresh-architects.co.uk | www.fresharchitects.co.uk

Use figured dimensions only. All levels and dimensions to be checked. This drawing is to be read in conjunction with all other relevant drawings and specifications.
© FRESH Architects Ltd. All rights reserved