



CDM 2007 Health & Safety Information:  
This information relates only to 'Significant Hazards' identified on this drawing and is to be read in conjunction with the Designer's Risk Assessment Register.

1. Site survey prior to construction works and contractor to identify and mark any services on site.
2. Deep excavations to be provided with temporary warning and guarding.
3. Excavations to be adequately temporary supported during works to prevent collapse.
4. Use of appropriate crane lifting equipment with Adequate crane hooks to prevent trapping of fingers and limbs.
5. Adequately brace trusses immediately they are in final position.
6. All first floor and above windows to be cleanable from inside with easy clean hinges.

NOTE:  
a. The location and route of services is not yet known  
b. A site contamination report has not (as yet) been undertaken.

ARUN DISTRICT COUNCIL

|          |    |    |    |     |
|----------|----|----|----|-----|
| No.      | EP | 27 | 10 | NHA |
| RECEIVED |    |    |    |     |

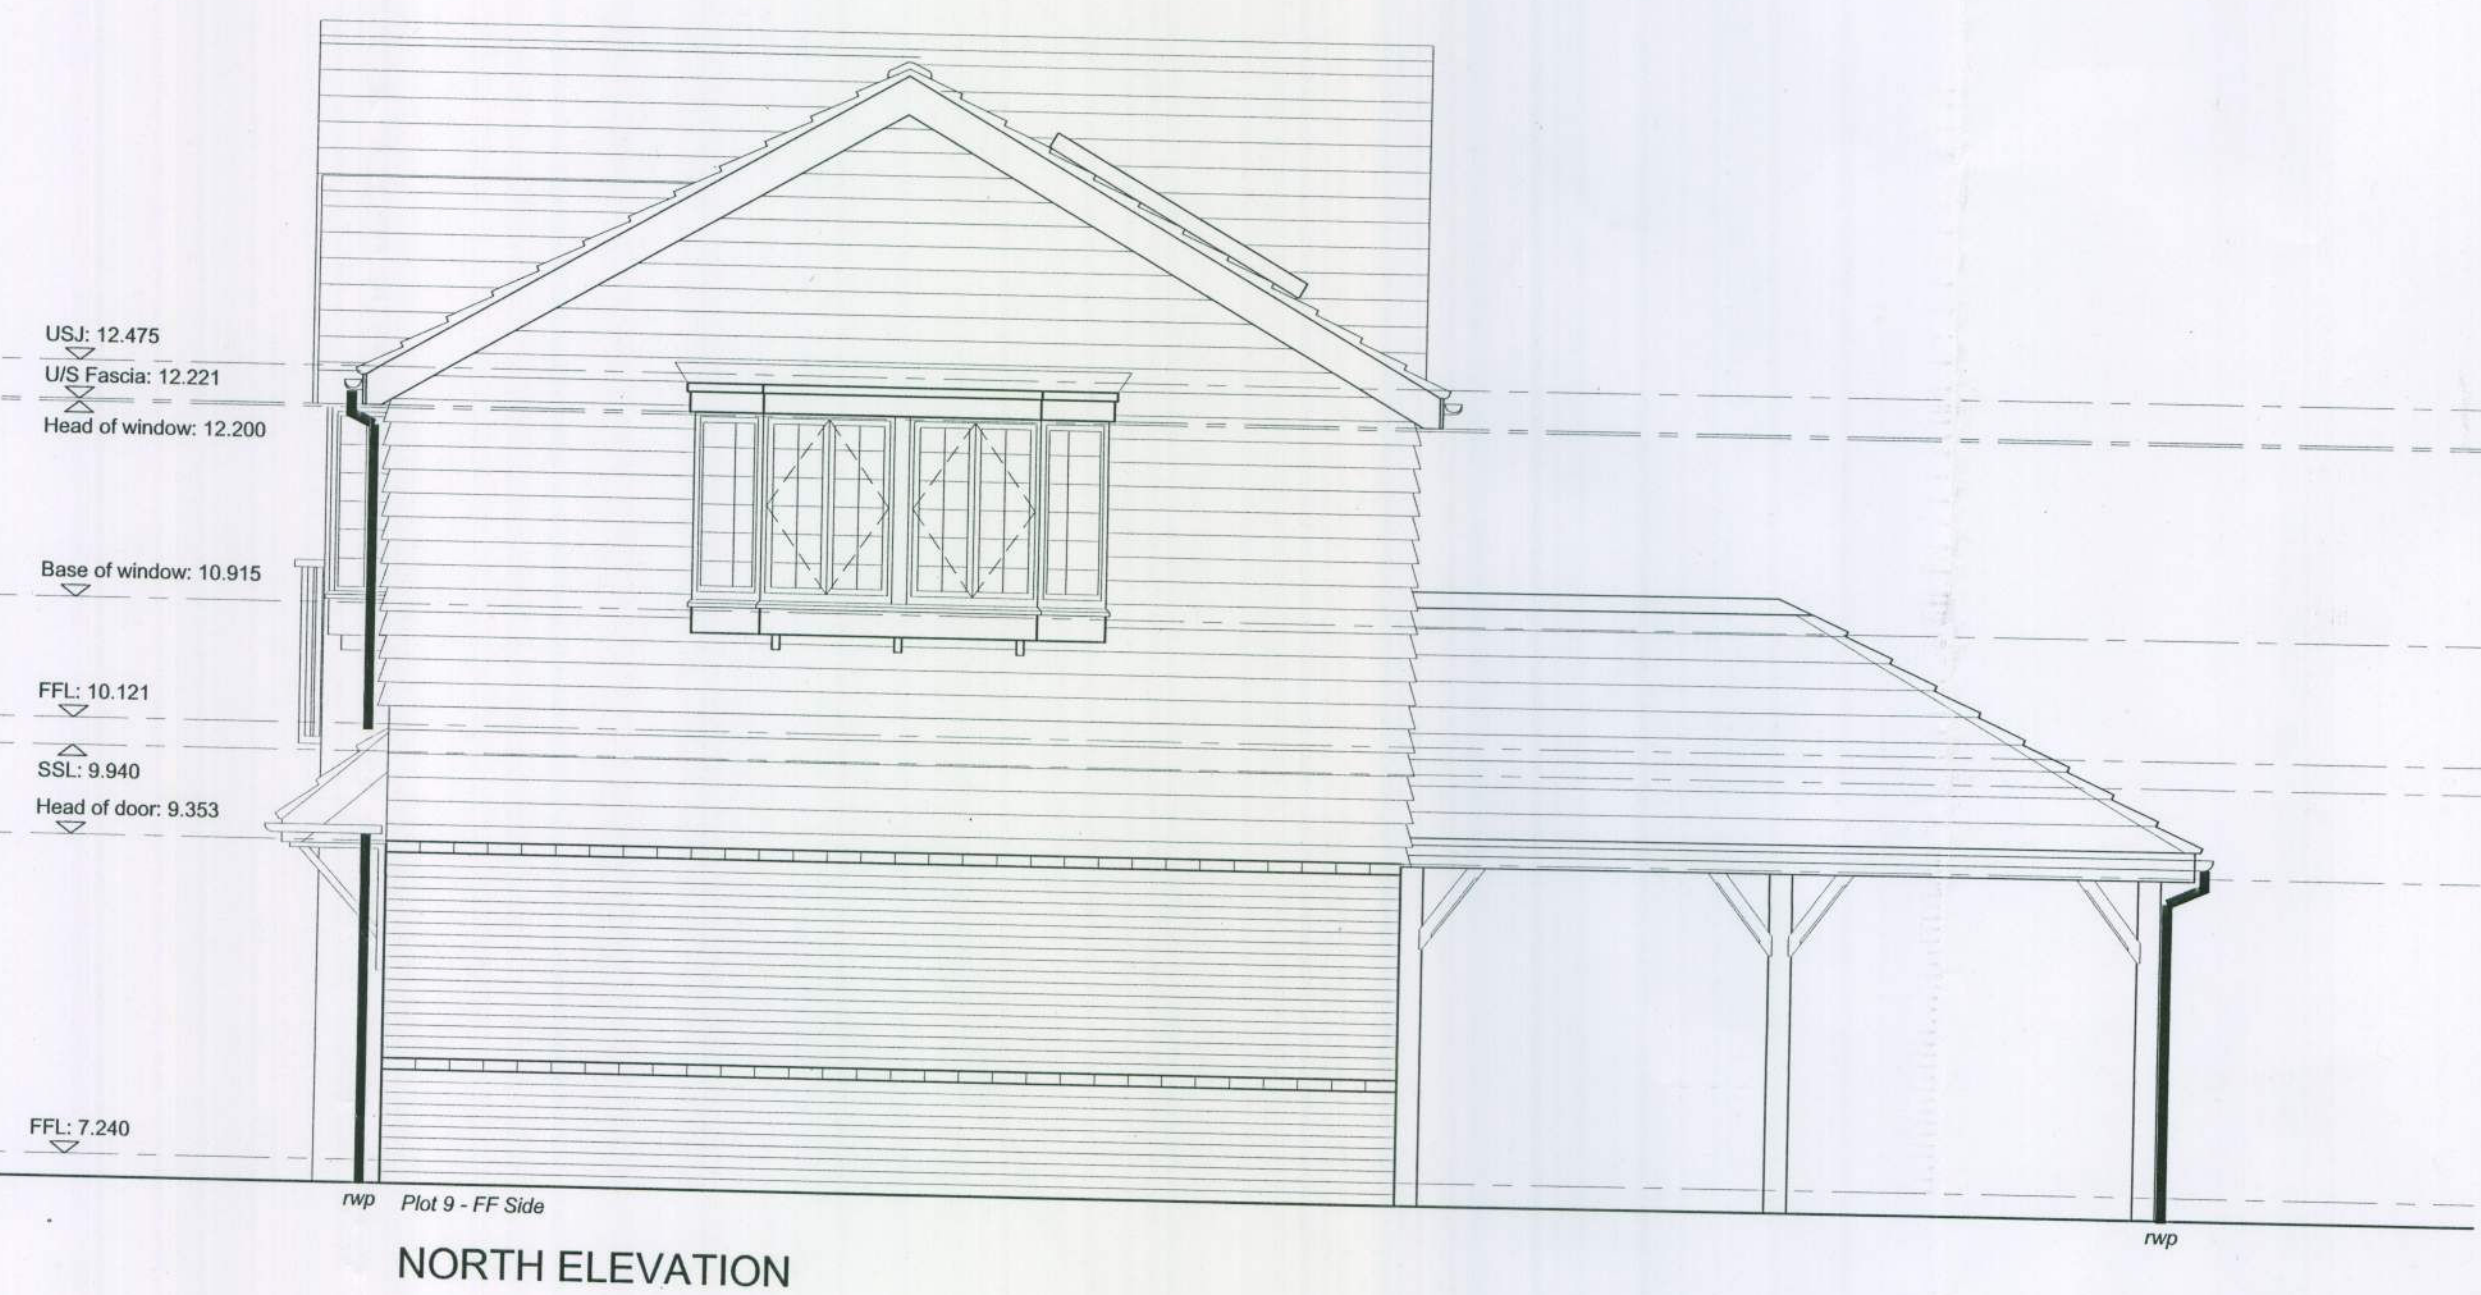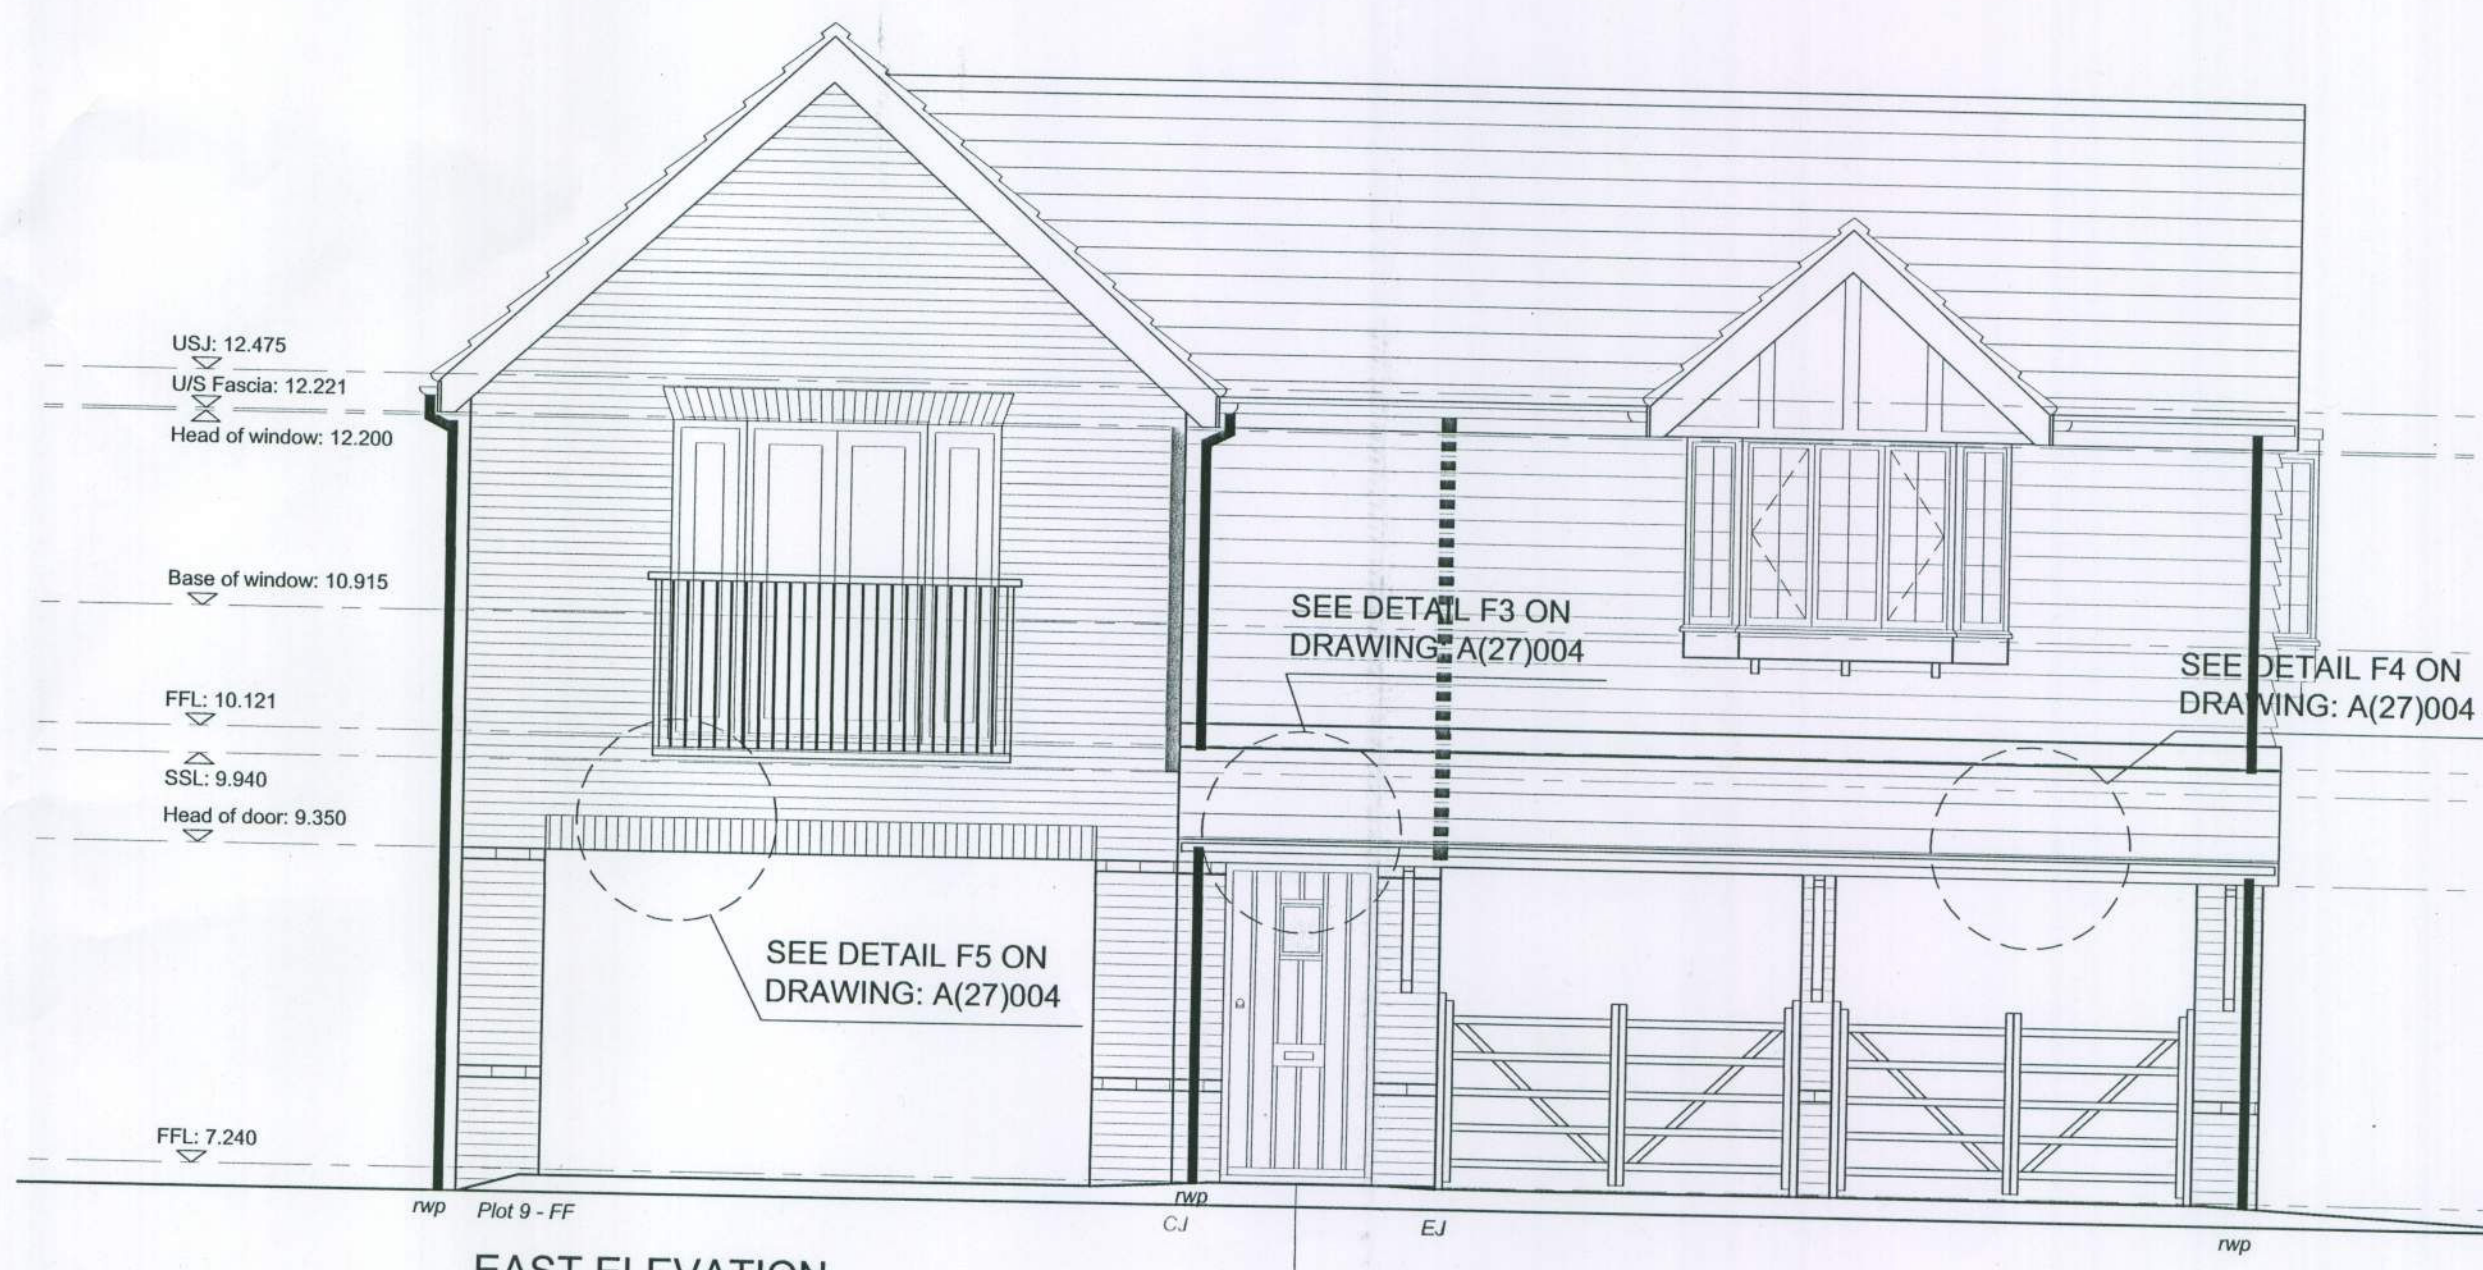

KEY

- C.J. ■■■ Contraction Joints (within inner leaf blockwork)
- E.J. ■■■ Expansion Joints (within outer leaf brickwork)
- B.J. ■■■ Bed Joint Reinforcement (within brickwork)

Note: 2 layers of B.J. to be installed 2 courses above ground floor soldier course with 3 courses of bricks between. 1 Layer B.J. shall be installed 1 course above 1st Floor soldier course (see elevations for clarity).

Note: Refer to Structural Engineers details for structural information.

FOR CONSTRUCTION

J 10.03.10 Gullies brackets omitted from gable window on east elevation  
H 25.11.09 Alignment points added to elevations.  
G 29.10.09 Sill detail and stretcher string course. Fascia level updated.  
F 21.10.09 Detail note for type D added.  
S 14.10.09 Construction issue.  
D 11.09.09 Window levels updated.  
C 18.08.09 H & S notes added to drawing and project title updated to Manor Road.  
G 21.07.09 Solar panels updated building length adjusted.  
A 18.06.08 Issued for approval.

REVISIONS

client  
WILLIAM BLUNT  
CONTRACTORS

project  
MANOR ROAD  
EAST PRESTON

drawing  
ELEVATIONS  
BLOCK 3  
(HOUSE TYPES D)

scale  
1:50@A1

date  
June 2009

drawn  
SW

plot checked  
ACC

drawing no  
5326/L(04)003

revision  
J

No dimensions to be scaled from drawing.  
The contractor should check all dimensions on site.  
It is the contractor's responsibility to ensure compliance with Building Regulations.

CAD Plot date:

MICHAEL COOK ASSOCIATES

Brooklyn Chambers  
11 Goring Road  
Worthing  
West Sussex BN12 4AP  
Tel: 01903 240777  
Fax: 01903 246666  
E-Mail: office@michaelcookassociates.co.uk