

CDM 2007 Health & Safety Information:

This information relates only to 'Significant Hazards' identified on this drawing and is to be read in conjunction with the Designer's Risk Assessment Register.


1. Site survey prior to construction works and contractor to identify and mark any services on site.
2. Deep excavations to be provided with temporary warning and guarding.
3. Excavations to be adequately temporary supported during works to prevent collapse.
4. Use of appropriate crane lifting equipment with Adequate crane hooks to prevent trapping of fingers and limbs.
5. Adequately brace trusses immediately they are in final position.
6. All first floor and above windows to be cleanable from inside with easy clean hinges.

NOTE:
a. The location and route of services is not yet known
b. A site contaminate report has not (as yet) been undertaken.


ARUN DISTRICT COUNCIL			
No.	EP	27	10 JHA
RECEIVED			




EAST ELEVATION

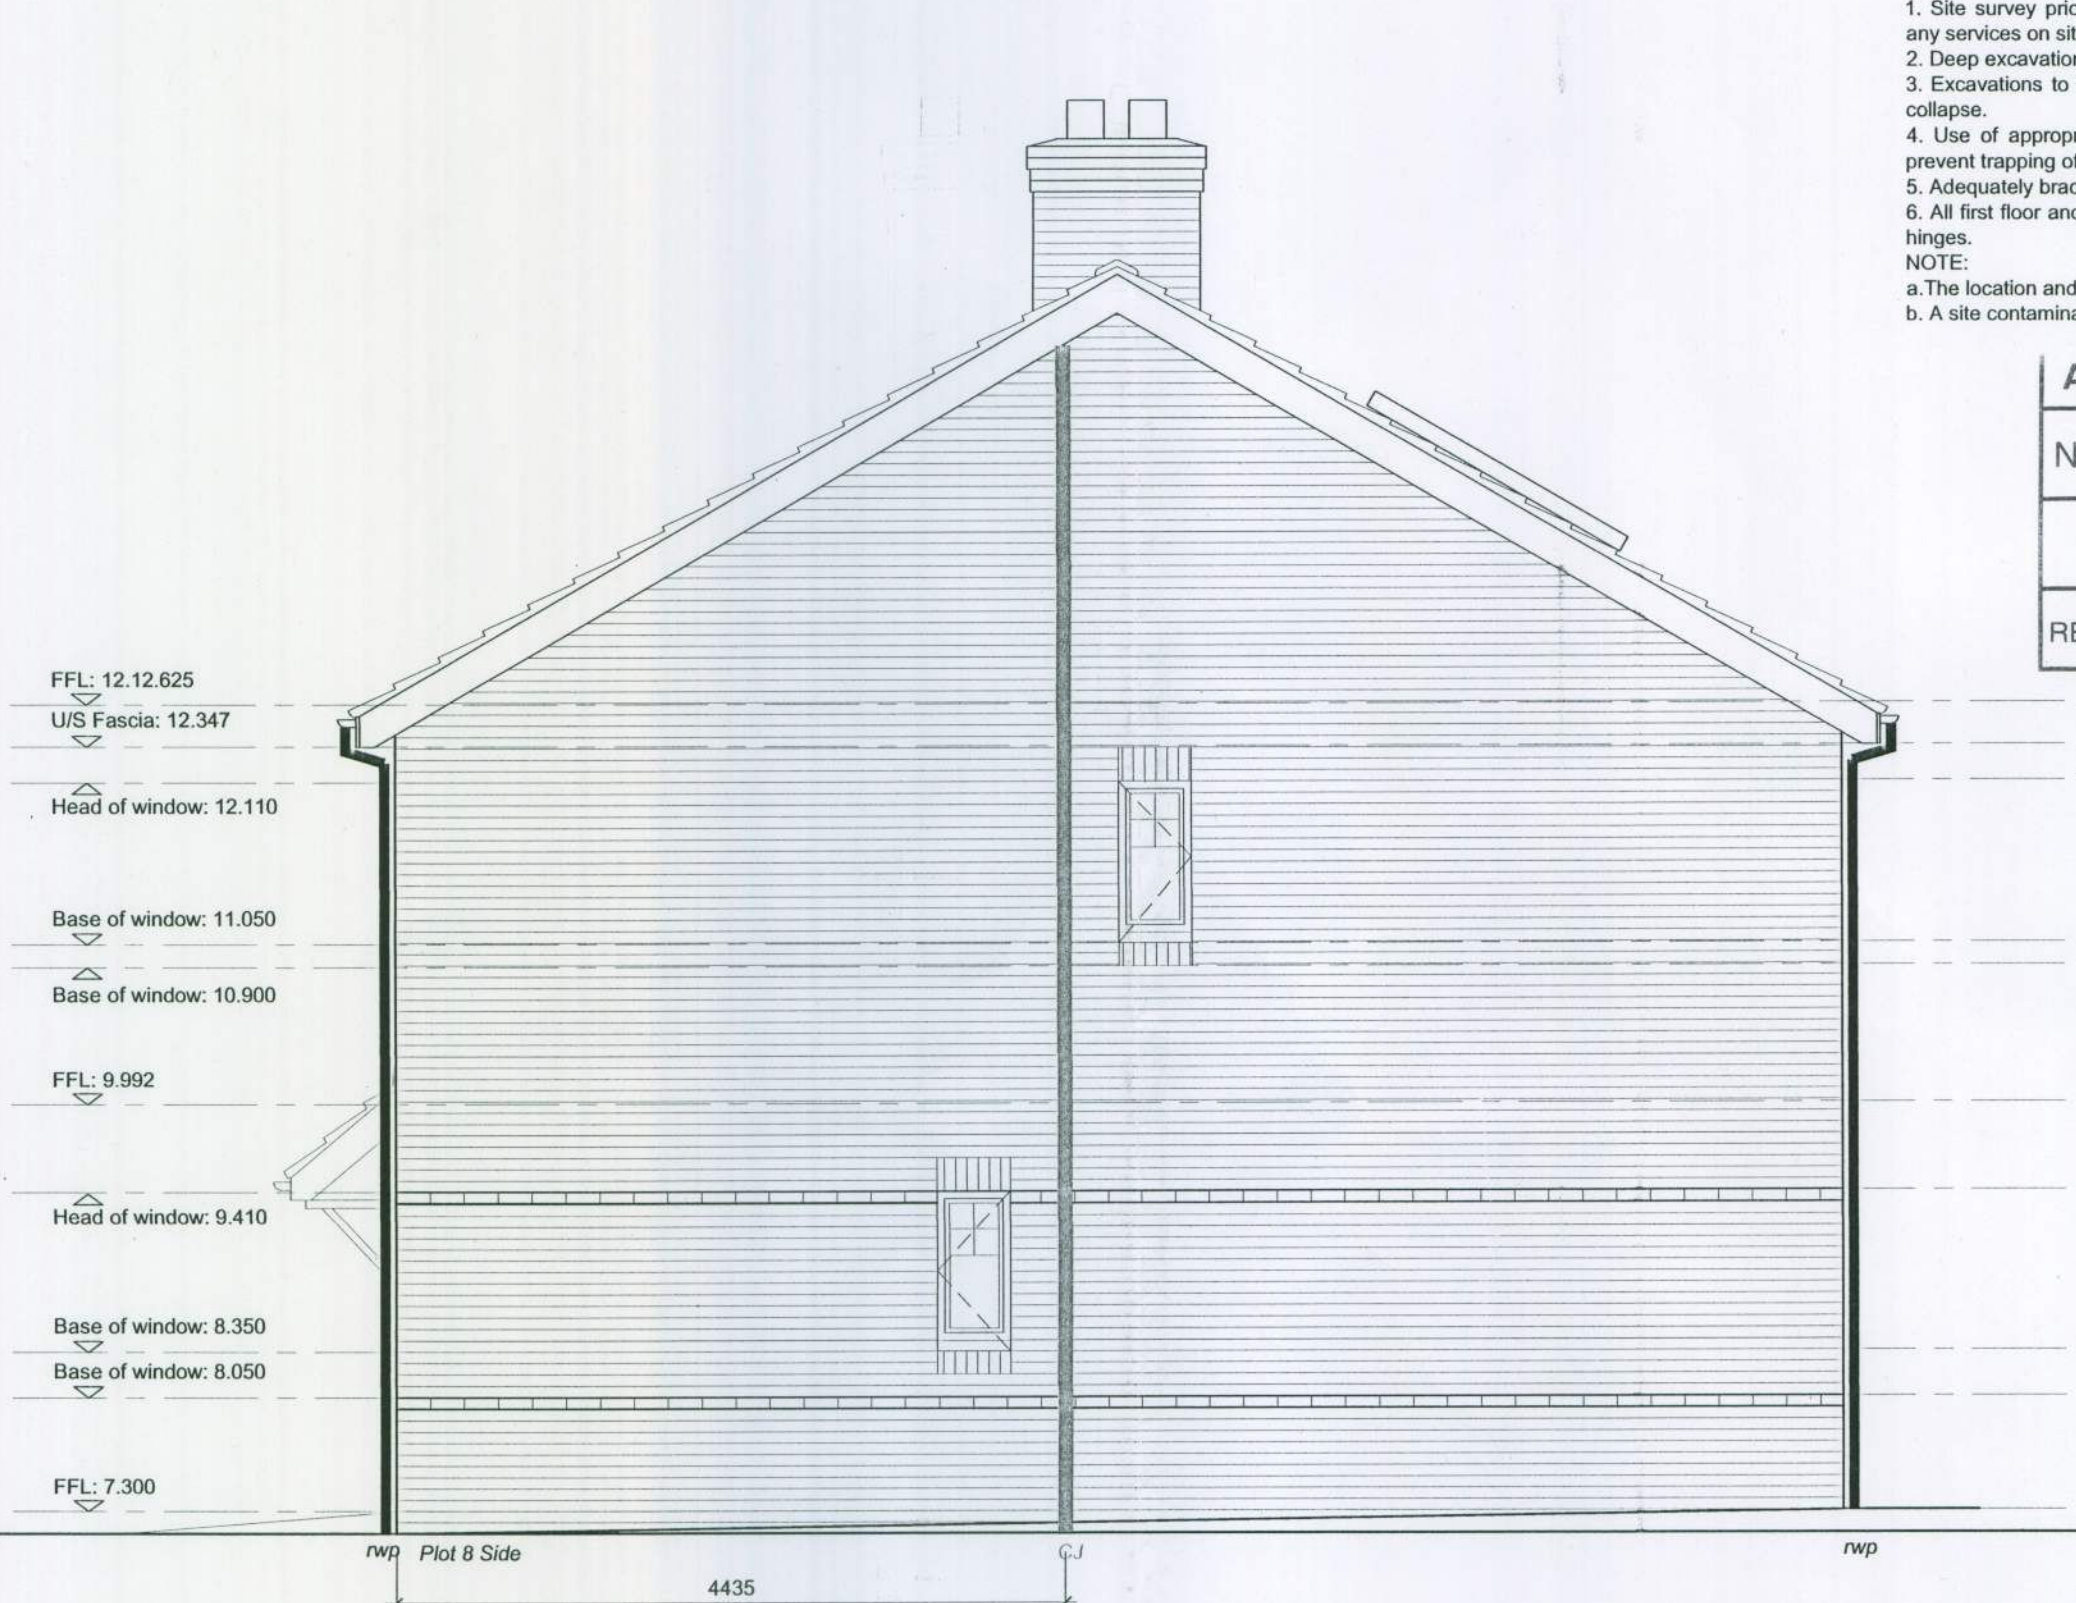

NORTH ELEVATION

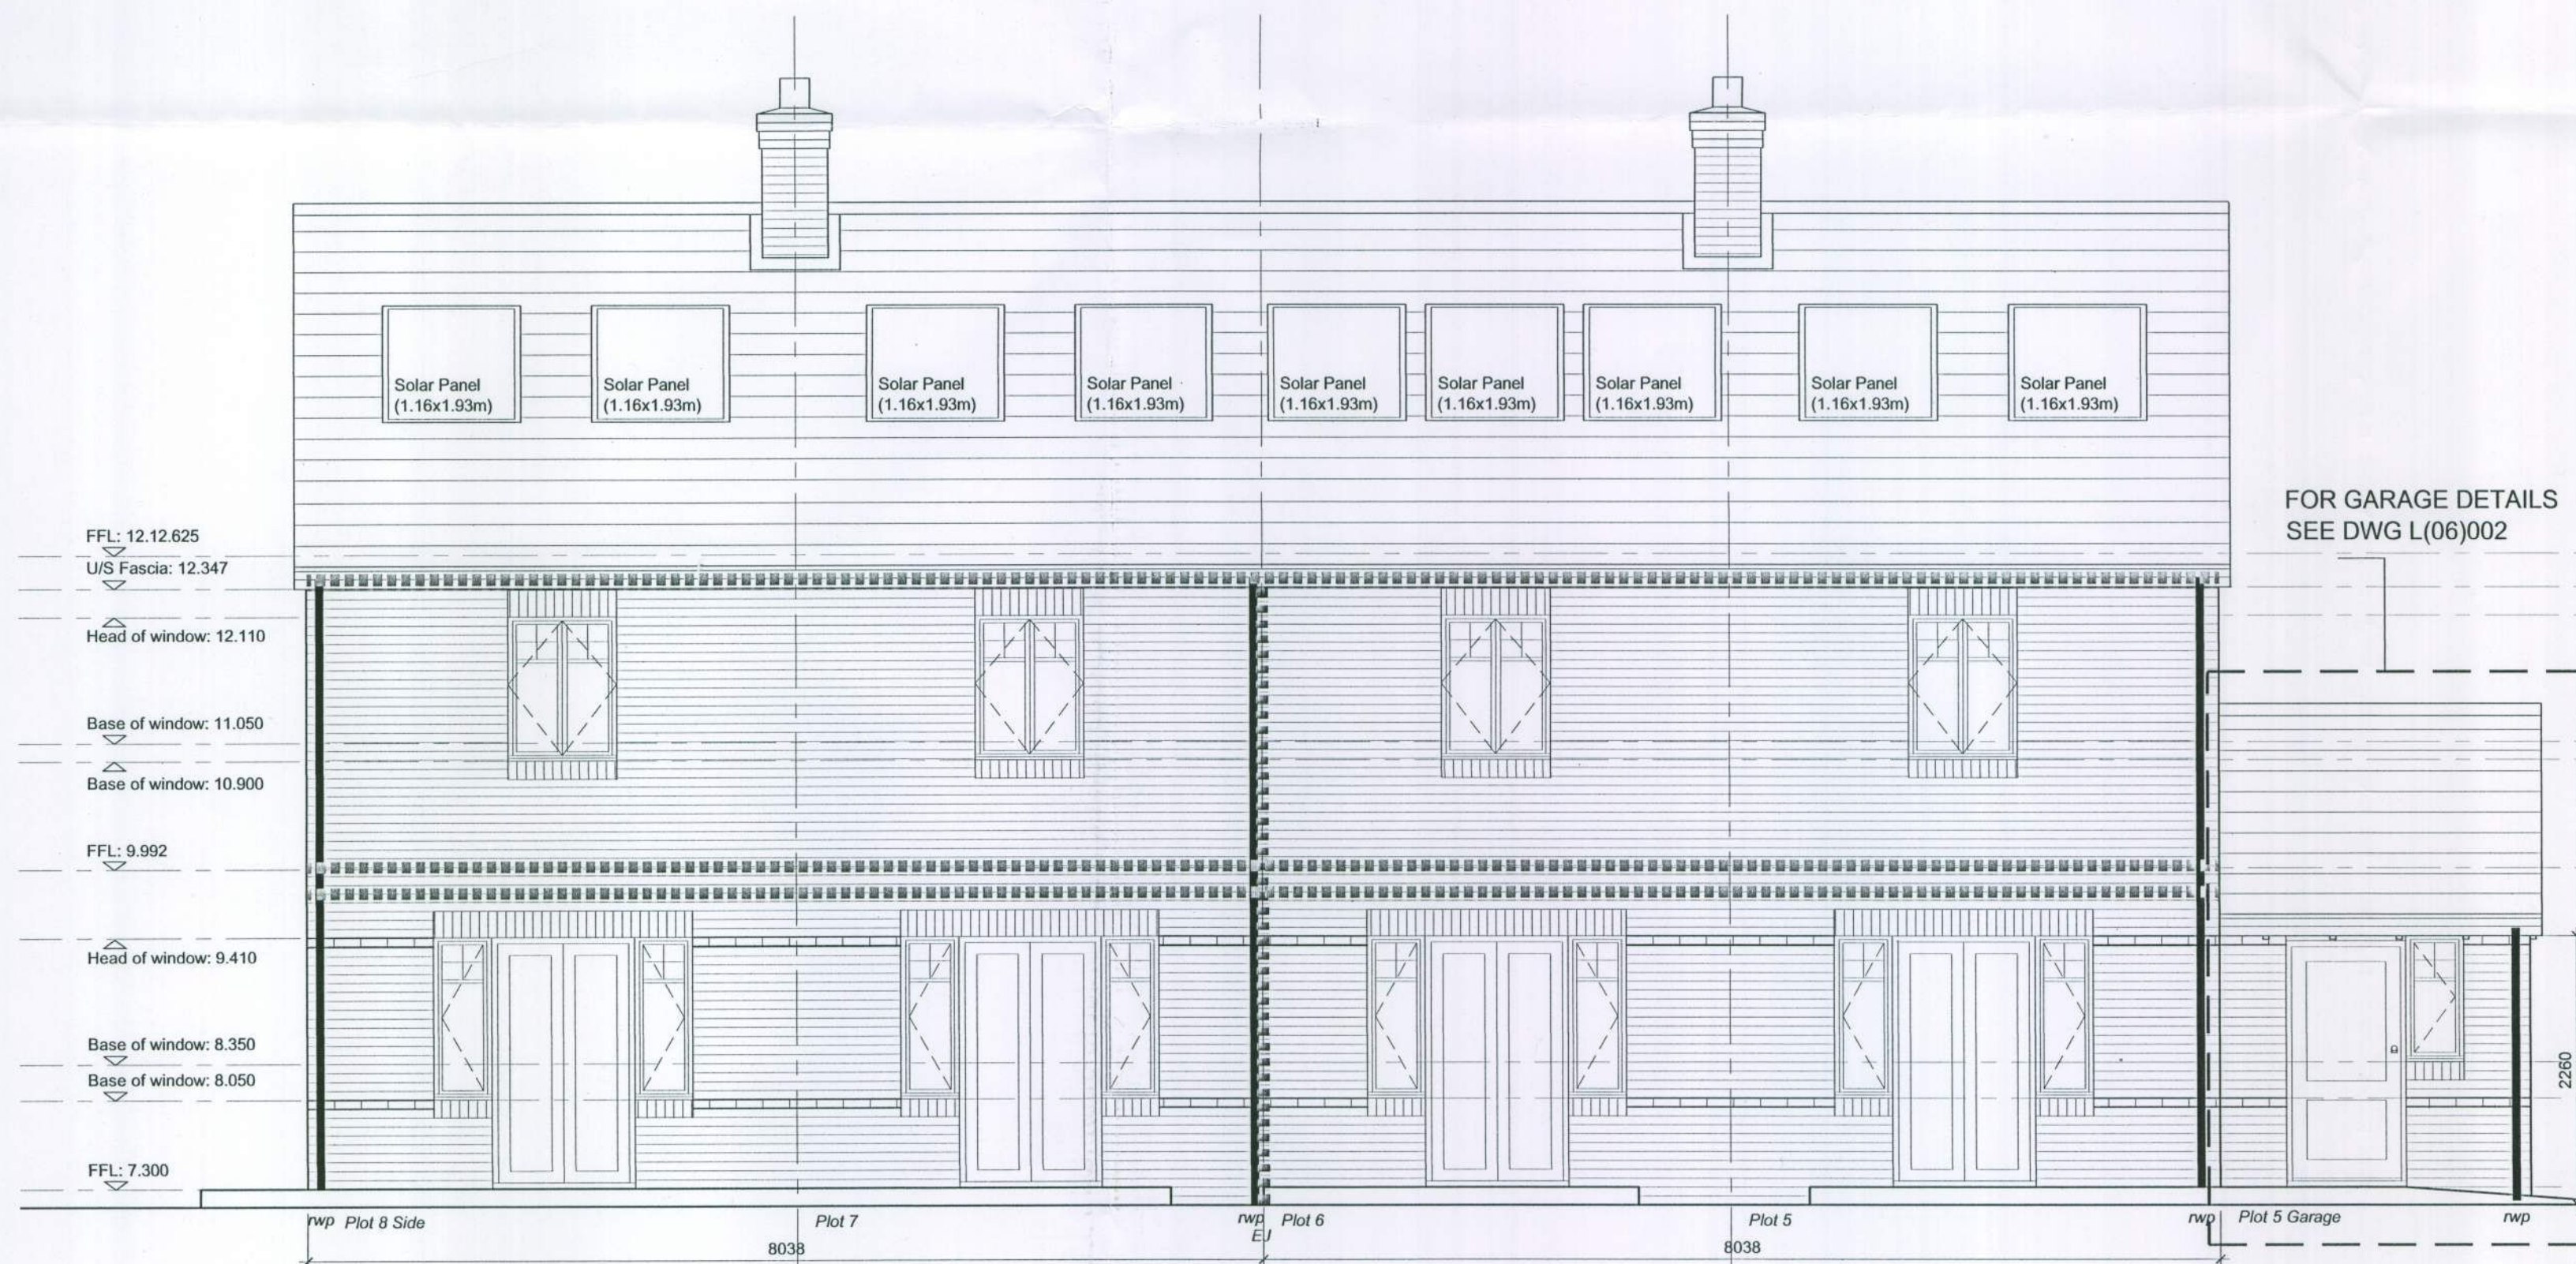

WEST ELEVATION

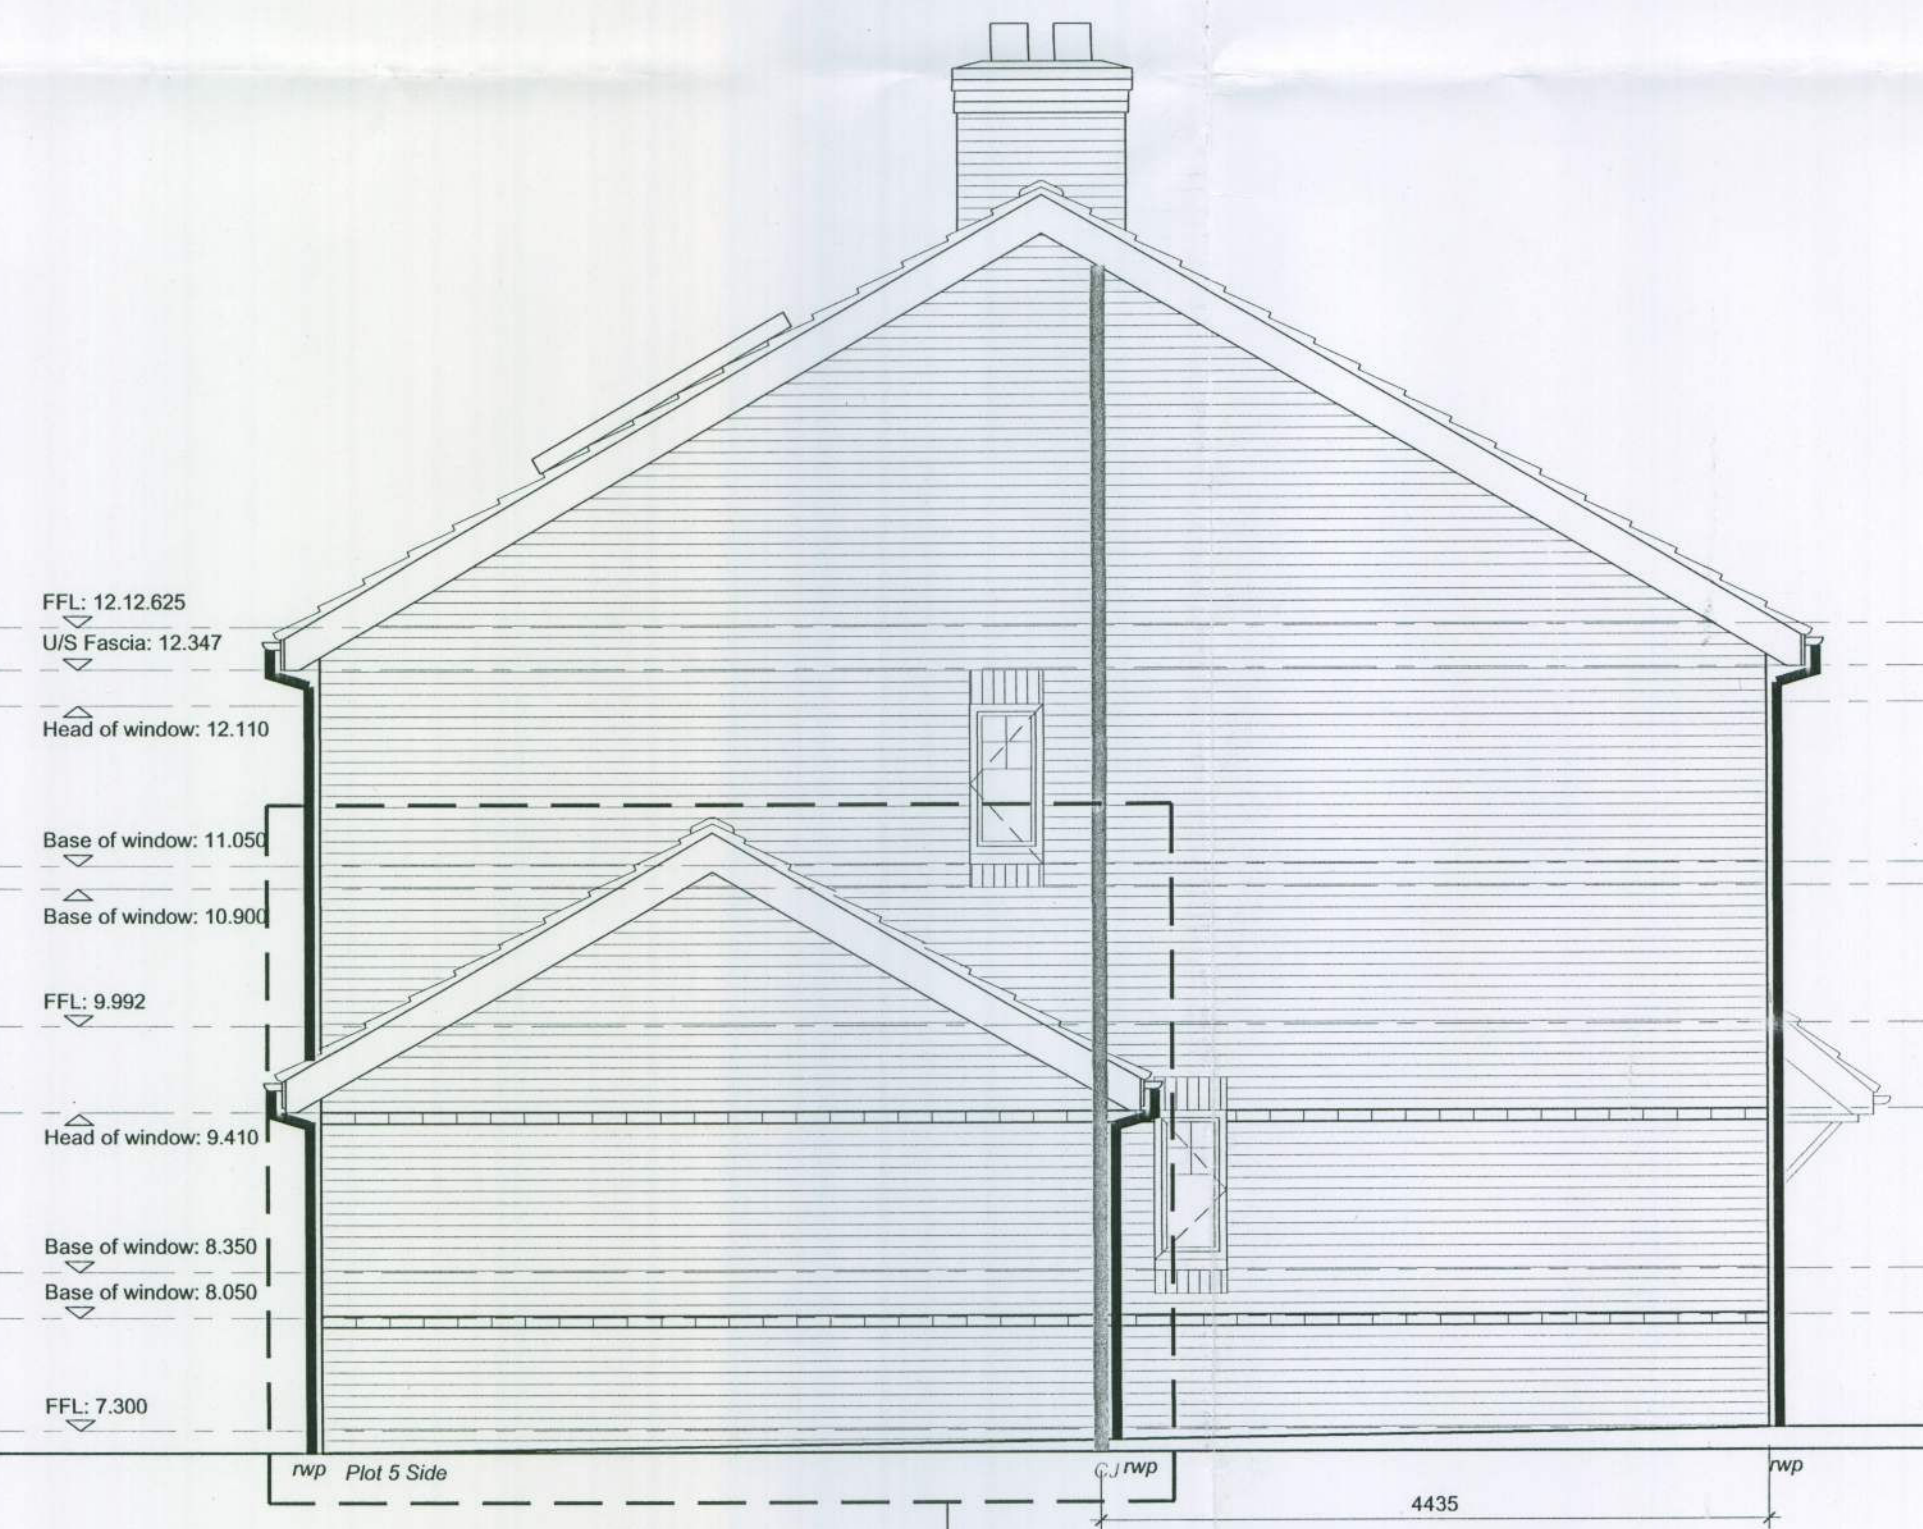

SOUTH ELEVATION

KEY

- C/J Contraction Joints (within inner leaf blockwork)
- EJ Expansion Joints (within outer leaf brickwork)
- BJ Bed Joint Reinforcement (within brickwork)

Note: 2 layers of BJ to be installed 2 courses above ground floor soldier course with 3 courses of bricks between. 1 Layer BJ shall be installed 1 course above 1st Floor soldier course (see elevations for clarity).

Note: Refer to Structural Engineers details for structural information.

FOR CONSTRUCTION

- H 11.03.10 Chimney stacks revised.
- G 25.11.09 Movement joints added to elevations.
- F 23.10.09 Gilt detail and stretcher string course. Note regarding garage added.
- E 14.10.09 Construction issue.
- D 11.09.09 Window levels updated.
- C 18.08.09 H & S note added to drawing and project title updated to Manor Road.
- B 29.07.09 Kitchen and front bedroom windows moved left 115mm as per elevations. Solar panels updated.
- A 18.06.08 Issued for approval.

REVISIONS
client
drawn

WILLIAM BLUNT
CONTRACTORS

project
MANOR ROAD
EAST PRESTON

drawing
ELEVATIONS
BLOCK 1
(HOUSE TYPES A)

scale
1:50@A1
date
June 2009
drawn
SW
plot checked
ACC

drawing no
5326/L(04)002 H
revision
H

CAD File Name:
xrefs:

No dimensions to be scaled from drawing.
The contractor should check all dimensions on site.
It is the contractors responsibility to ensure compliance with Building Regulations.

CAD Plot date:



Brooklyn Chambers
11 Goring Road
Worthing
West Sussex BN12 4AP
Tel: 01903 248777
Fax: 01903 248666
E-Mail: office@michaelcookassociates.co.uk