




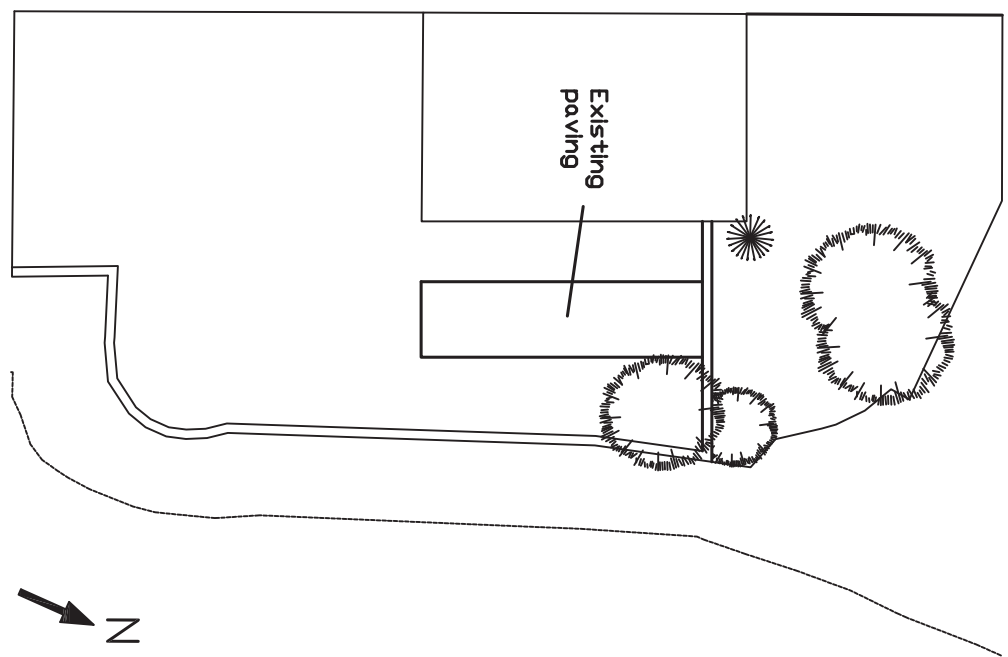


EXISTING SITE PLAN 1:200

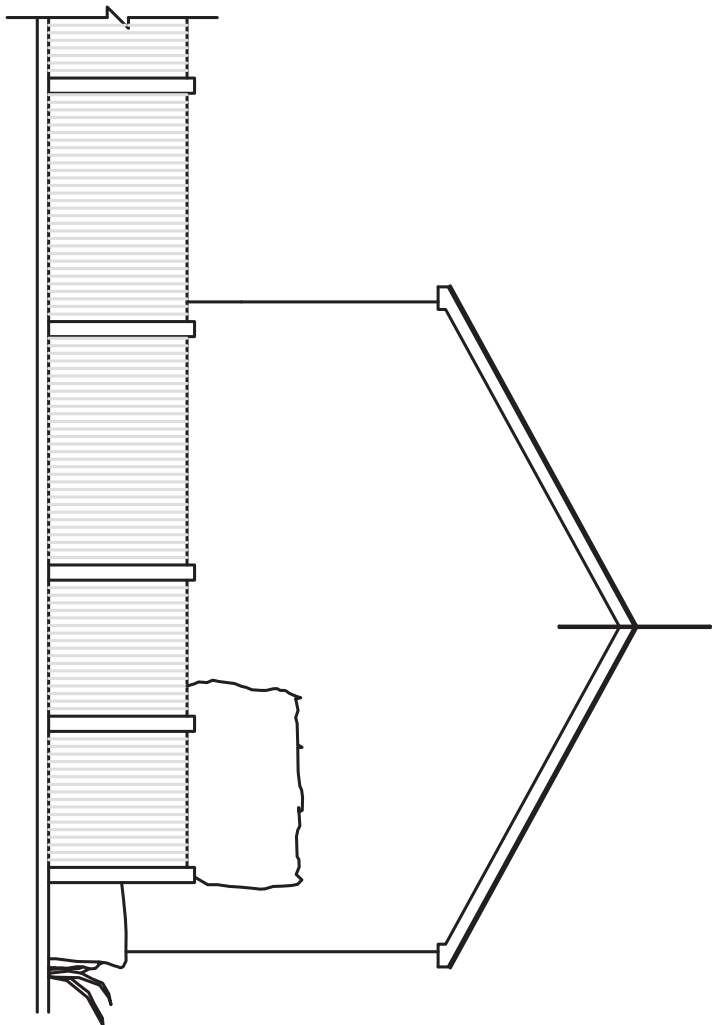

EXISTING ELEVATIONS 1:100

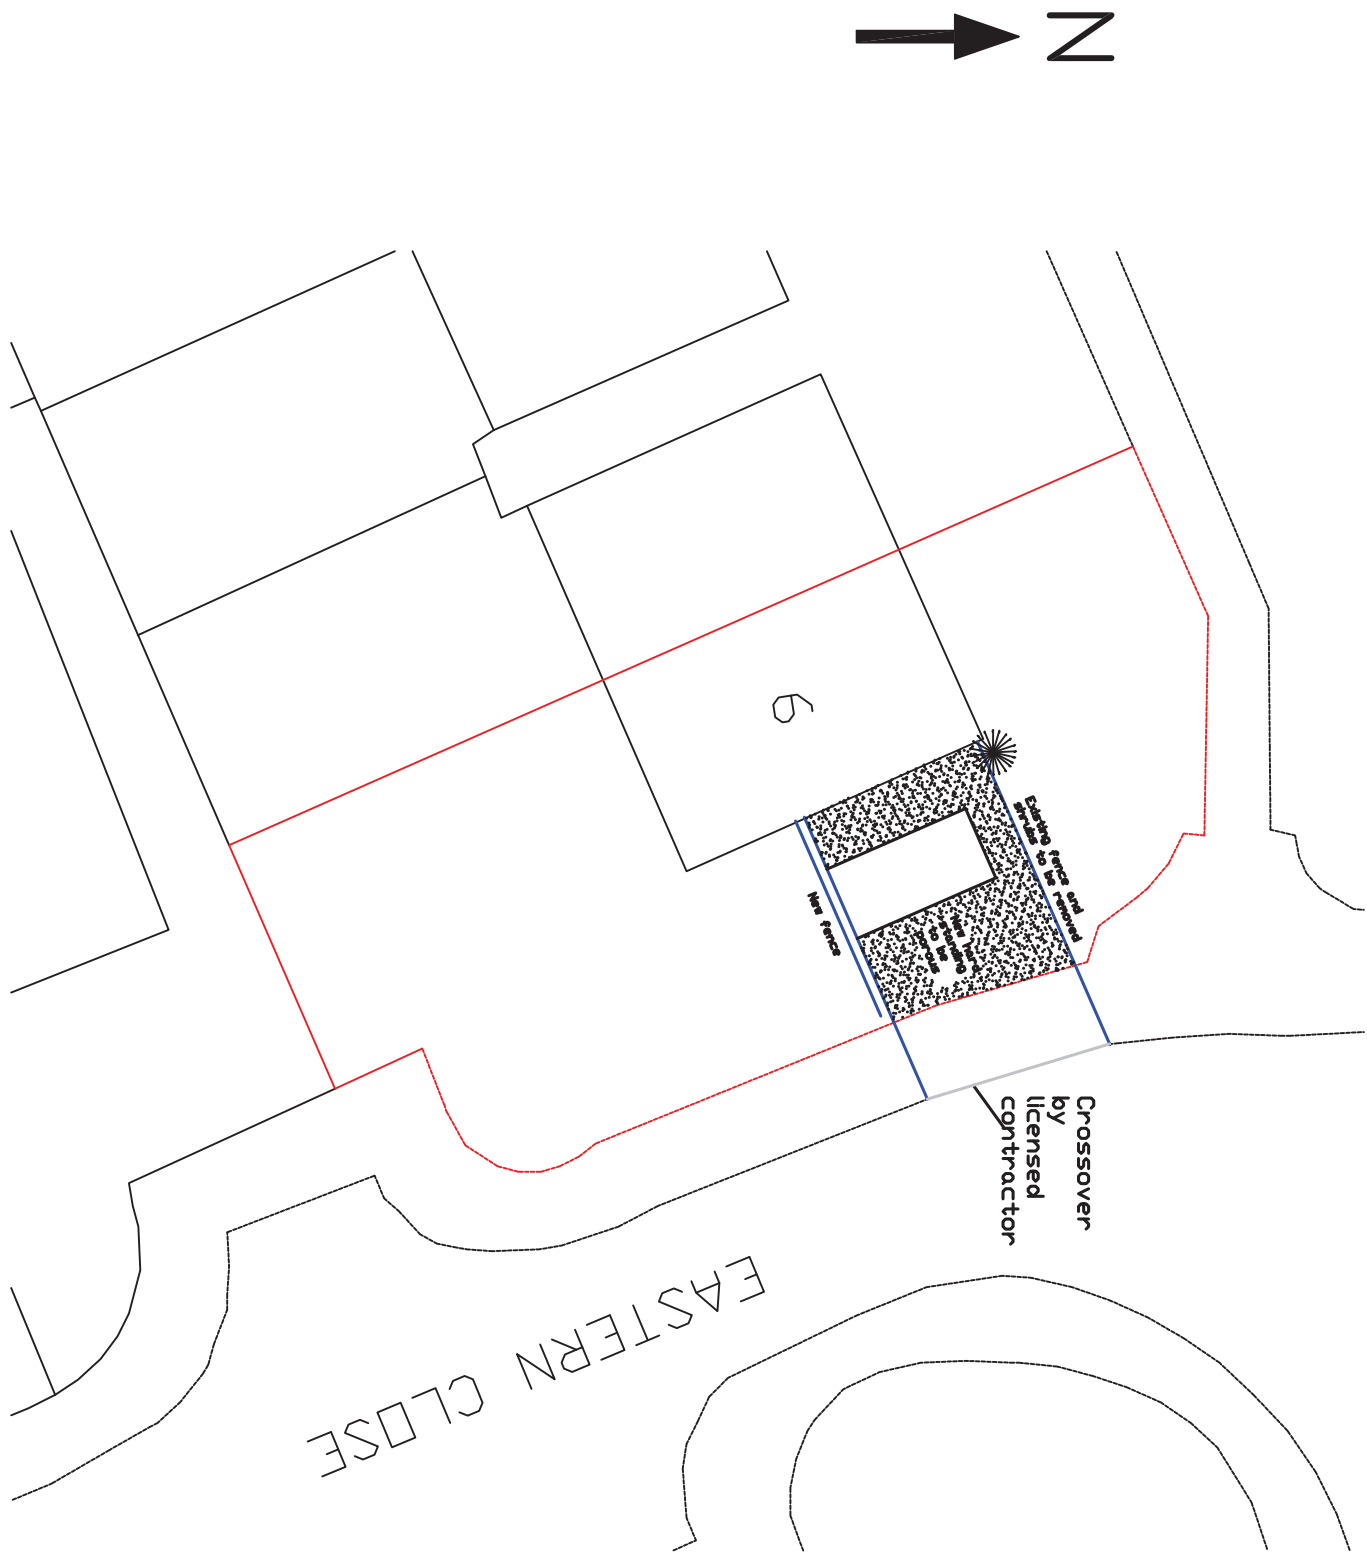


BLOCK 1:200

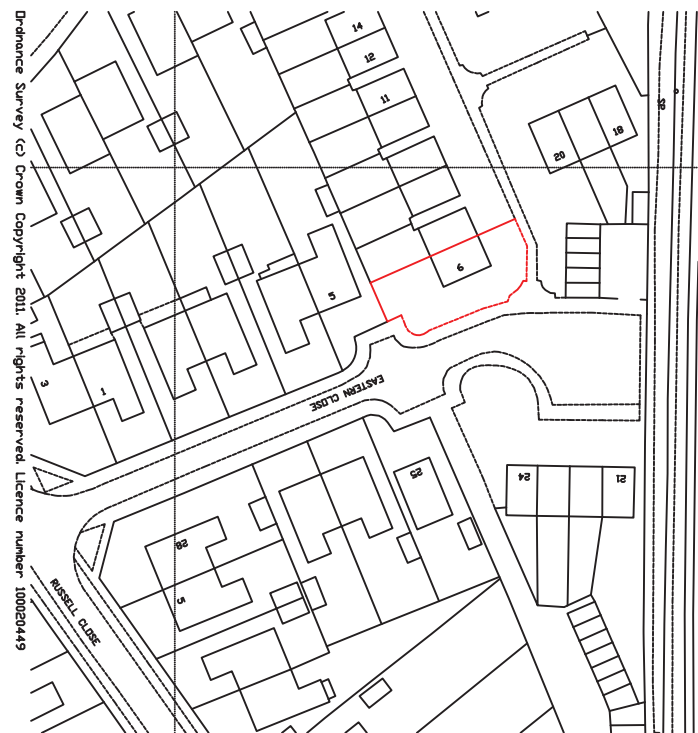

LOCATION 1:250



PROPOSED SITE PLAN 1:100

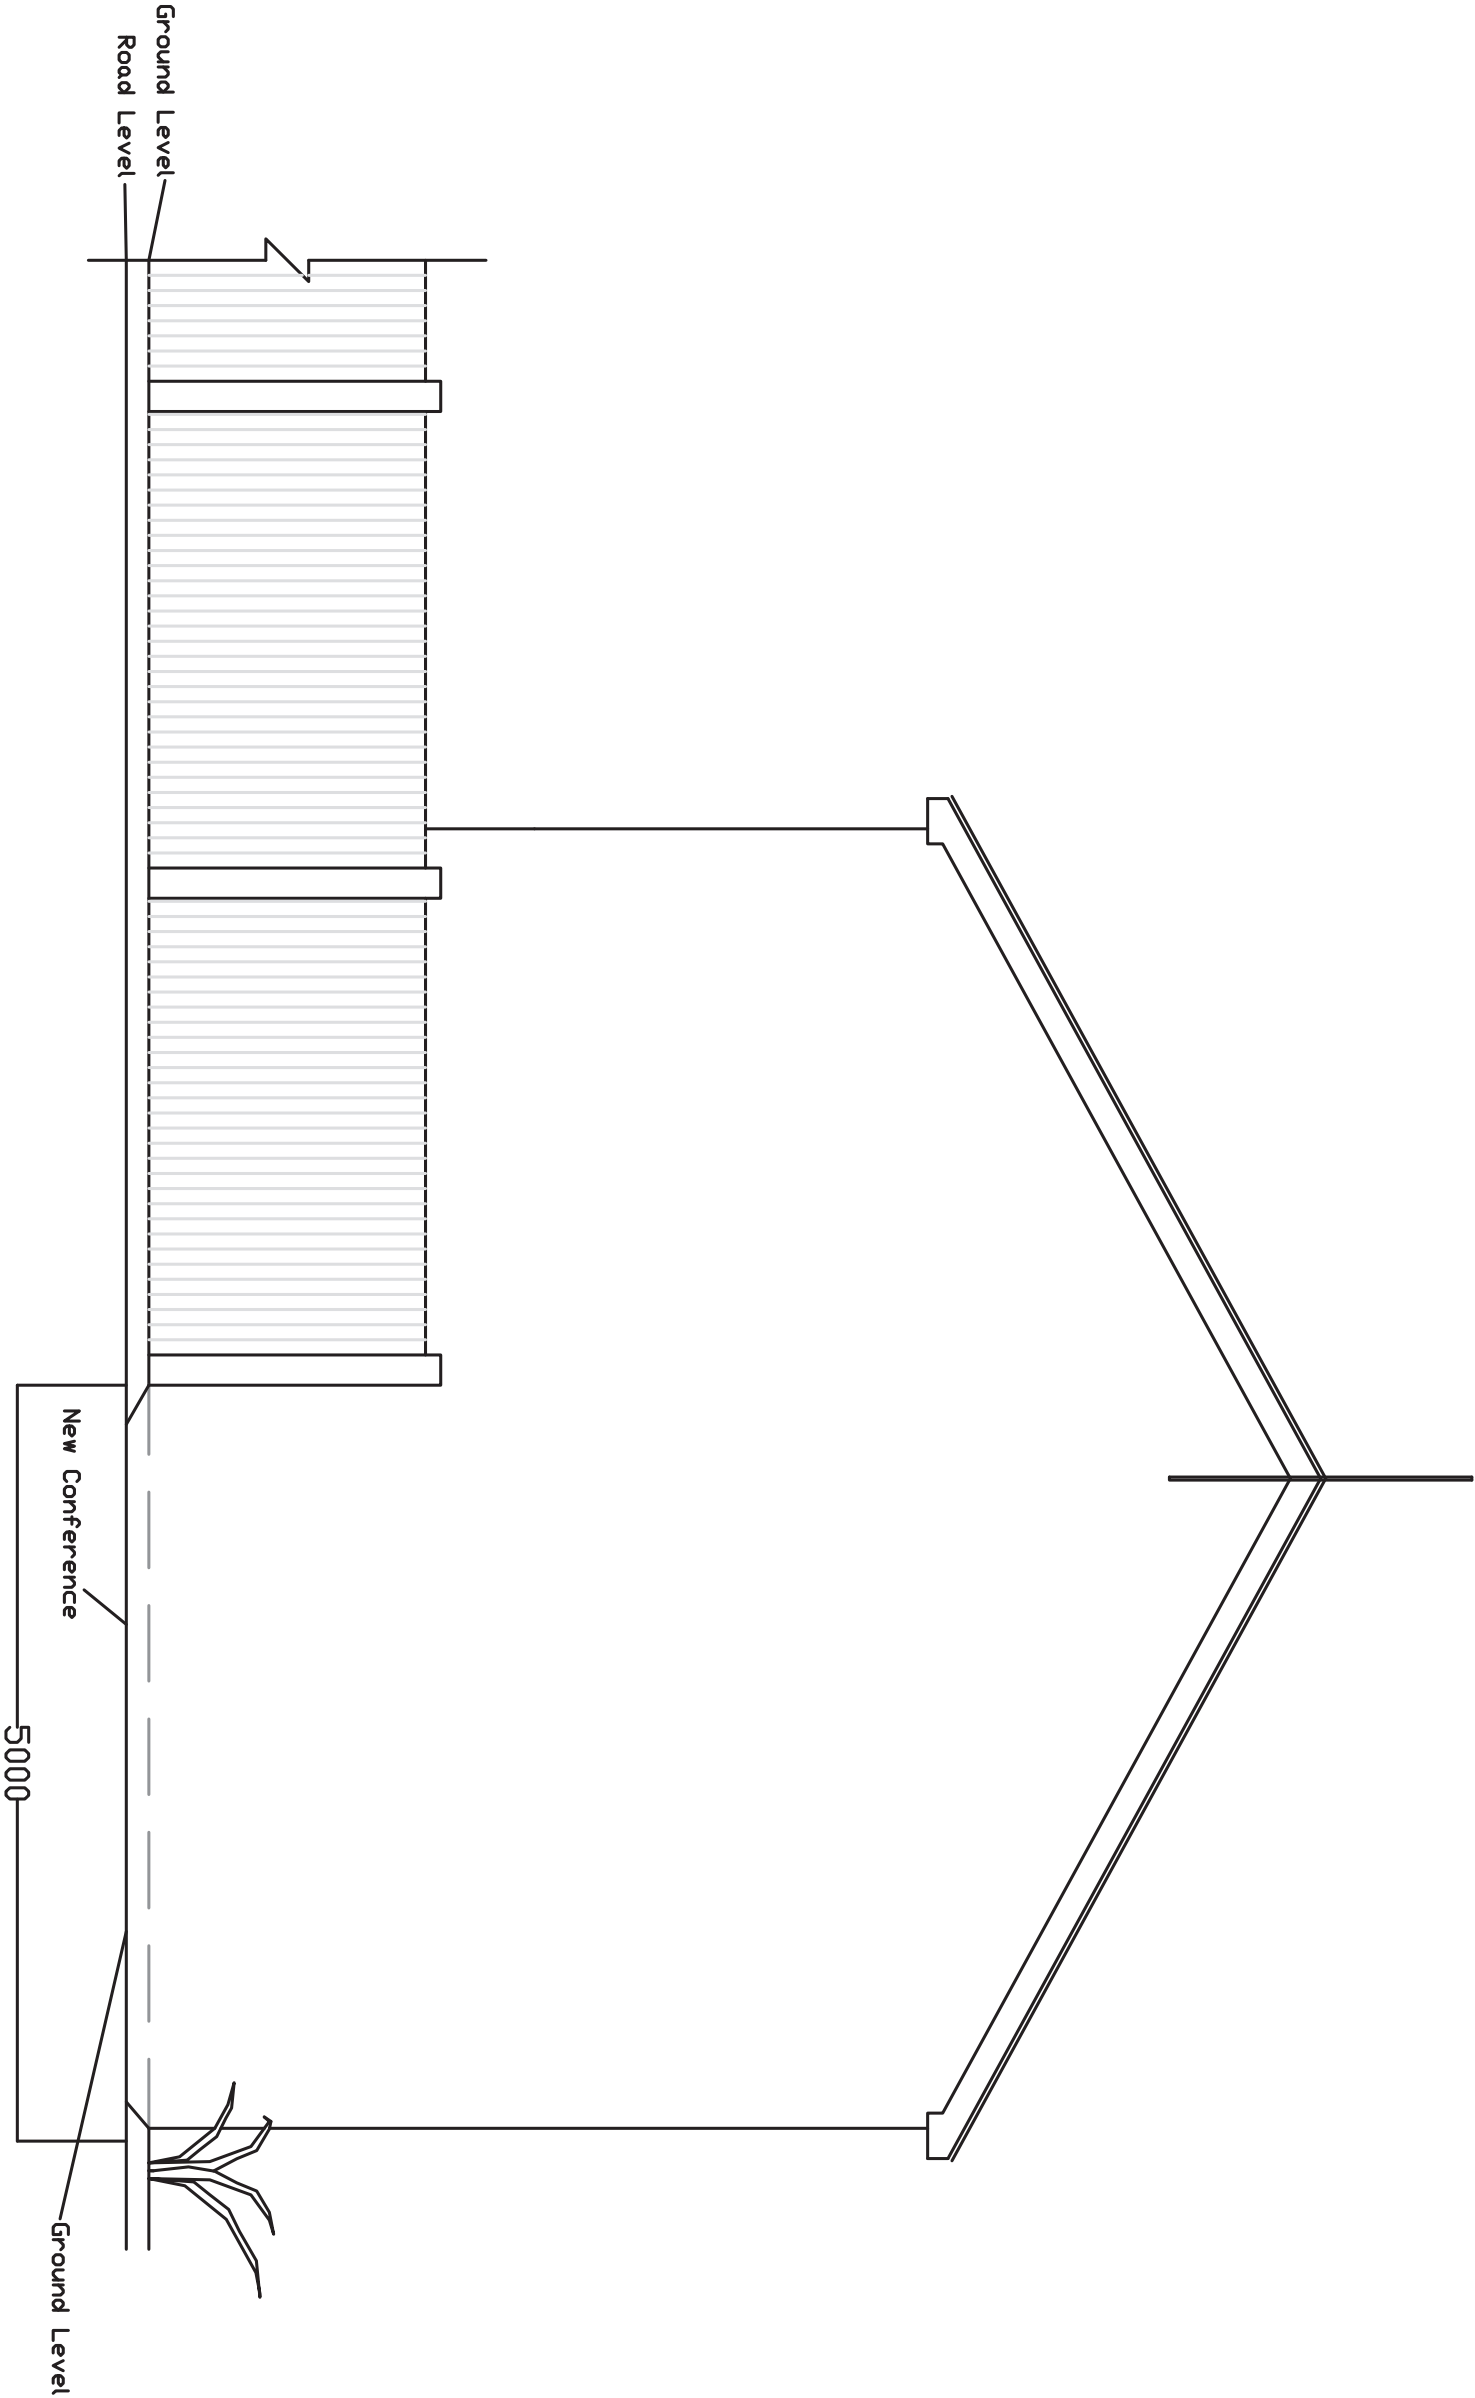

PROPOSED ELEVATION 1:50

All dimensions to be checked on site prior to commencement of work, except for plotting purposes.
The drawings are the property of
CALDOTECH LTD
and shall not be reproduced or used in any way without written authority.

CALDOTECH LTD
11 MILLBURN AVE
EAST PRESTON
WEST SUSSEX
BN16 1PL Telephone
01903 859178

EXISTING & PROPOSED SITE PLAN.
EASTERN CLOSE
6 Eastern Road,
East Preston,
BN16 1BS

CLIENT	Mr John Millard		
BY	Richard Blackmore	BY	18/02/11
DATE	10/10/09	DATE	17/02/11
SCALE	AS SHOWN ON A1	SCALE	10/10/09
DRAWING NUMBER	10/10/09		