

All dimensions must be checked on site and not scaled from this drawing, apart from the local authority. These drawings have been scaled from the client supplied documents and not surveyed.

Any works commencing on site prior to obtaining full planning and building regulations approval including full condition discharge, is entirely at the client's / contractor's risk.

The contractor is responsible for taking and checking all levels and dimensions prior to ordering materials and staring work on site.

Any discrepancies are to be reported to BuildView prior to commencing any works.

All building work is to be carried out in accordance with building regulations and to the satisfaction of the local authority and as such additional unforeseen building works may be required on site.

These drawings do not constitute full working drawings.

All drawings are copyright of BuildView and may not be copied or reproduced by any third party without prior written consent.

Party walls actions are the responsibility of the client.

Address:

24 Michel Grove
East Preston
West Sussex
BN16 2SX

Client:

Mr & Mrs Stockton

Title:

First Floor Extension and Re Roofing



Paper Size: A2

Date: March 16, 2021



Job 2069

Sheet:

A 01

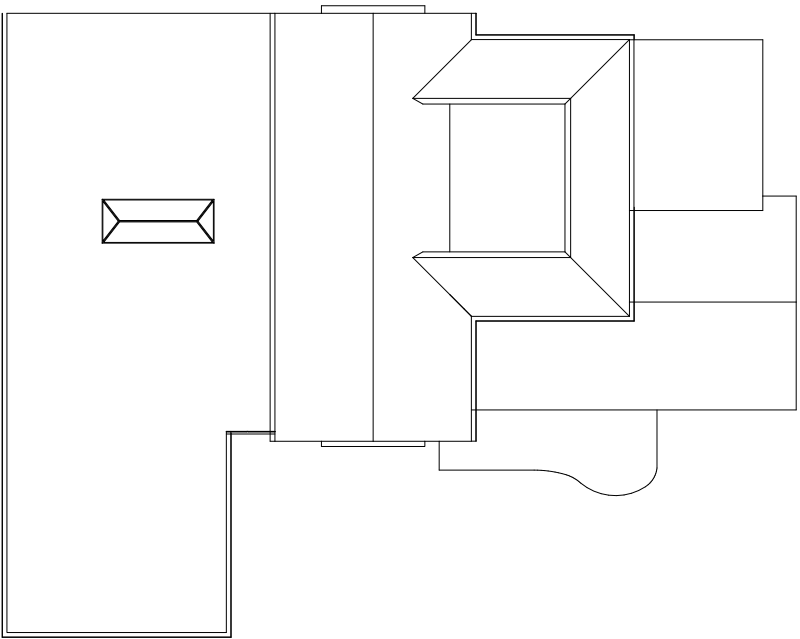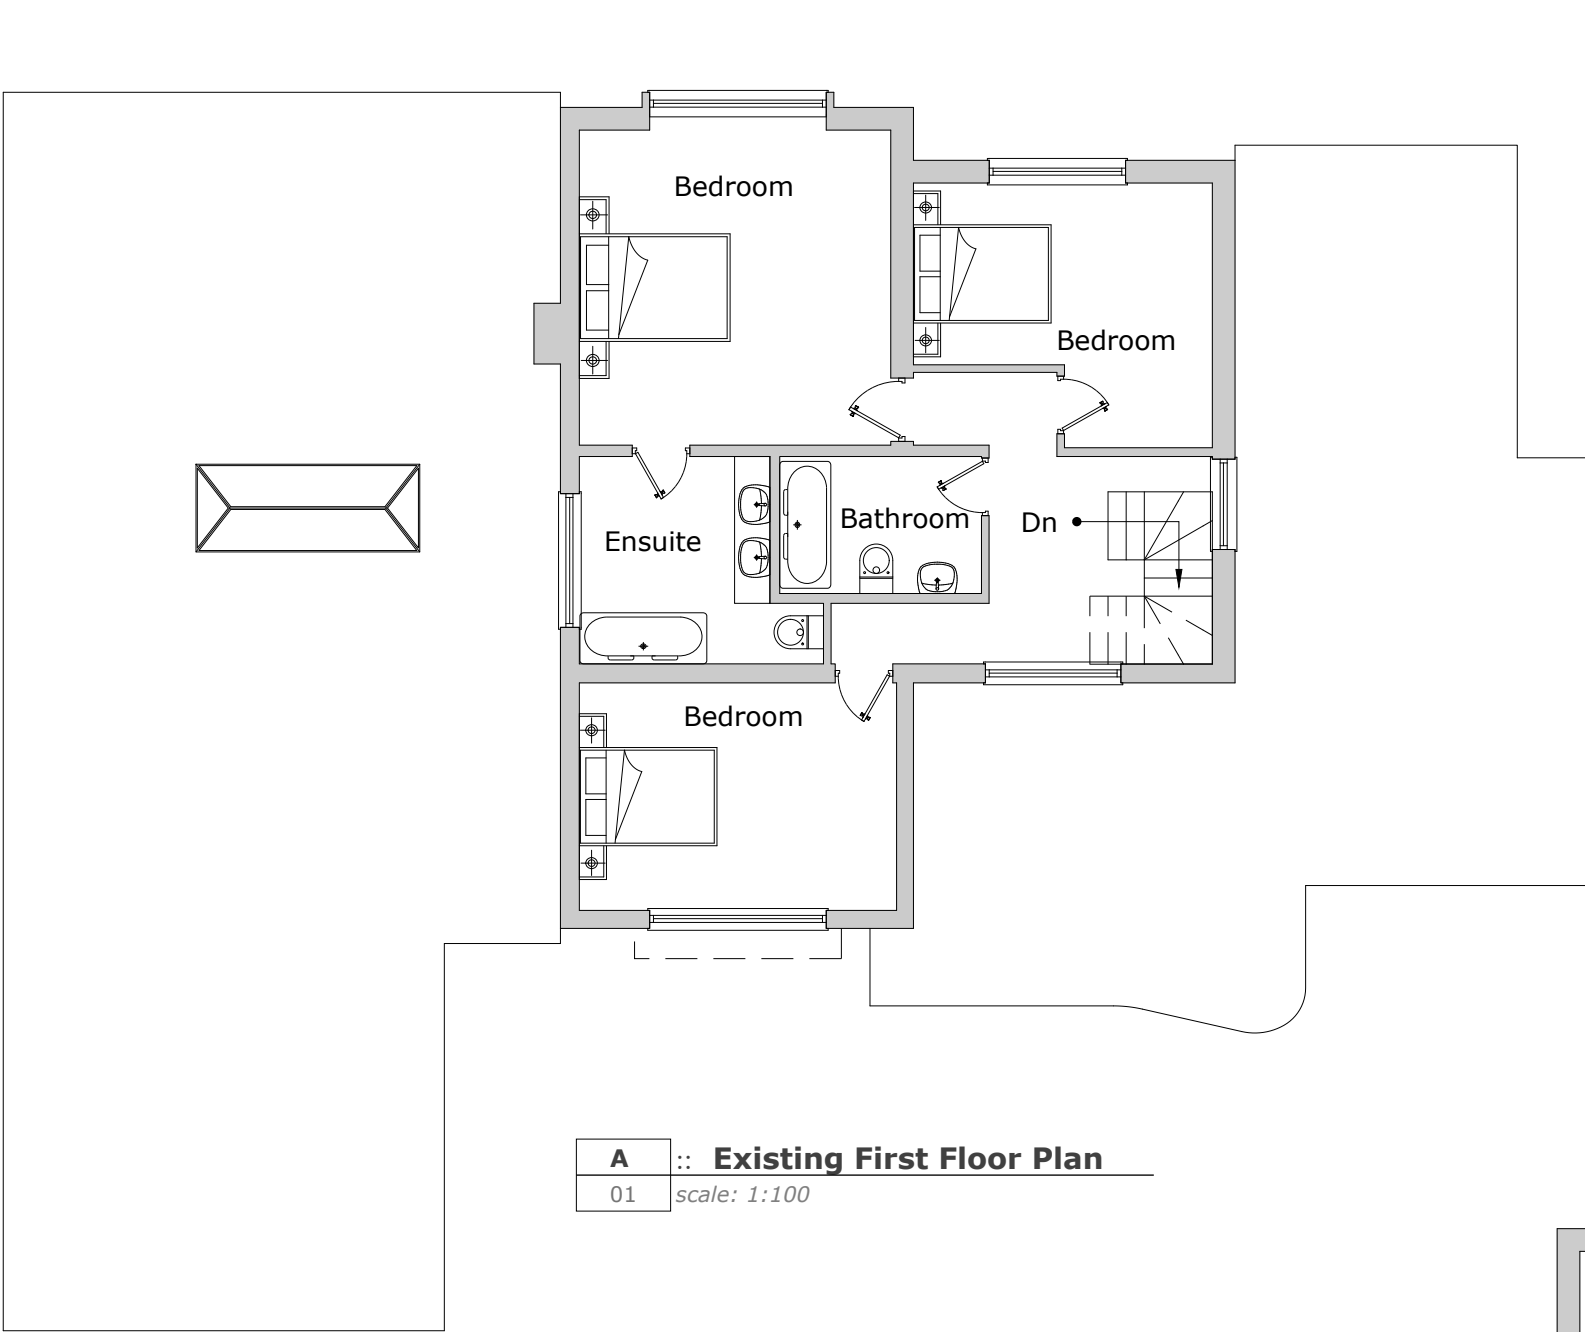

A :: Existing Roof Plan
01 scale: 1:200

 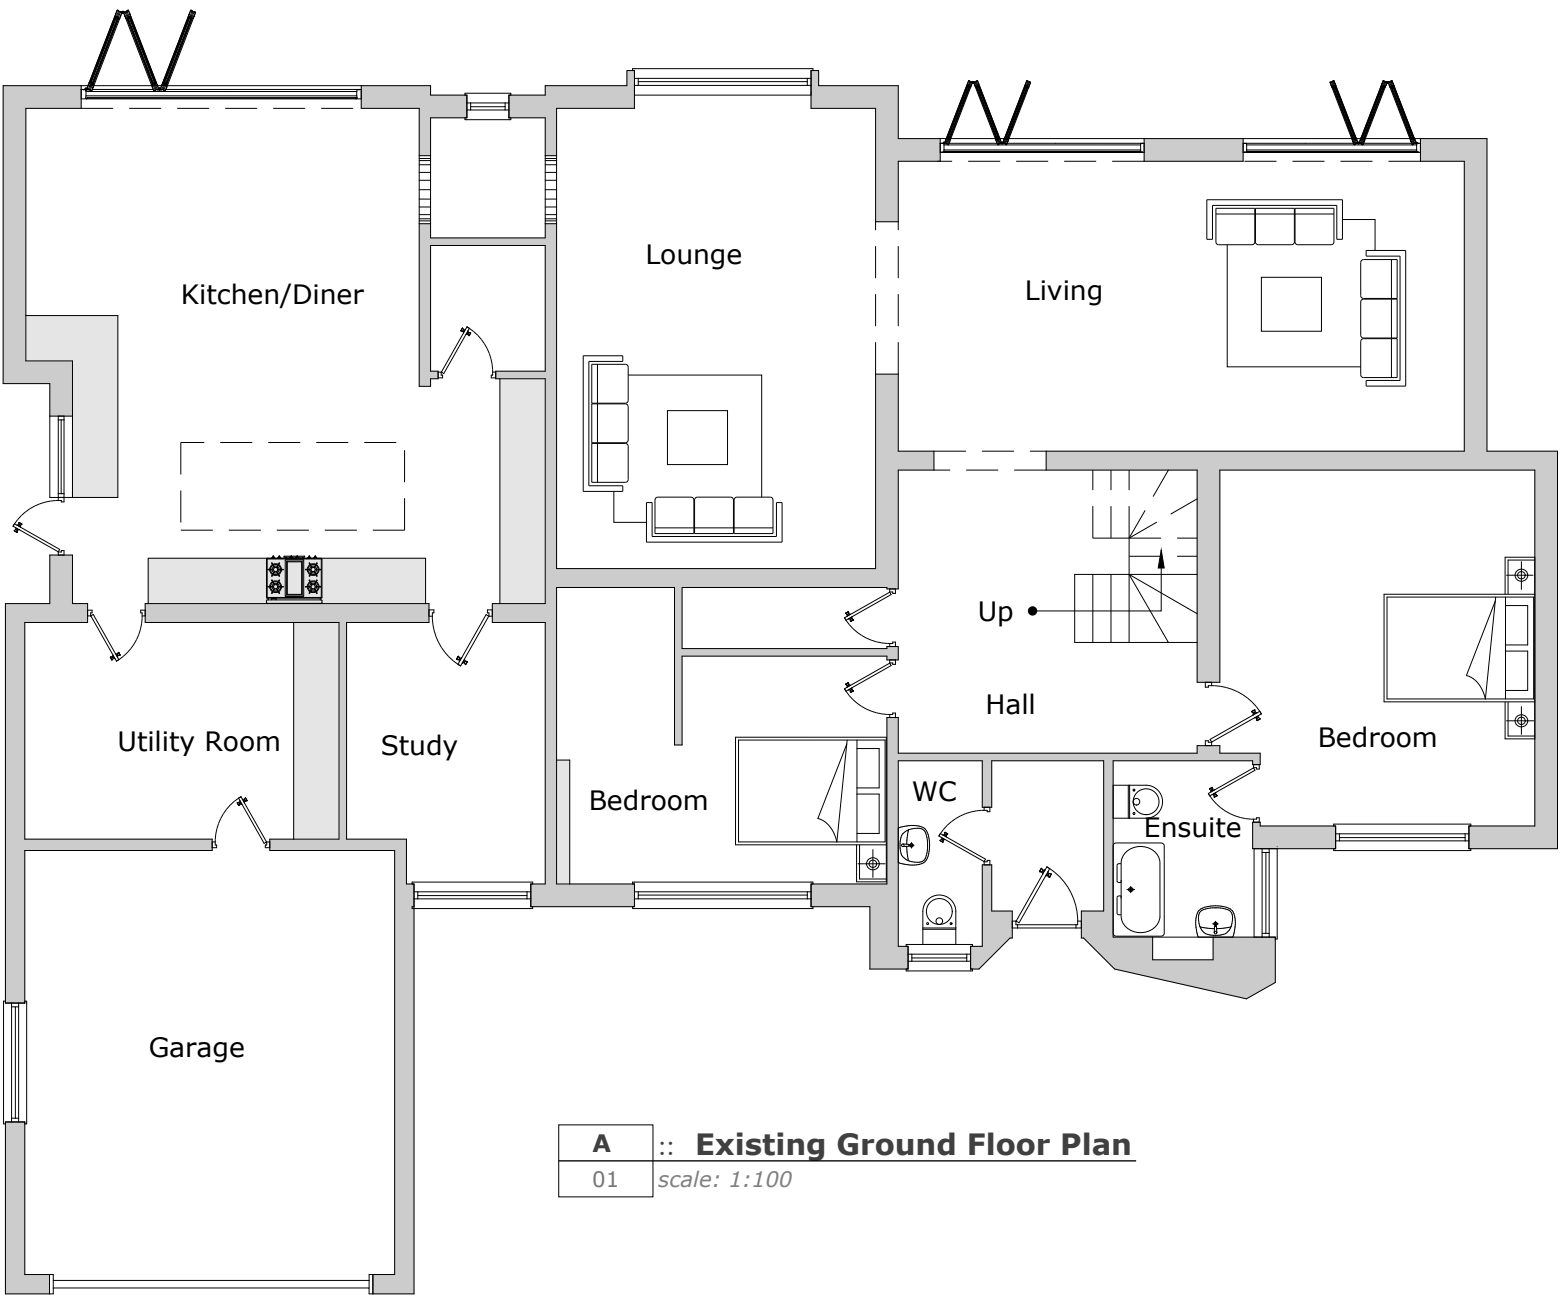

1:100

All dimensions must be checked on site and not scaled from this drawing, apart from the local authority. These drawings have been scaled from the client supplied documents and not surveyed.

Any works commencing on site prior to obtaining full planning and building regulations approval including full condition discharge, is entirely at the client's / contractor's risk.

The contractor is responsible for taking and checking all levels and dimensions prior to ordering materials and staring work on site.

Any discrepancies are to be reported to BuildView prior to commencing any works.

All building work is to be carried out in accordance with building regulations and to the satisfaction of the local authority and as such additional unforeseen building works may be required on site.

These drawings do not constitute full working drawings.

All drawings are copyright of BuildView and may no tbe copied or reproduced by any third party without prior written consent.

Party walls actions are the responsibility of the client.

Address:

24 Michel Grove
East Preston
West Sussex
BN16 2SX

Client:

Mr & Mrs Stockton

Title:

First Floor Extension and Re Roofing

Paper Size: A2

Date: March 16, 2021

Job 2069

Sheet:

A 02




A :: Existing East Elevation

02 scale: 1:100



A :: Existing North Elevation

02 scale: 1:100

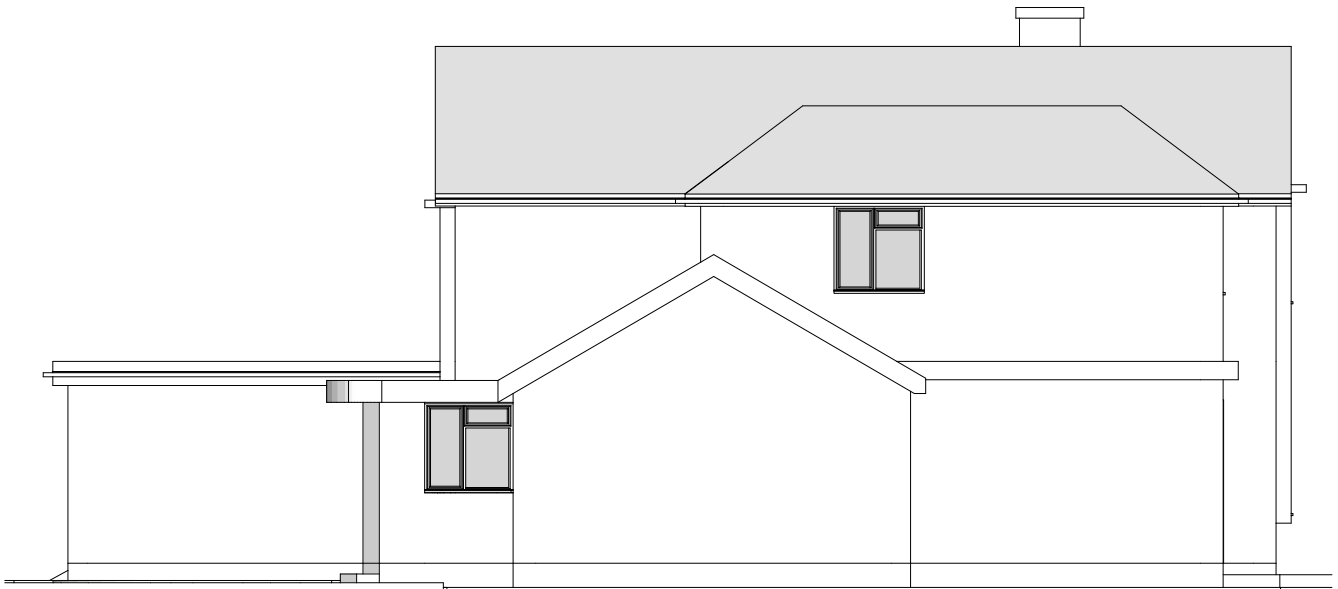

A :: Existing West Elevation

02 scale: 1:100



A :: Existing South Elevation

02 scale: 1:100

All dimensions must be checked on site and not scaled from this drawing, apart from the local authority. These drawings have been scaled from the client supplied documents and not surveyed.

Any works commencing on site prior to obtaining full planning and building regulations approval including full condition discharge, is entirely at the client's / contractor's risk.

The contractor is responsible for taking and checking all levels and dimensions prior to ordering materials and staring work on site.

Any discrepancies are to be reported to BuildView prior to commencing any works.

All building work is to be carried out in accordance with building regulations and to the satisfaction of the local authority and as such additional unforeseen building works may be required on site.

These drawings do not constitute full working drawings.

All drawings are copyright of BuildView and may no tbe copied or reproduced by any third party without prior written consent.

Party walls actions are the responsibility of the client.

Address:

24 Michel Grove
East Preston
West Sussex
BN16 2SX

Client:

Mr & Mrs Stockton

Title:

First Floor Extension and Re Roofing

Paper Size:

A2

Date:

March 16, 2021




Job


2069

Sheet:

A 03



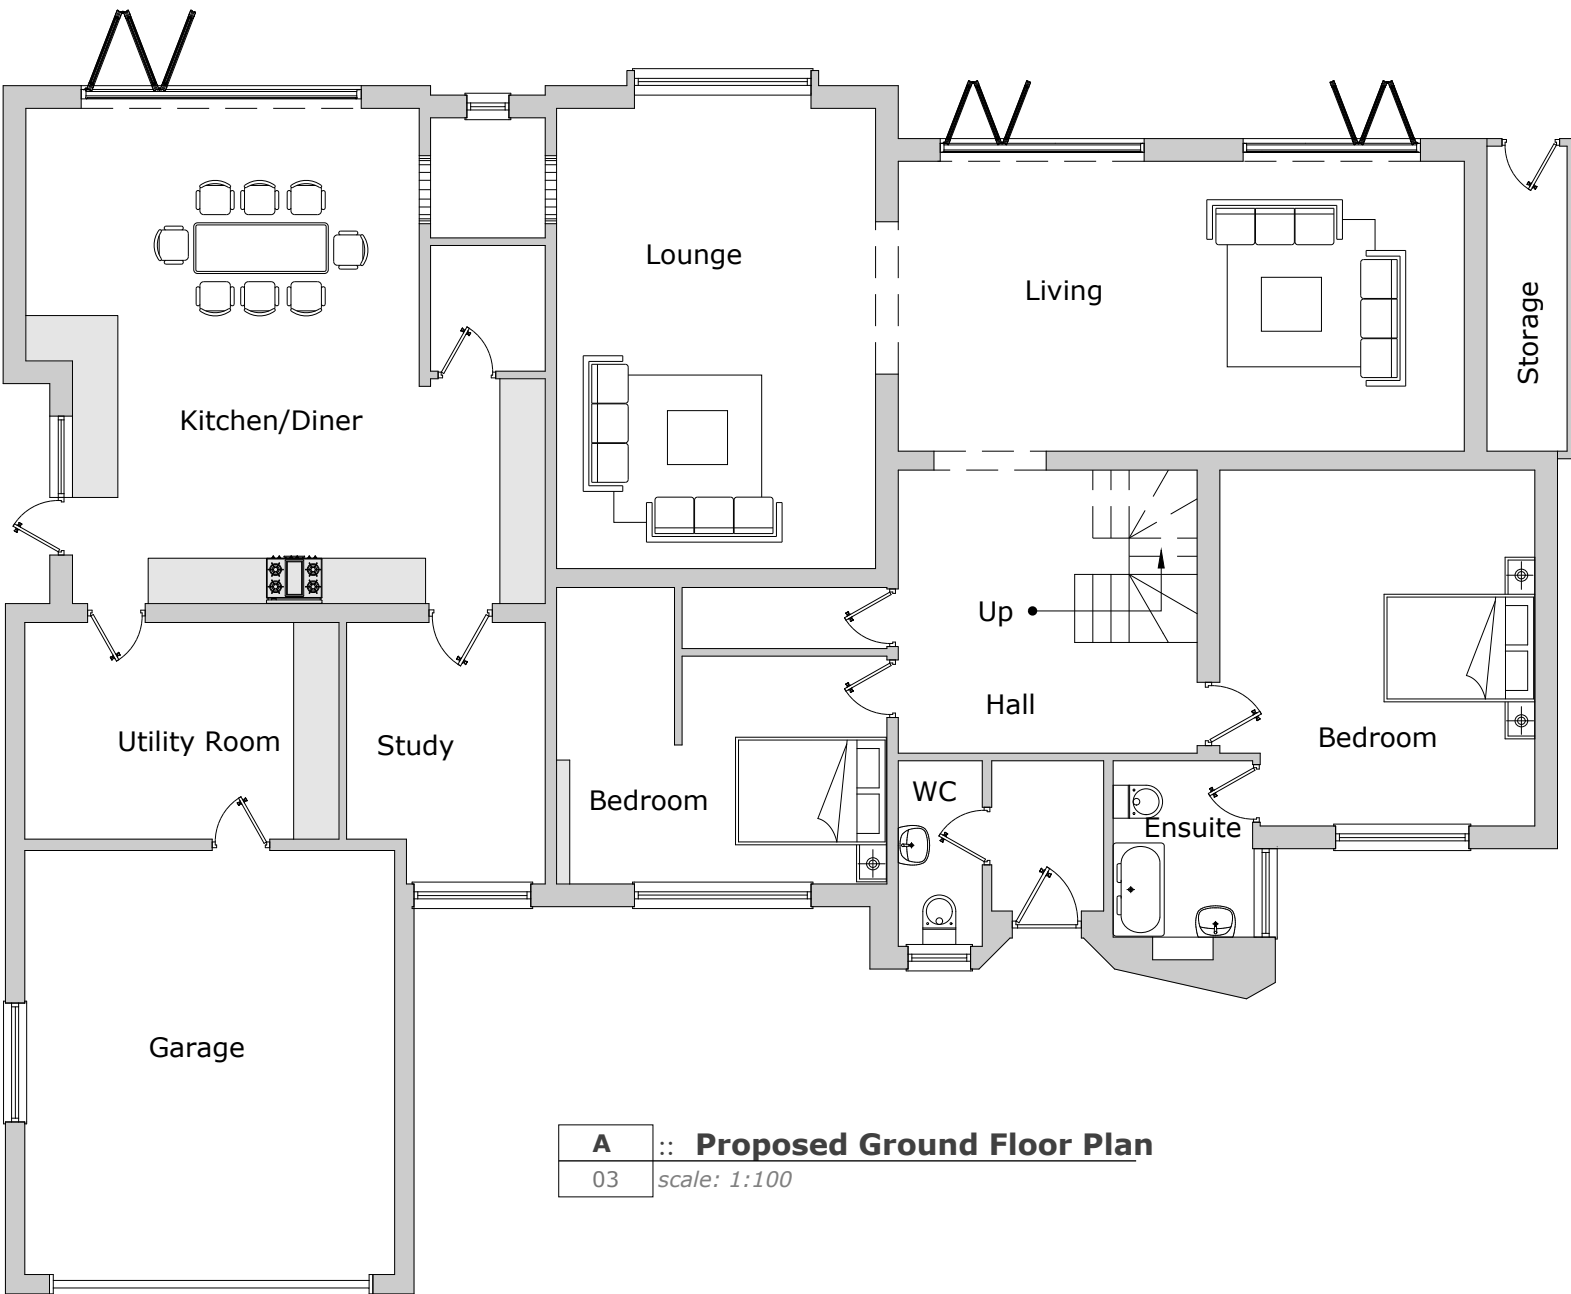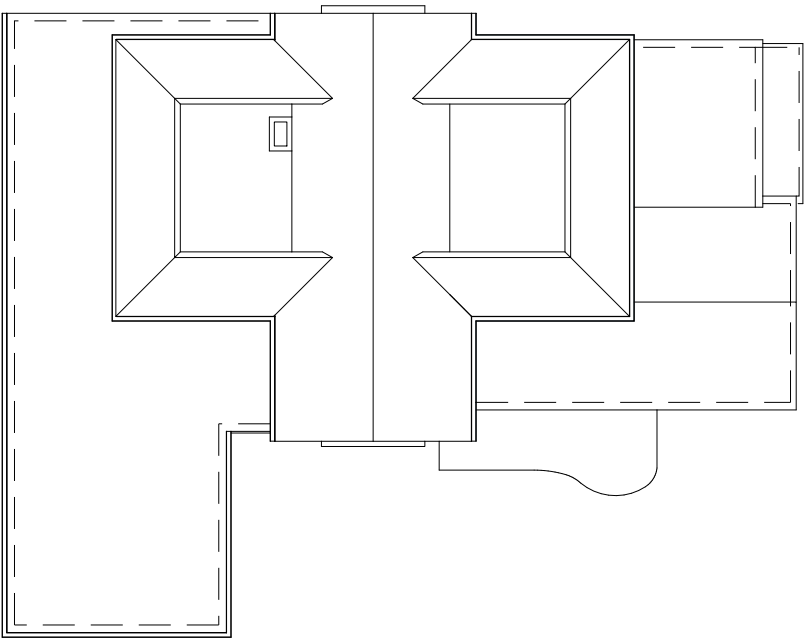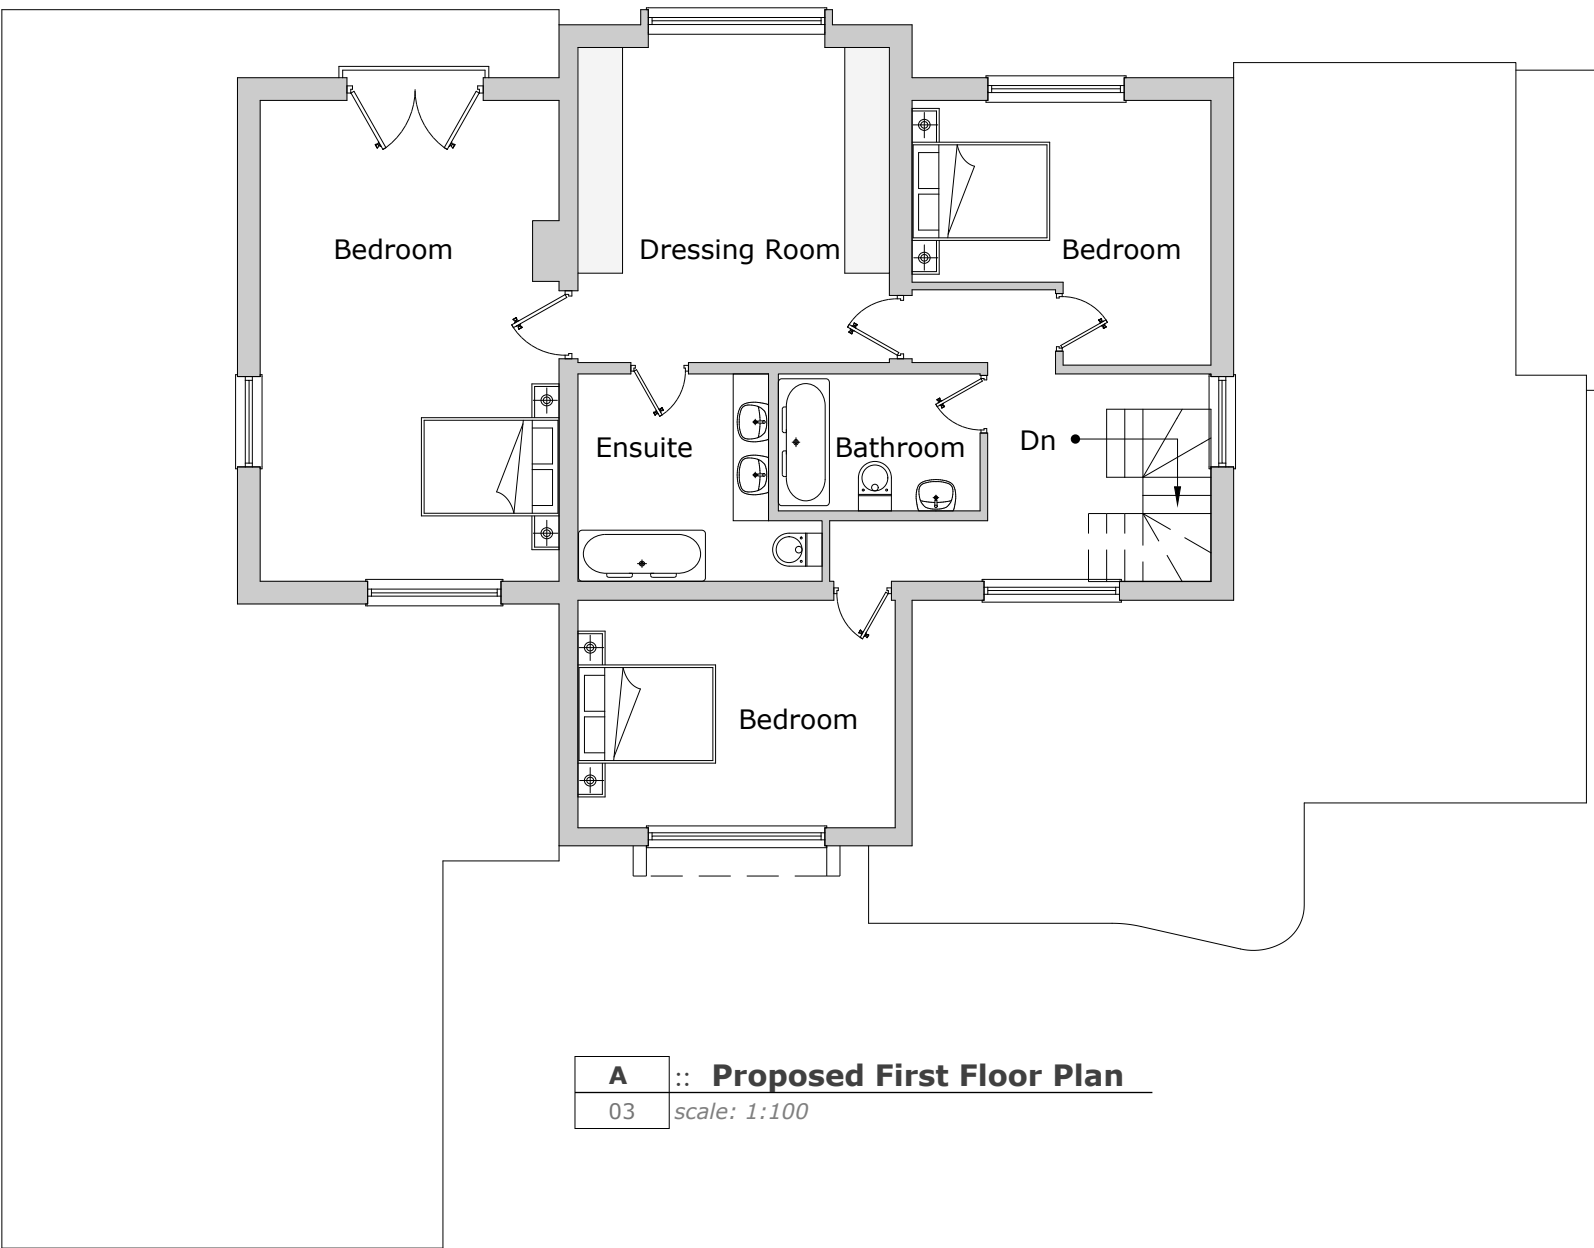

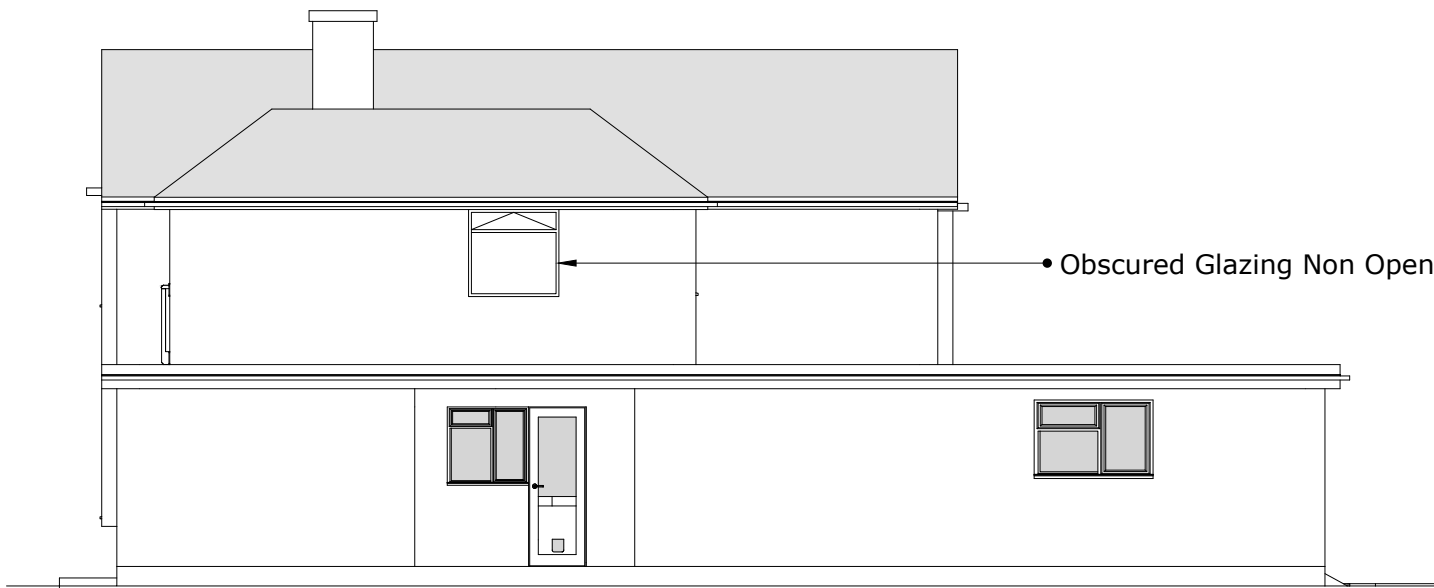

A :: **Proposed East Elevation**
04 scale: 1:100



A :: **Proposed North Elevation CGI Image**
04 scale: N/A



A :: **Proposed North Elevation**
04 scale: 1:100



A :: **Proposed West Elevation**
04 scale: 1:100

Timber leanto shed.



A :: **Proposed South Elevation**
04 scale: 1:100



BUILDVIEW

BUILDVIEW STUDIO

www.buildview.co.uk
studio@buildview.co.uk
01903 240330

All dimensions must be checked on site and not scaled from this drawing, apart from the local authority. These drawings have been scaled from the client supplied documents and not surveyed.

Any works commencing on site prior to obtaining full planning and building regulations approval including full condition discharge, is entirely at the client's / contractor's risk.

The contractor is responsible for taking and checking all levels and dimensions prior to ordering materials and starting work on site.

Any discrepancies are to be reported to BuildView prior to commencing any works.

All building work is to be carried out in accordance with building regulations and to the satisfaction of the local authority and as such additional unforeseen building works may be required on site.

These drawings do not constitute full working drawings.

All drawings are copyright of BuildView and may not be copied or reproduced by any third party without prior written consent.

Party walls actions are the responsibility of the client.

Address:

24 Michel Grove
East Preston
West Sussex
BN16 2SX

Client:

Mr & Mrs Stockton

Title:

First Floor Extension and Re Roofing

Paper Size: A2

Date: March 16, 2021

Job: 2069

Sheet:

A 04



All dimensions must be checked on site and not scaled from this drawing, apart from the local authority. These drawings have been scaled from the client supplied documents and not surveyed.

Any works commencing on site prior to obtaining full planning and building regulations approval including full condition discharge, is entirely at the client's / contractor's risk.

The contractor is responsible for taking and checking all levels and dimensions prior to ordering materials and staring work on site.

Any discrepancies are to be reported to BuildView prior to commencing any works.

All building work is to be carried out in accordance with building regulations and to the satisfaction of the local authority and as such additional unforeseen building works may be required on site.

These drawings do not constitute full working drawings.

All drawings are copyright of BuildView and may not be copied or reproduced by any third party without prior written consent.

Party walls actions are the responsibility of the client.

Address:
24 Michel Grove
East Preston
West Sussex
BN16 2SX

Client:
Mr & Mrs Stockton

Title:
First Floor Extension and Re Roofing

Paper Size: A2

Date: March 16, 2021
Job: 2069

Sheet:

A 05





© Crown copyright 2021 Ordnance Survey 100053143

