




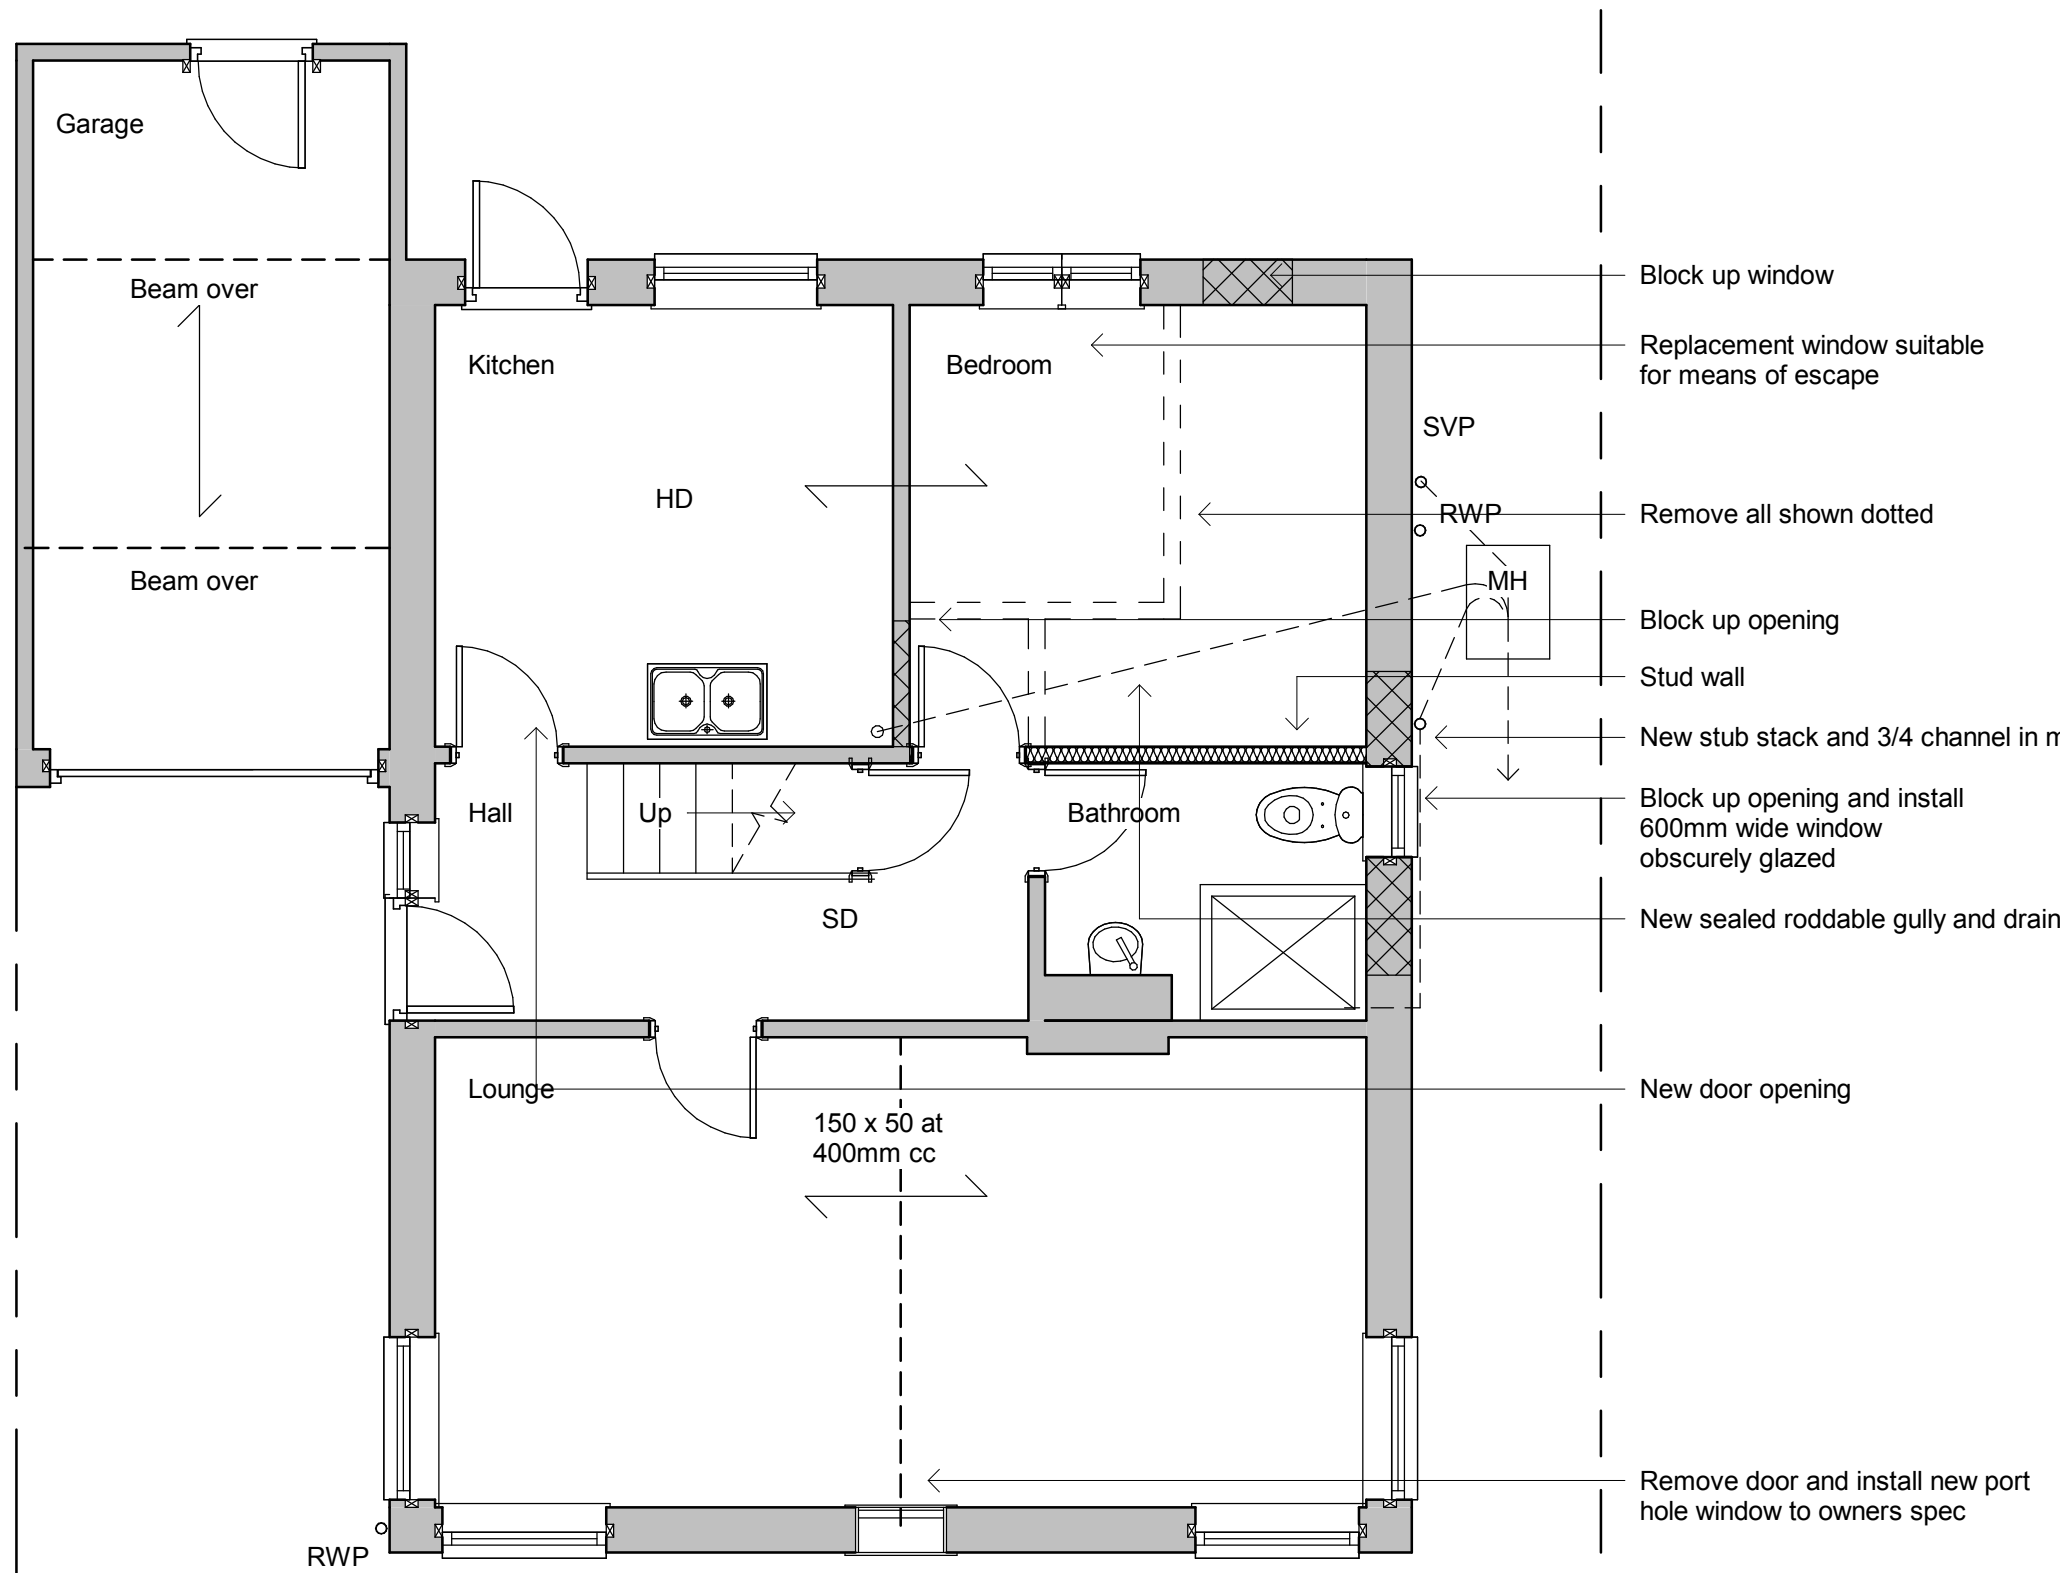


Ground Floor

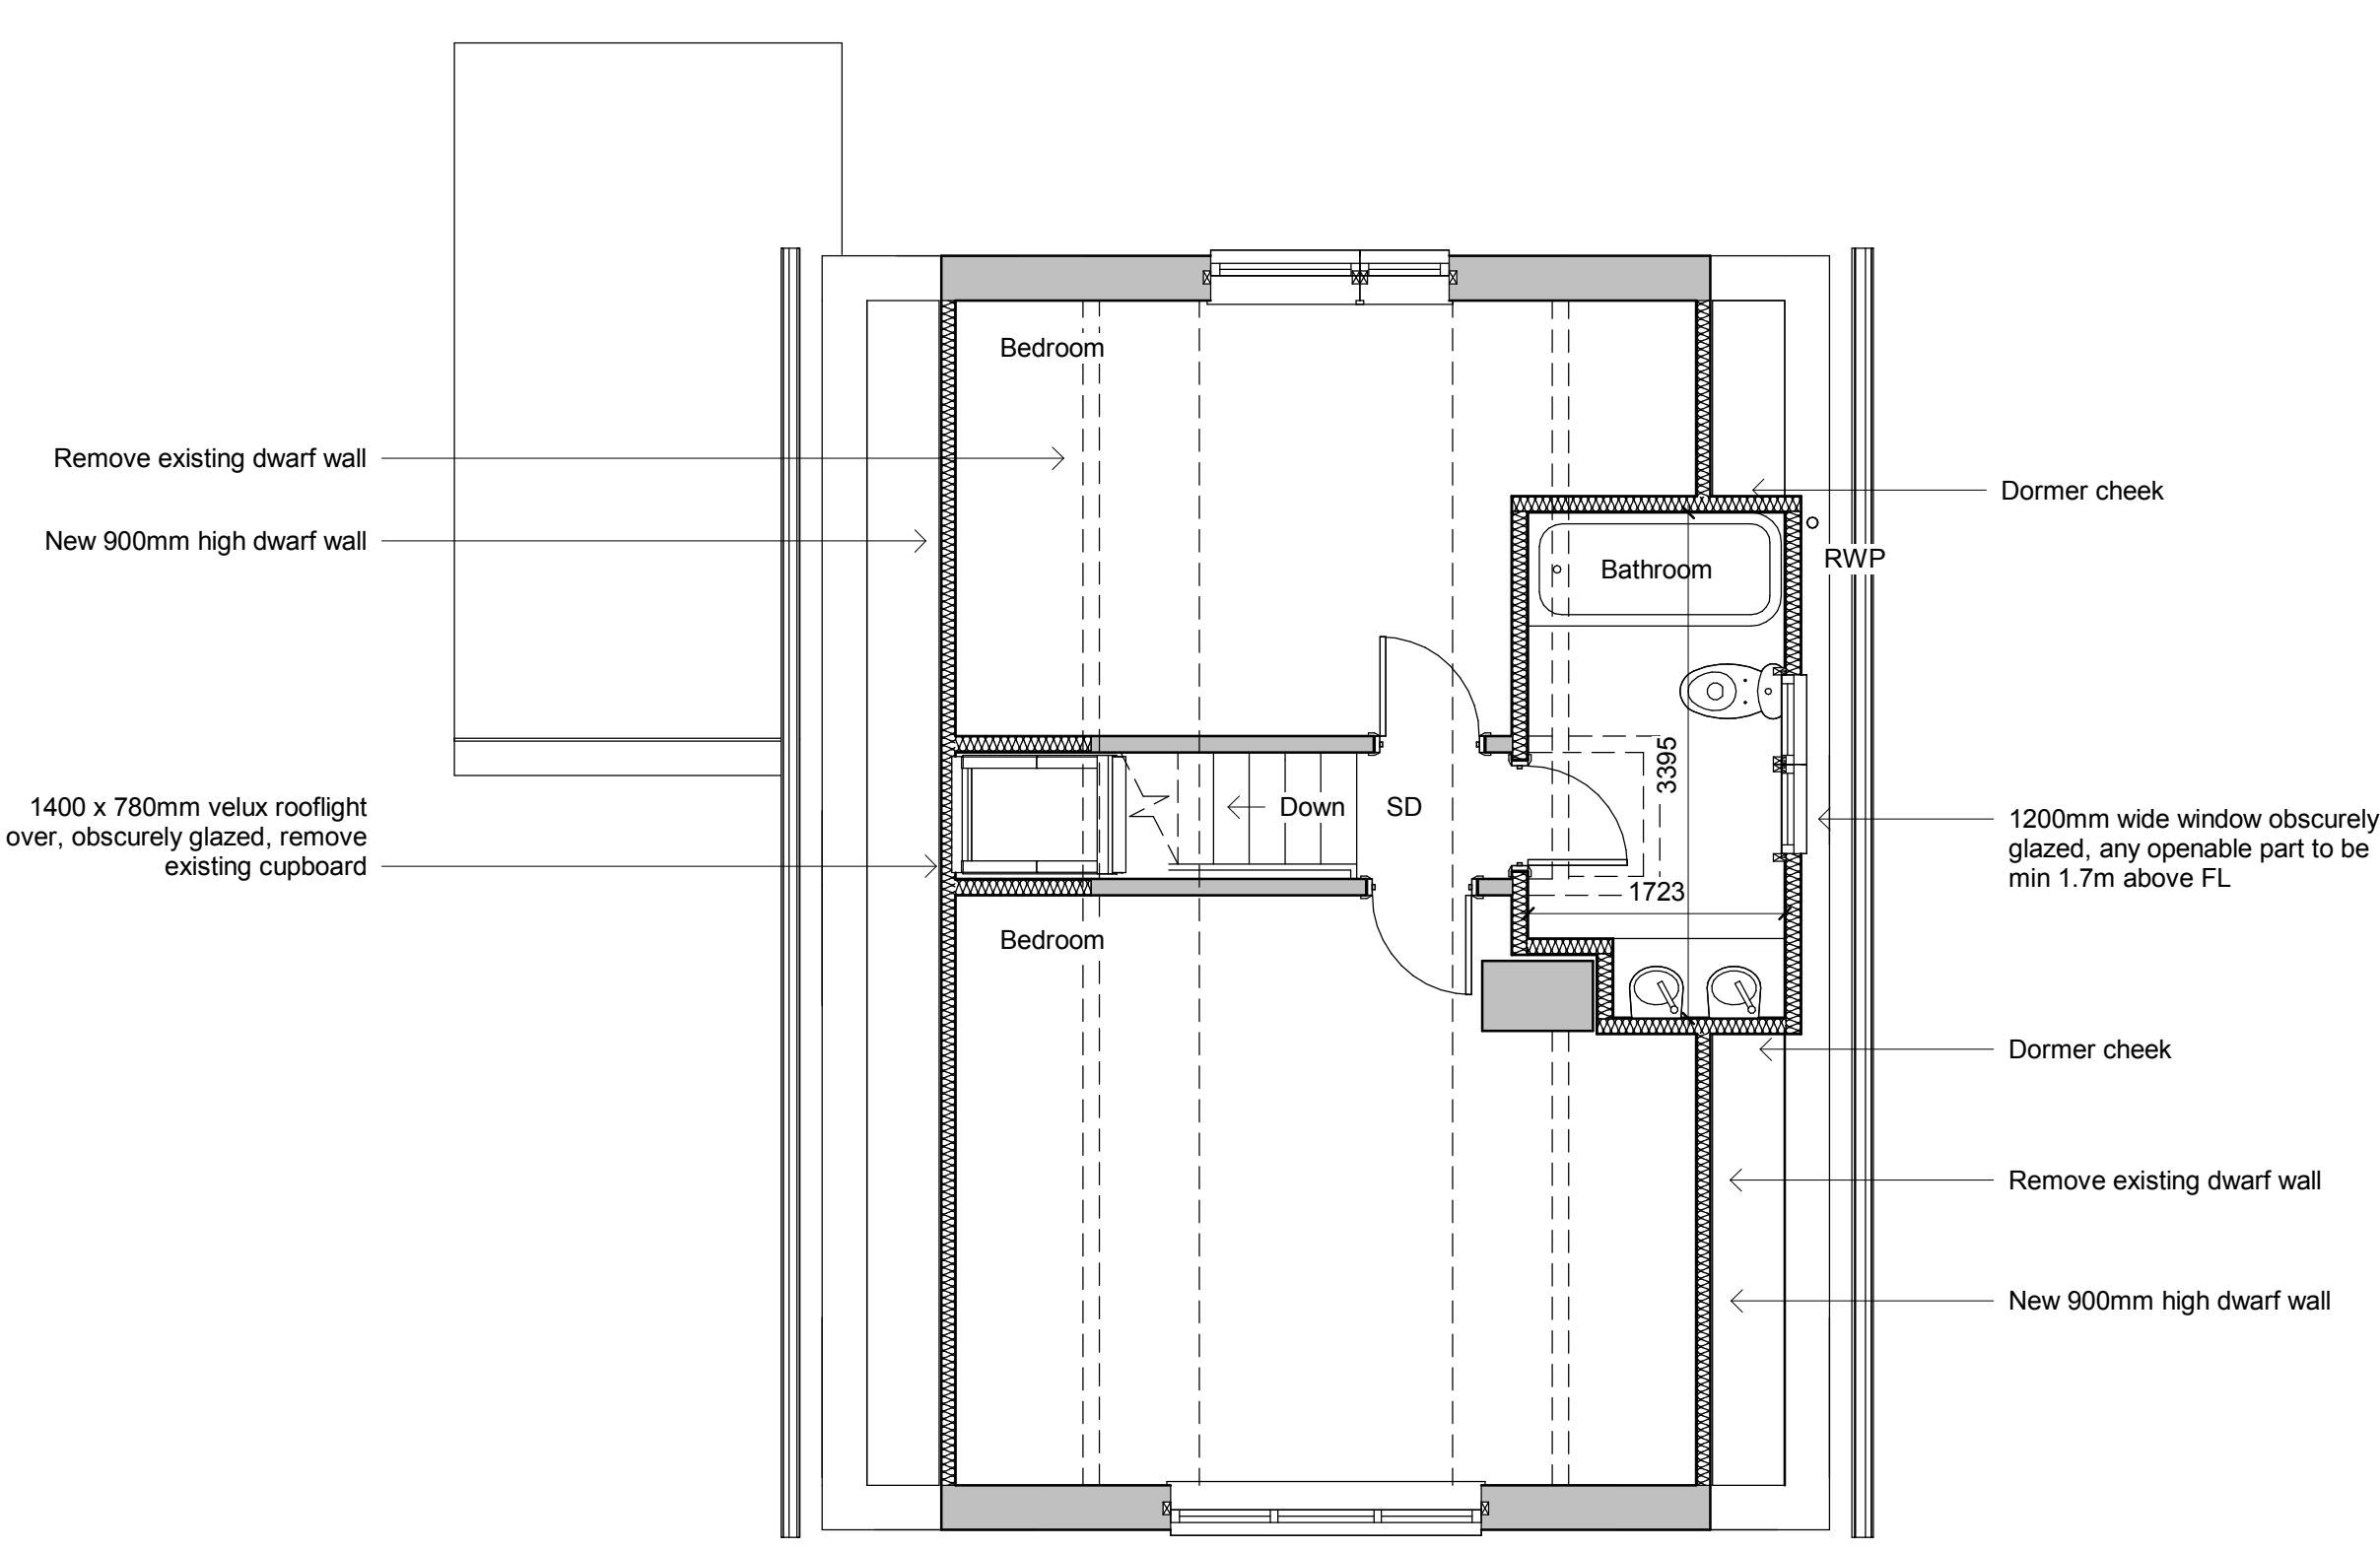


First Floor

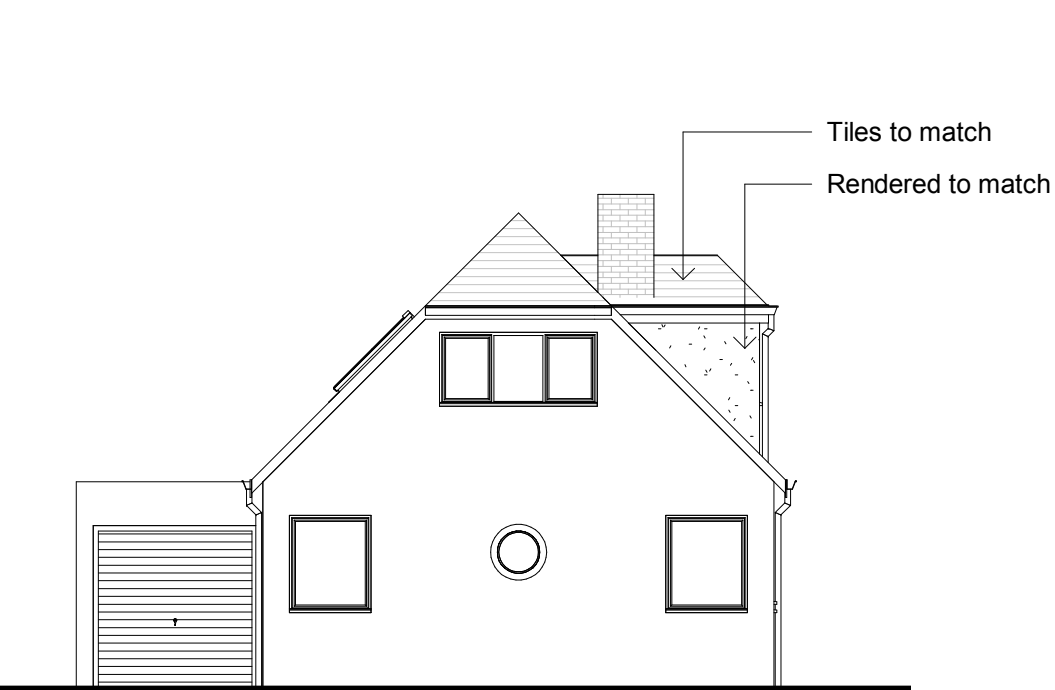


West - Front Elevation

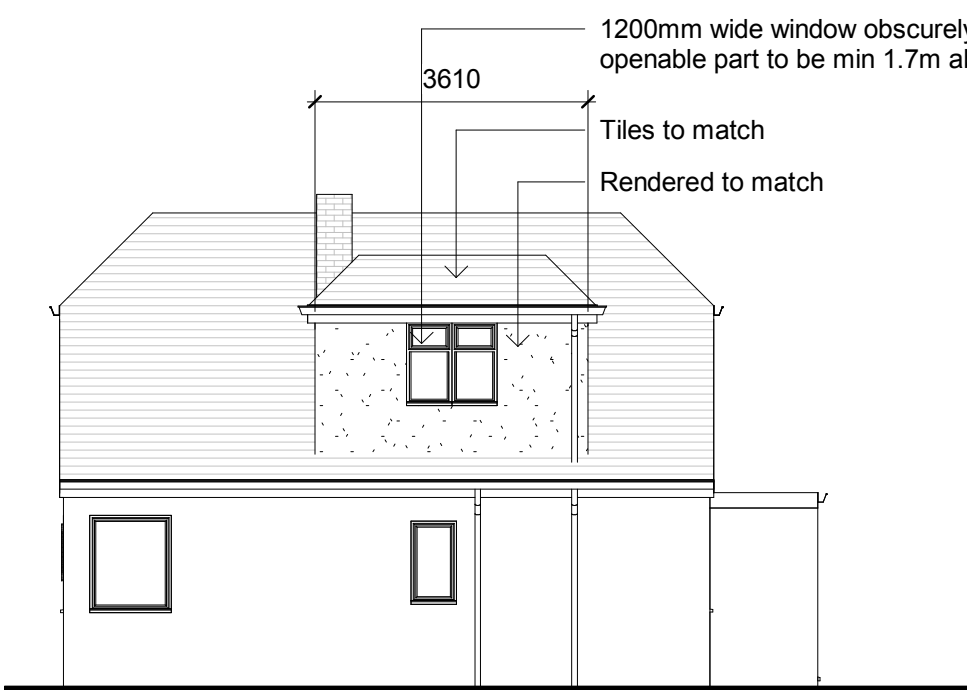

South - Side Elevation


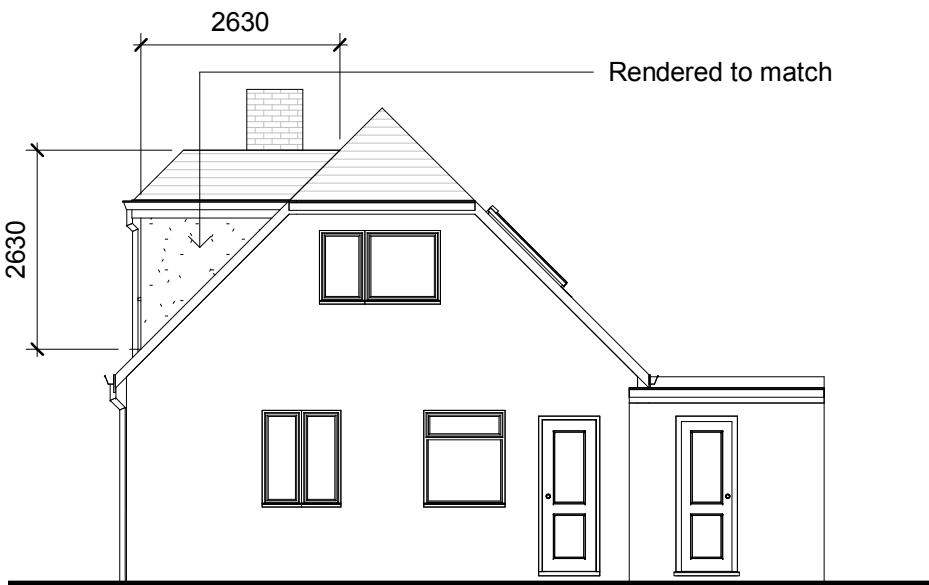


East - Rear Elevation

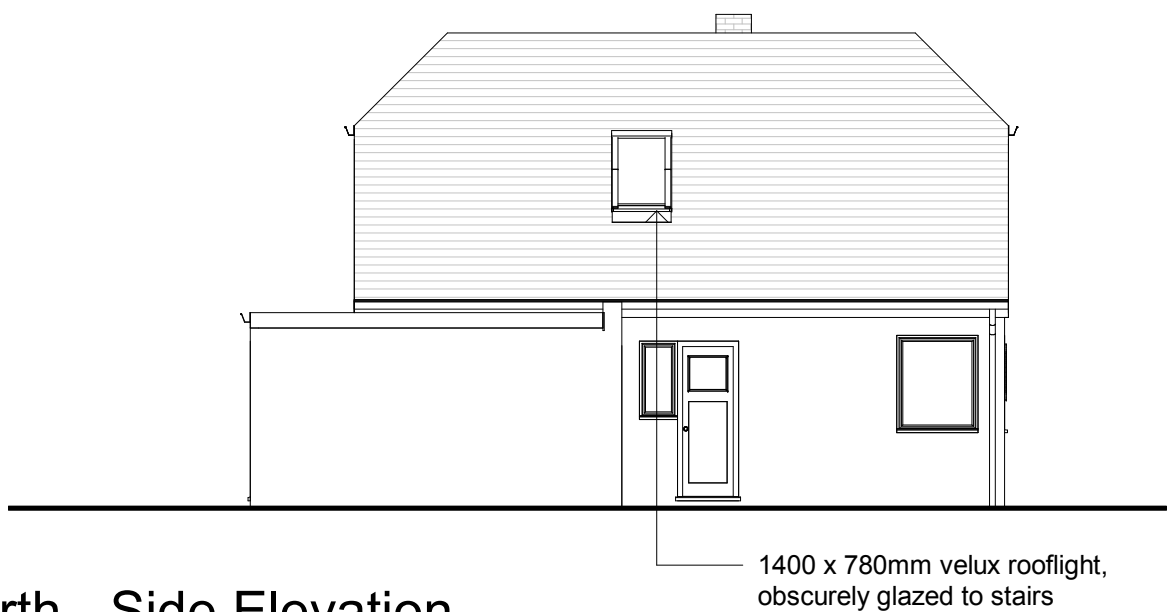

North - Side Elevation

Revisions

  

Cubic content calculation:

$3.610 \times 2.630 \times 2.630 / 2 = 12.5\text{m}^3$

Therefore complies as under 50m<sup>3</sup>

Materials

Drawing Number 2020/32 Sheet 1 of 1

Size A1 Scale 1:50, 1:100

Project  
Proposed details  
March 2020

Job Title  
4 Normandy Lane  
East Preston  
West Sussex  
BN16 1LZ

Do Not scale from this drawing except for planning as photocopies will be subject to distortion  
Drawings to be read in conjunction with all other Designers and structural engineers contract drawings and specifications: Any discrepancies must be brought to the attention of the Designer immediately.  
The contractor must verify all dimensions by site measurement before ordering materials or manufacturing components.  
Substitute materials and products to those named will be acceptable if proven to be of equal or higher performance and not in conflict with other elements

M.J.Humphrey  
Ltd



Mel Humphrey MRICS, MBEng 39 Northease Drive Hove East Sussex BN3 8PQ  
Adam Humphrey 230 Dominion Road Worthing West Sussex BN14 8JL

Mel@mjhumphrey.co.uk 07701055182  
Adam@mjhumphrey.co.uk 07812419142