
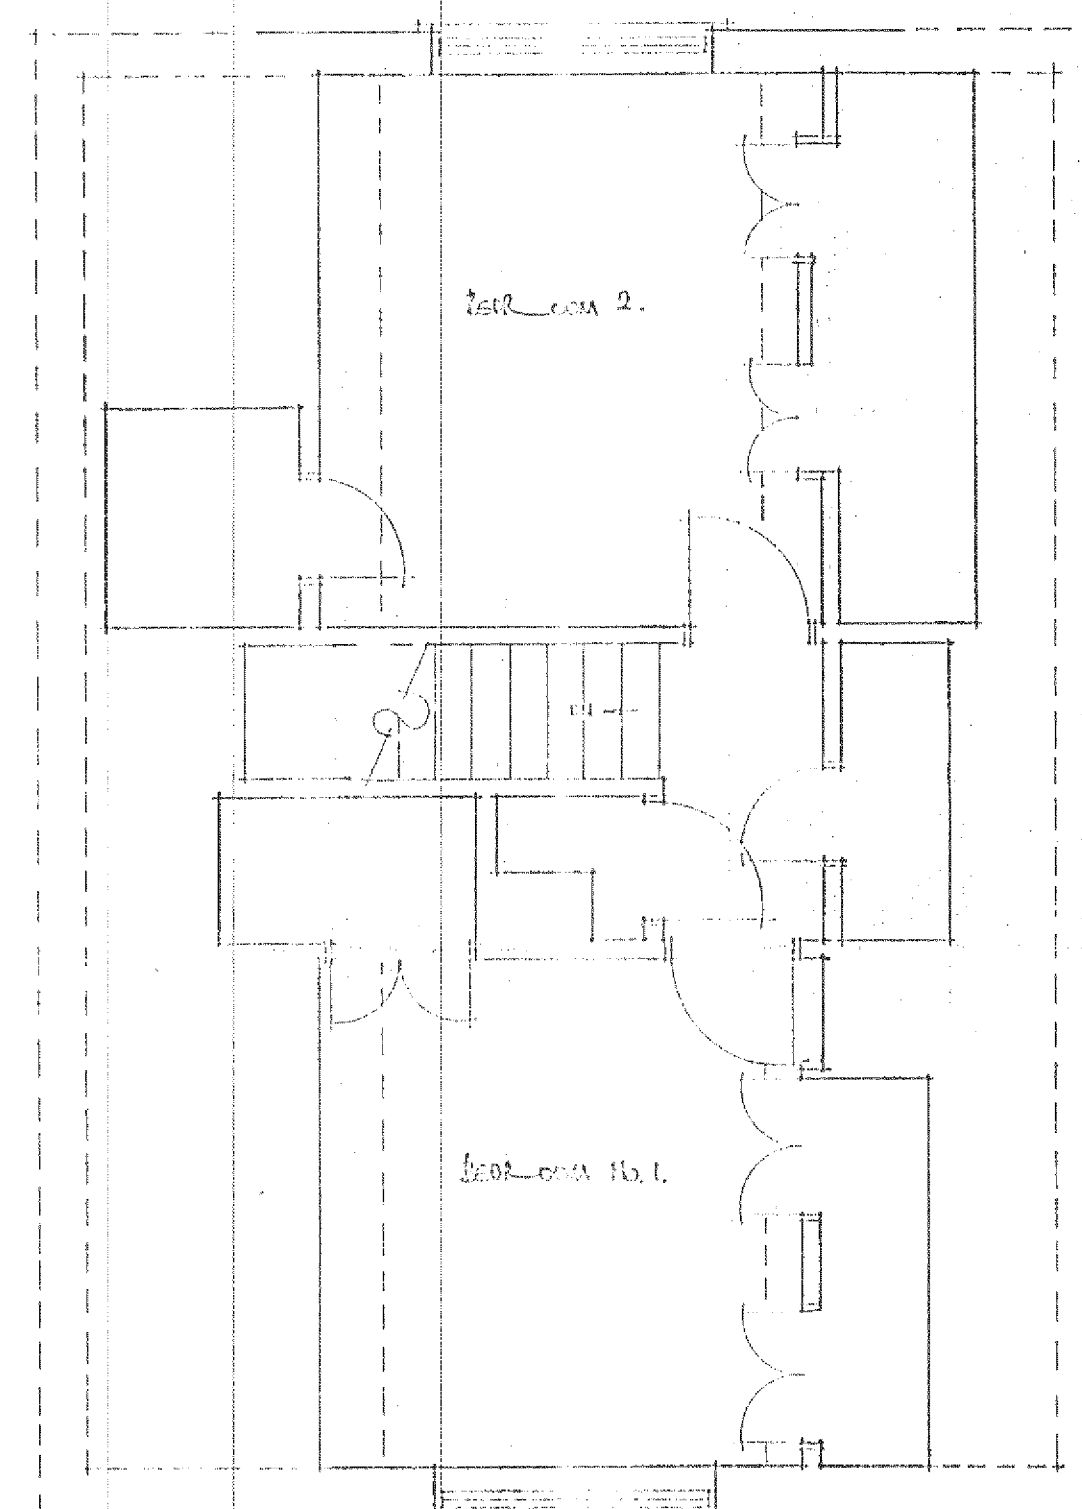


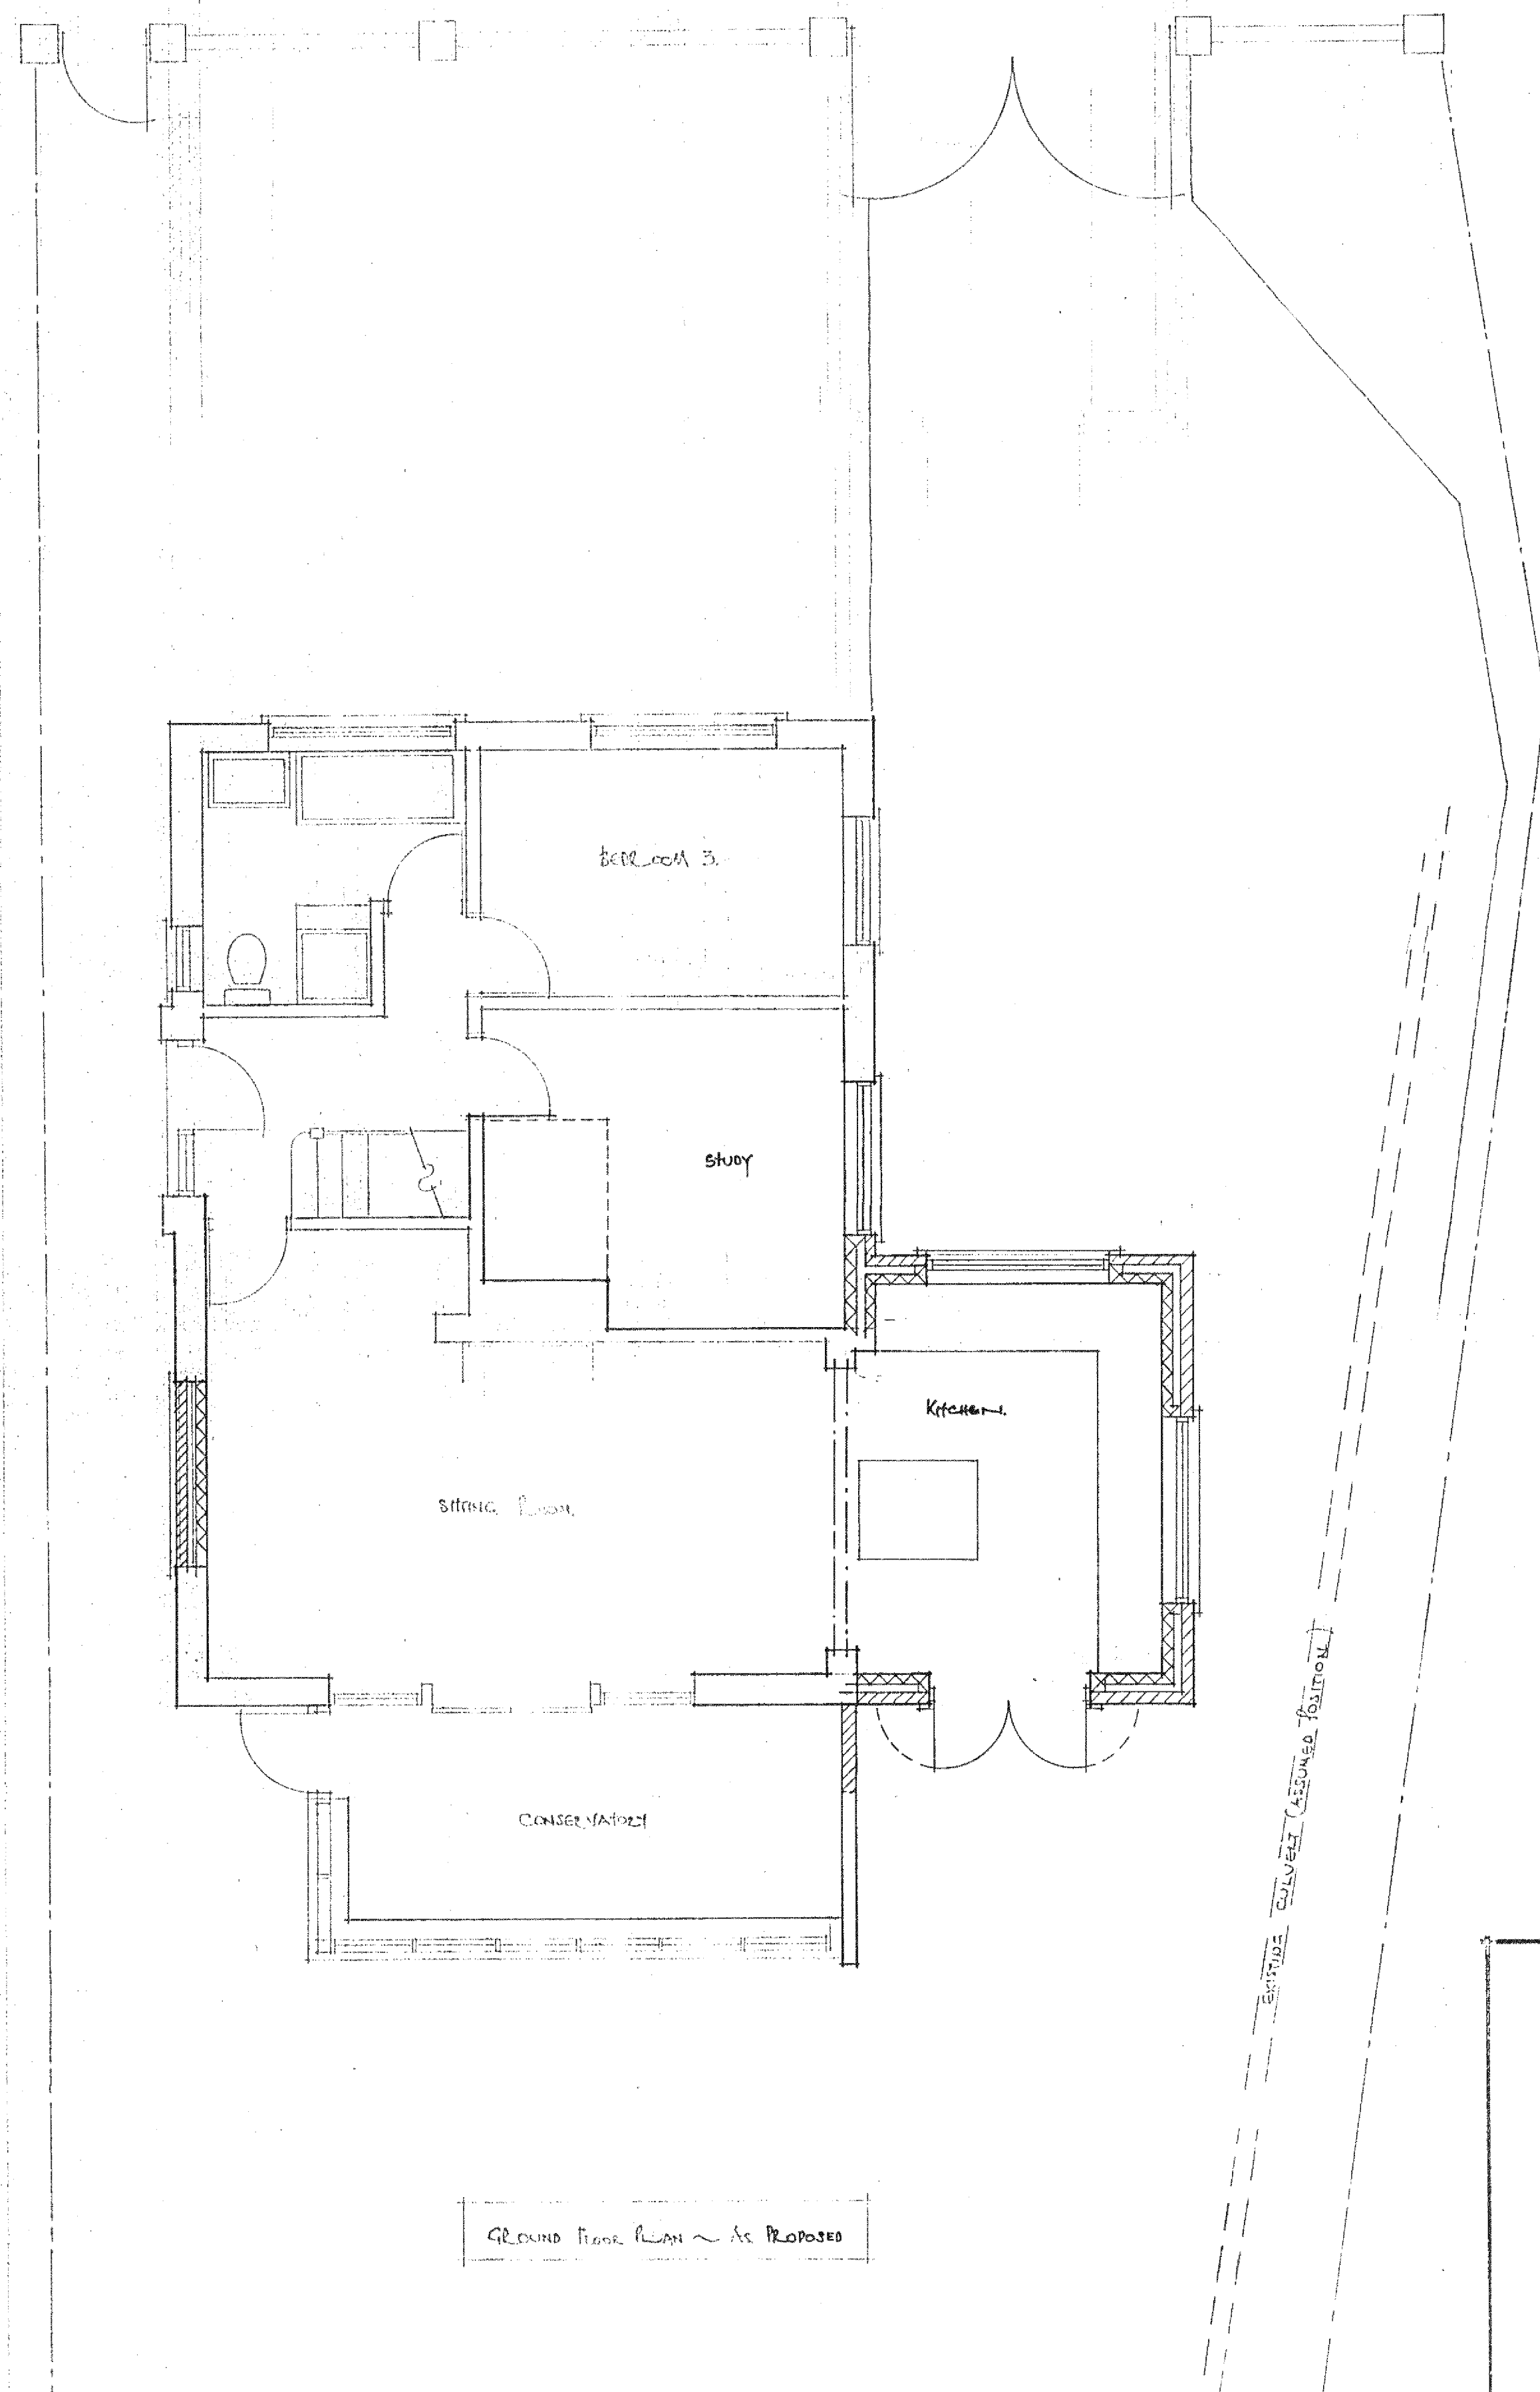

No. 26, MANOR ROAD, EAST PRESTON, WEST SUSSEX.

MR. & MRS. I. COLWELL

(FLOOR PLANS ~ AS PROPOSED.)

SCALE 1:50

AUGUST 2011

No. 14/12/09.8

Clive fish

BUILDING & DESIGN CONSULTANT

CEHARLTH

17 NIMBUS CLOSE

BEAUMONT PARK

LITTLE HAMPTON.

WEST SUSSEX.

BN17 6RX.

TEL: -

MADE BY: C.R. FISH