




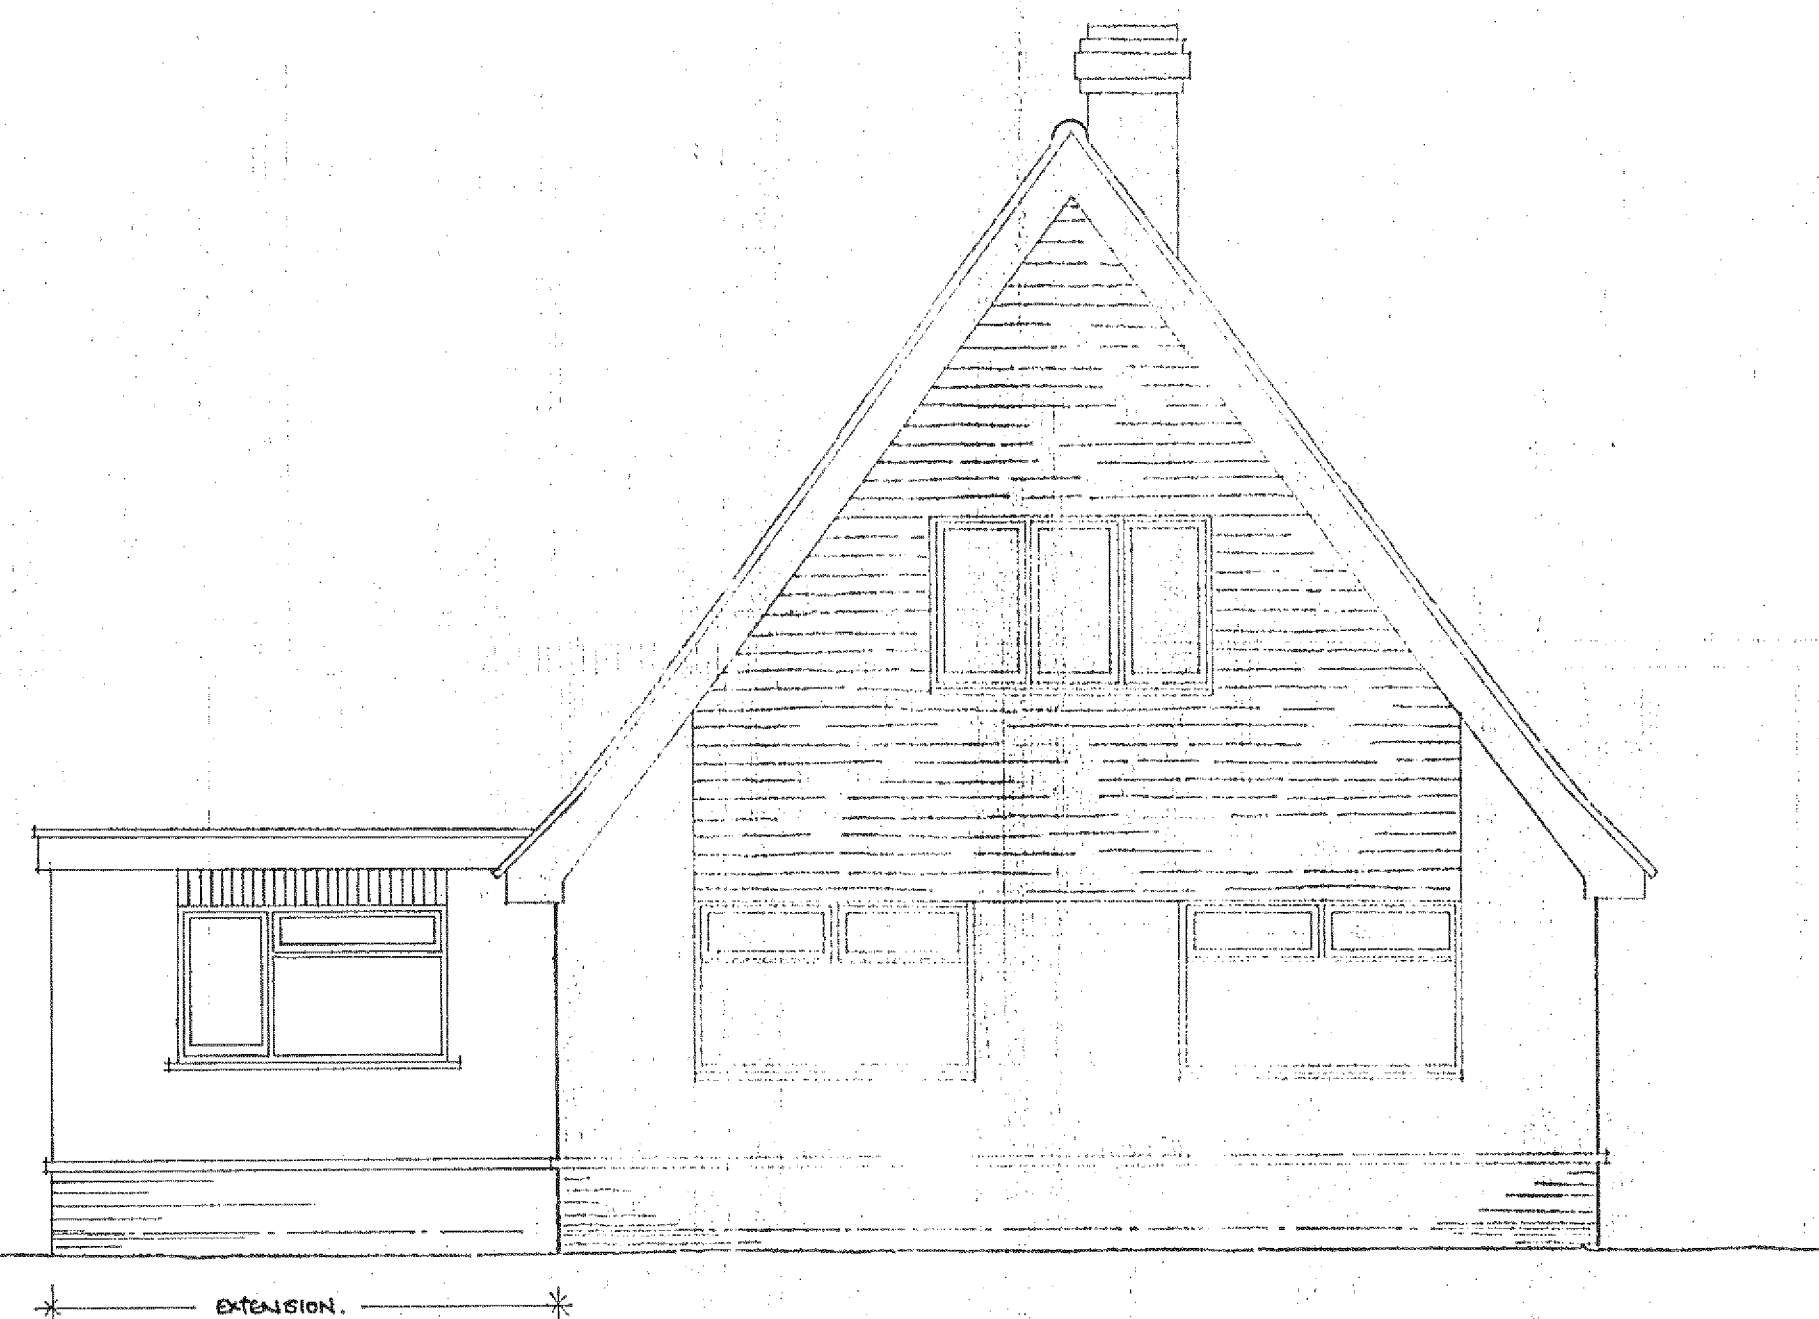


FRONT ELEVATION ~ As PROPOSED.

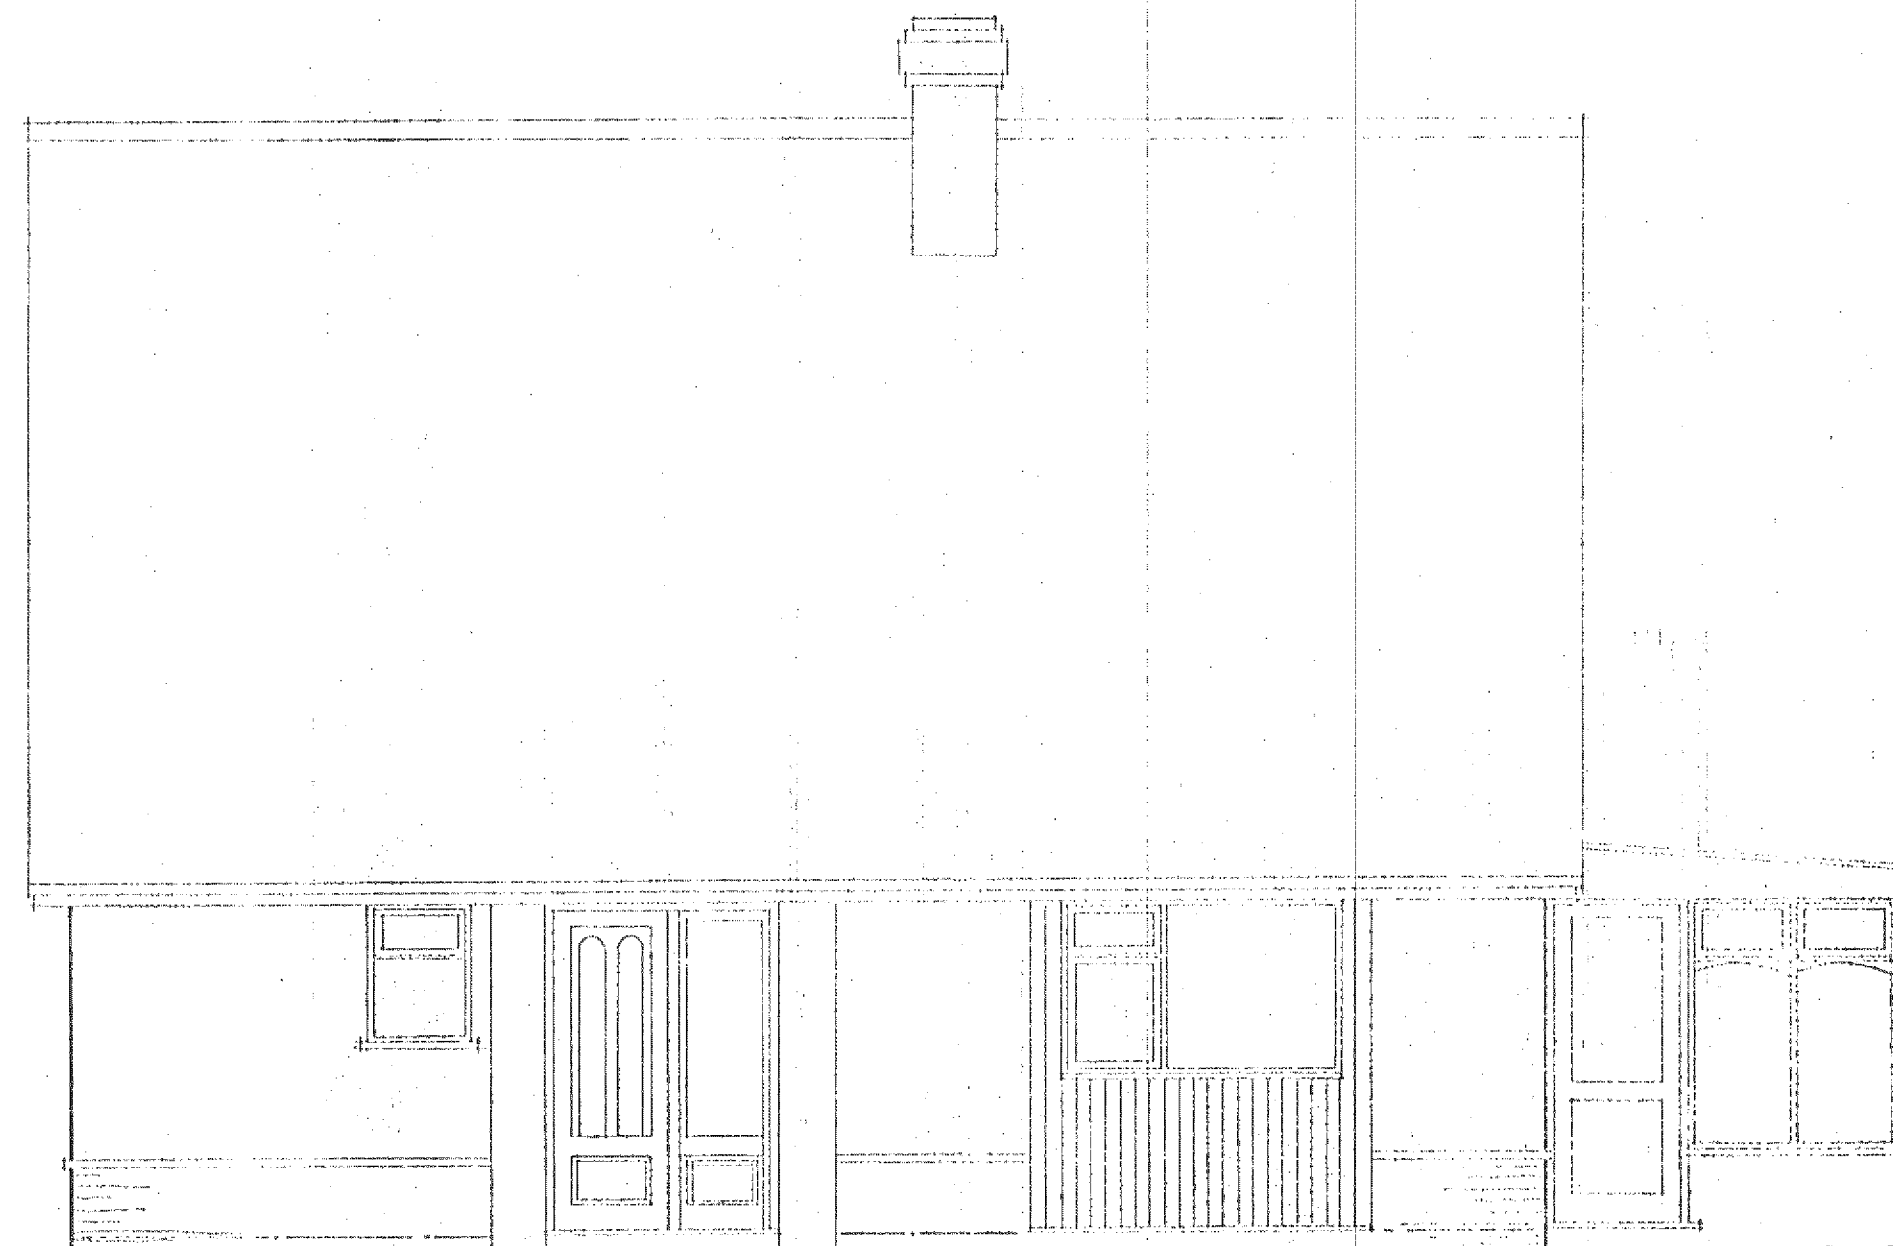

SIDE ELEVATION ~ As PROPOSED.

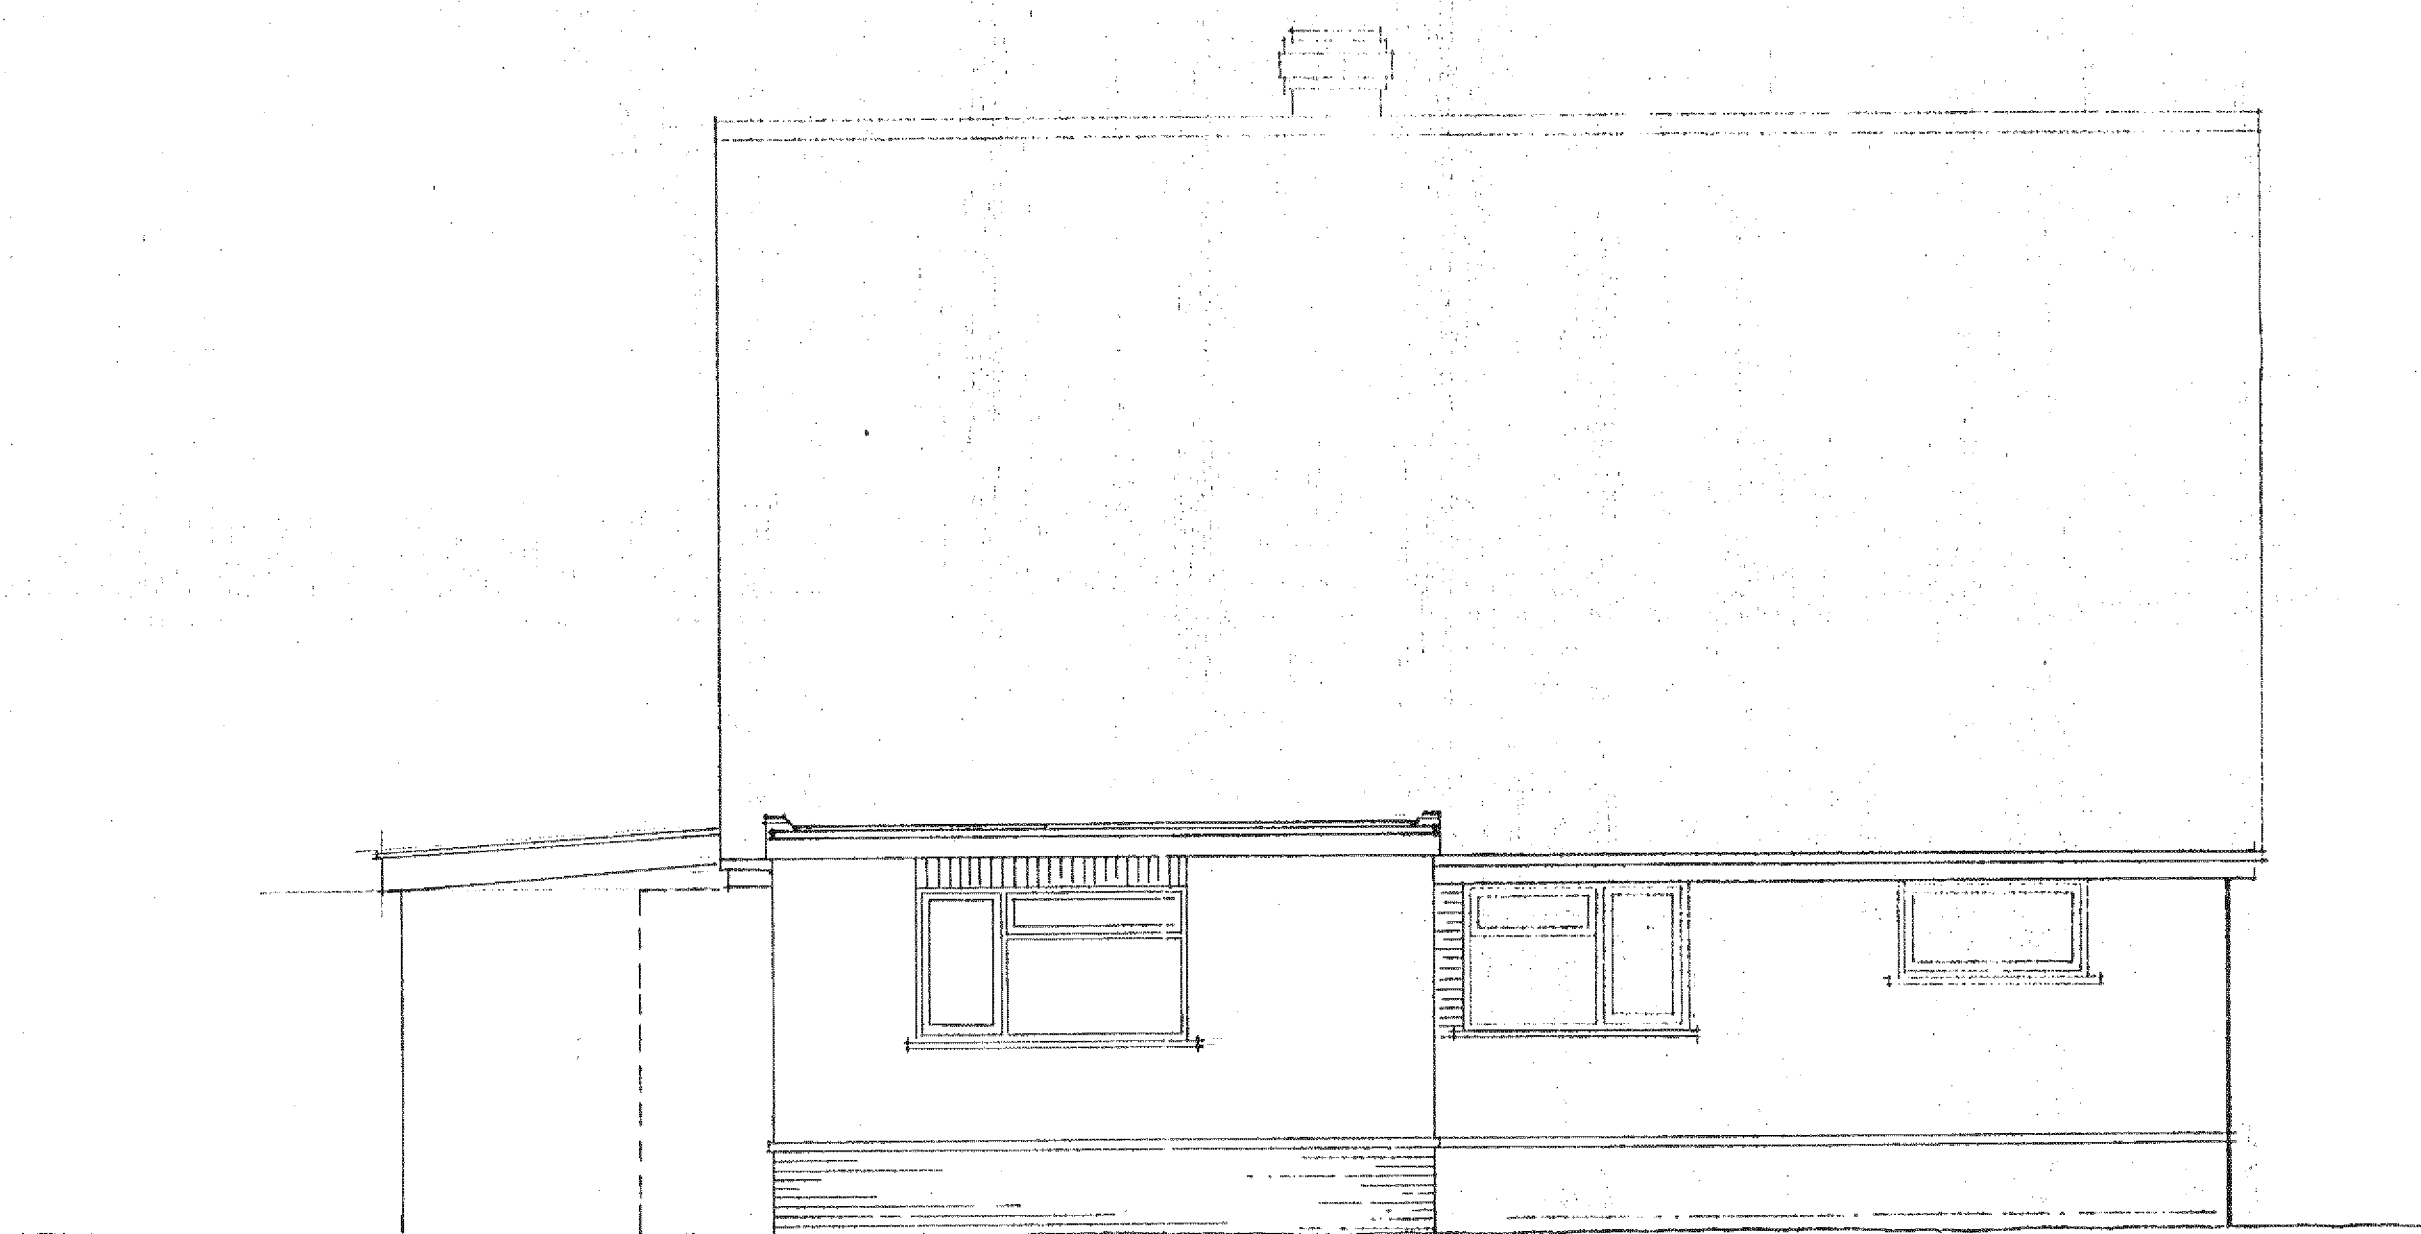

SIDE ELEVATION ~ As PROPOSED.

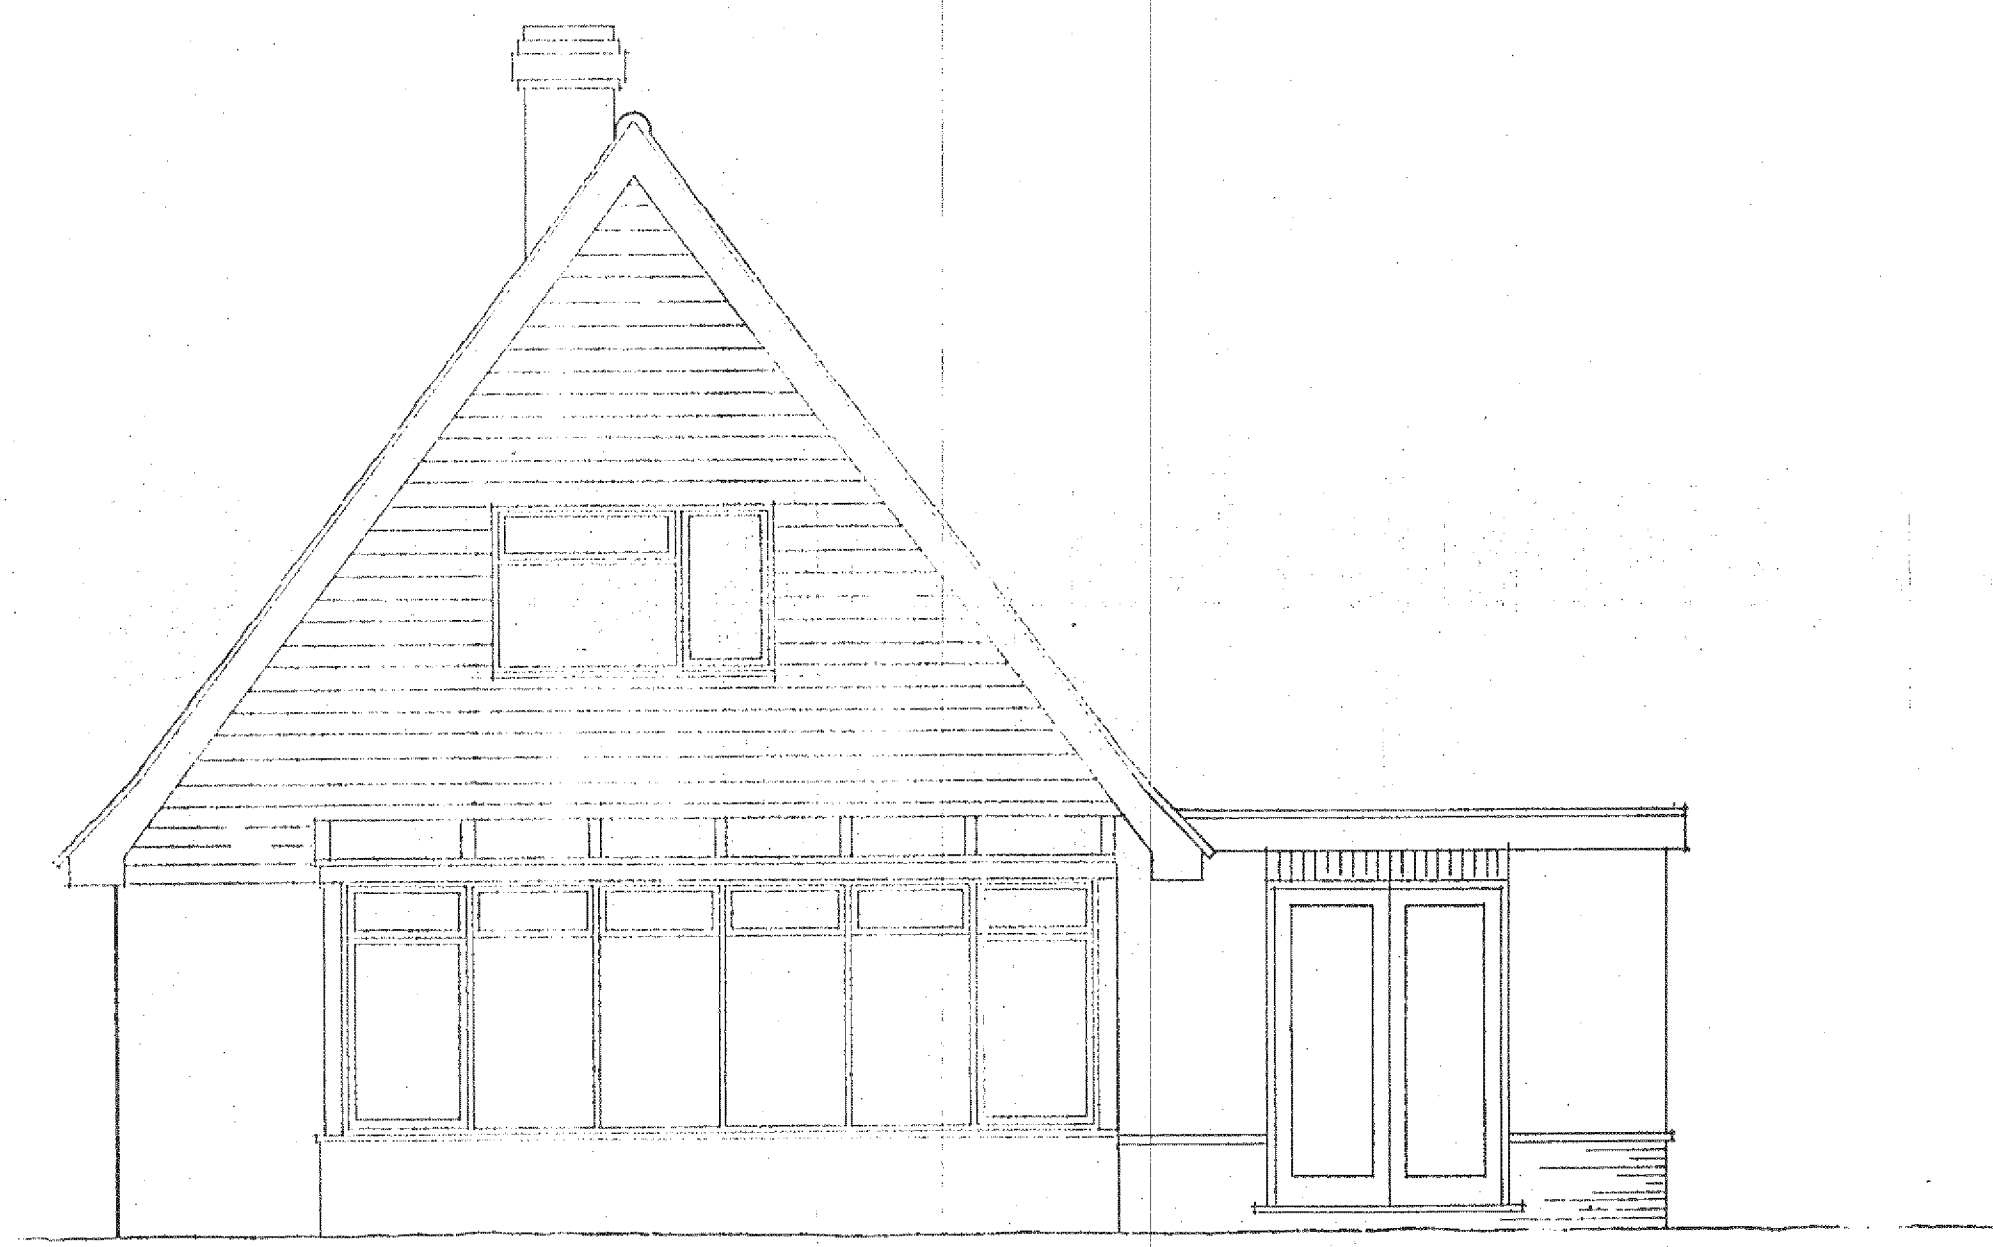

REAR ELEVATION ~ As PROPOSED.

No. 26 MANOR ROAD, EAST PRESTON, WEST SUSSEX.

MR & MRS. I. COLWELL

SCALE 1:50

AUGUST 2011.

No. 14/12/10.X

Clive fish BUILDING DESIGN CONSULTANT

'CENARTH' 17 HUMBUS CLOSE, BEAUMONT PARK
LITTLEHAMPTON, WEST SUSSEX, BN17 6RX.

TEL: [REDACTED]