




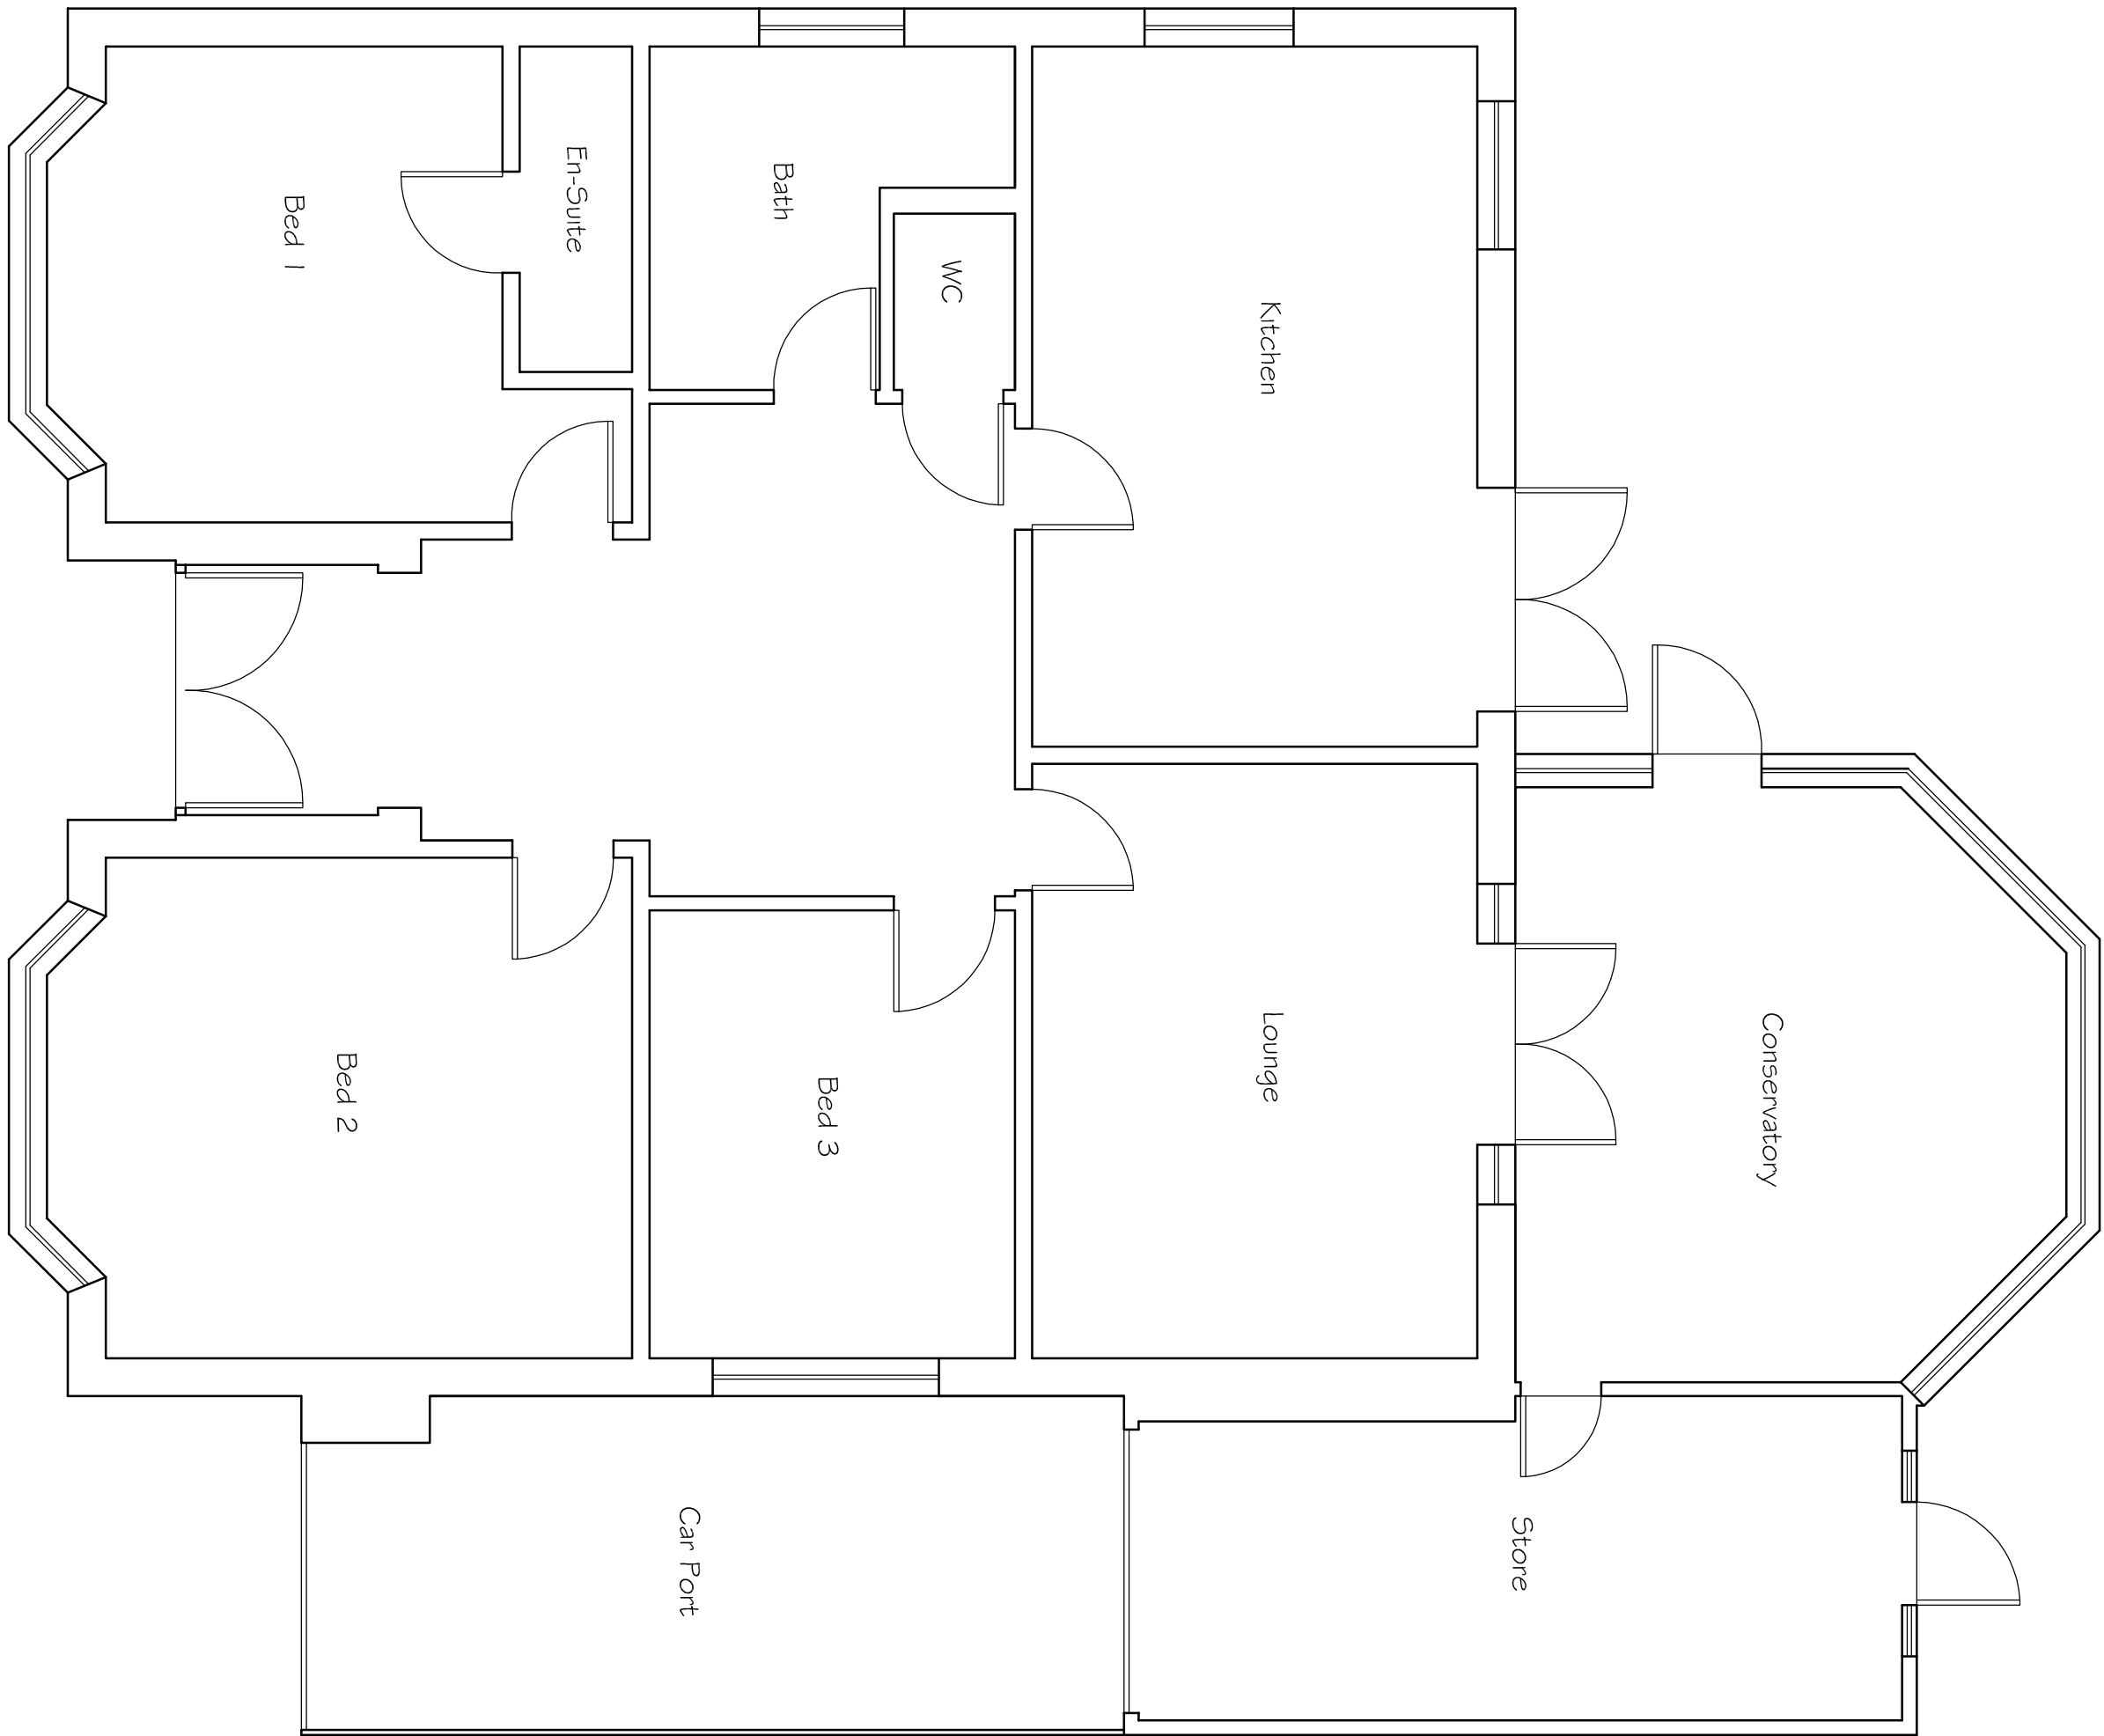


Existing Ground Floor Plan

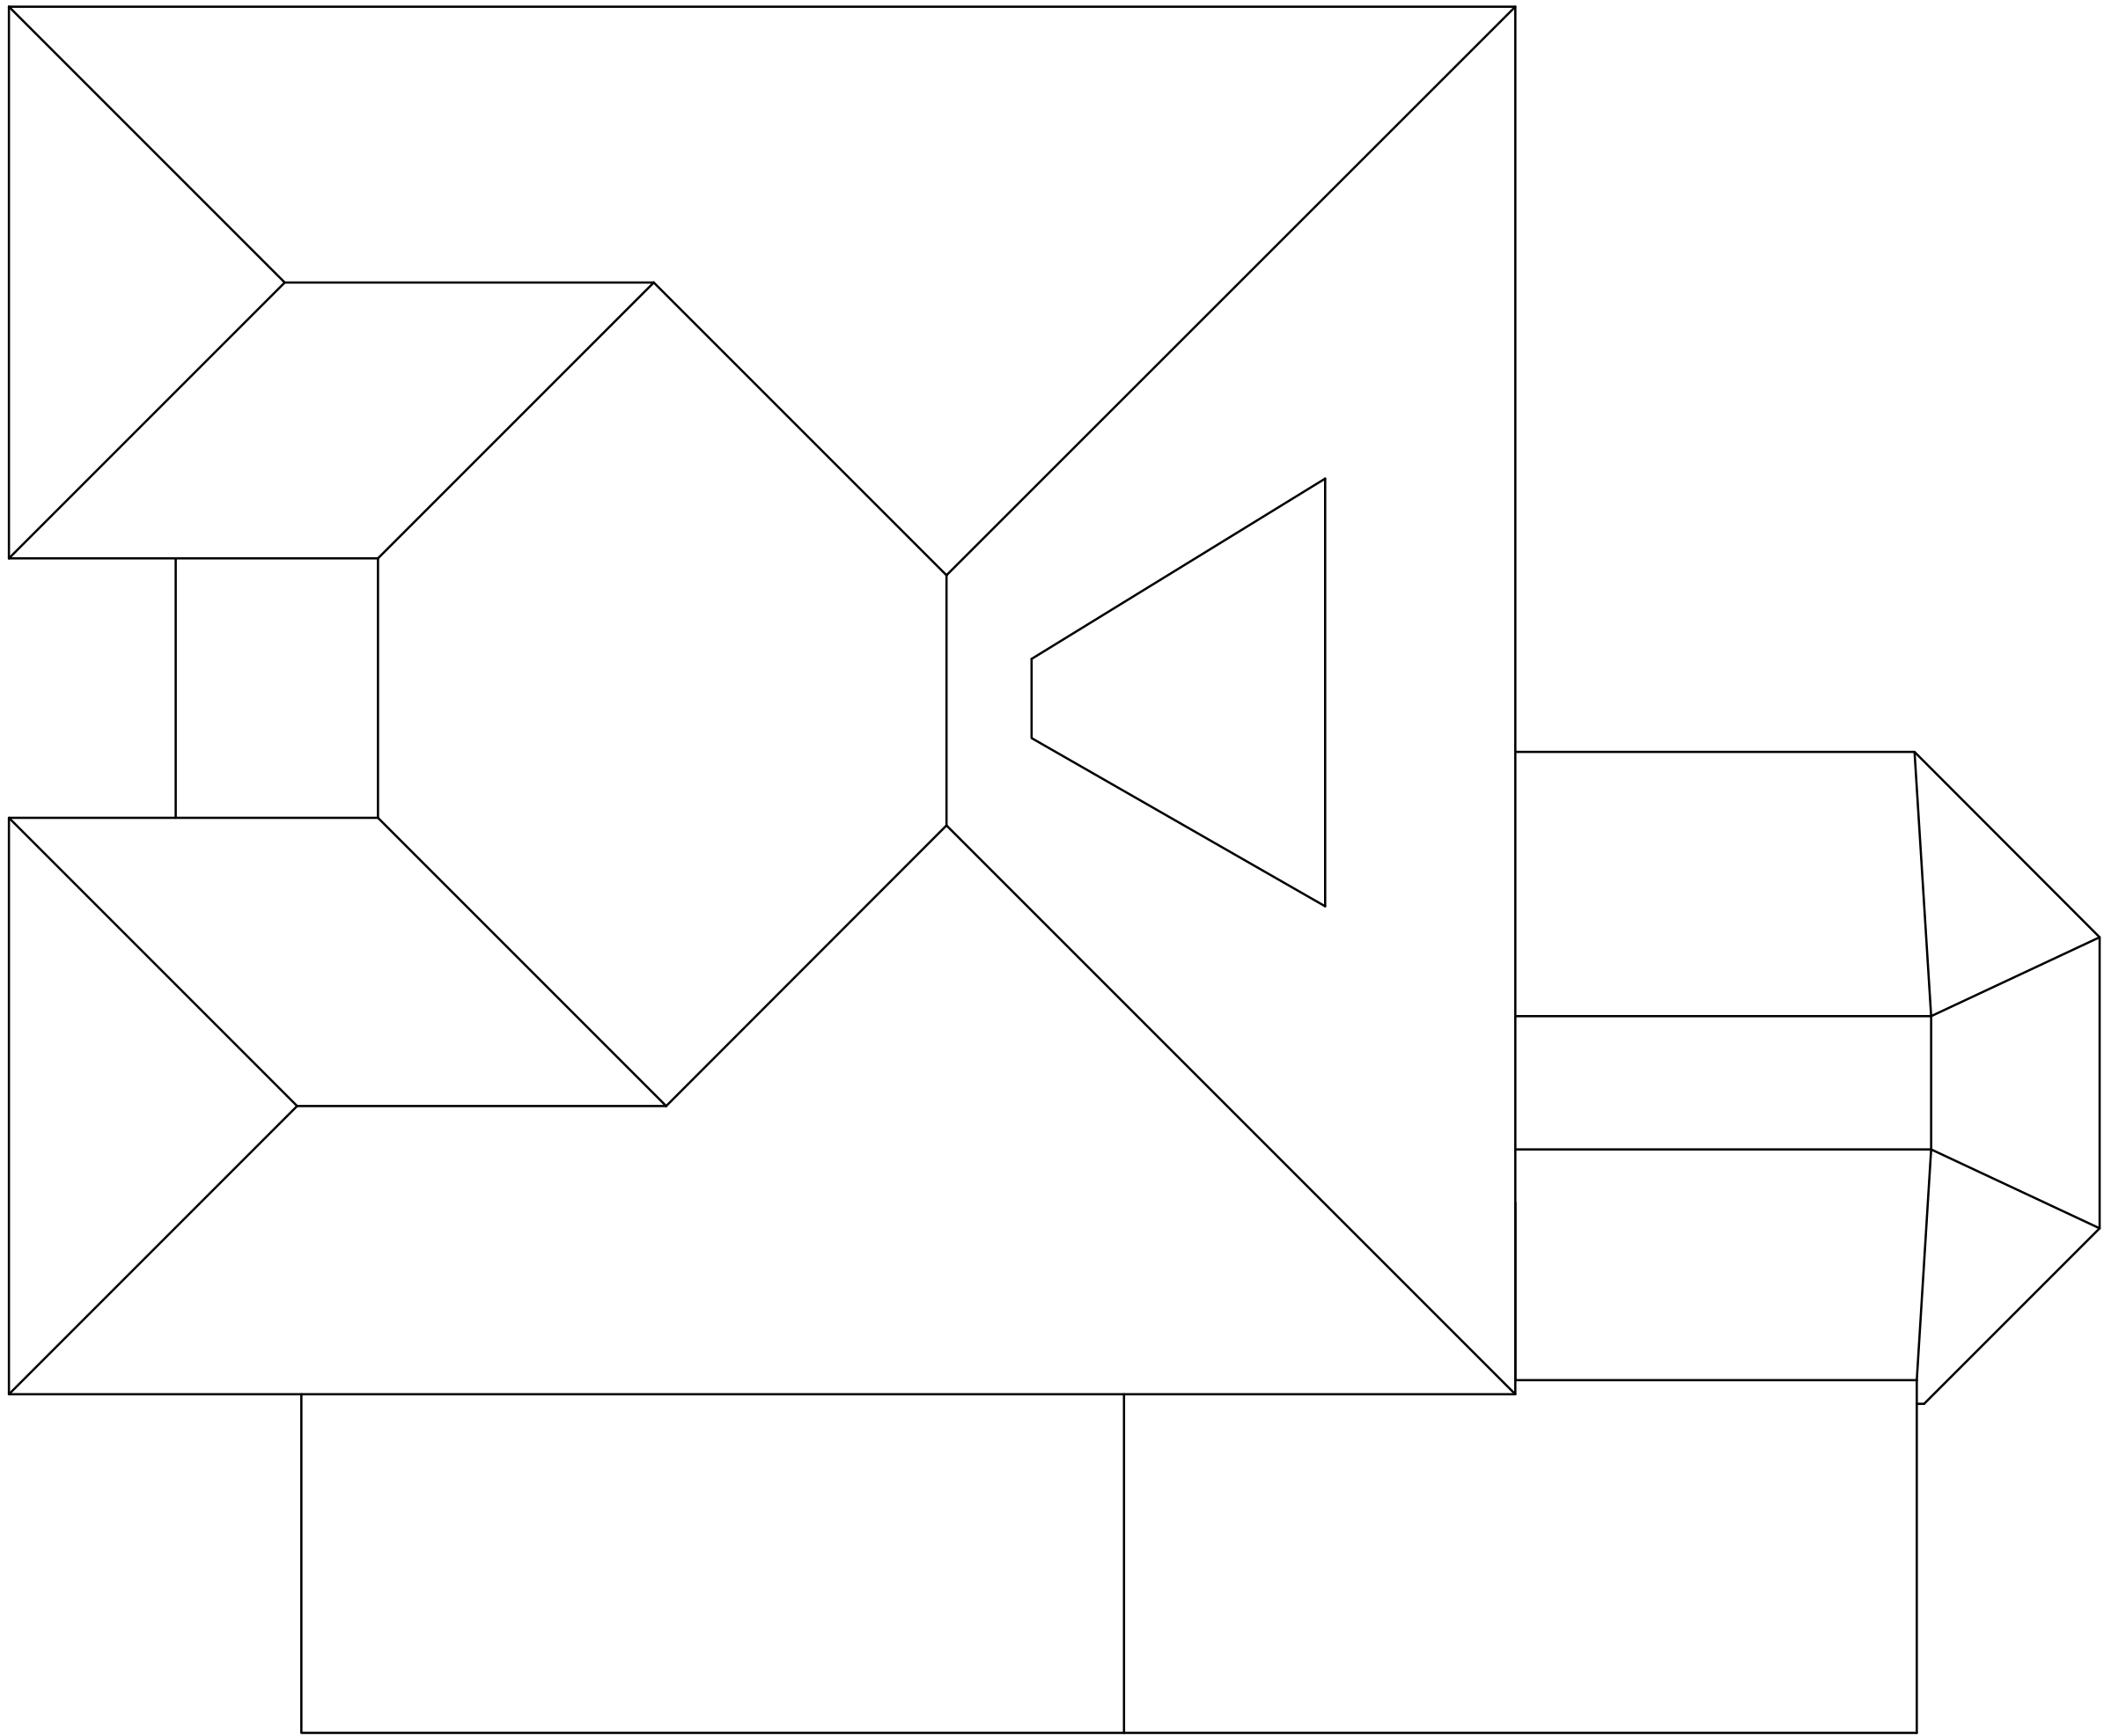


Existing Roof Plan

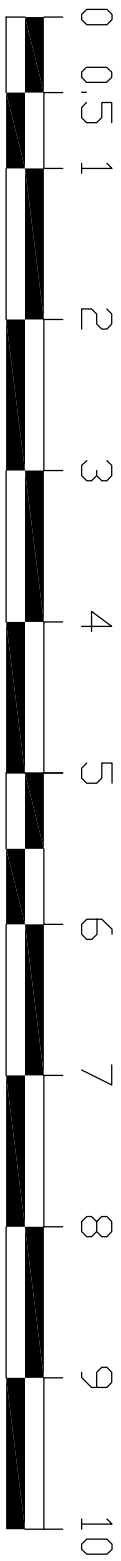


SCALE 1:50

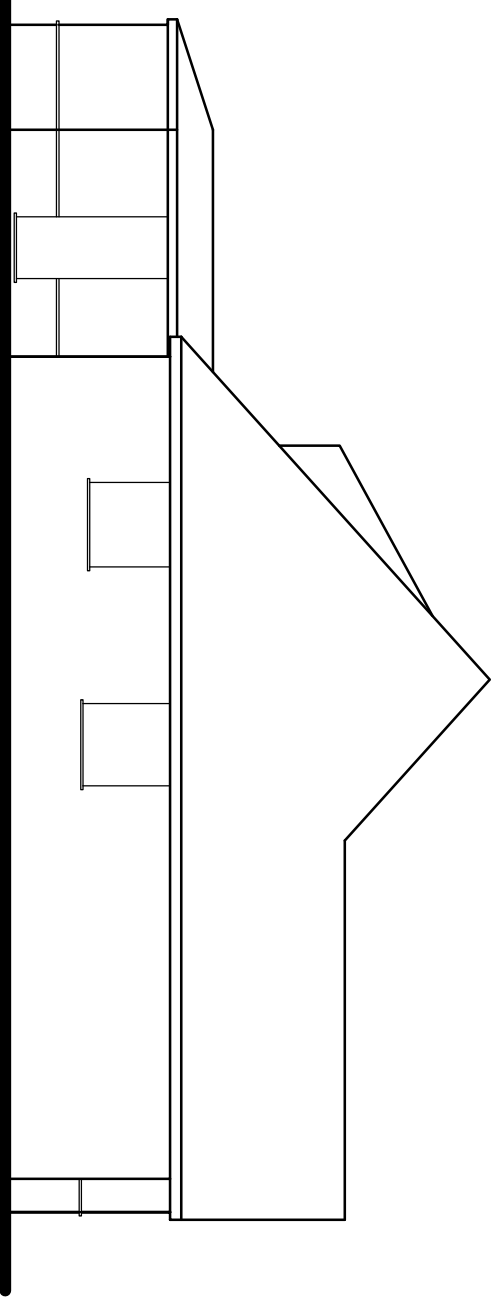


Existing Side Elevation

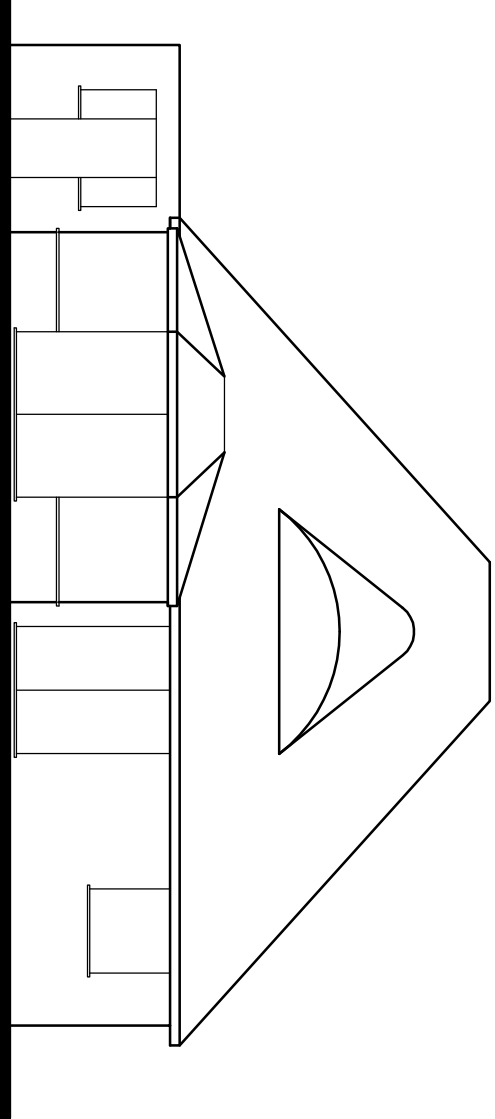


Existing Rear Elevation

 

SCALE 1:100

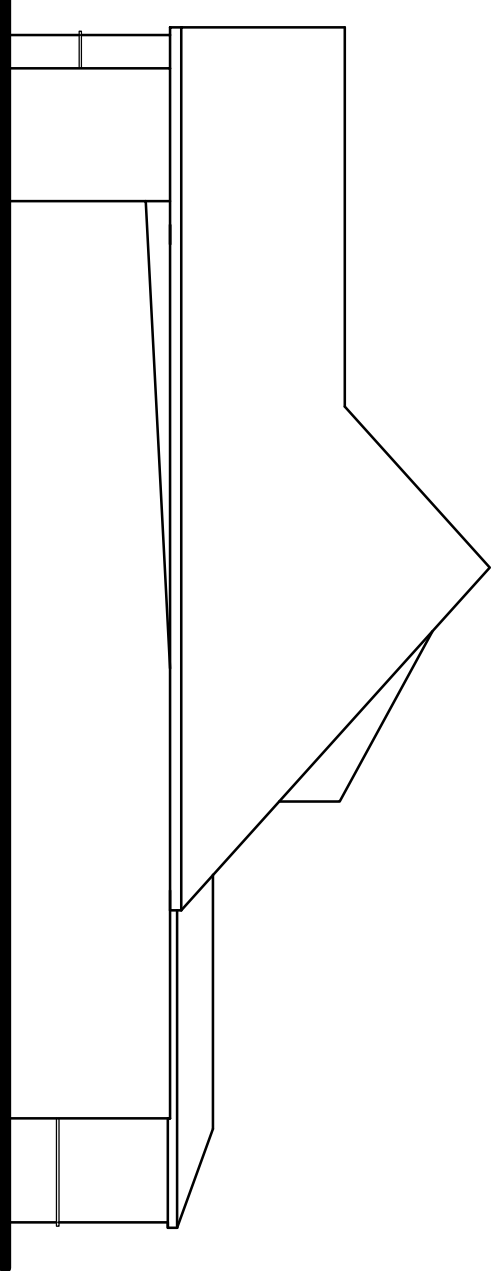

Existing Side Elevation

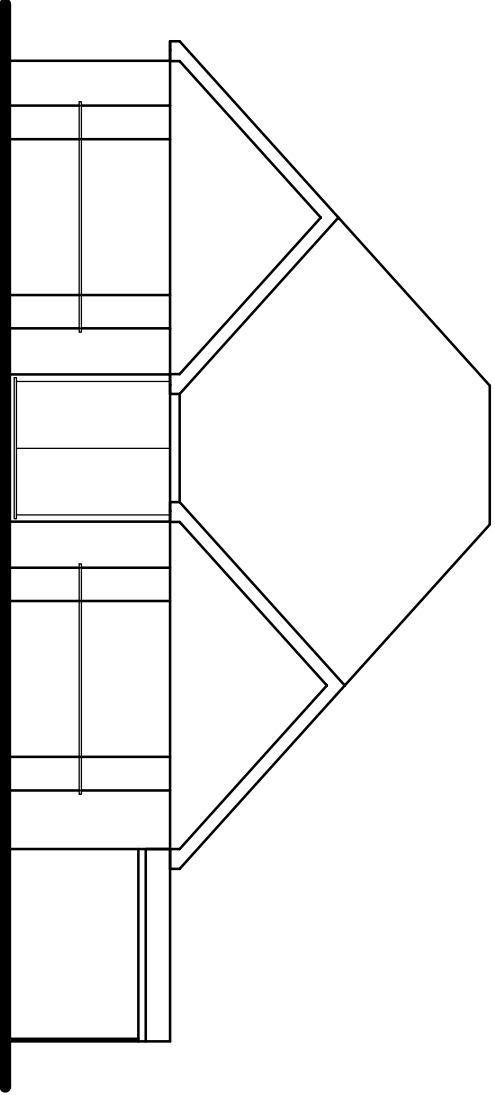

Existing Front Elevation

**Tony Rogers**  
**Building Consultants**

Address: 40 Dawn Crescent, Upper Beeding  
West Sussex, BN44 3WH  
Telephone: 01903 815225 Fax: 01903 815225

Rev:      Date:      Revision Description:

|  |  |  |
|--|--|--|
|  |  |  |
|  |  |  |
|  |  |  |
|  |  |  |

Client: Mr & Mrs A Blackwood

Address: Glenian  
The Street  
East Preston  
West Sussex BN16 1HT

Project: Proposed rooms in roof  
with hips to gables and  
front and rear dormers

Scale: 1:50 1:100  
Paper Size A1

Date: February 2018

Drawing No: 18/1282/01

Drawn By: AWR

Revision: