




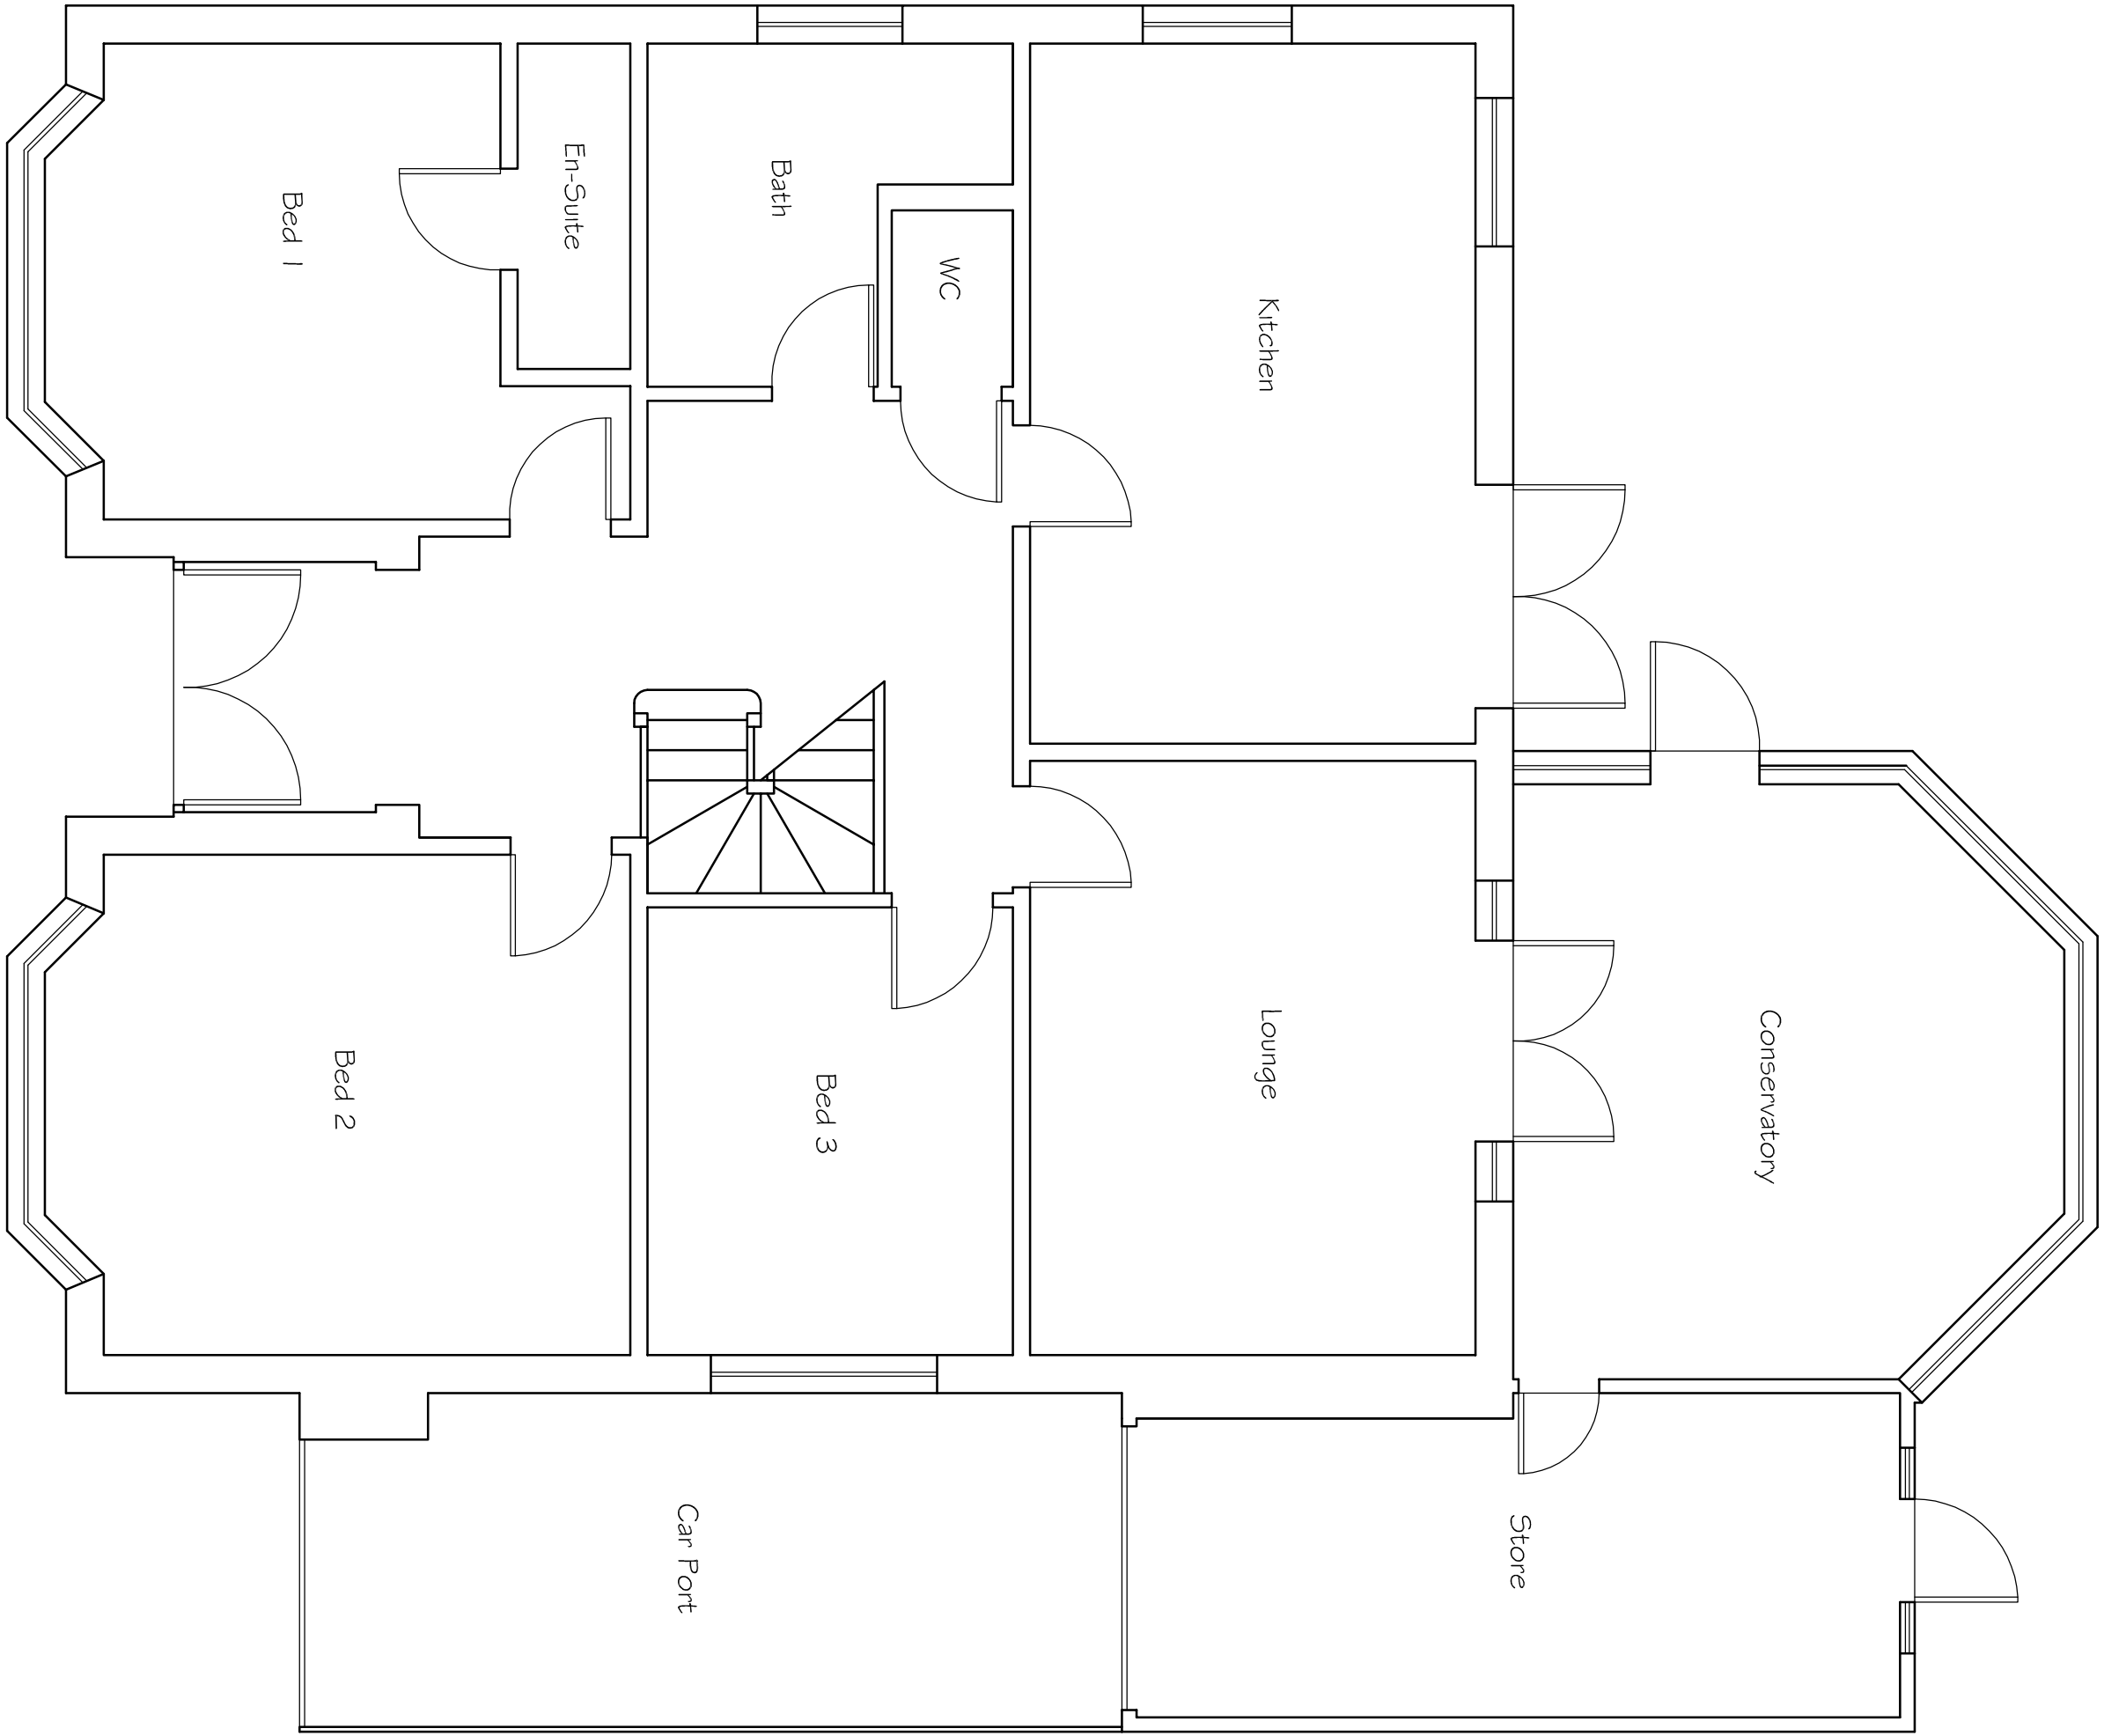


Proposed Ground Floor Plan

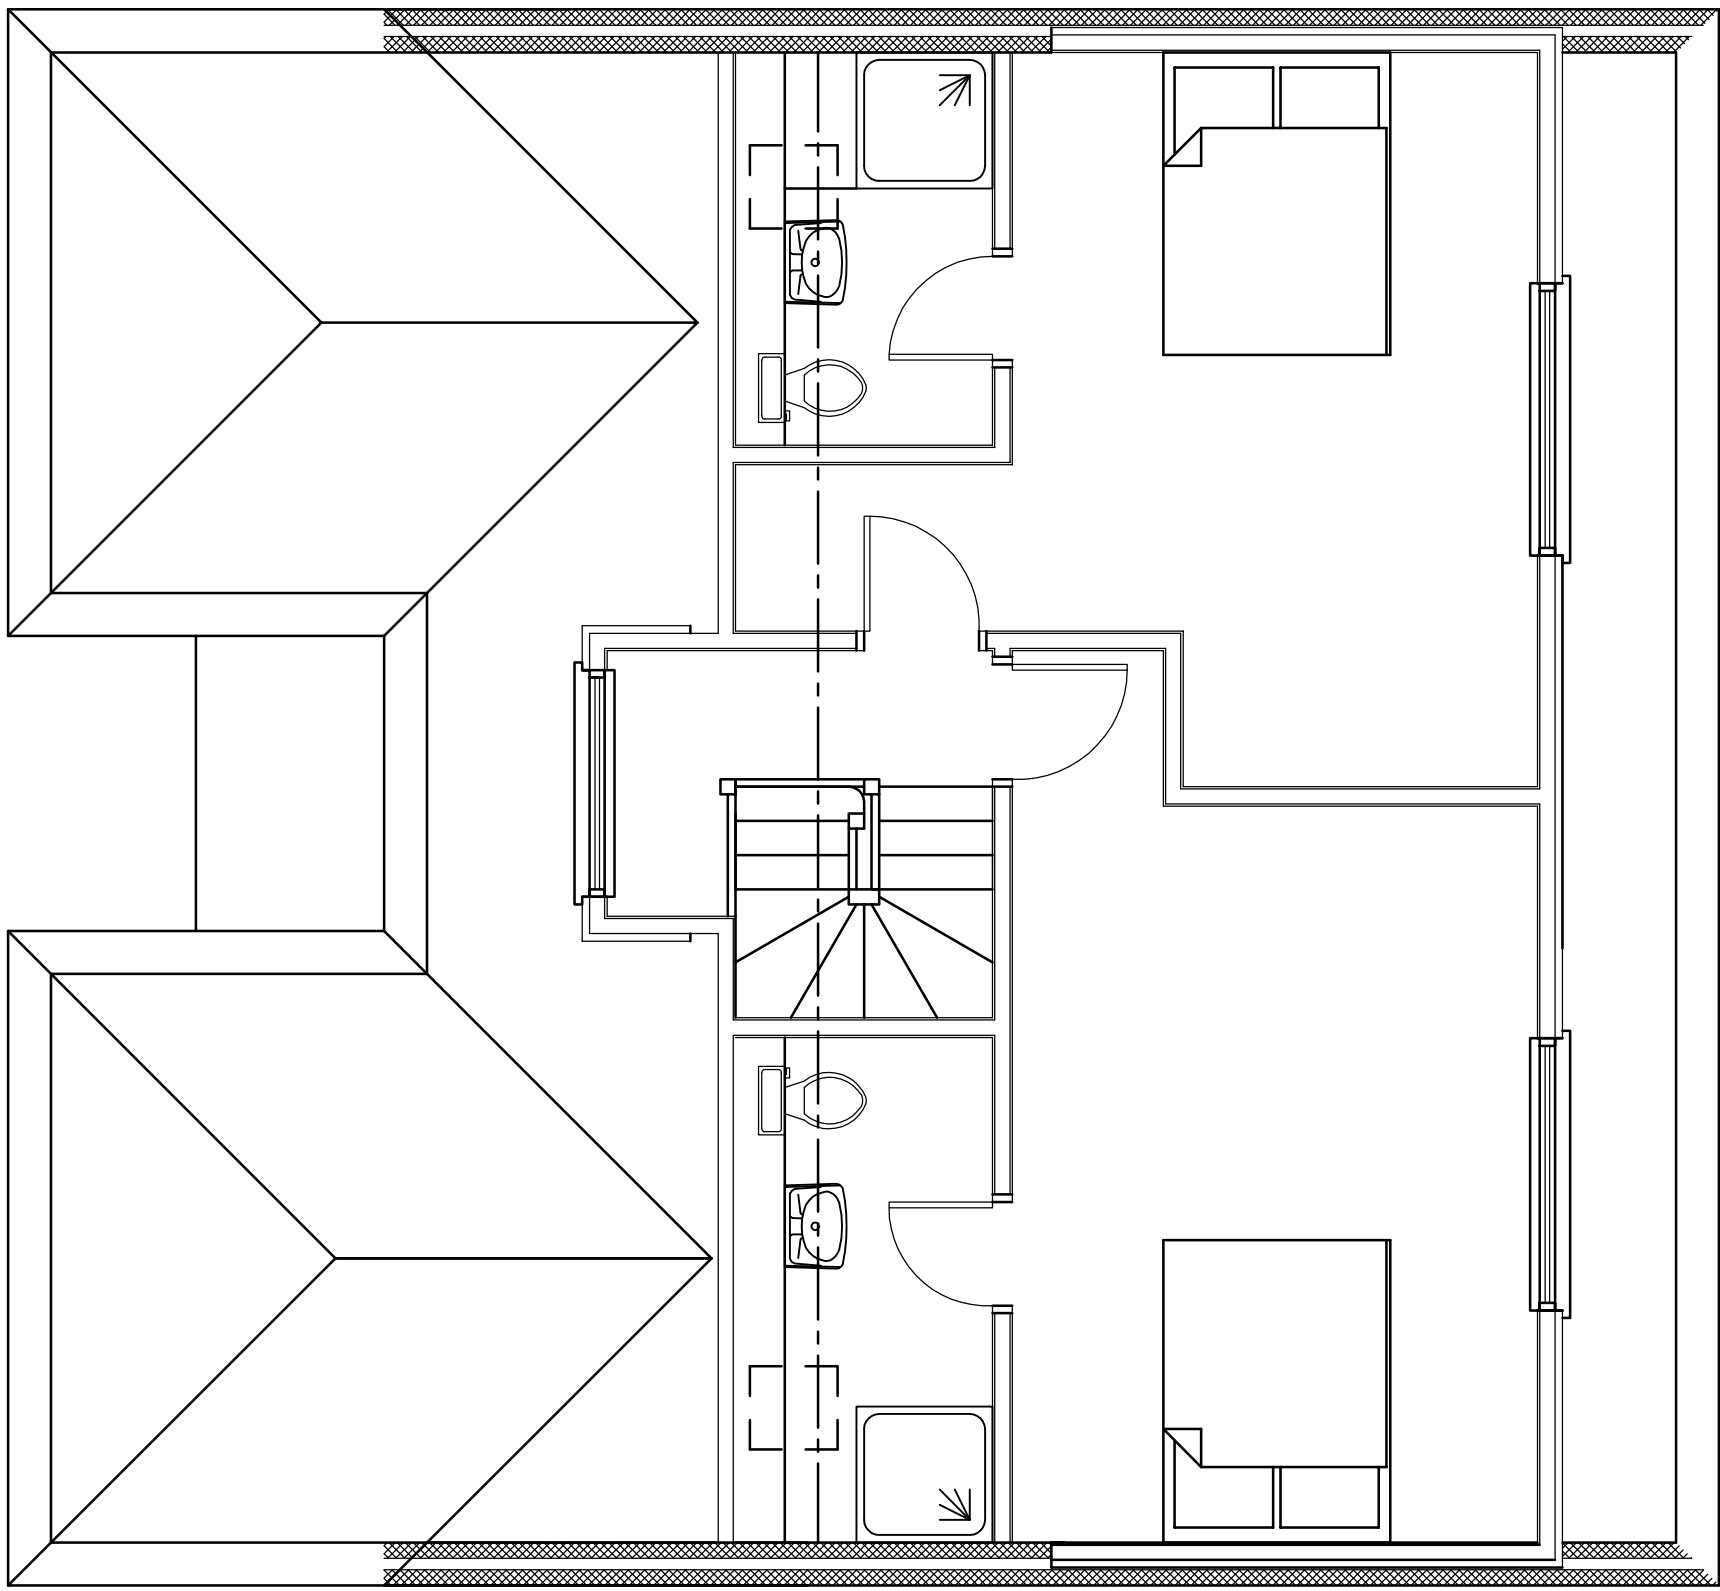


Proposed First Floor Plan

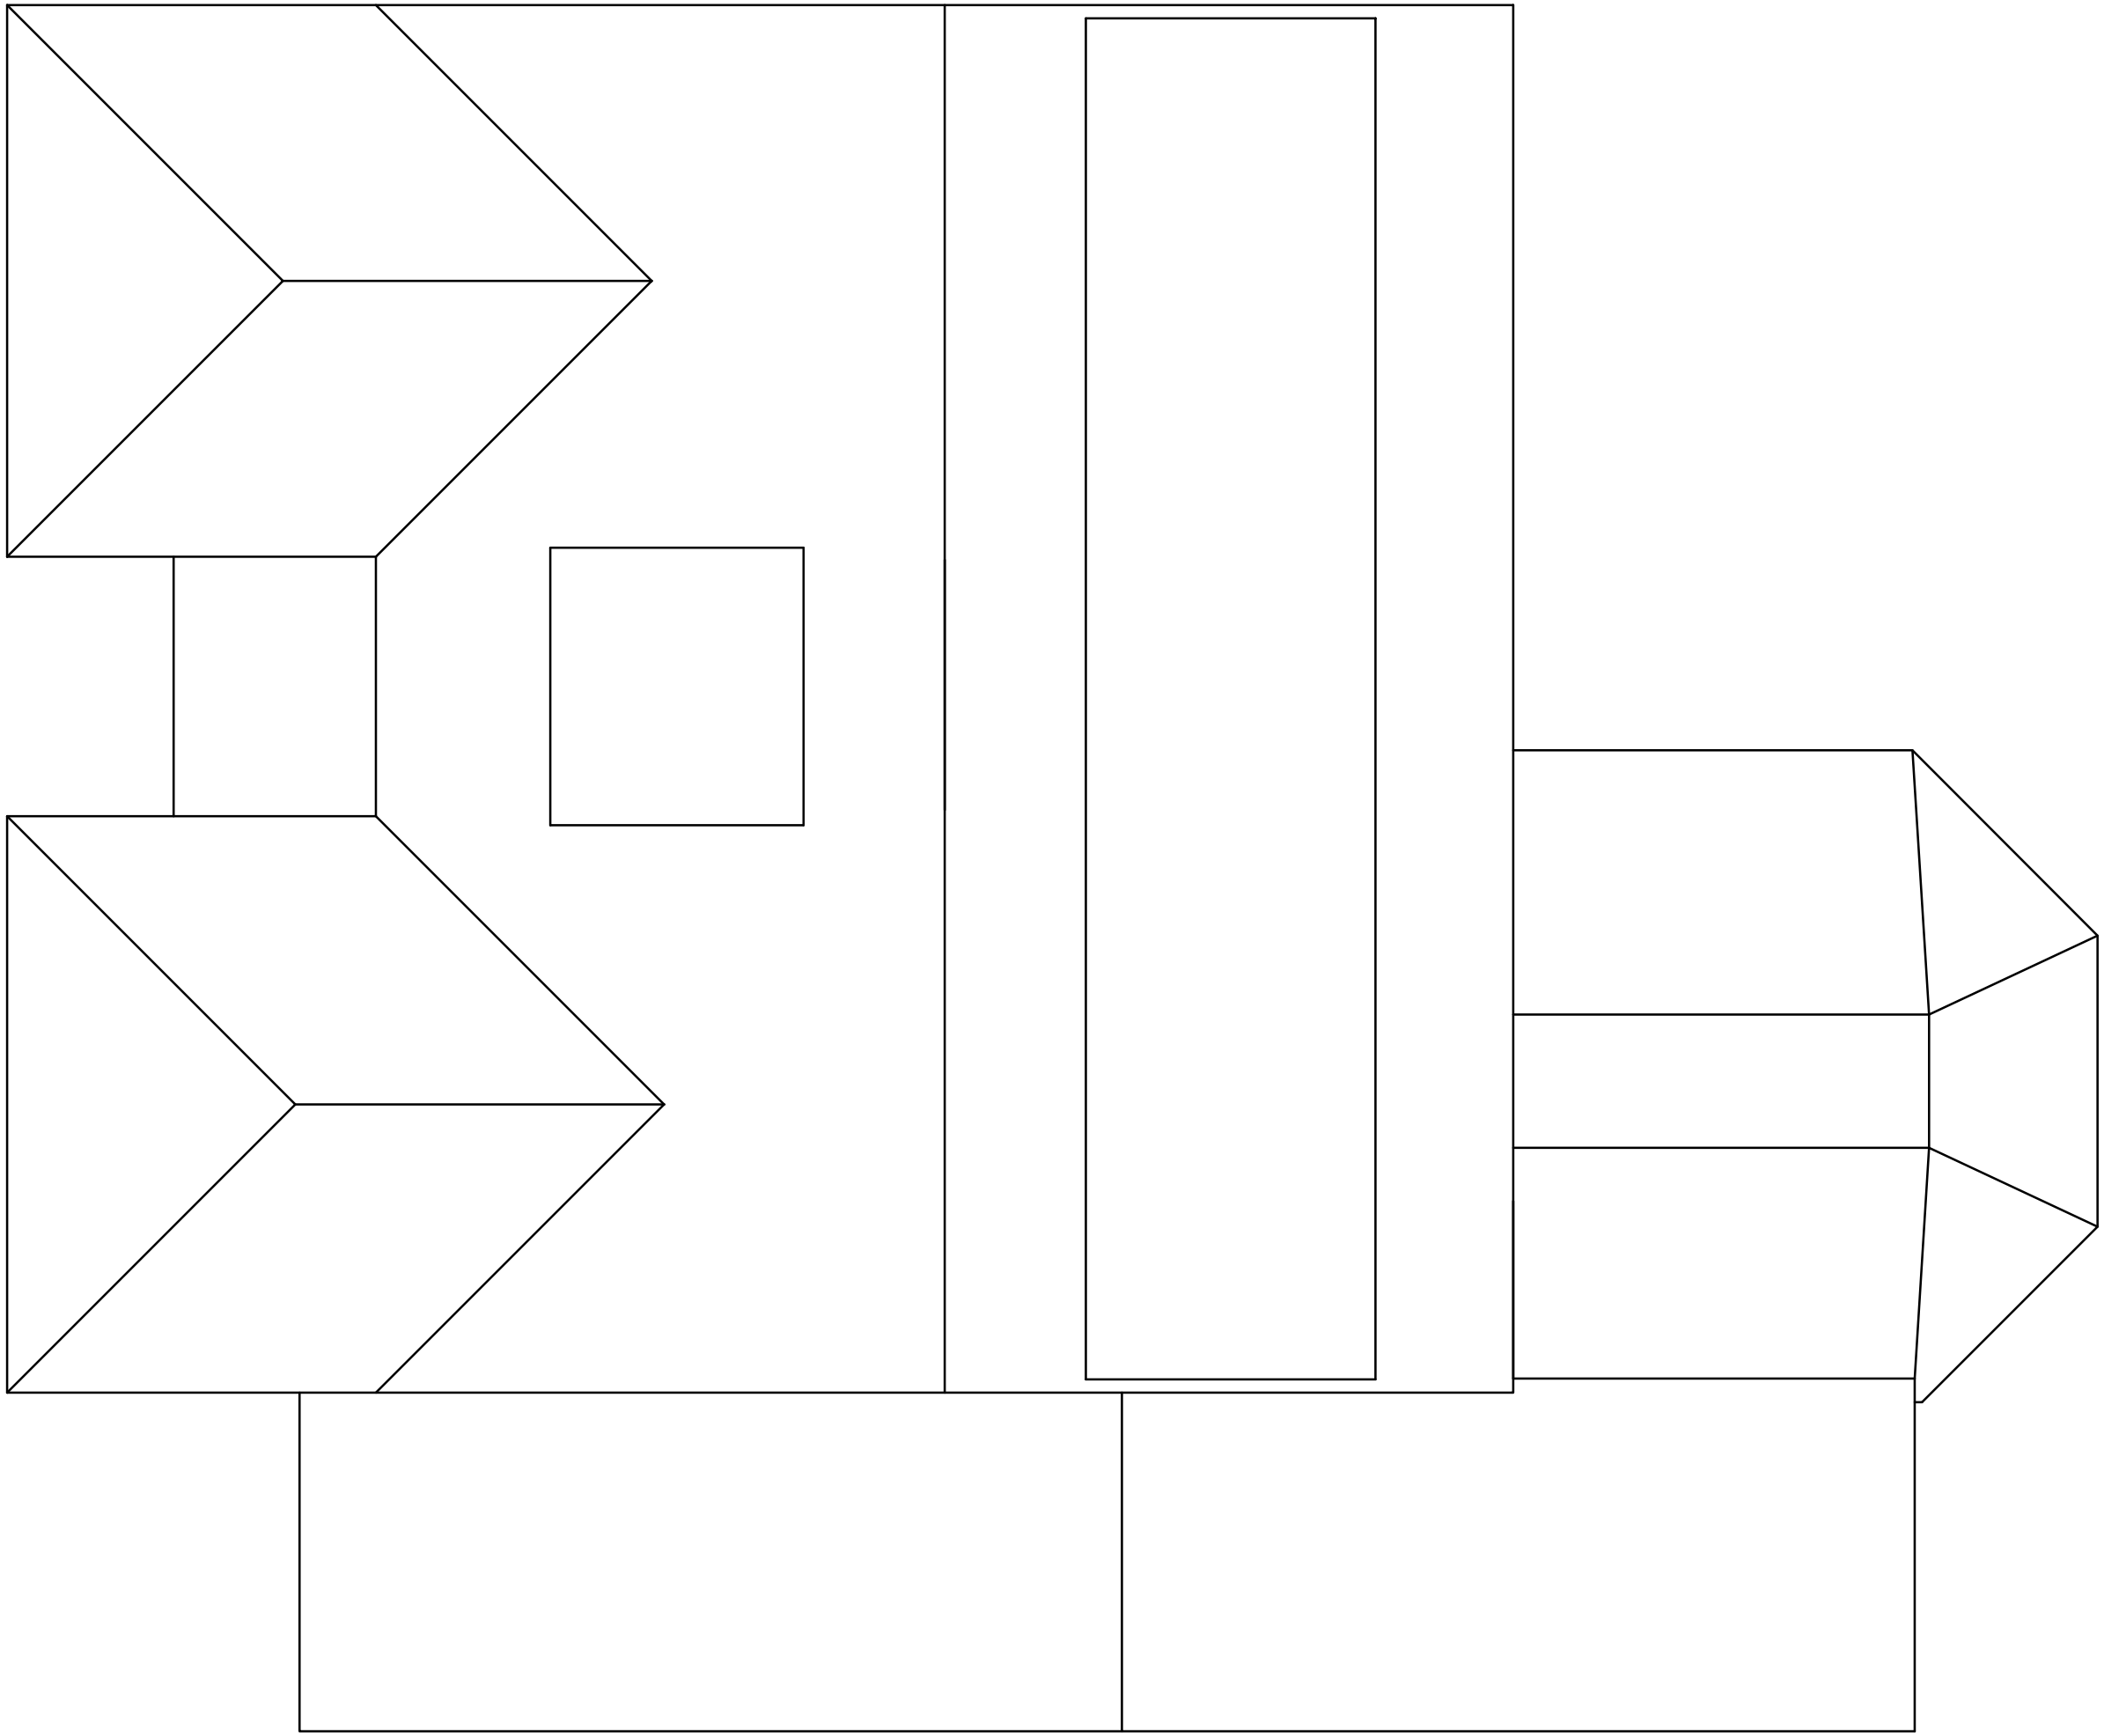


Proposed Roof Plan

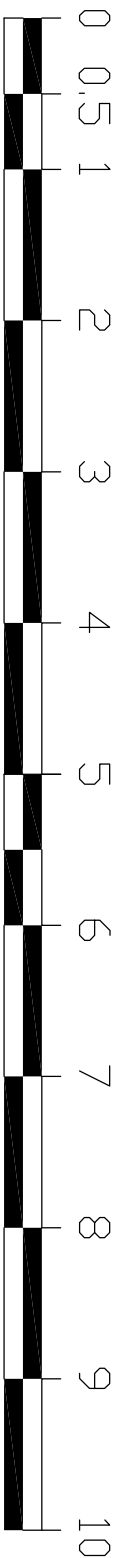


SCALE 1:50

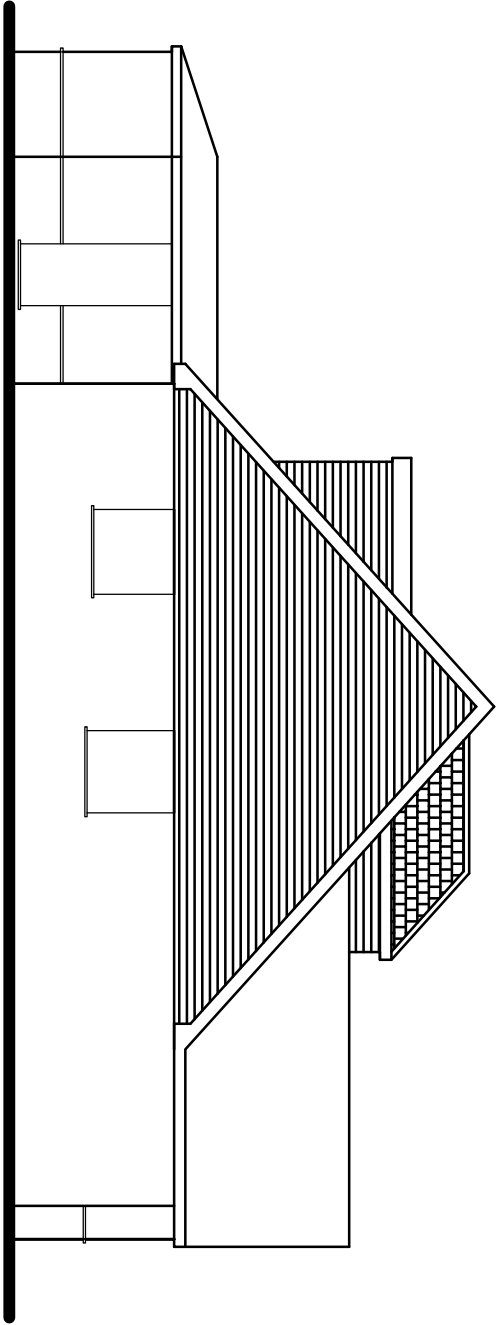


Proposed Side Elevation

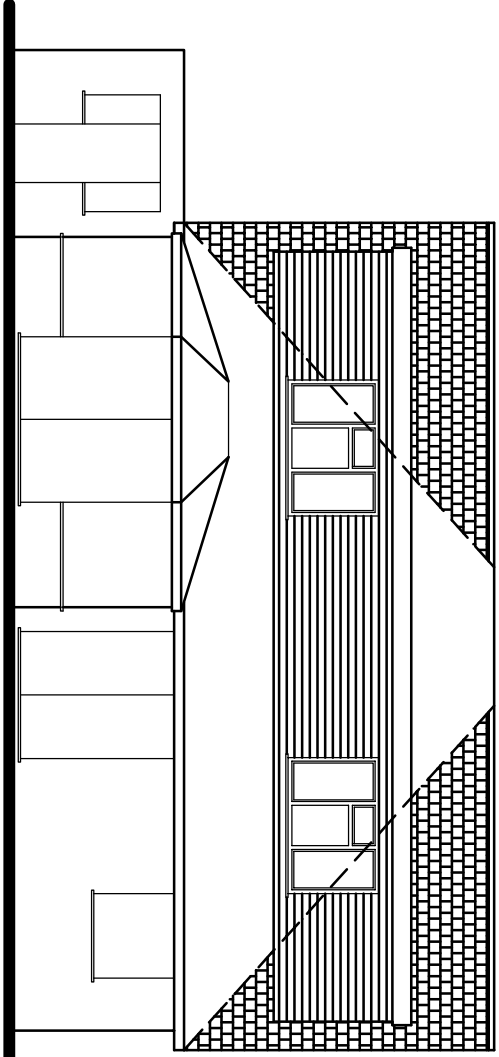

Proposed Rear Elevation

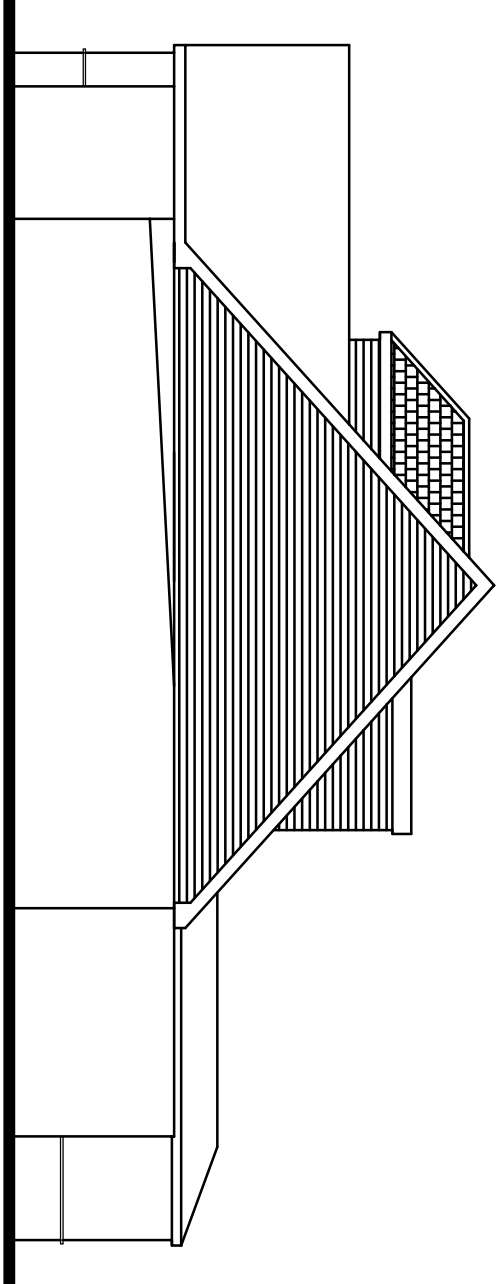

Proposed Side Elevation

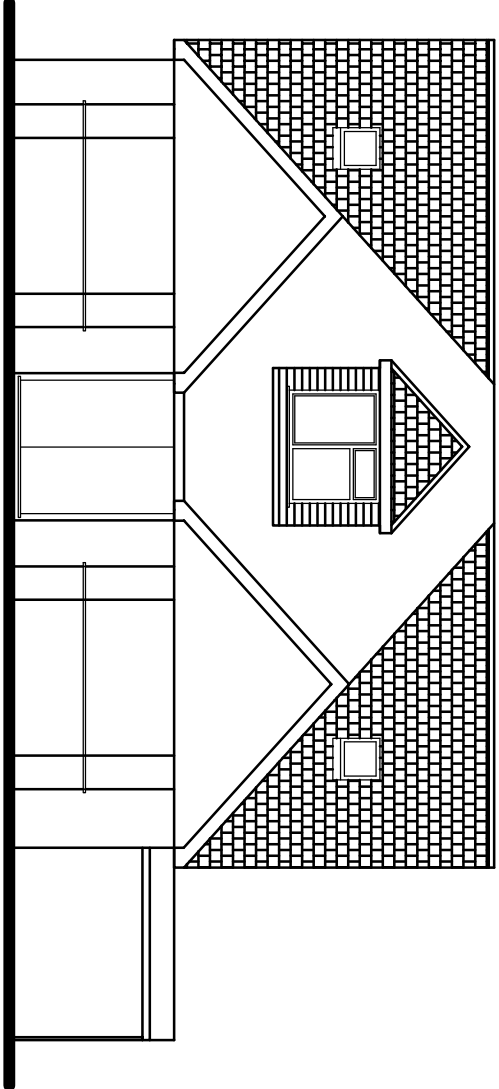

Proposed Front Elevation

Tony Rogers Building Consultants Address: 40 Dawn Crescent, Upper Beeding West Sussex, BN44 3WH Telephone: 01903 815225 Fax: 01903 815225		
Rev.	Date	Revision Description
Client:	Mr & Mrs A Blackwood	
Address:	Aldenian The Street East Preston West Sussex BN16 1HT	
Project:	Proposed rooms in roof with hips to gables and front and rear dormers	
Scale:	1:50 1:100	
Paper Size	A1	
Date:	February 2018	
Drawing No:	18/1282/02	
Drawn By:	AWR	Revision: