



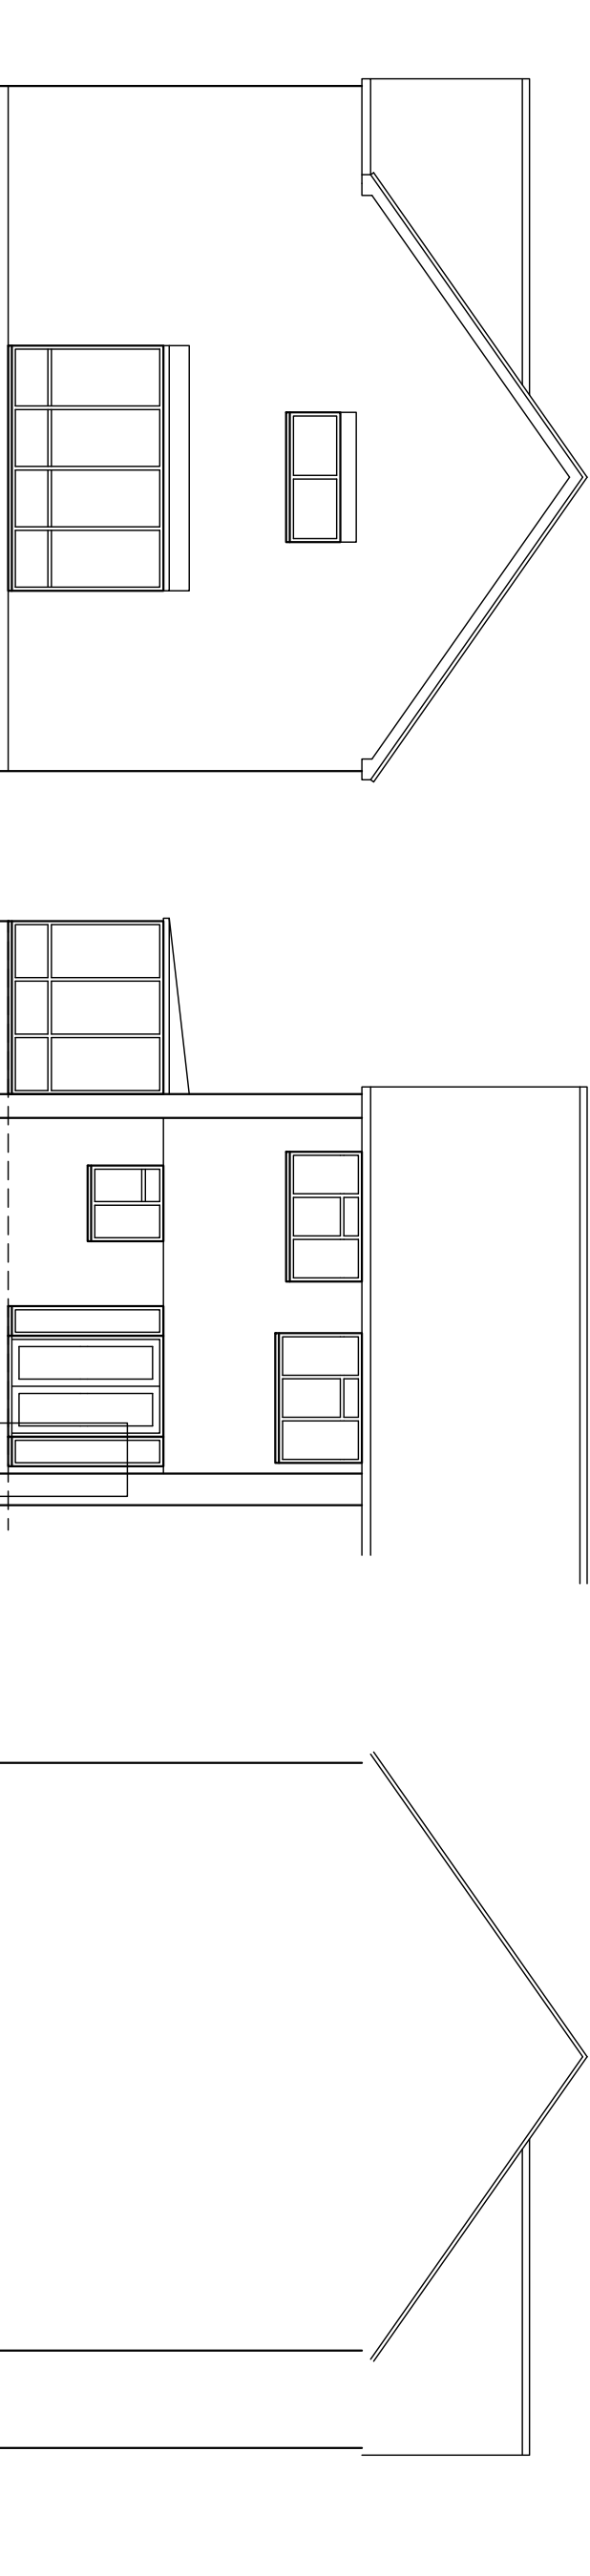

Side - North

Rear - West


Side - South

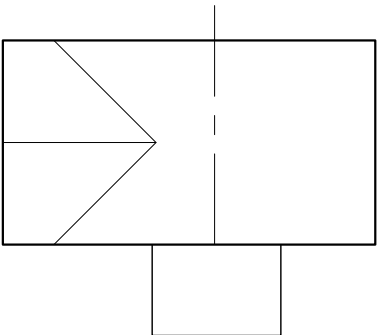

Roof plan

Amendments: –

Bryceson Shaw Associates
Surveyors and Designers
2 Wellesley Court, Fitzalan Road, Littlehampton,
West Sussex BN17 5JW
Tel. & Fax 01903 734381 Mobile: 07889 651301
E-mail: brycesonshaw@btinternet.com

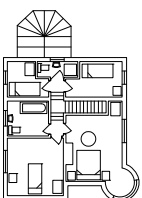

Project:

Proposed extension; 11 Kenhurst, East Preston BN16 1LL

Drawing:

Plans and elevations as existing

For:

Clfr. & Mrs. Howdle

Drawn:

PKS

Date:

May 2012


Scales:

1:50 1:100 1:200 1:500


No:

1234/01/01

To scale when printed on A3

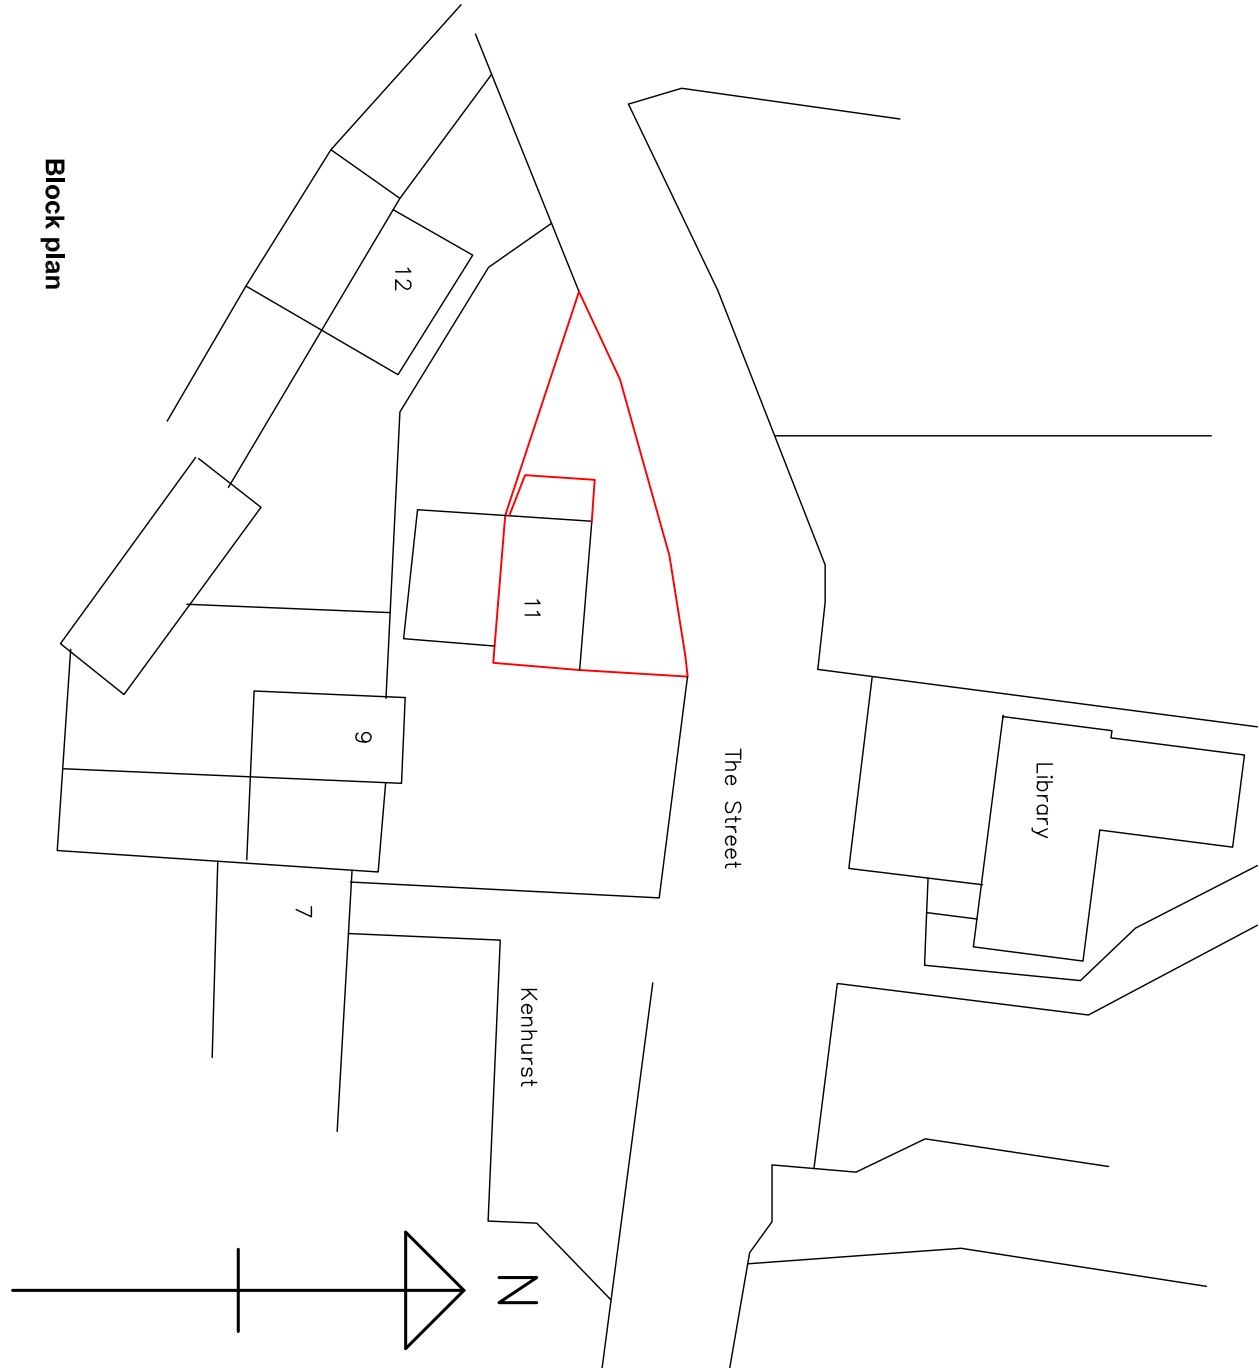

Block plan

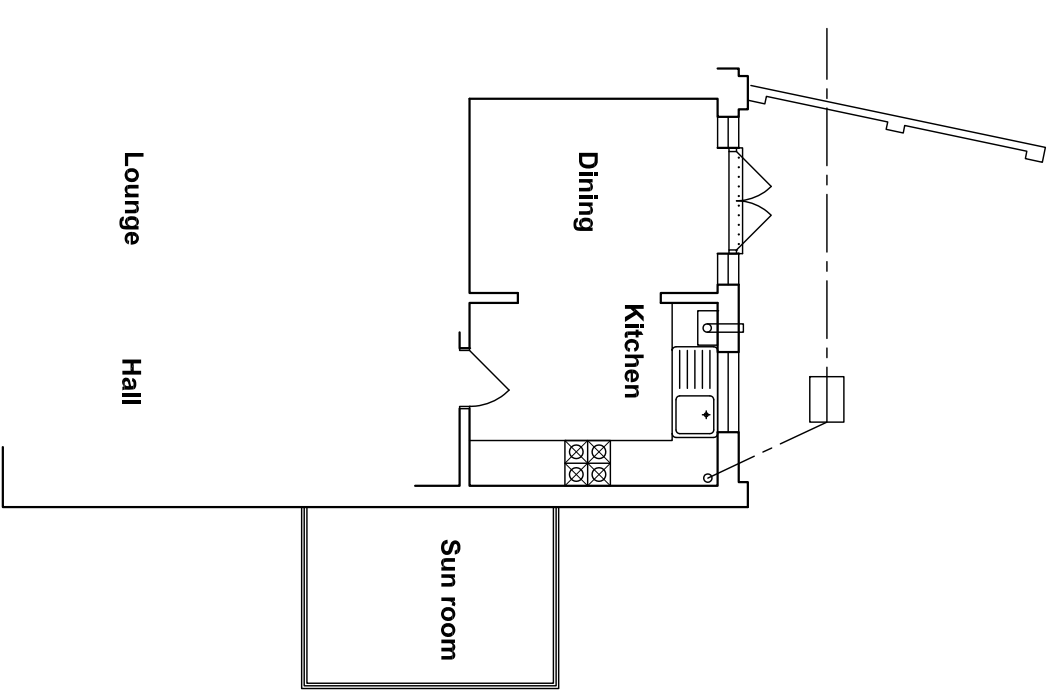

Ground floor