



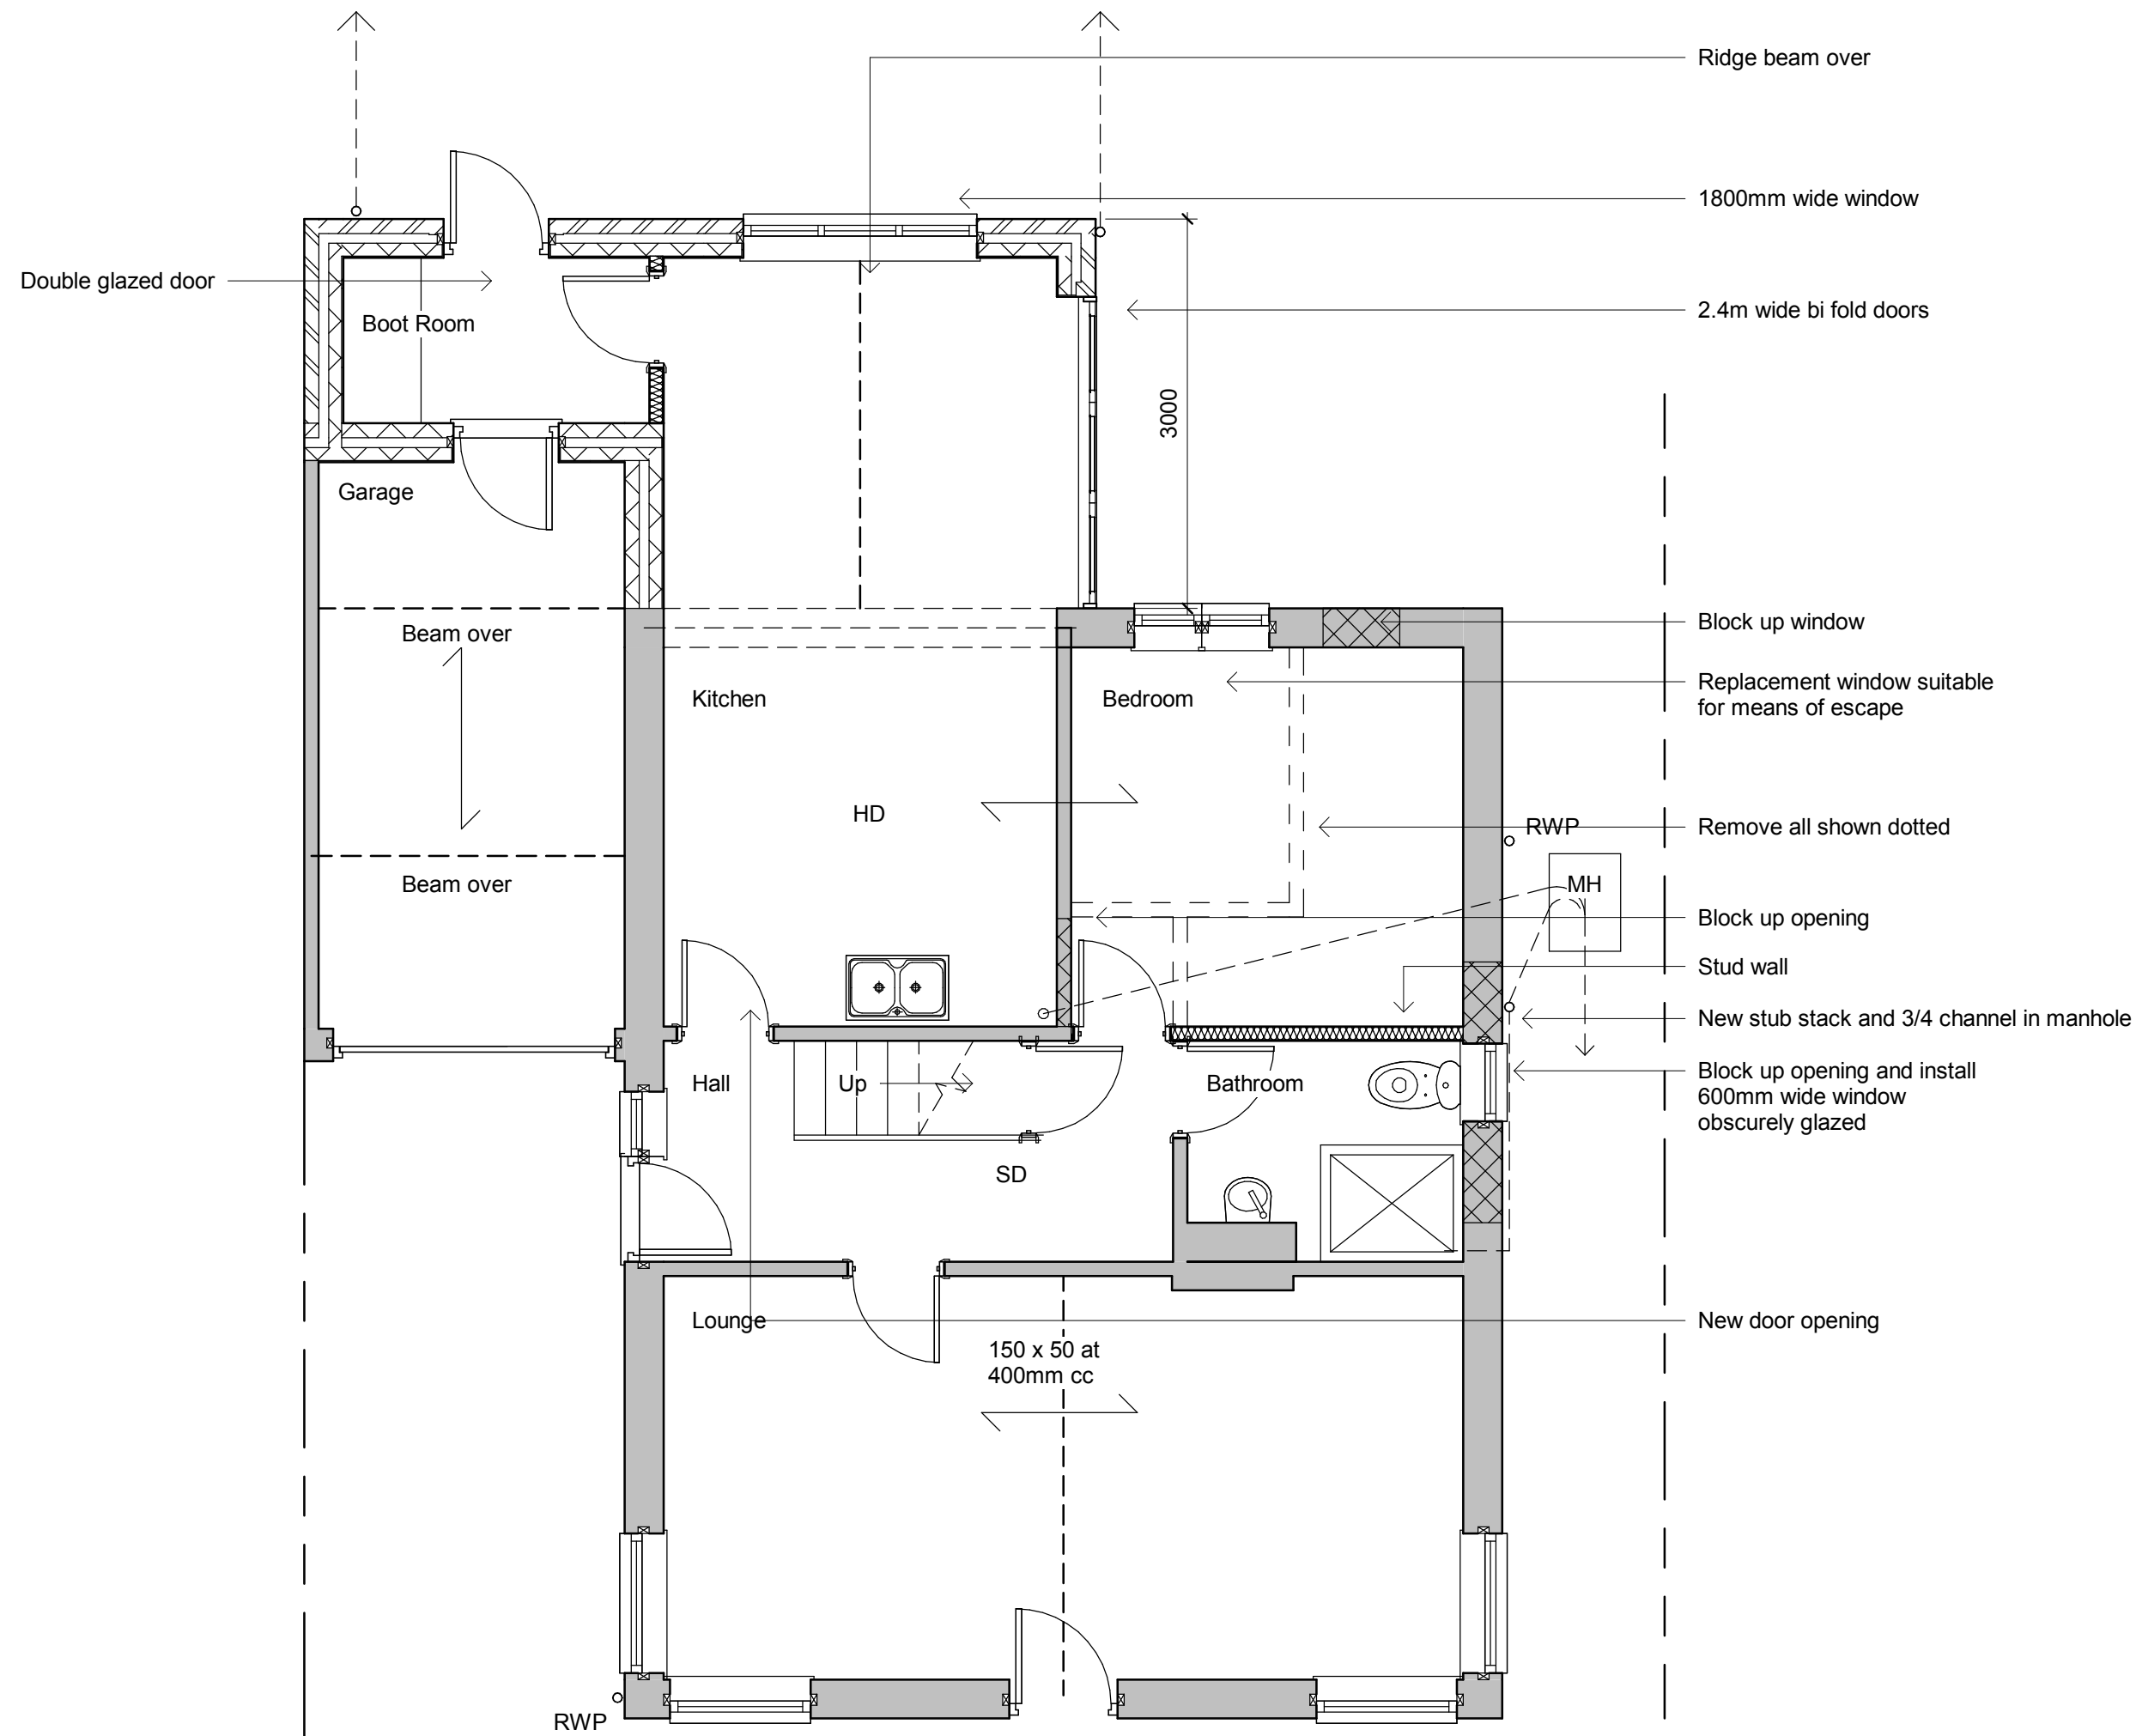

Ground Floor

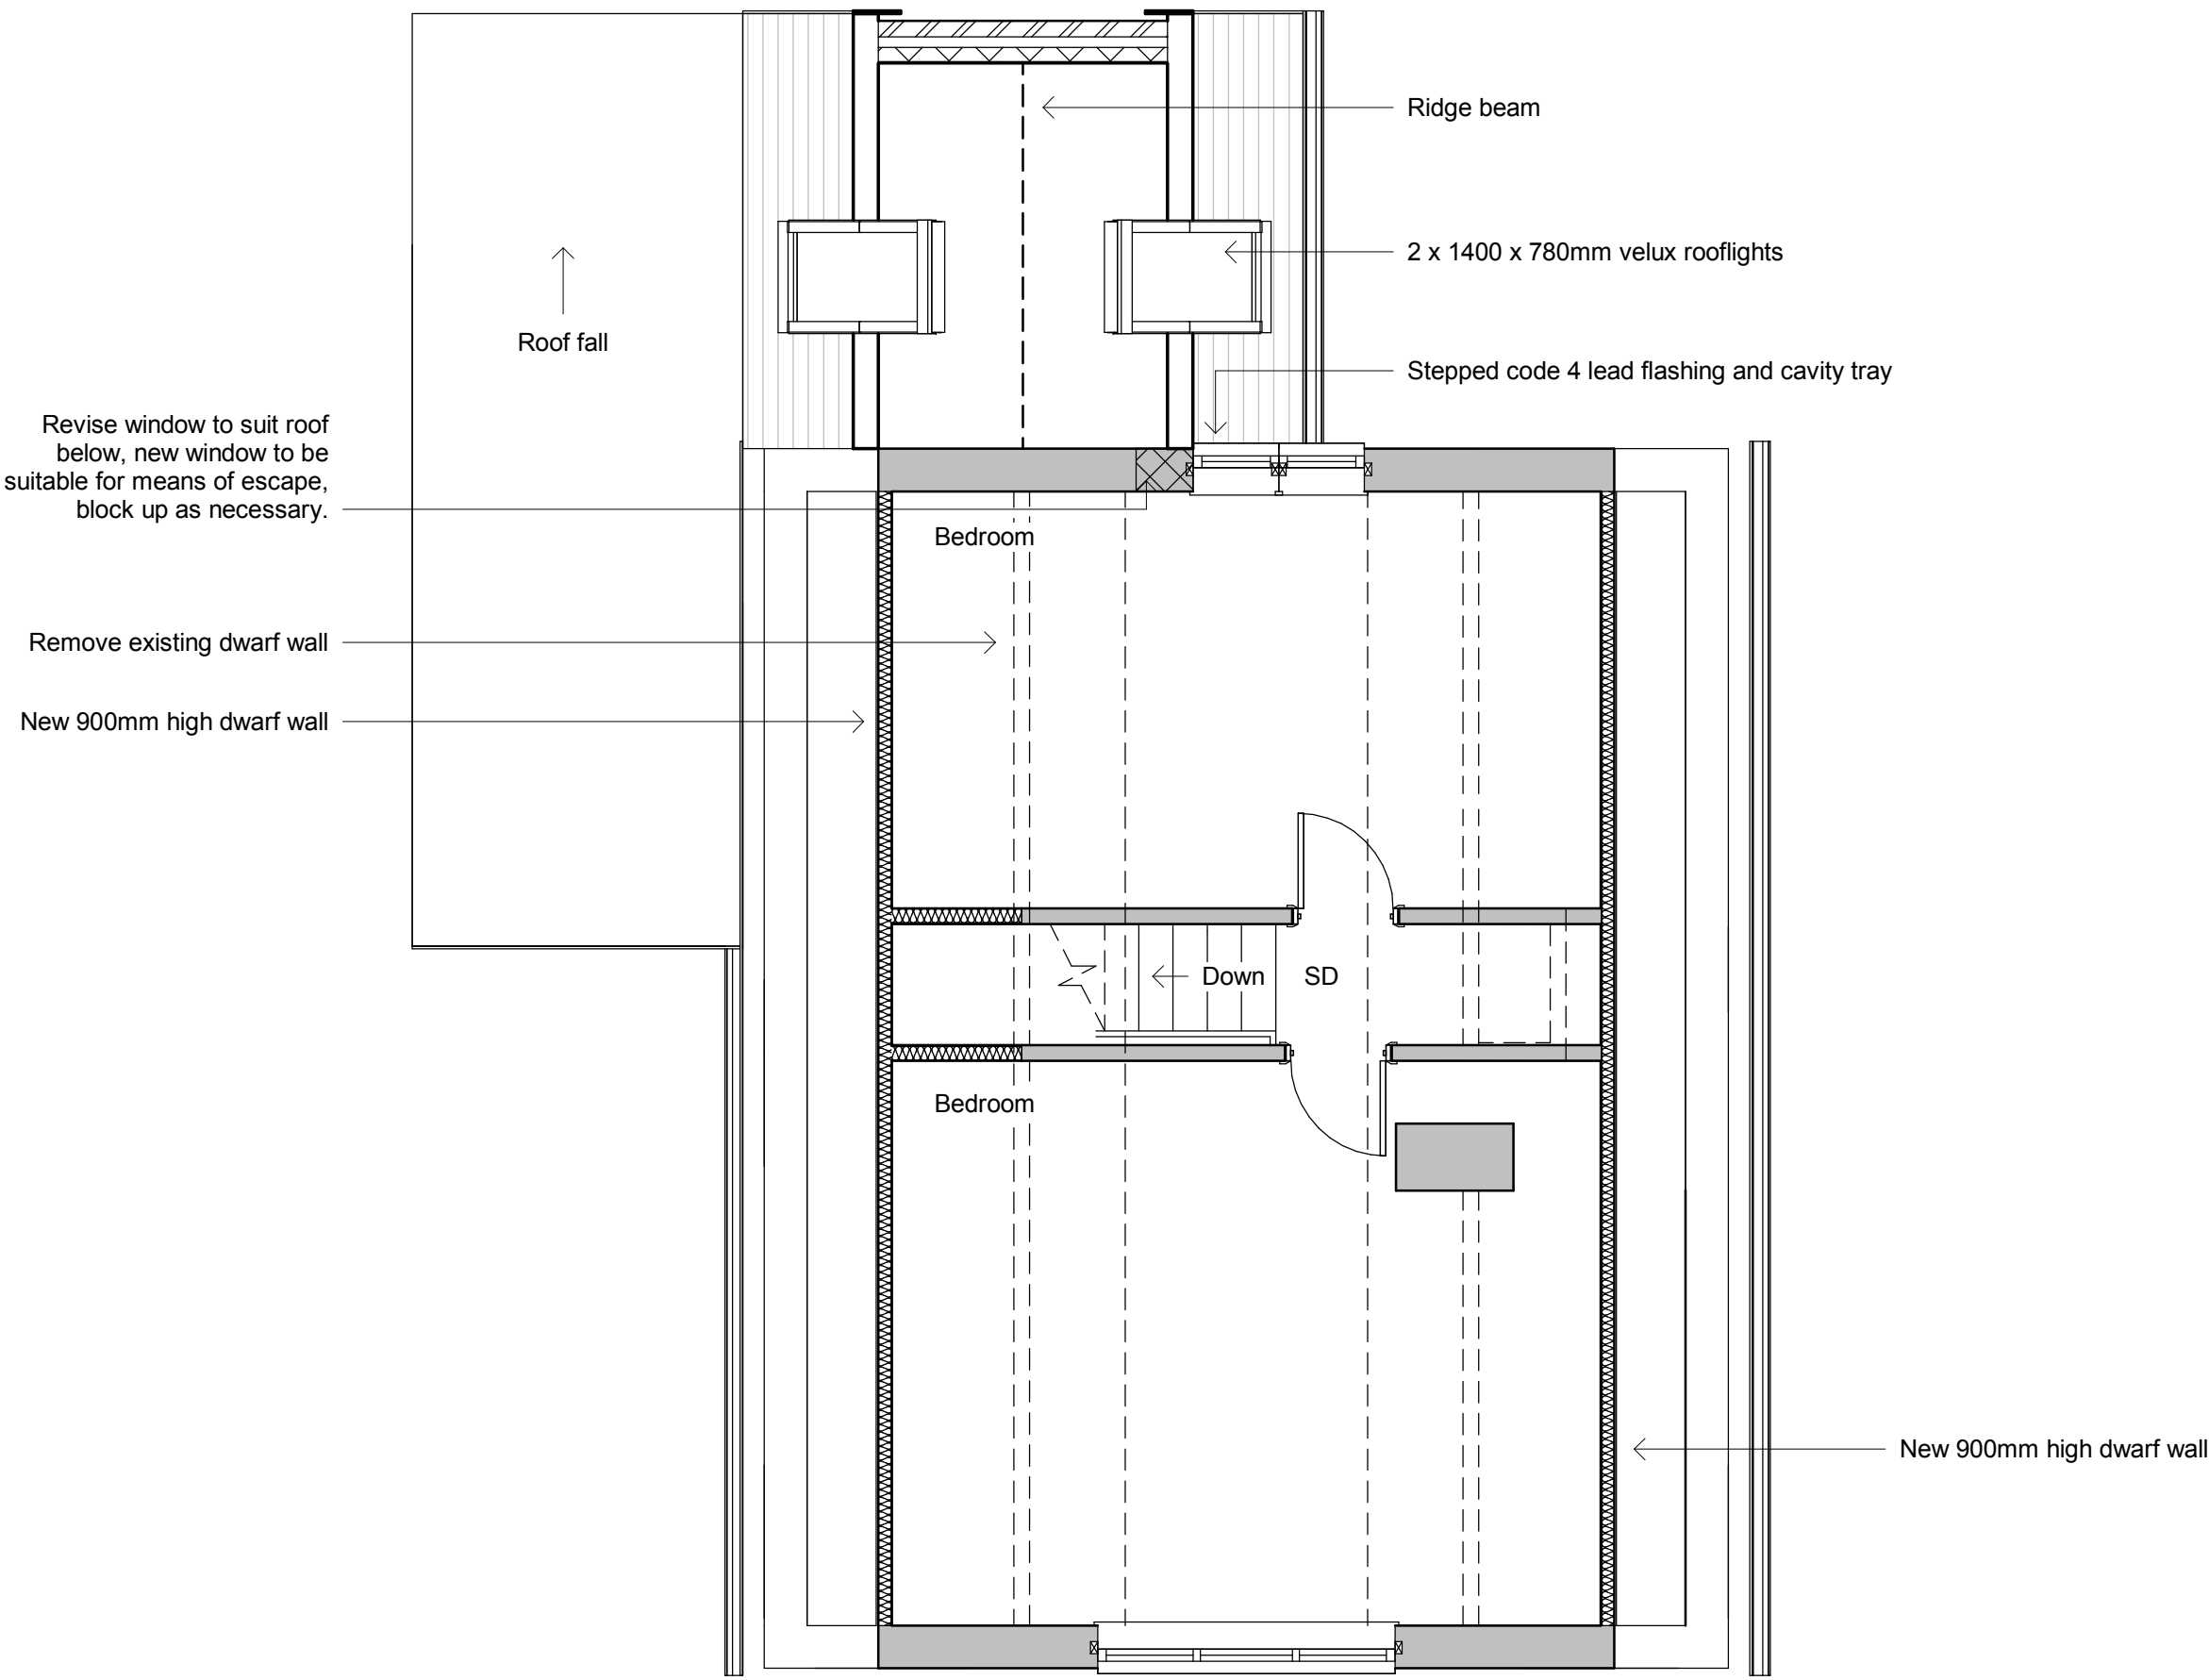

First Floor



West - Front Elevation



South - Side Elevation




East - Rear Elevation



North - Side Elevation

- Rendered to match
- 2.4m wide bi fold doors
- 1400 x 780mm velux rooflight
- Faced brick to match
- Revised window to suit
- Stepped code 4 lead flashing and cavity tray at roof and wall junction
- Double glazed door
- Rendered to match
- 1800mm wide window

Revisions

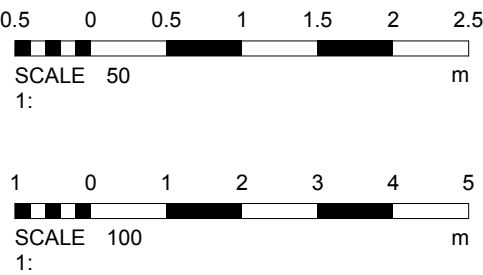

Materials

- Rendered to match
- Tiles to match
- Double glazed windows and doors to match

Drawing Number 2020/32 Sheet 1 of 1

Size A1 Scale 1:50, 1:100

Project Proposed details March 2020

Job Title 4 Normandy Lane East Preston West Sussex BN16 1LZ

Do Not scale from this drawing except for planning as photocopies will be subject to distortion Drawings to be read in conjunction with all other Designers and structural engineers contract drawings and specifications: Any discrepancies must be brought to the attention of the Designer immediately. The contractor must verify all dimensions by site measurement before ordering materials or manufacturing components. Substitute materials and products to those named will be acceptable if proven to be of equal or higher performance and not in conflict with other elements

M.J.Humphrey Ltd



Mel Humphrey MRICS, MBEng 39 Northease Drive Hove East Sussex BN3 8PQ Adam Humphrey 230 Dominion Road Worthing West Sussex BN14 8JL

Mel@mjhumphrey.co.uk 07701055182 Adam@mjhumphrey.co.uk 07812419142