


Notes: Southern Water build over permission required
Walls indicated in 'Red' to be built in matching
brickwork, foundations to meet SWA
build-over standards.

Existing FENSA certificated patio and Kitchen doors to remain in place.
Proposed Orangery will be independently heated with wall mounted electric heaters
Surface water drainage to existing soak-aways

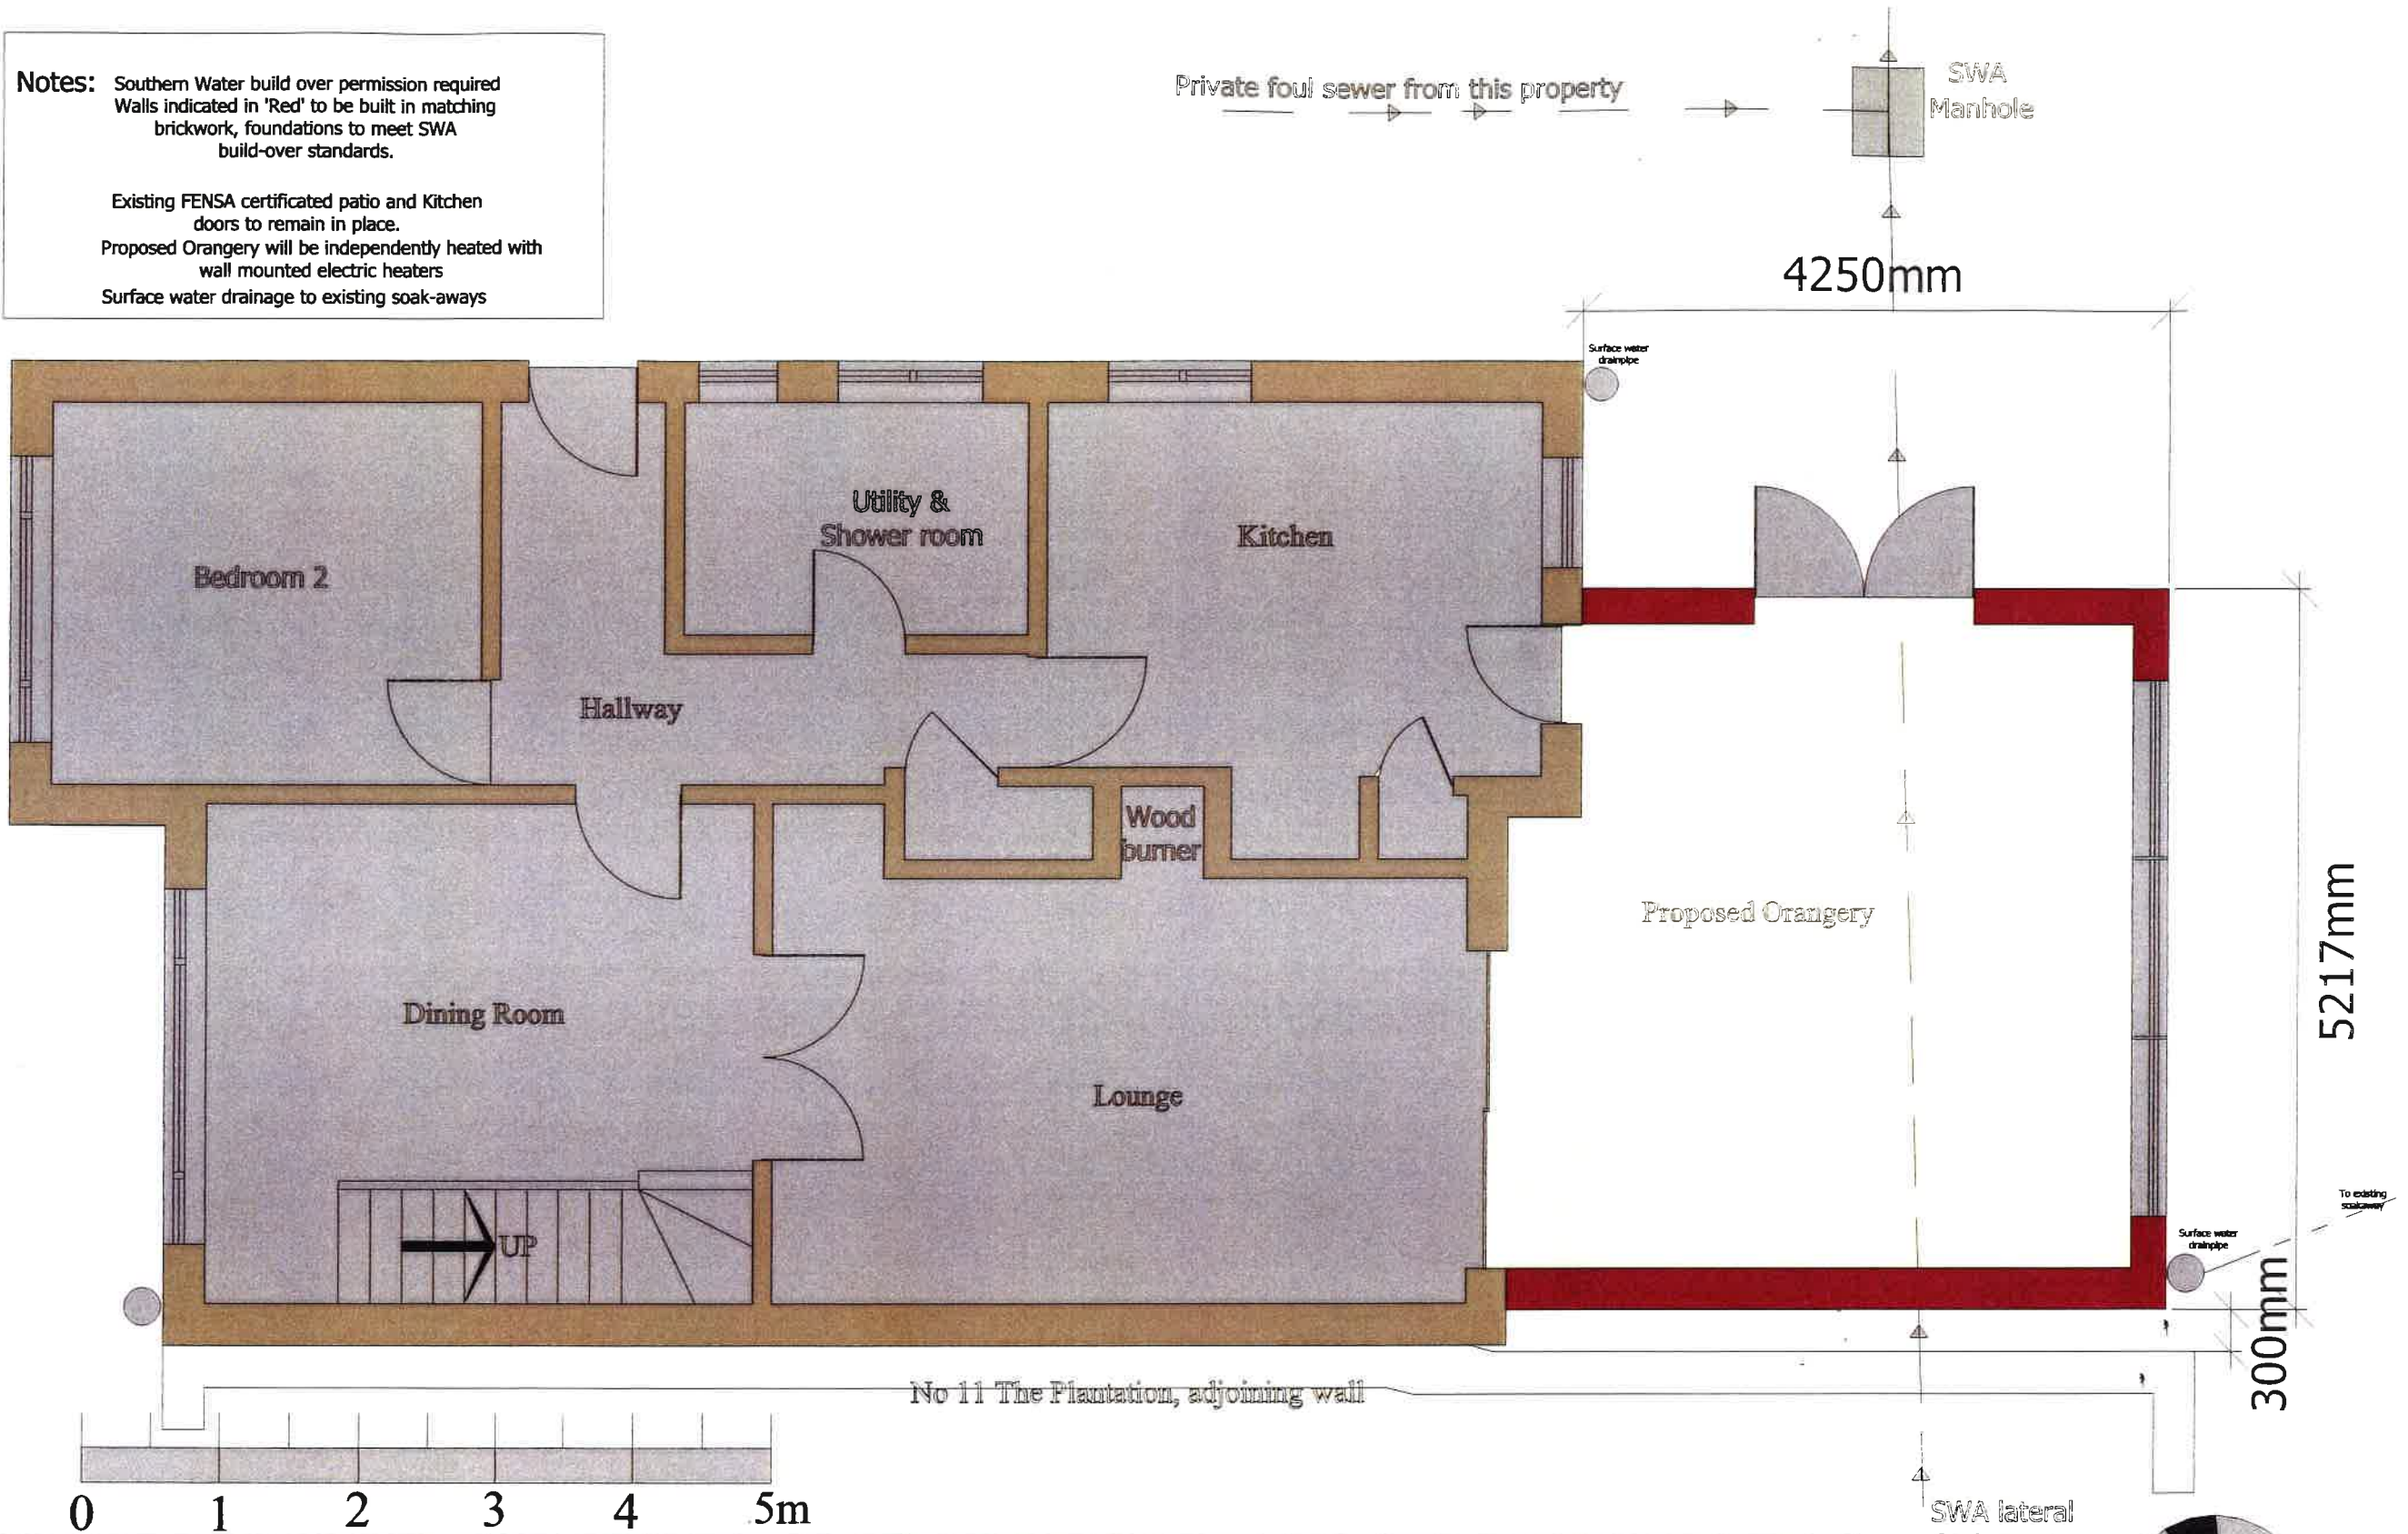

Site Address:
9 The Plantation
East Preston
BN16 1LD

Date: 12/03/19

Version No: 1.1

Scale: 1:50 @A3

Project Title:

Proposed construction of Orangery

Drawing Title:

Drawing 3 Proposed Floor Plan

SWA lateral
foul sewer.
From 2 adjacent
properties
Exact location
has been
confirmed

