


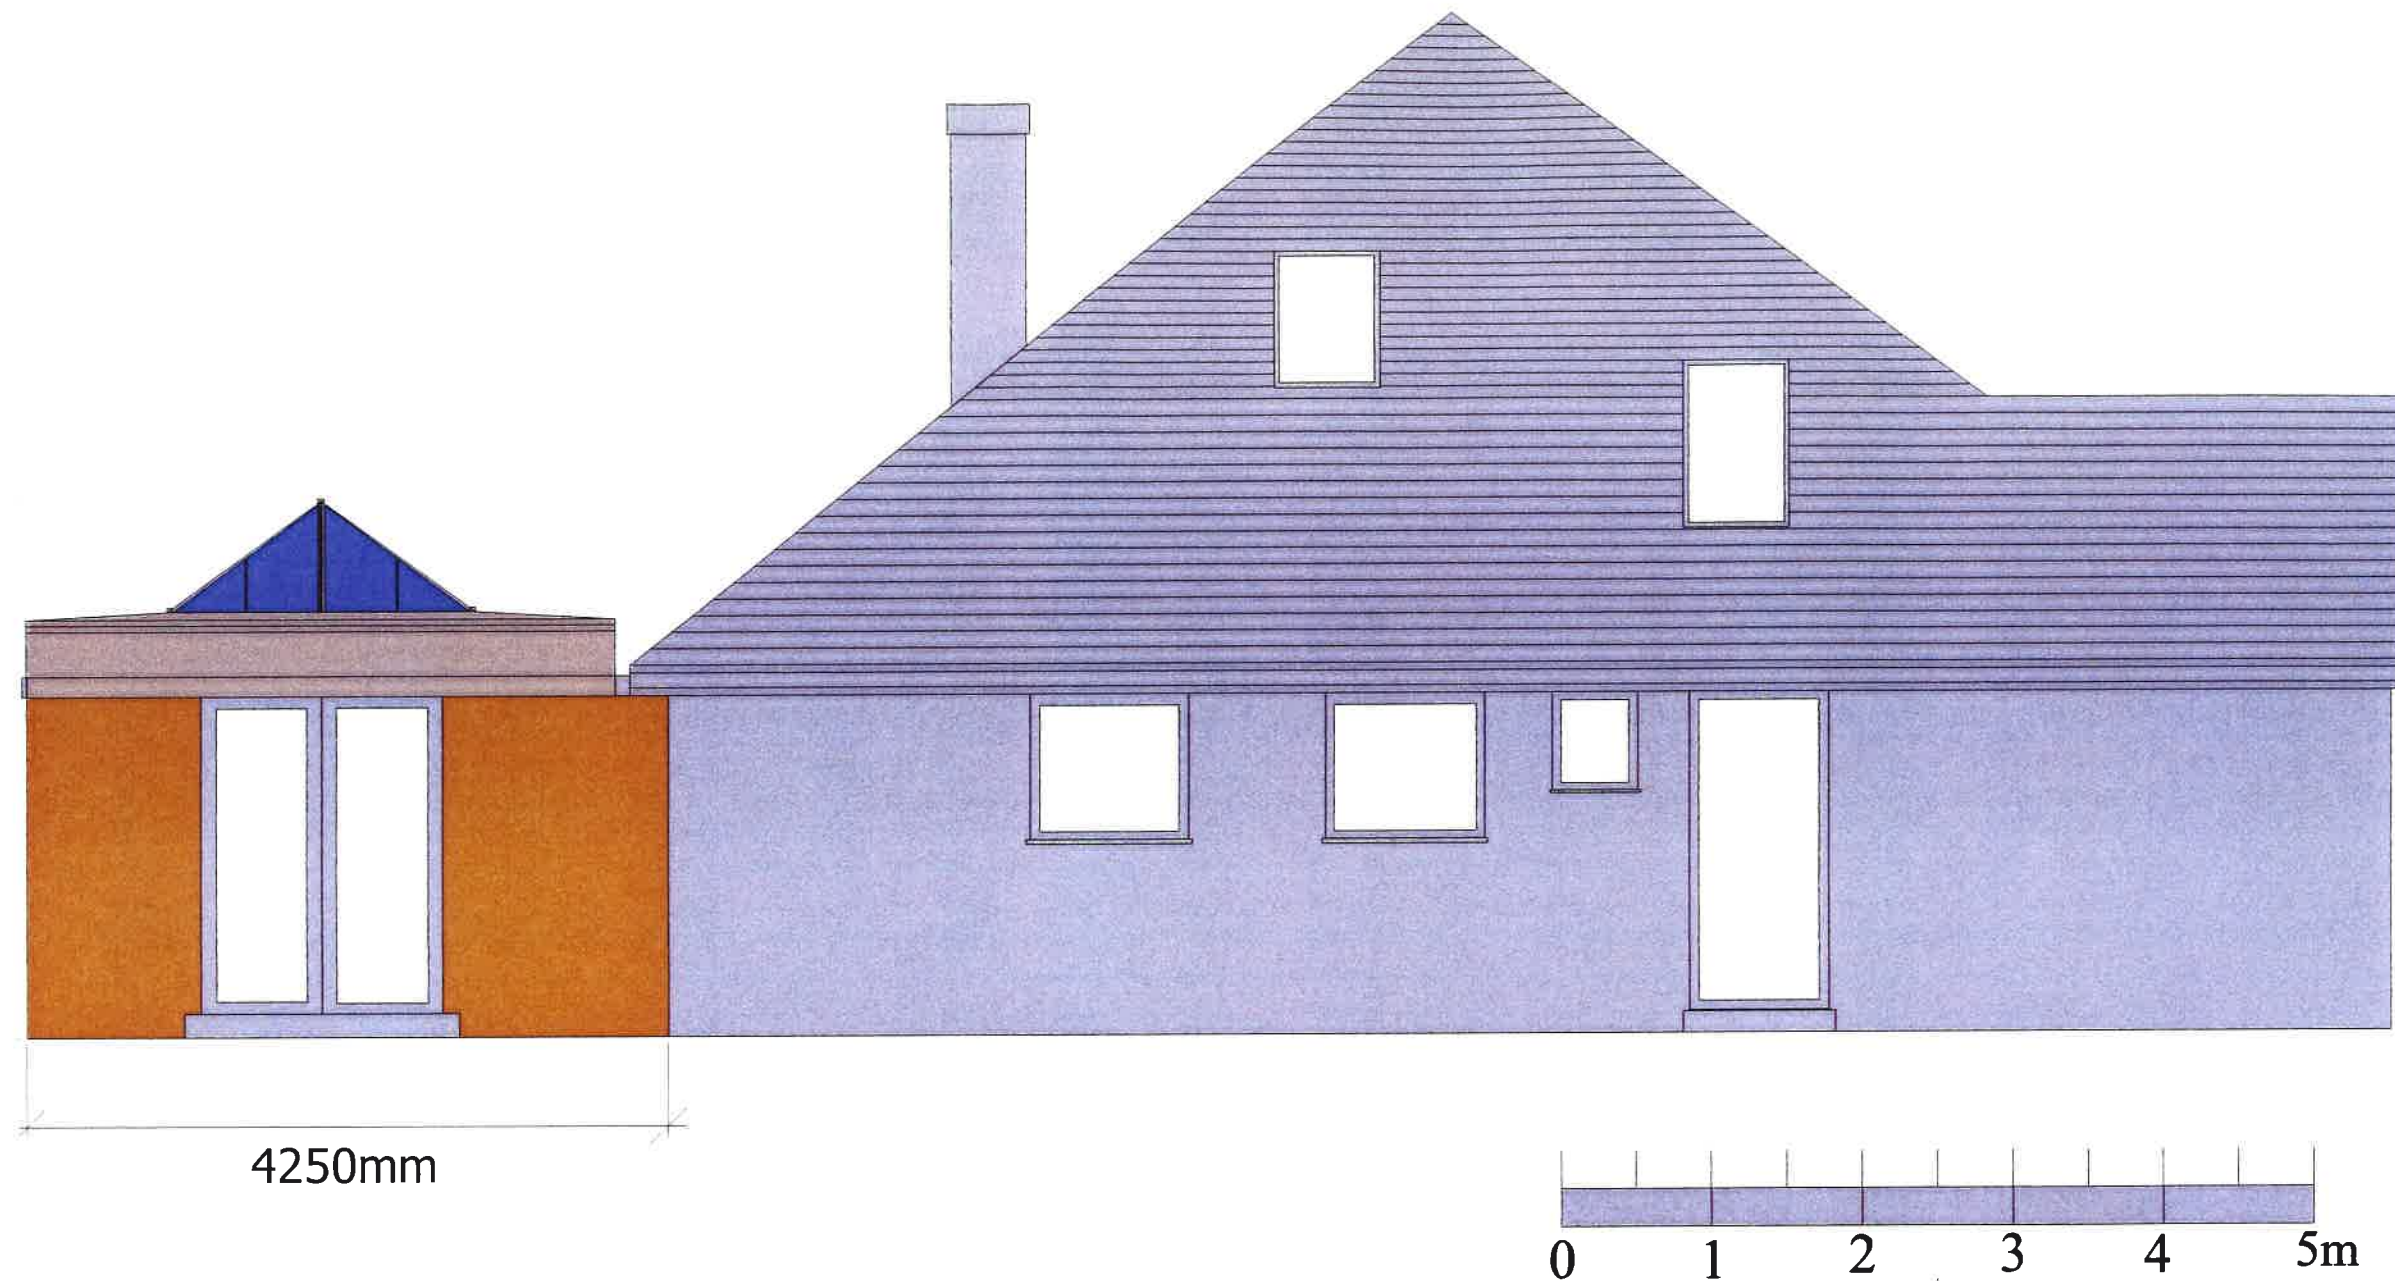

Site Address: 9 The Plantation East Preston BN16 1LD	Date: 12/03/19 Version No: 1.1 Scale: 1:50 @A3	Drawing No. Drawing 5 Proposed South Elevation	Project Proposed construction of Orangery
--	---	--	--