




EXISTING SOUTH ELEVATION

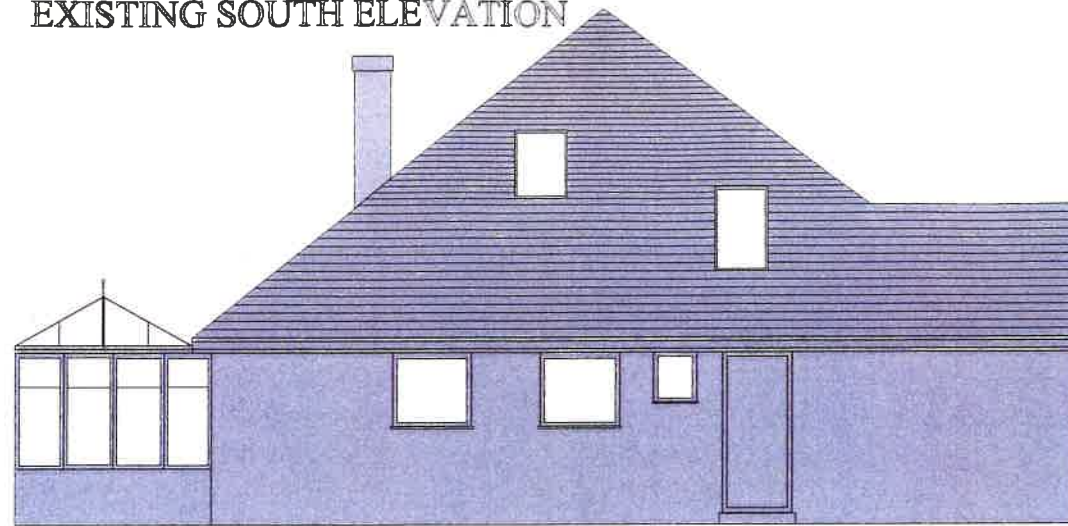

EXISTING WEST ELEVATION

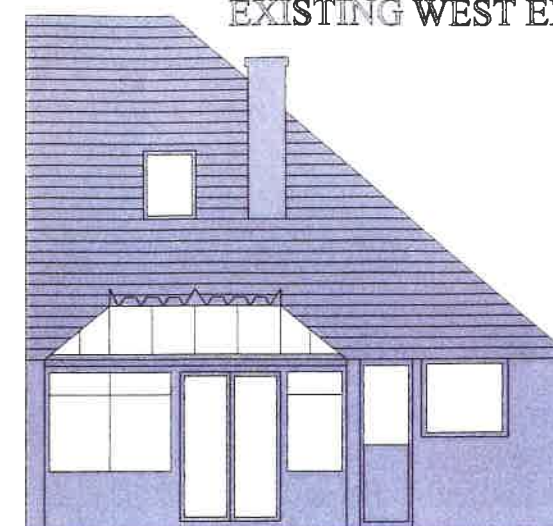


EXISTING NORTH ELEVATION

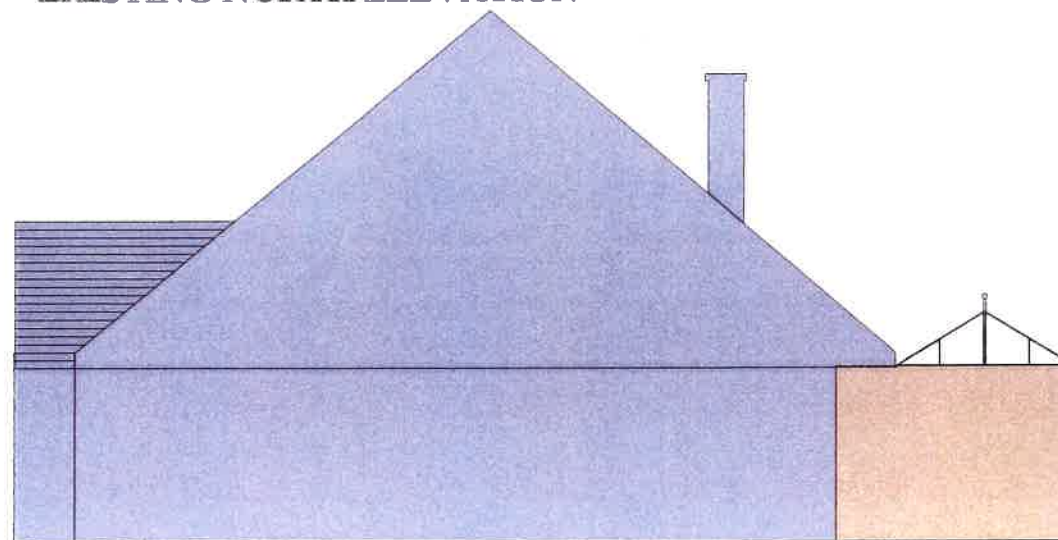

0 1 2 3 4 5m

EXISTING EAST ELEVATION

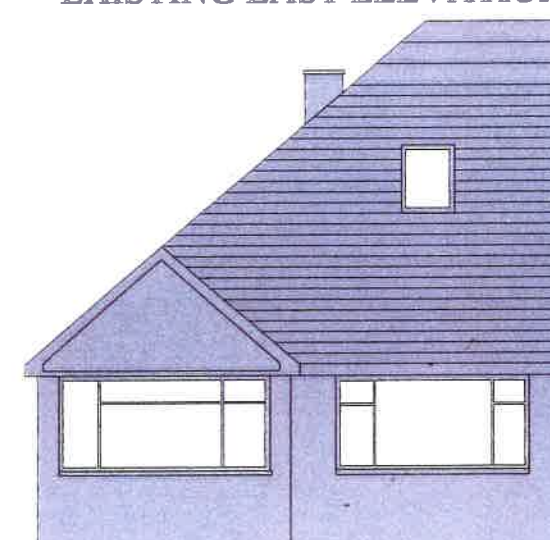

Project Title:

Proposed construction
of Orangery

Site Address:
9 The Plantation
East Preston
BN16 1LD

Date: 12/03/19

Version No: 1.1
Scale: 1:100

Drawing Title:
Drawing 7
Existing N, S, E & W
Elevations