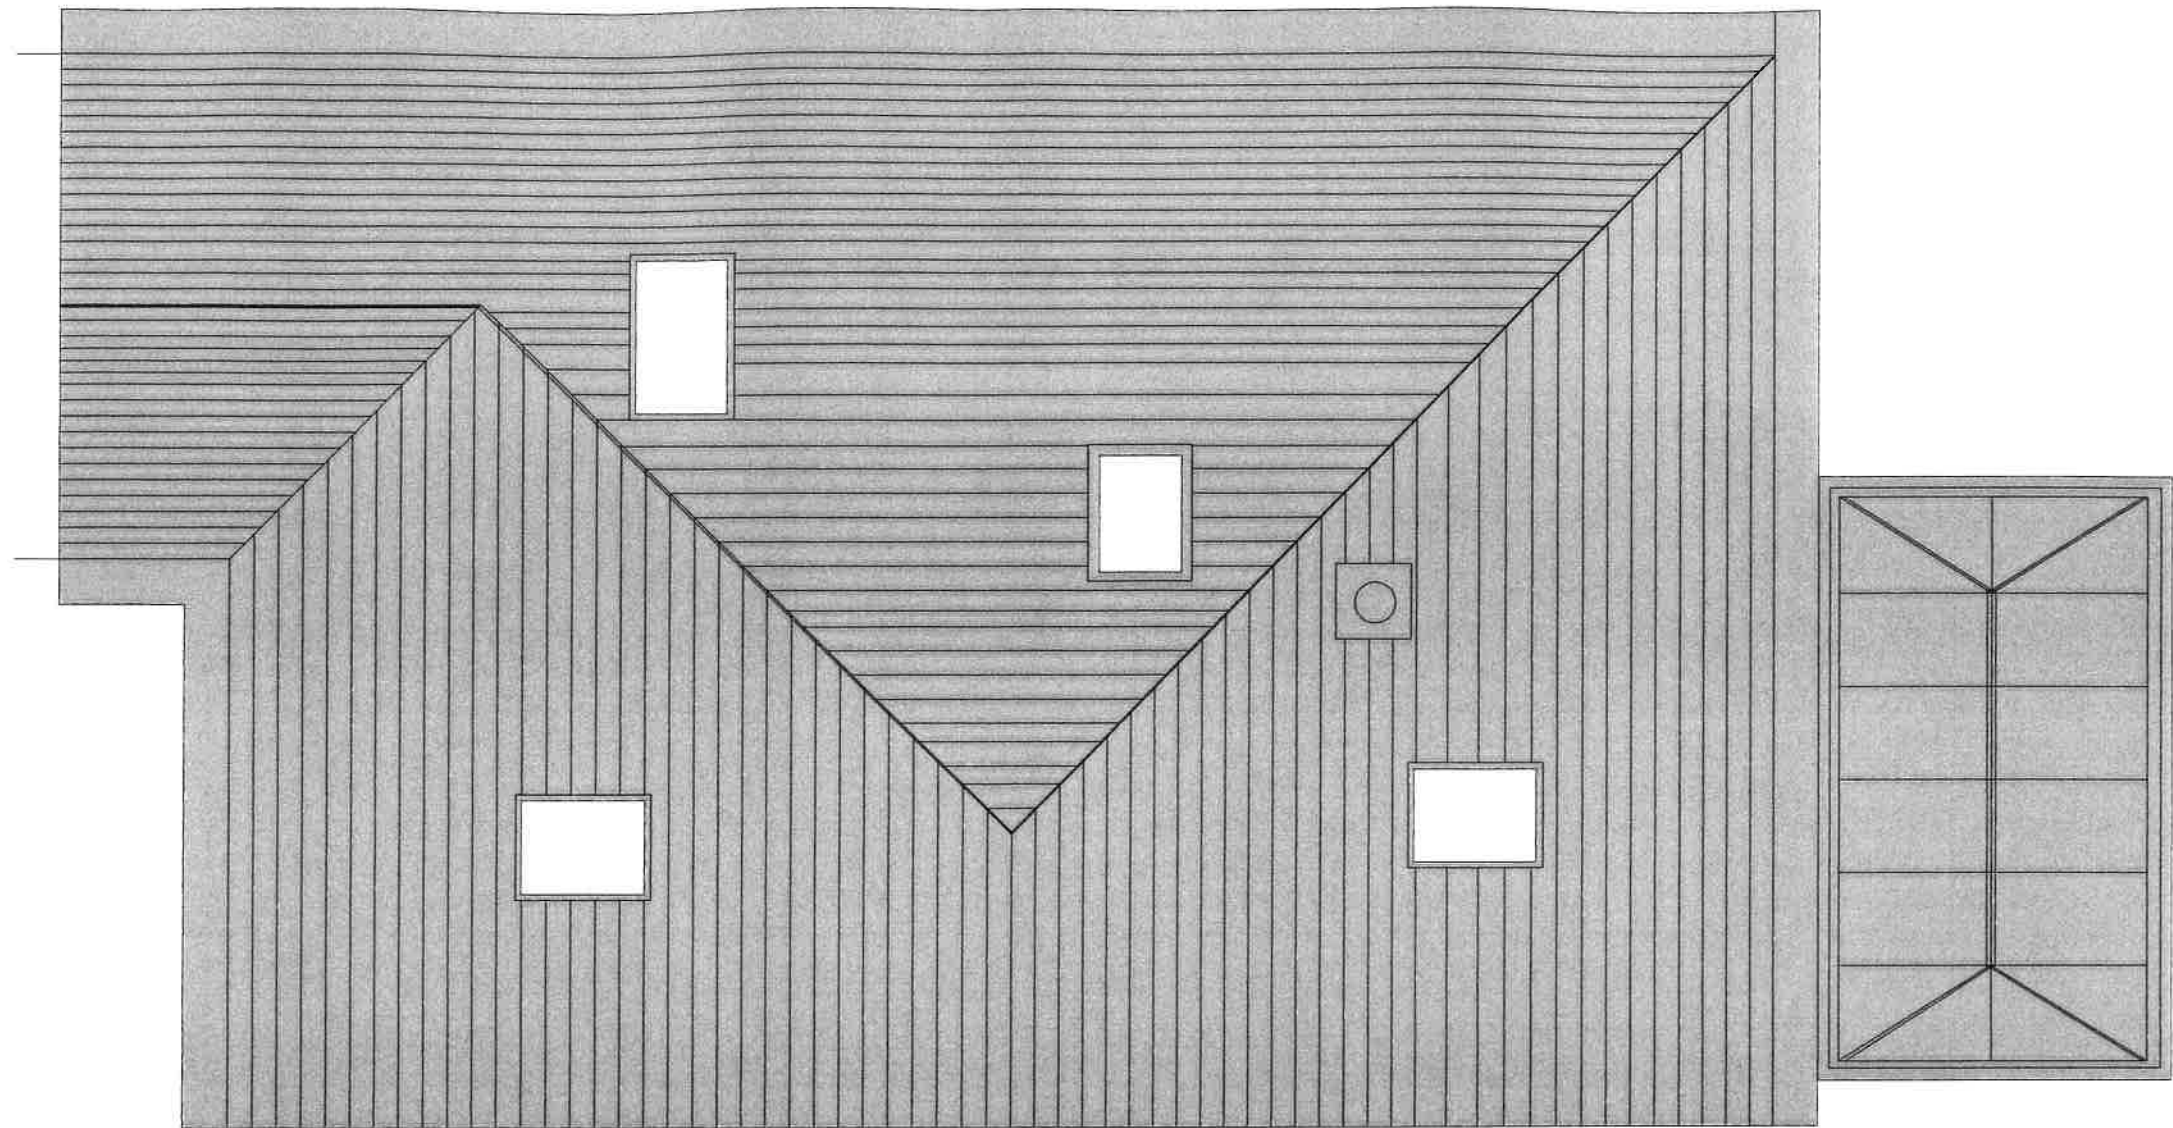


Site Address:
9 The Plantation
East Preston
BN16 1LD

Date: 12/03/19

Version No: 1.1
Scale: 1:50 @A3

Project Title:
Proposed construction
of Orangery

Drawing Title:
Drawing 11
Existing Roof Plan