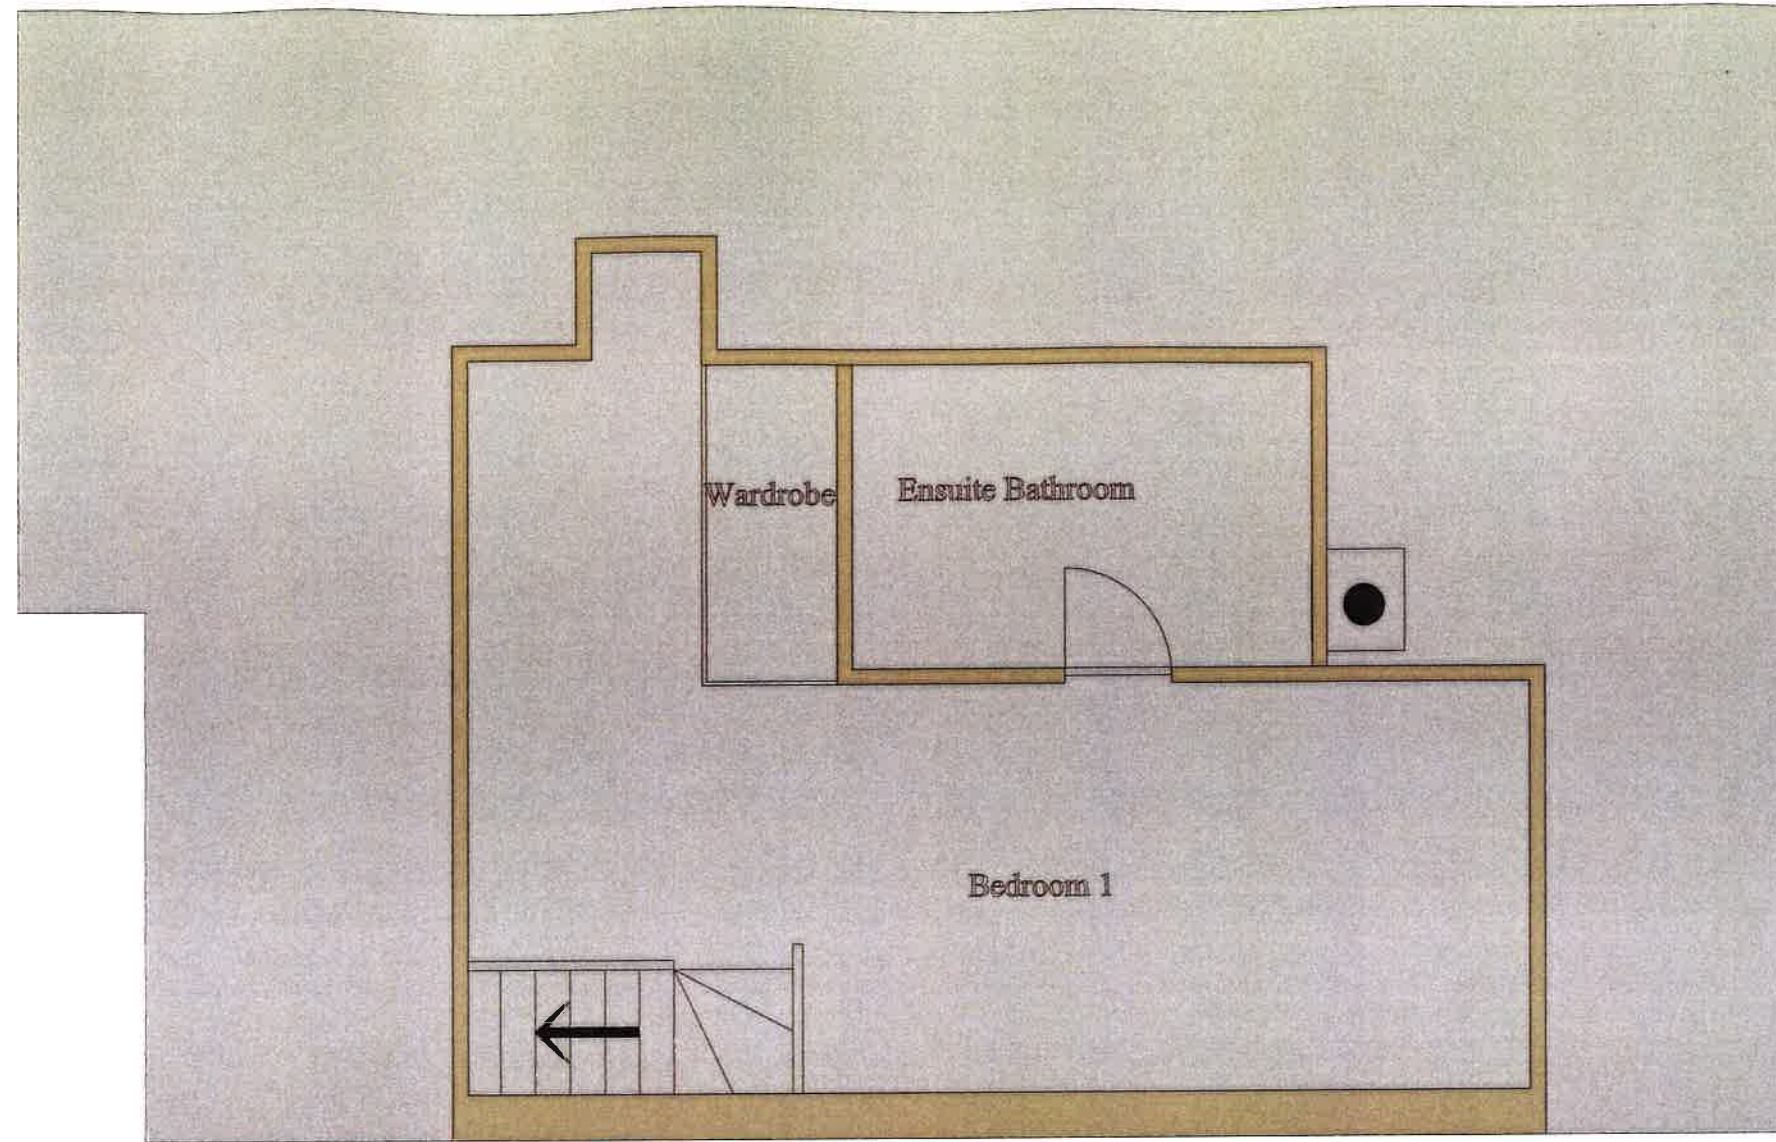


Site Address: 9 The Plantation East Preston BN16 1LD	Date: 12/03/19 Version No: 1.1 Scale: 1:50 @A3	Project Title: Proposed construction of Orangery	Drawing Title: Drawing 12 Existing 1st Floor Plan
--	---	---	--