




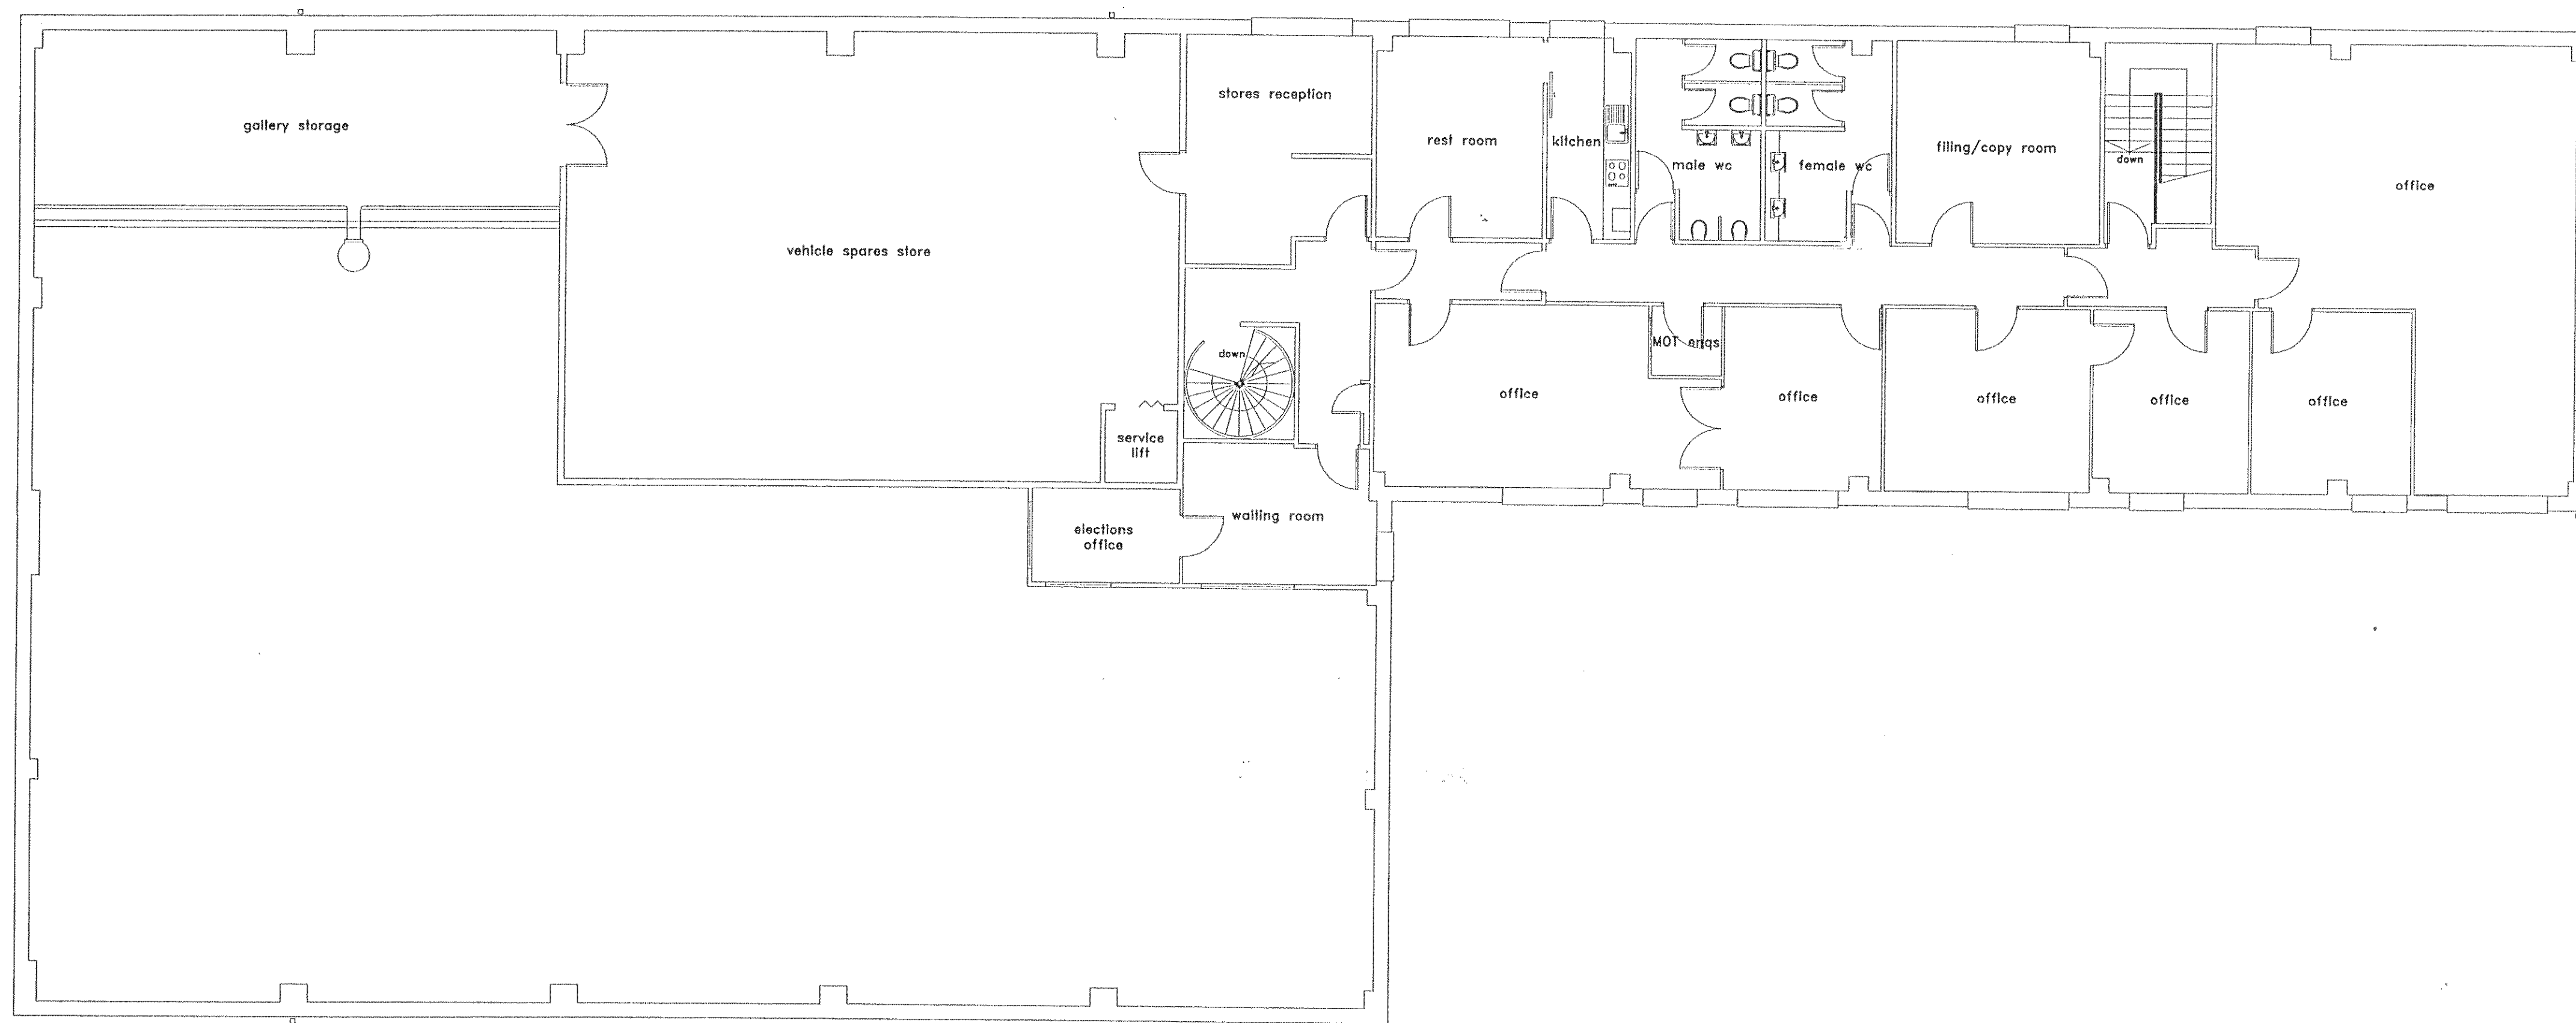


AS EXISTING - FIRST FLOOR PLAN

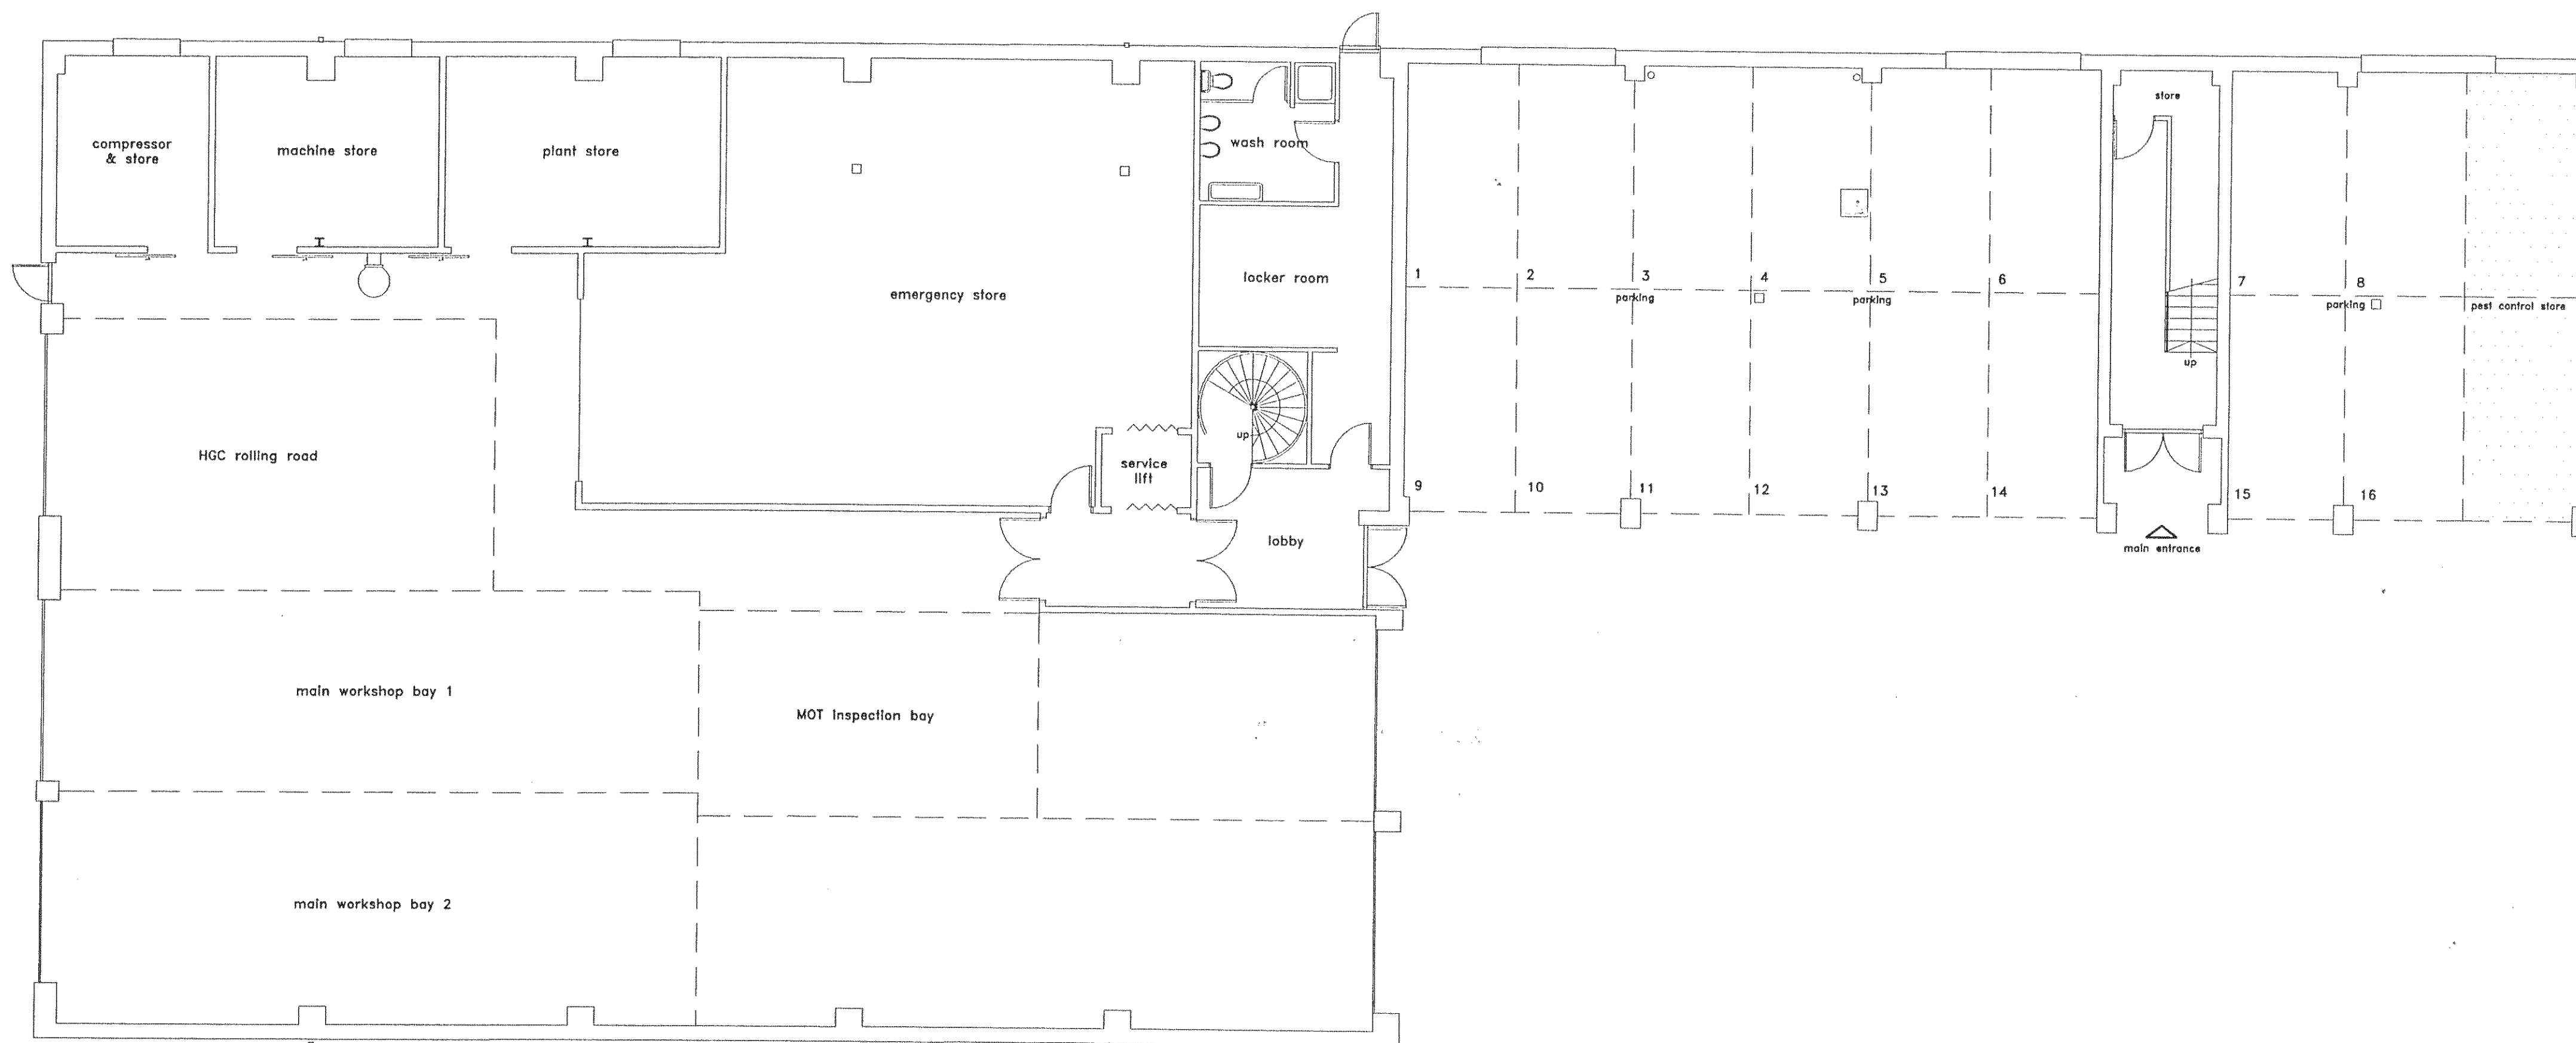

AS EXISTING - GROUND FLOOR PLAN

 

NOTE: This drawing has been prepared using survey and as existing floor plan layouts prepared by others and therefore Peter Shoemith & Co Ltd cannot accept any responsibility or liability for any discrepancies or inaccuracies caused by others.

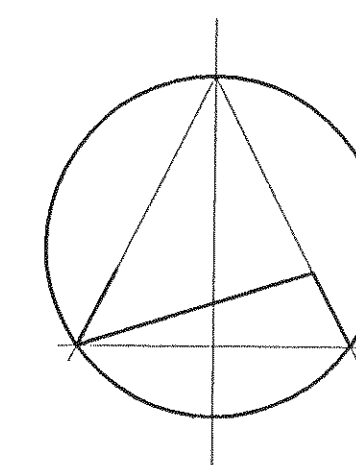

REVISIONS <table border="1"> <tr><td> </td><td> </td></tr> <tr><td> </td><td> </td></tr> <tr><td> </td><td> </td></tr> <tr><td> </td><td> </td></tr> <tr><td> </td><td> </td></tr> </table>											
PETER SHOESMITH ARCHITECTURAL DESIGN & CONSTRUCTION MANAGEMENT SERVICES											
THE VALLEY STUDIO 17 GORRINGE VALLEY ROAD WILLINGDON EASTBOURNE EAST SUSSEX BN20 9SX TEL 01323 484900 FAX 01323 484905 MOBILE 07814 836545											
client	PARKER BUILDING SUPPLIES										
project title	Prop. building supplies merchants EAST PRESTON DEPOT STATION ROAD EAST PRESTON WEST SUSSEX										
drawing title	As Existing - Floor Plans										
scale(s)	1:100 at A1 Paper Size										
date	March 2013										
drawn by	PJS										
drawing no.	1313/EX01										
rev.	—										