




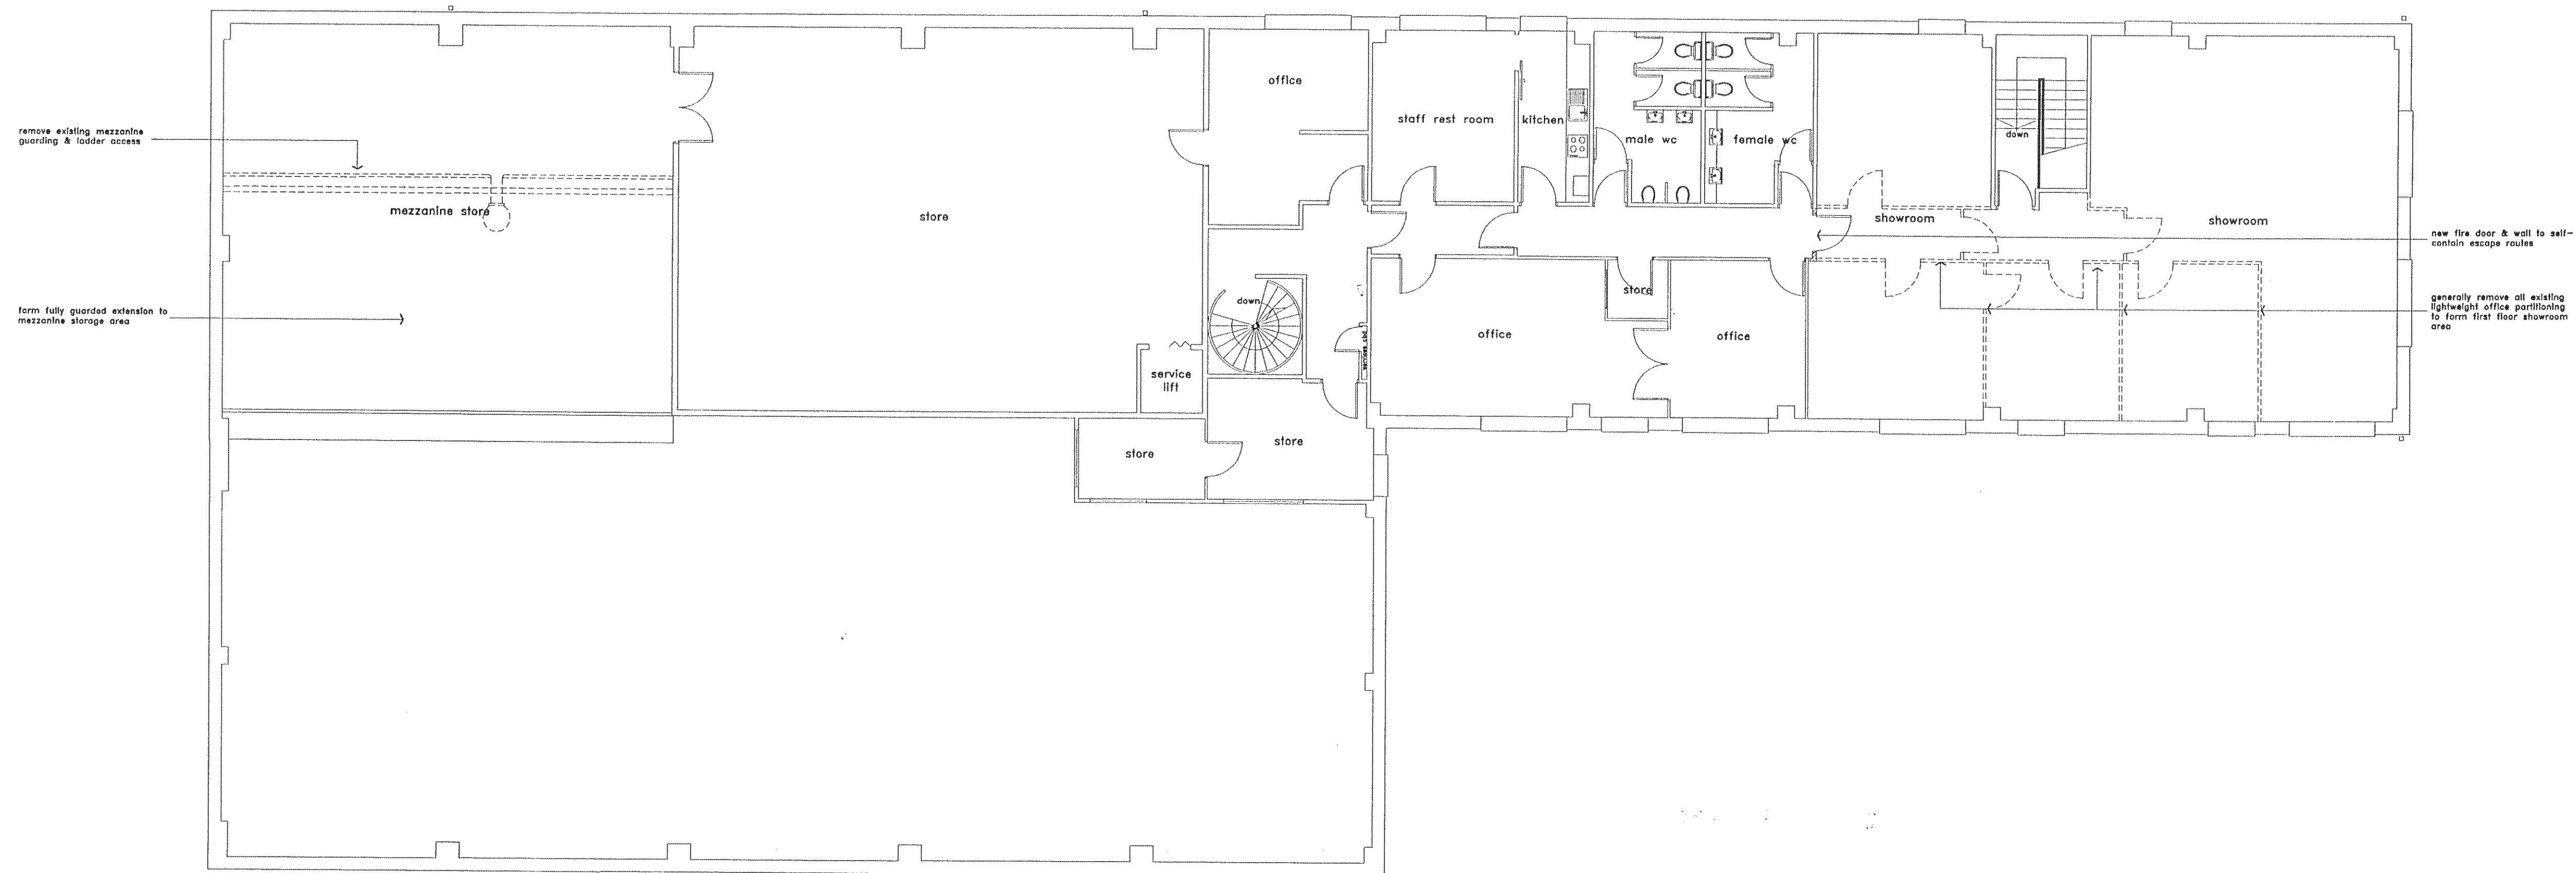


AS PROPOSED - FIRST FLOOR PLAN

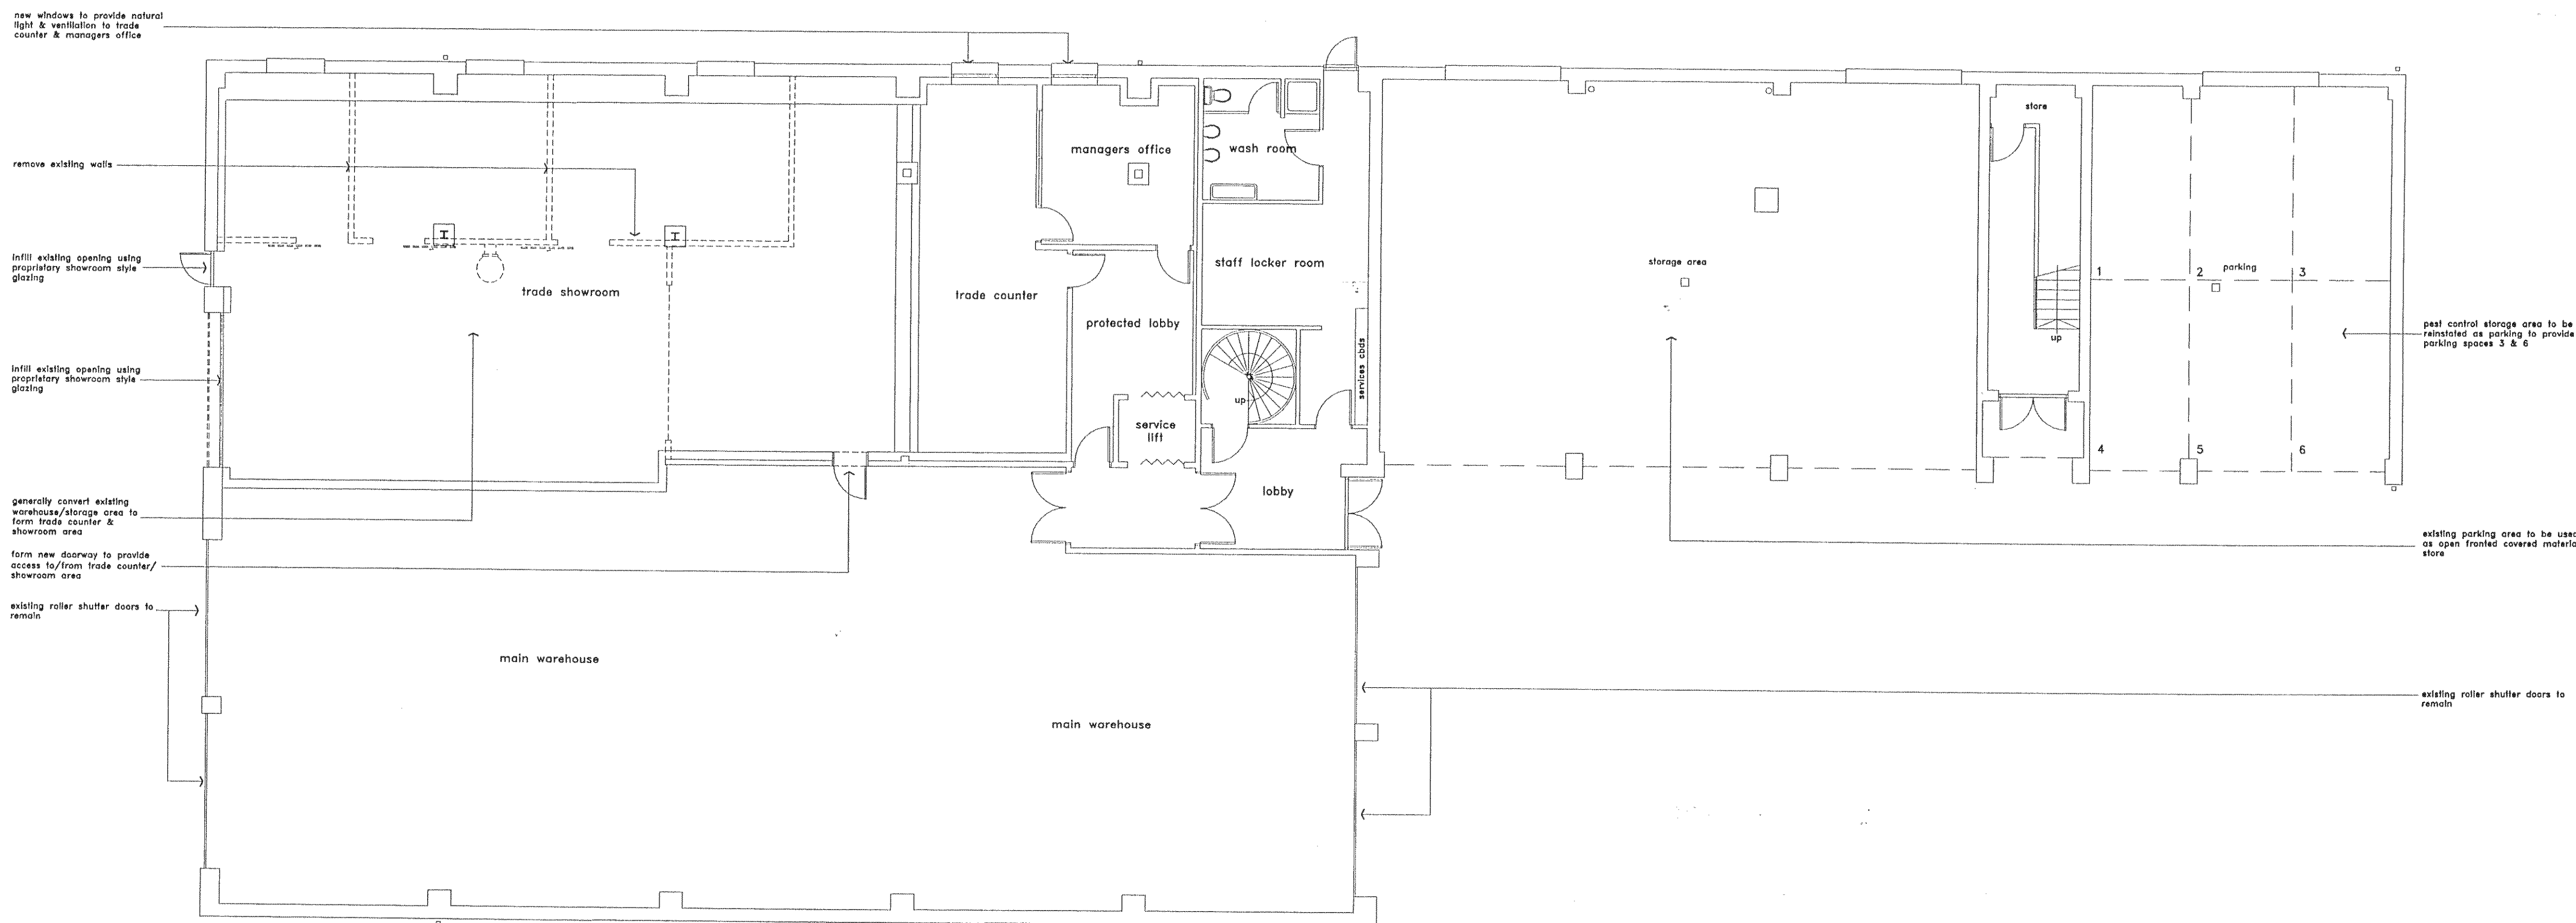

AS PROPOSED - GROUND FLOOR PLAN

 

NOTE: This drawing has been prepared using survey and as existing floor plan layouts prepared by others and therefore Peter Shoemith & Co Ltd cannot accept any responsibility or liability for any discrepancies or inaccuracies caused by others.

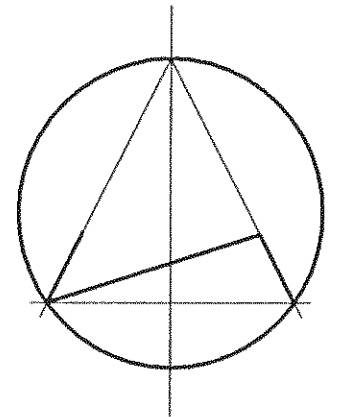

REV	DESCRIPTION

PETER SHOESMITH
ARCHITECTURAL DESIGN & CONSTRUCTION MANAGEMENT SERVICES

THE VALLEY STUDIO 17 GORRINGE VALLEY ROAD
WILLINGDON EASTBOURNE EAST SUSSEX BN20 9SX
TEL 01323 484900 FAX 01323 484905 MOBILE 07814 836545

Client
PARKER BUILDING SUPPLIES

Project title
**Prop. building supplies merchants
EAST PRESTON DEPOT
STATION ROAD
EAST PRESTON WEST SUSSEX**

Drawing title
As Proposed - Floor Plans

Scale(s)
1:100 at A1 Paper Size

Date
March 2013 Drawn by
PJS

Drawing no.
1313/03 Rev.
-