



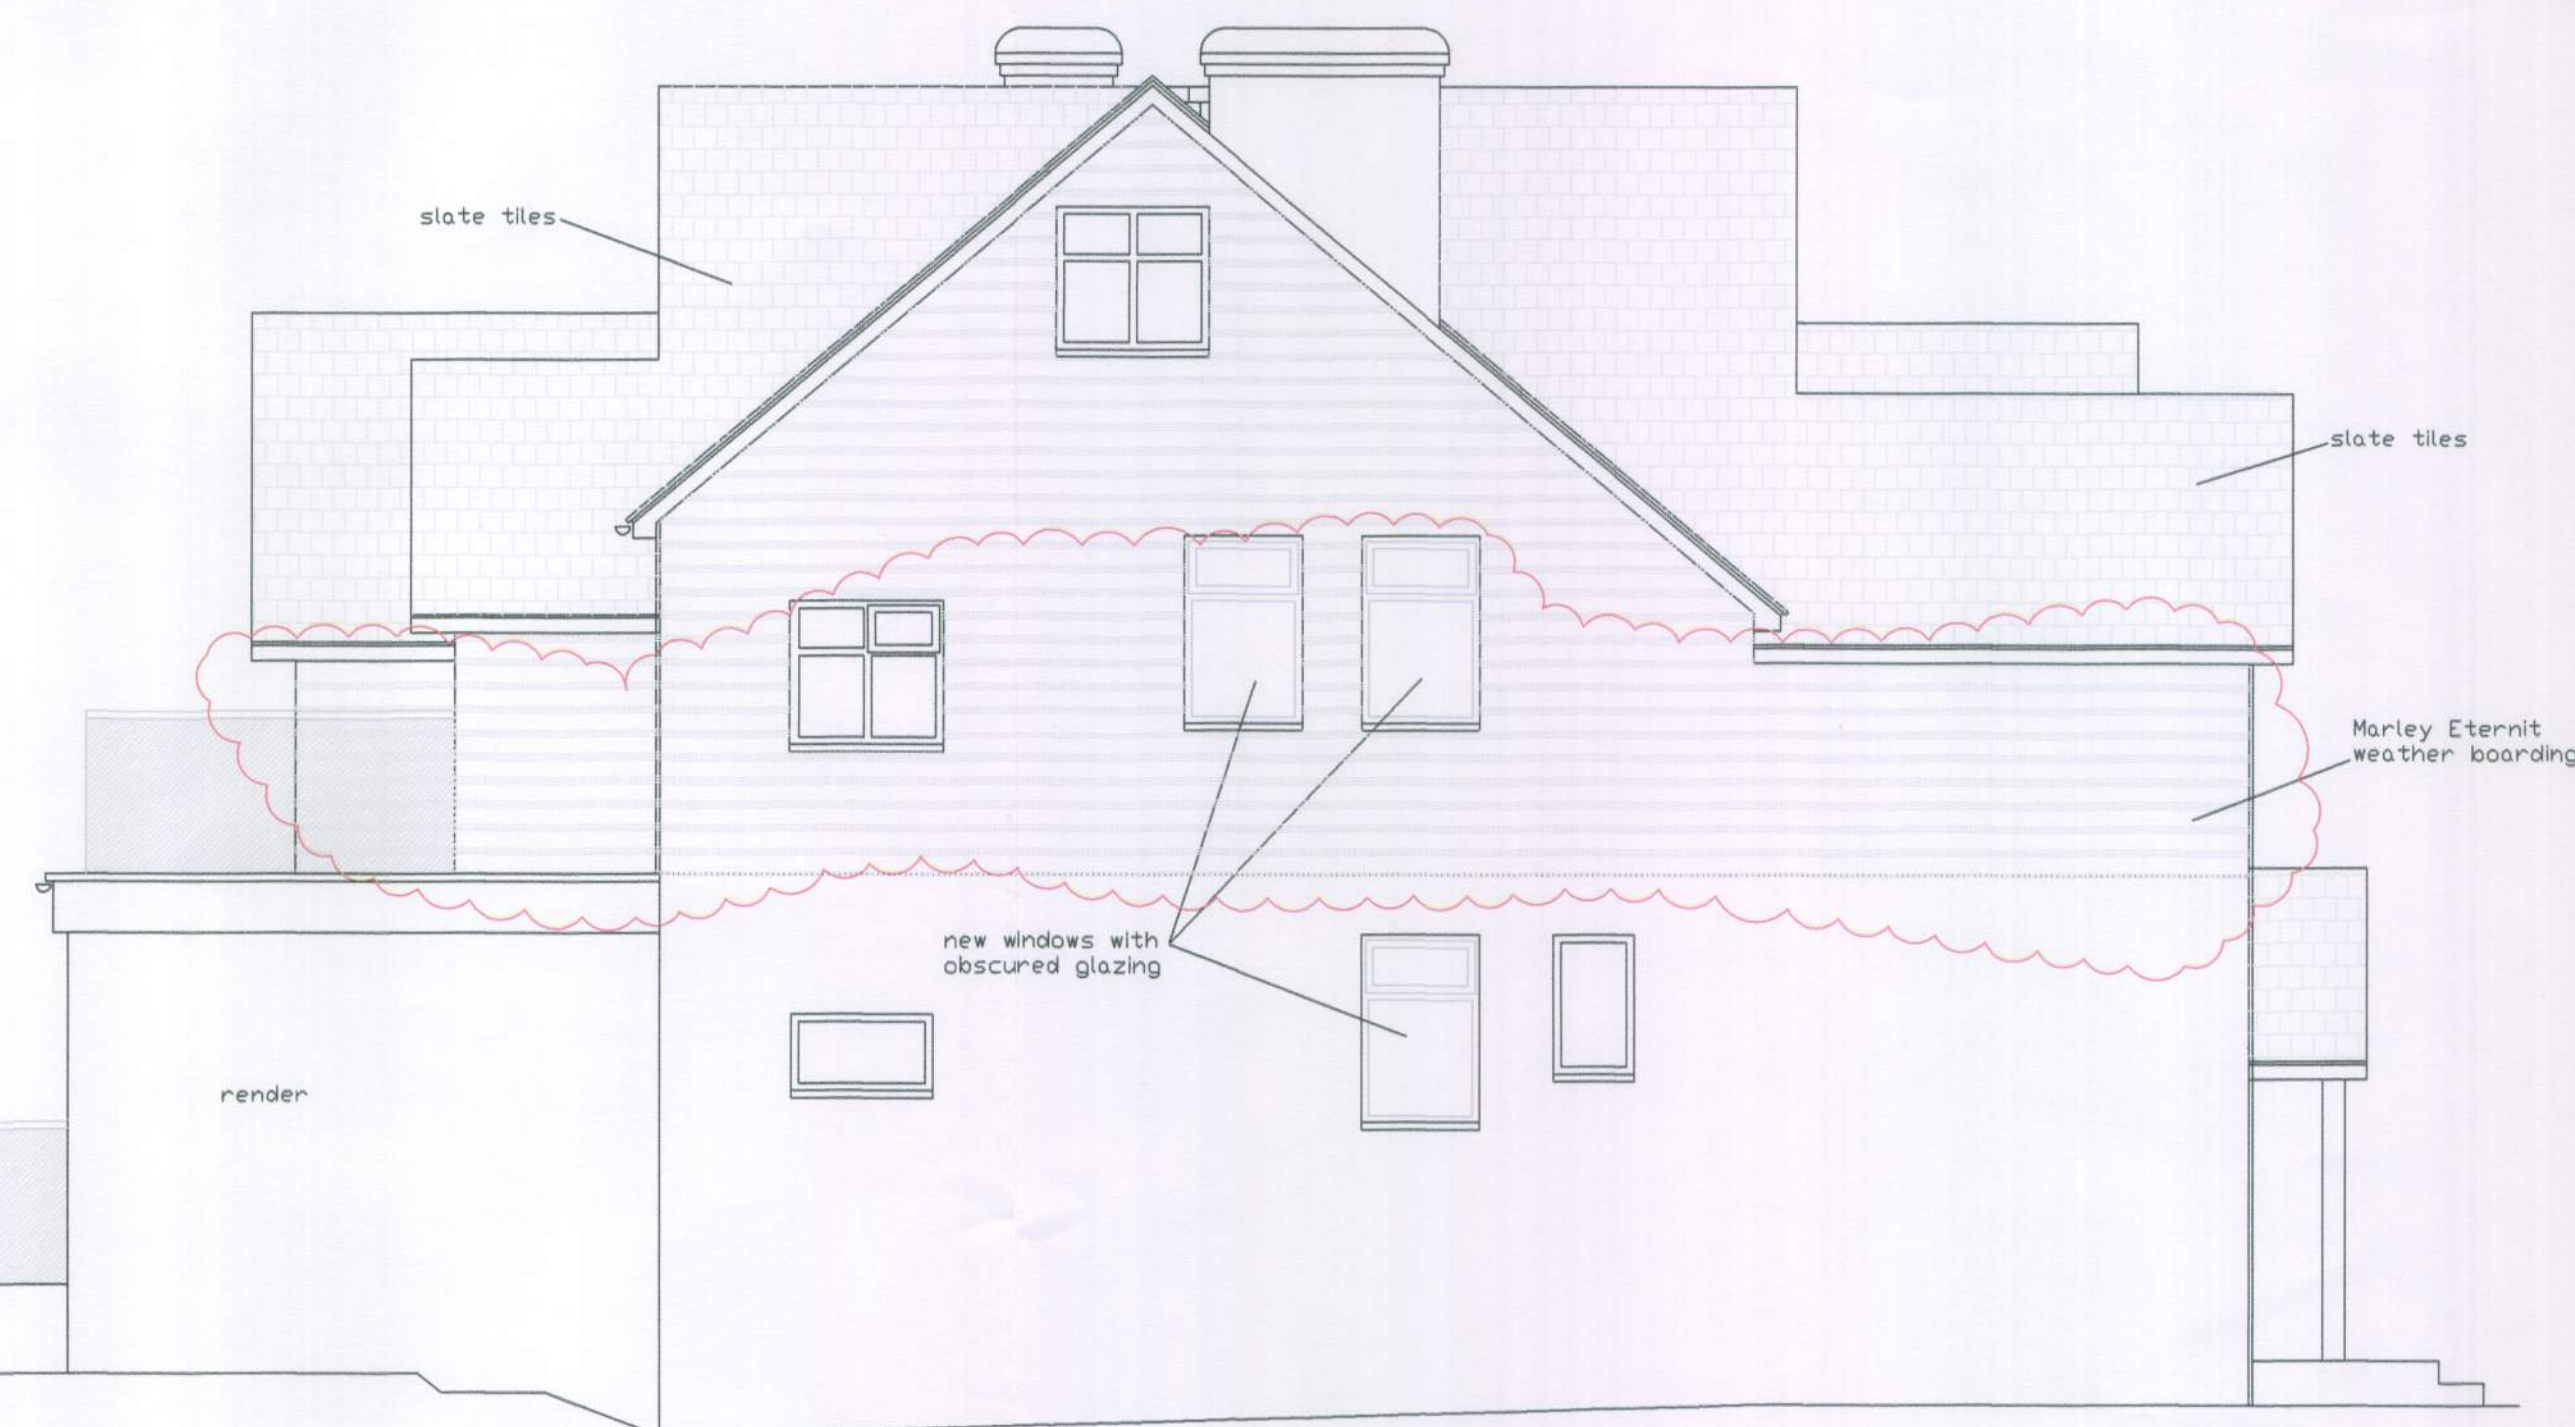


Side Elevation - East

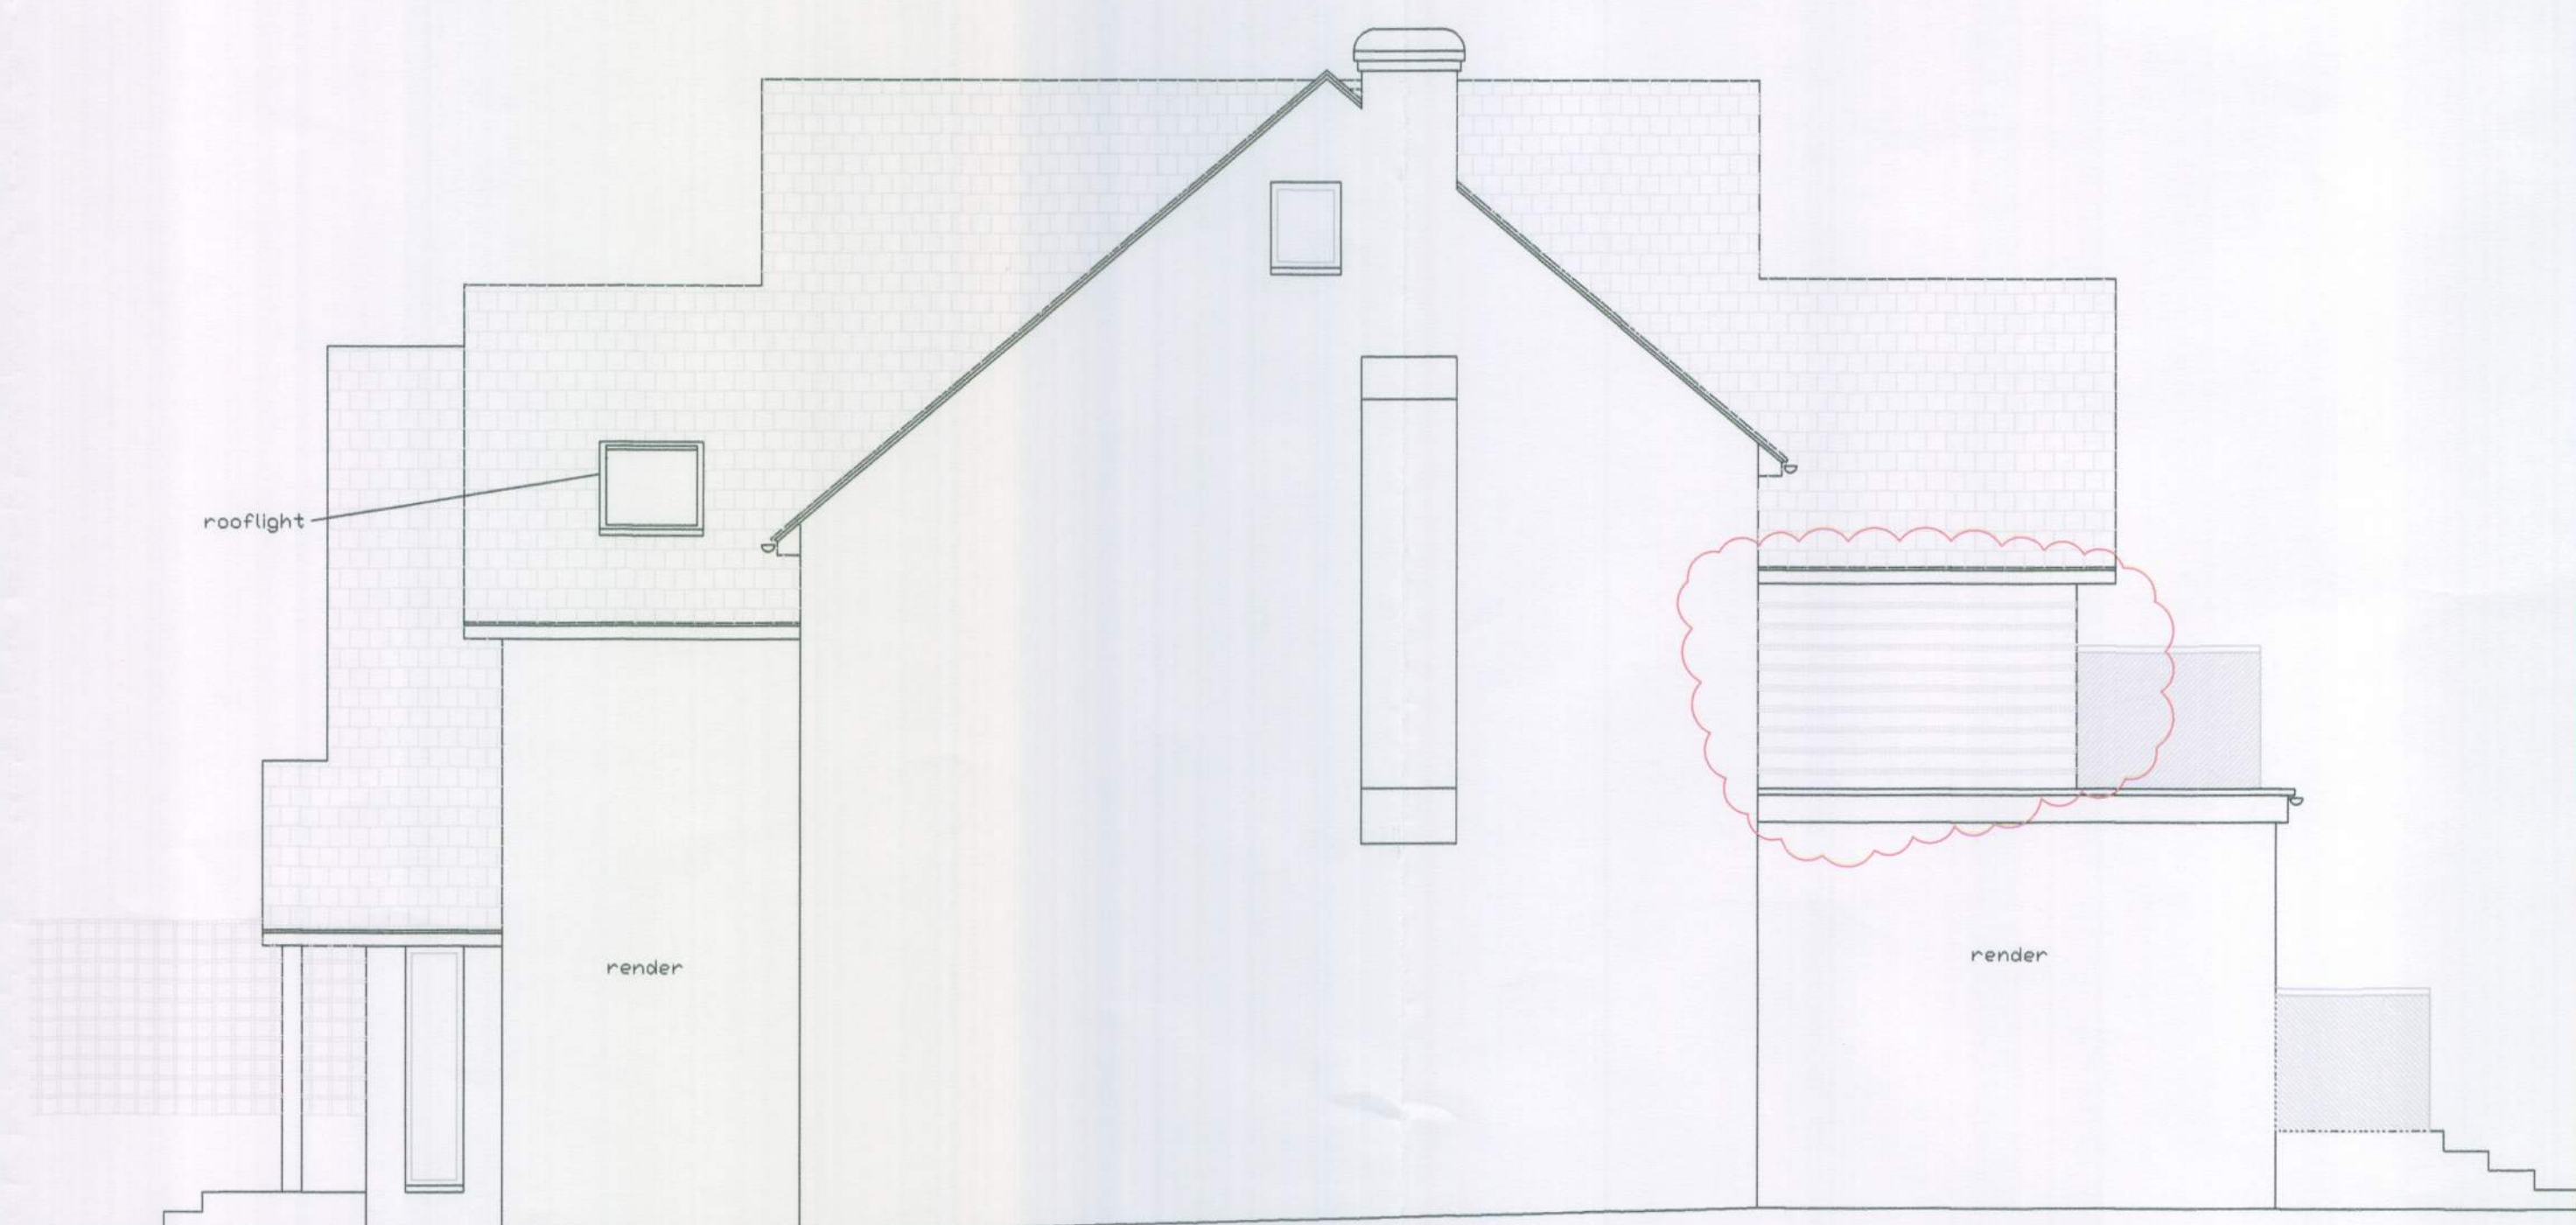


Side Elevation - West

- PLANNING REVISIONS**
1. Rear Elevation (south) at first floor to be Marley Eternit cladding, rather than half render half cladding as previously shown.
 2. Marley Eternit cladding to be continued round side elevation (east) at the same level as rear elevation.
 3. Front Elevation (north) left hand side to be clad with Marley Eternit cladding rather than rendered.
 4. Windows to Front Elevation (north) left hand side to be altered as indicated.
 4. Ground Floor V/C window to be square instead of square casement as previously shown
 5. Round window to Front Elevation (north) at second floor to be square.

PROPOSED ELEVATIONS 1:50

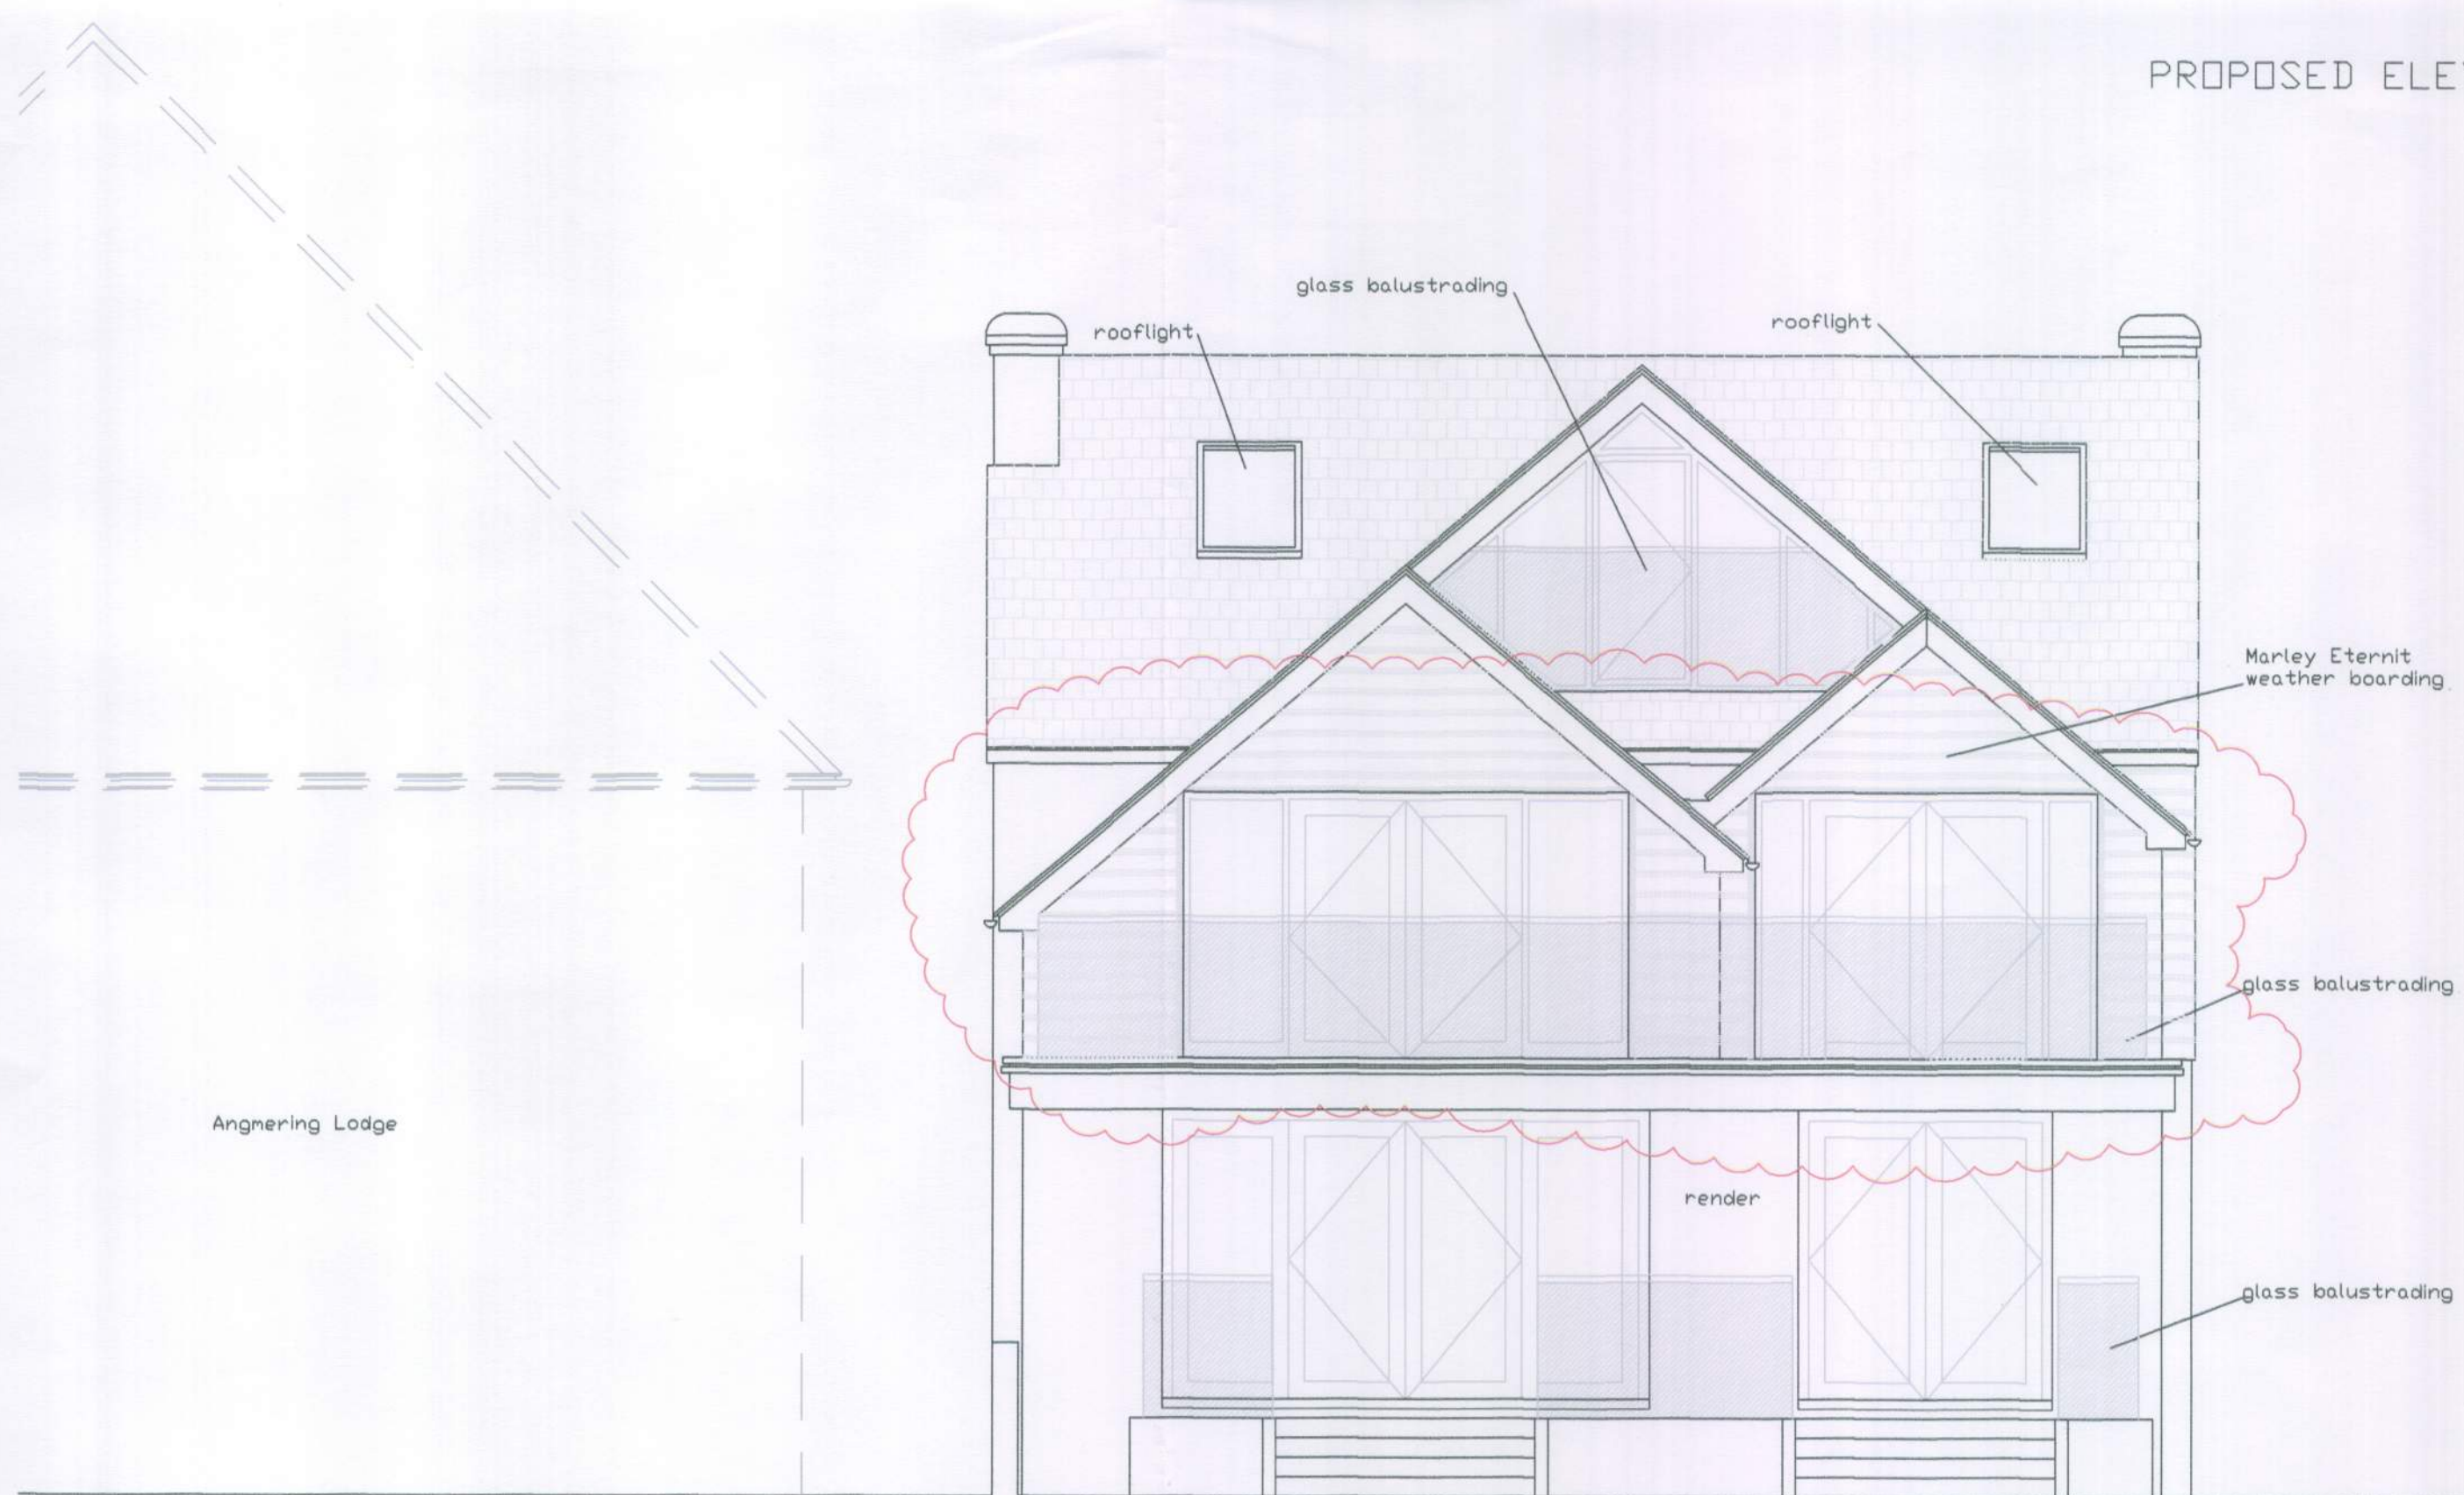

Rear Elevation - South (sea)

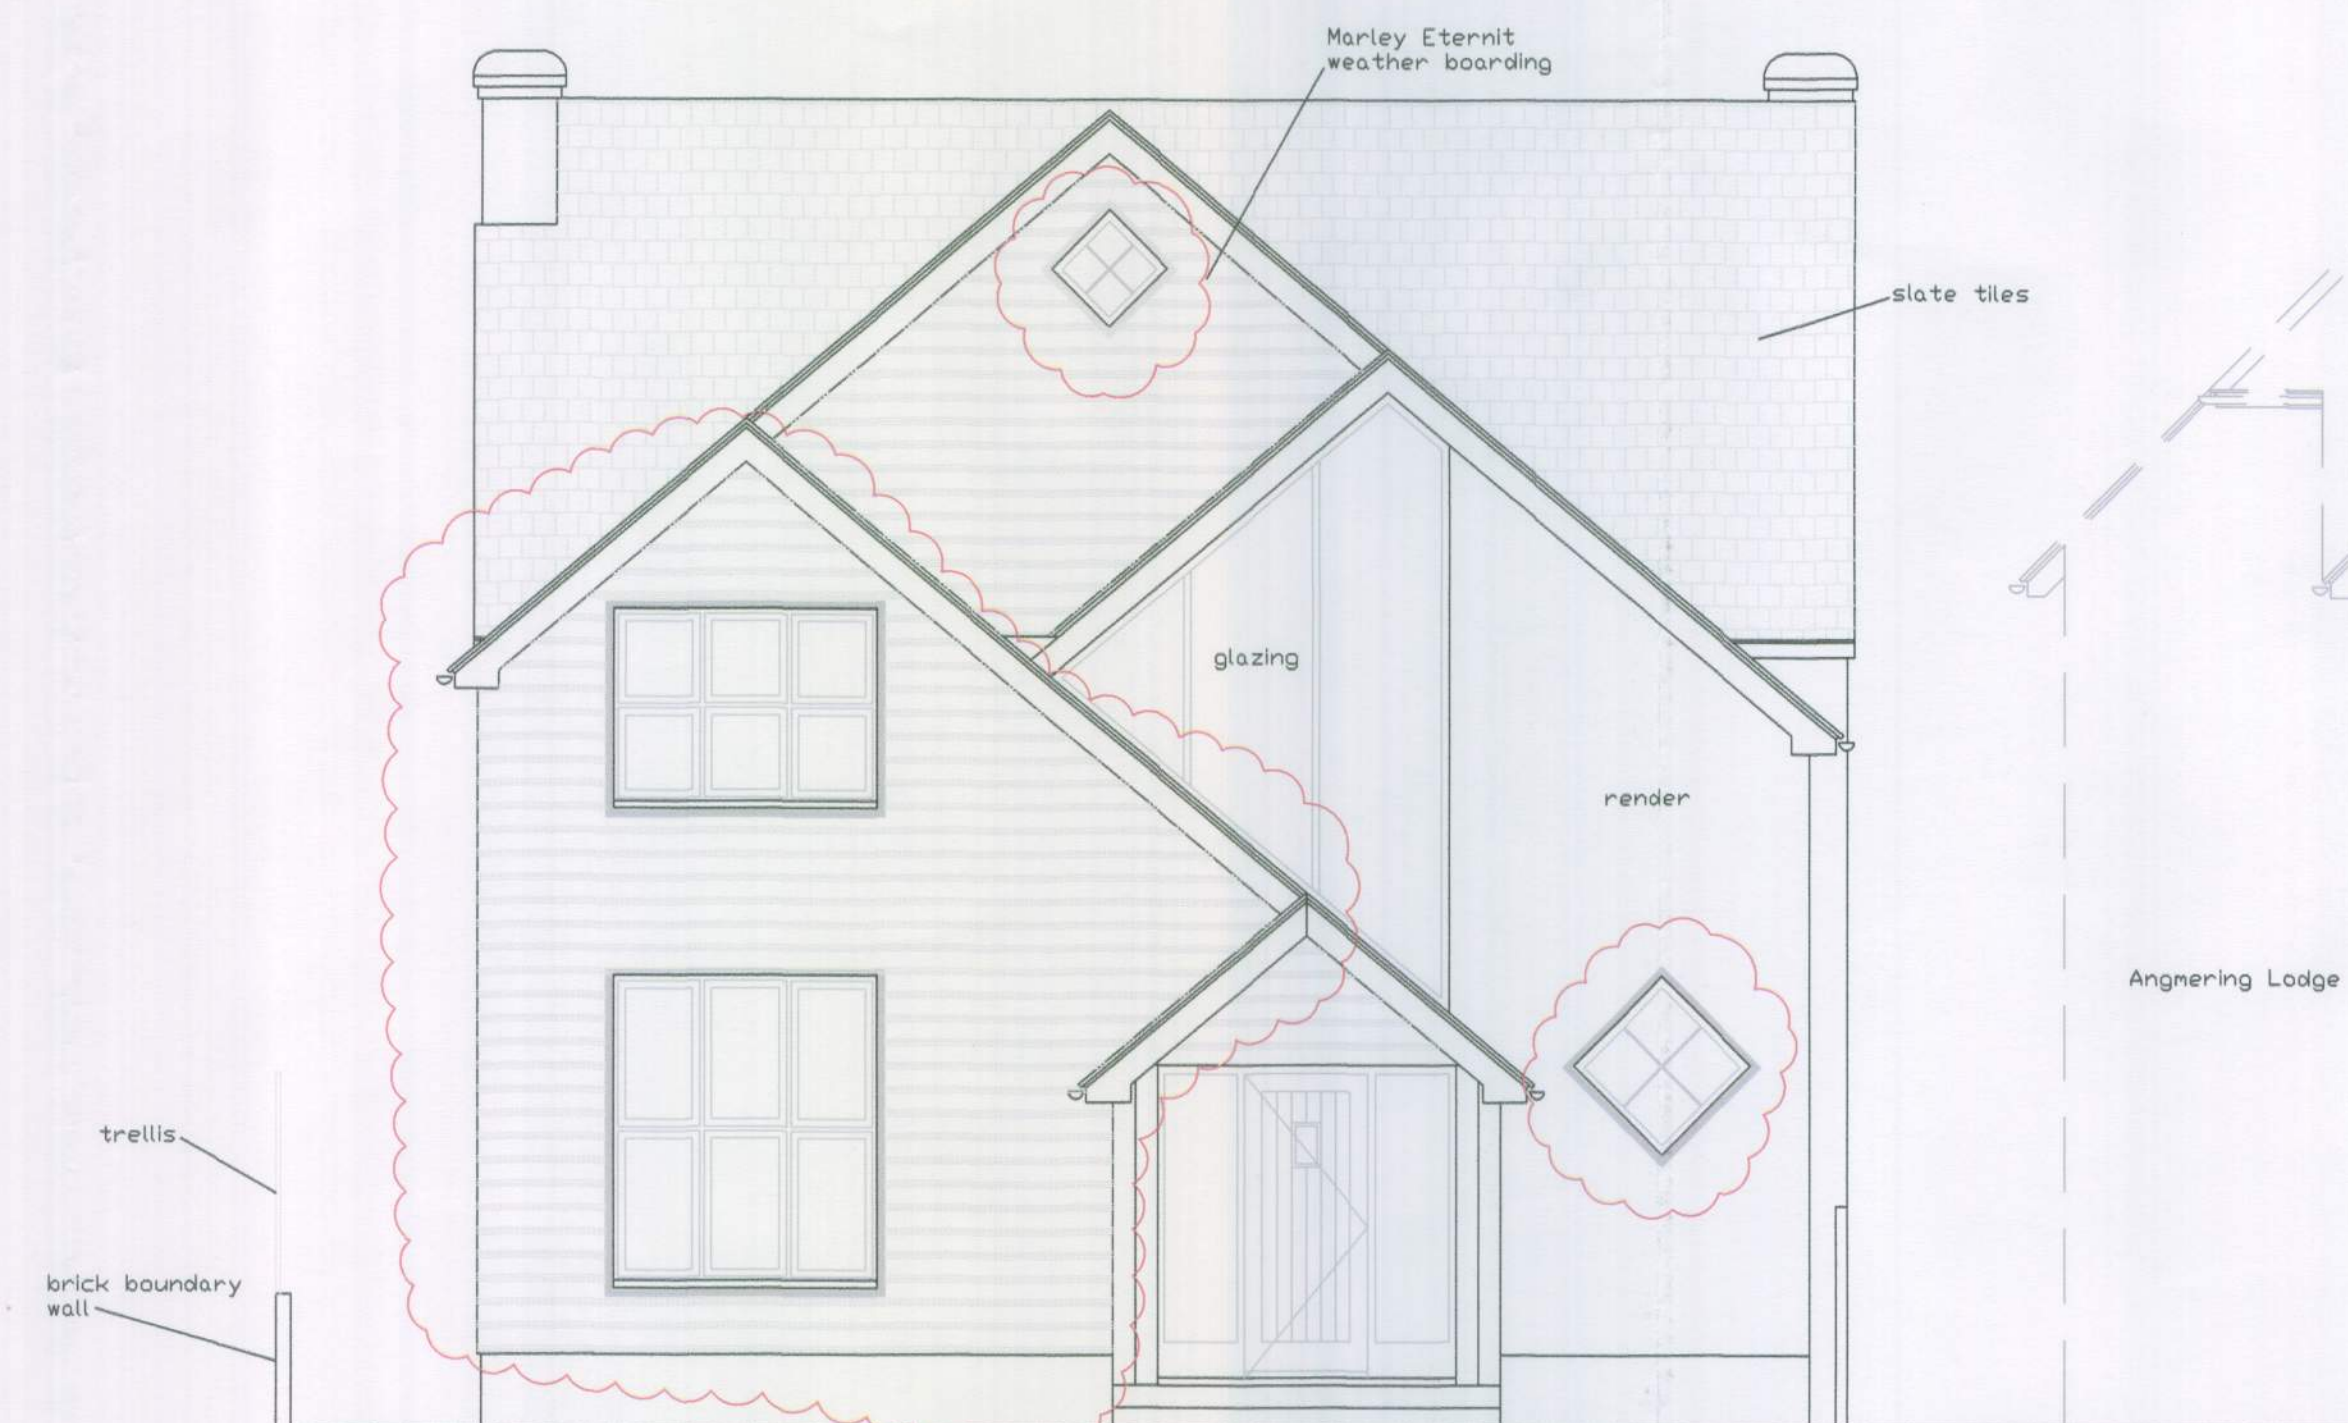

Front Elevation - North (road)

BUILDING REGULATIONS

All dimensions to be checked on site prior to commencement of work, except for planning purposes.
This drawing is the copyright of
CALDOTECH LTD
and may not be copied, altered or reproduced in any way without written authority.

CALDOTECH LTD
41 WILLOWHAYNE AVE
EAST PRESTON
WEST SUSSEX
BN16 1PL Telephone 01903 859176

PROPOSED ELEVATIONS

Address
Seaside Cottage
South Strand
East Preston

CLIENT **Mr M Lawrence**

Issue	Planning Revisions Indicated	By	Date
1		LW	22/03/11
2			
3			
SCALE **AS SHOWN on A1**

DATE **14/03/11**

DRAWING NUMBER **10066/05a**