



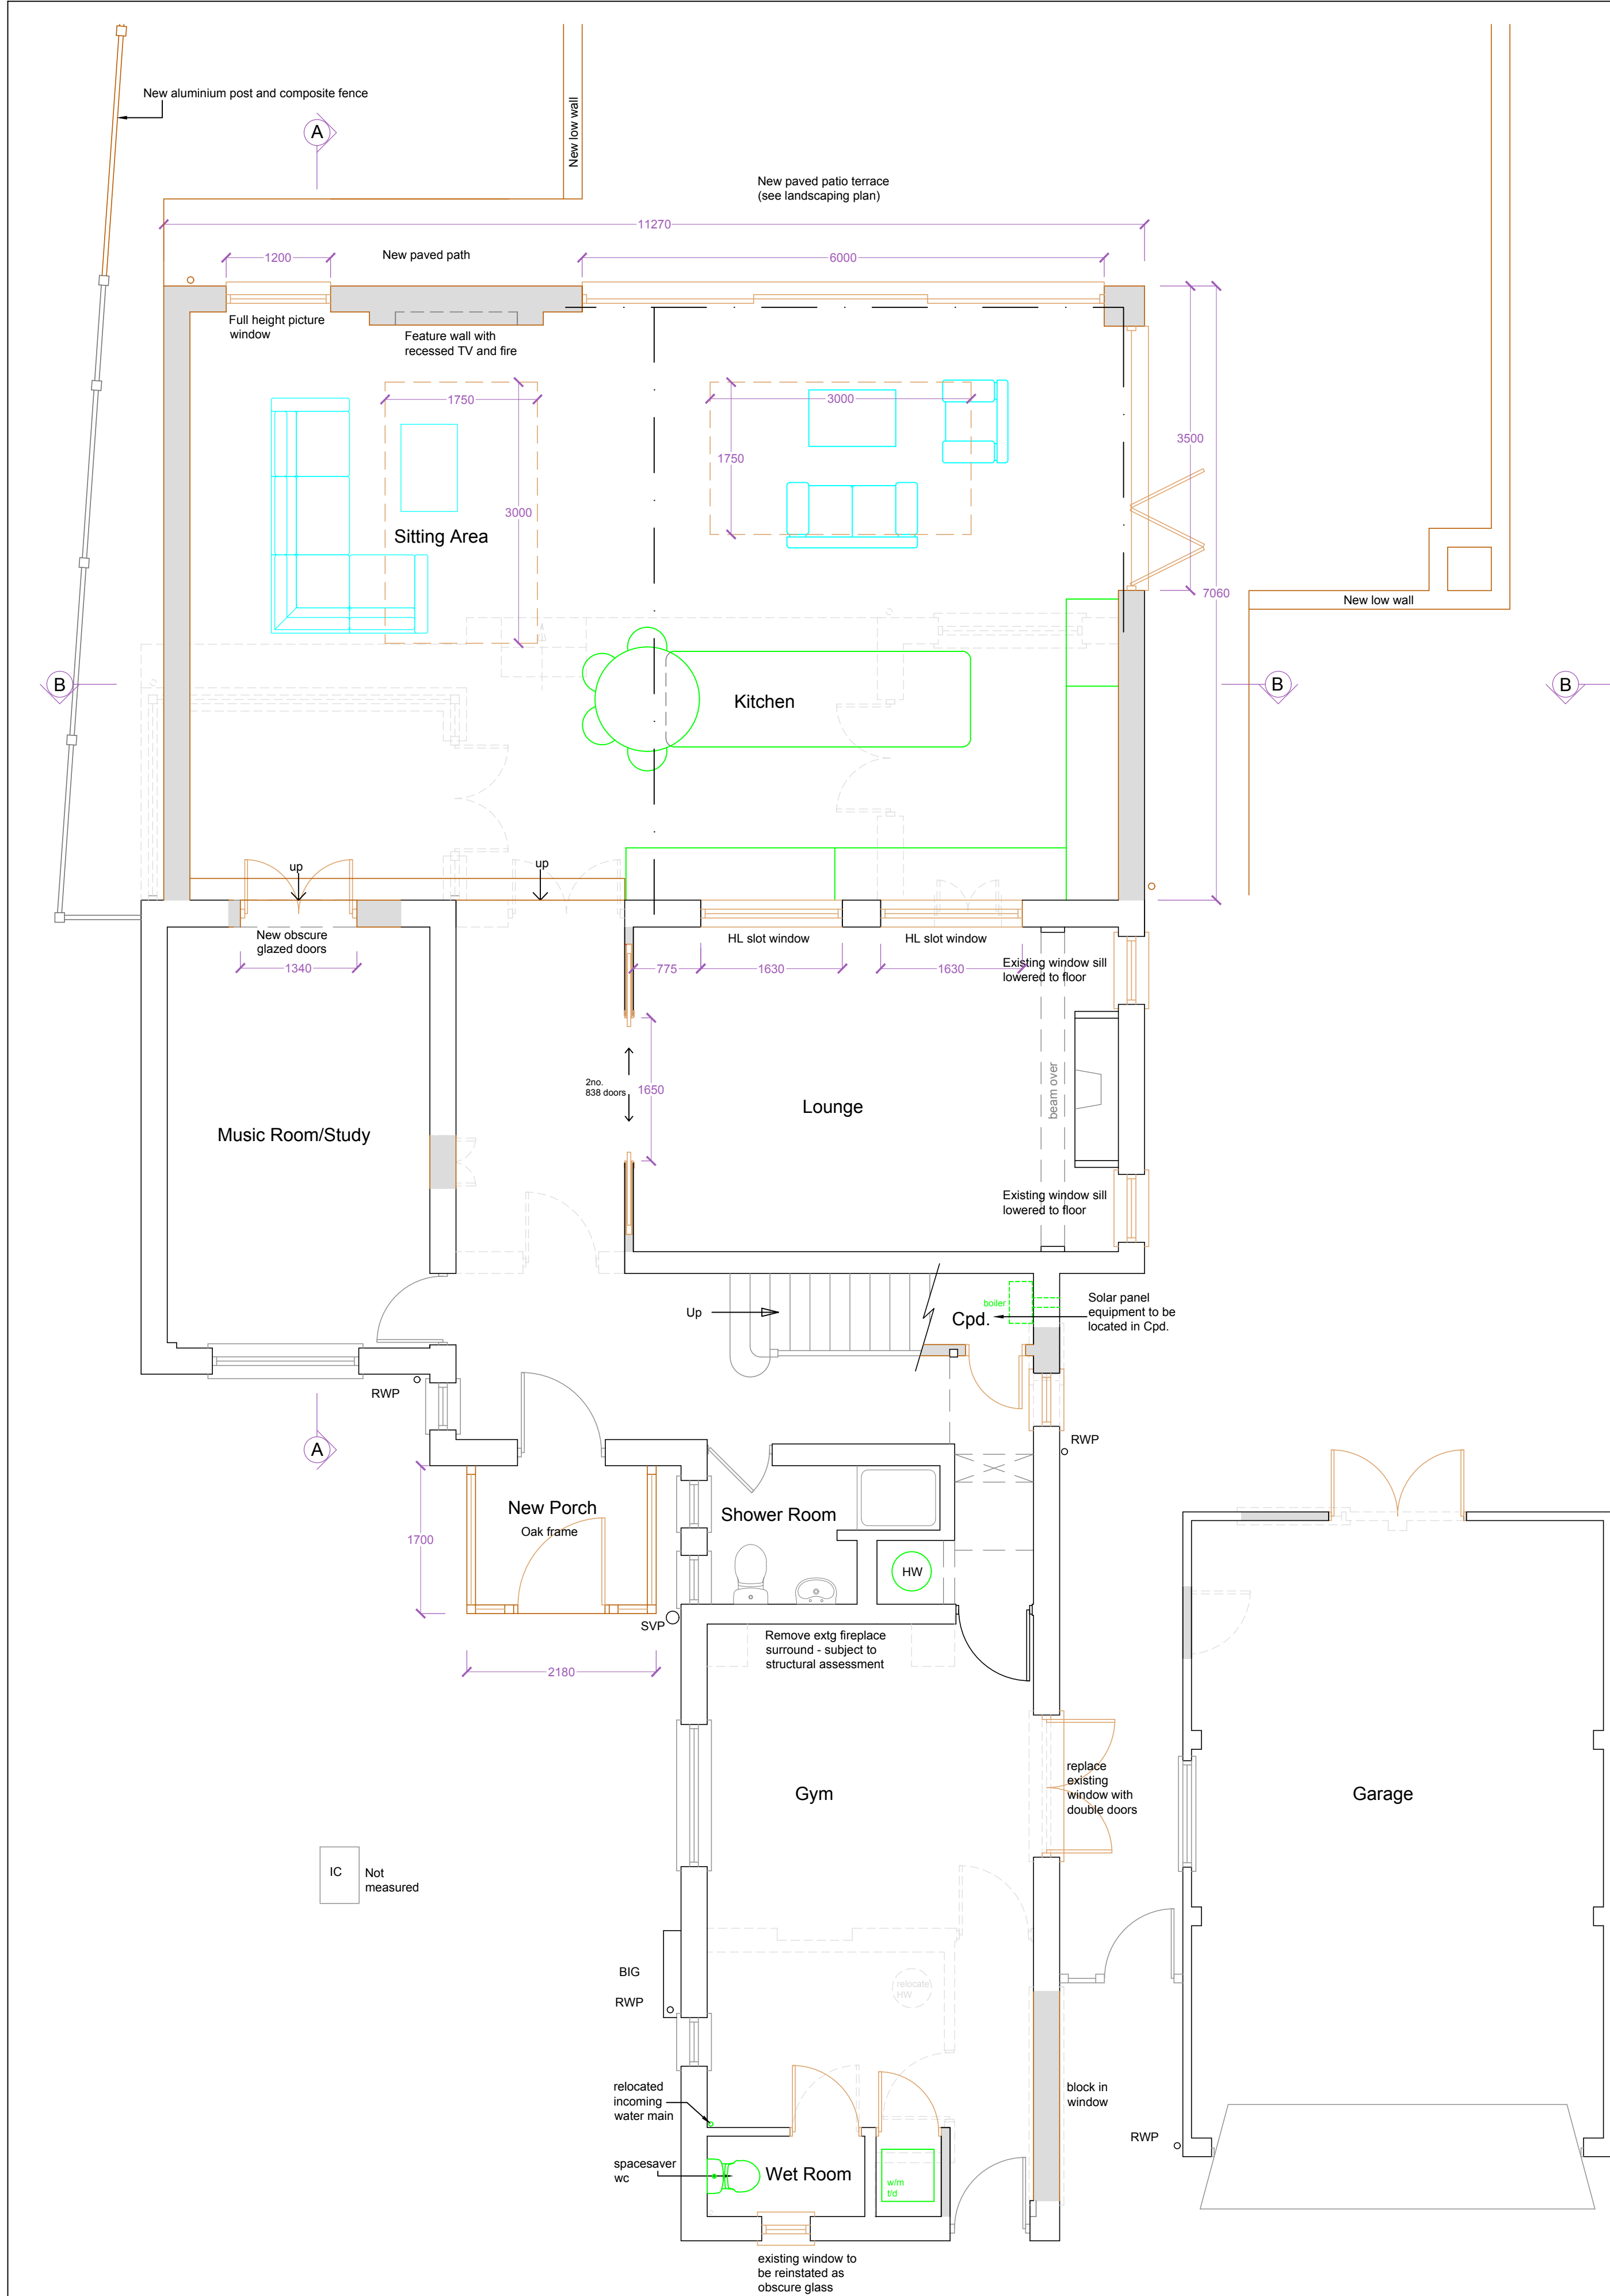

Ground Floor Plan
1:50

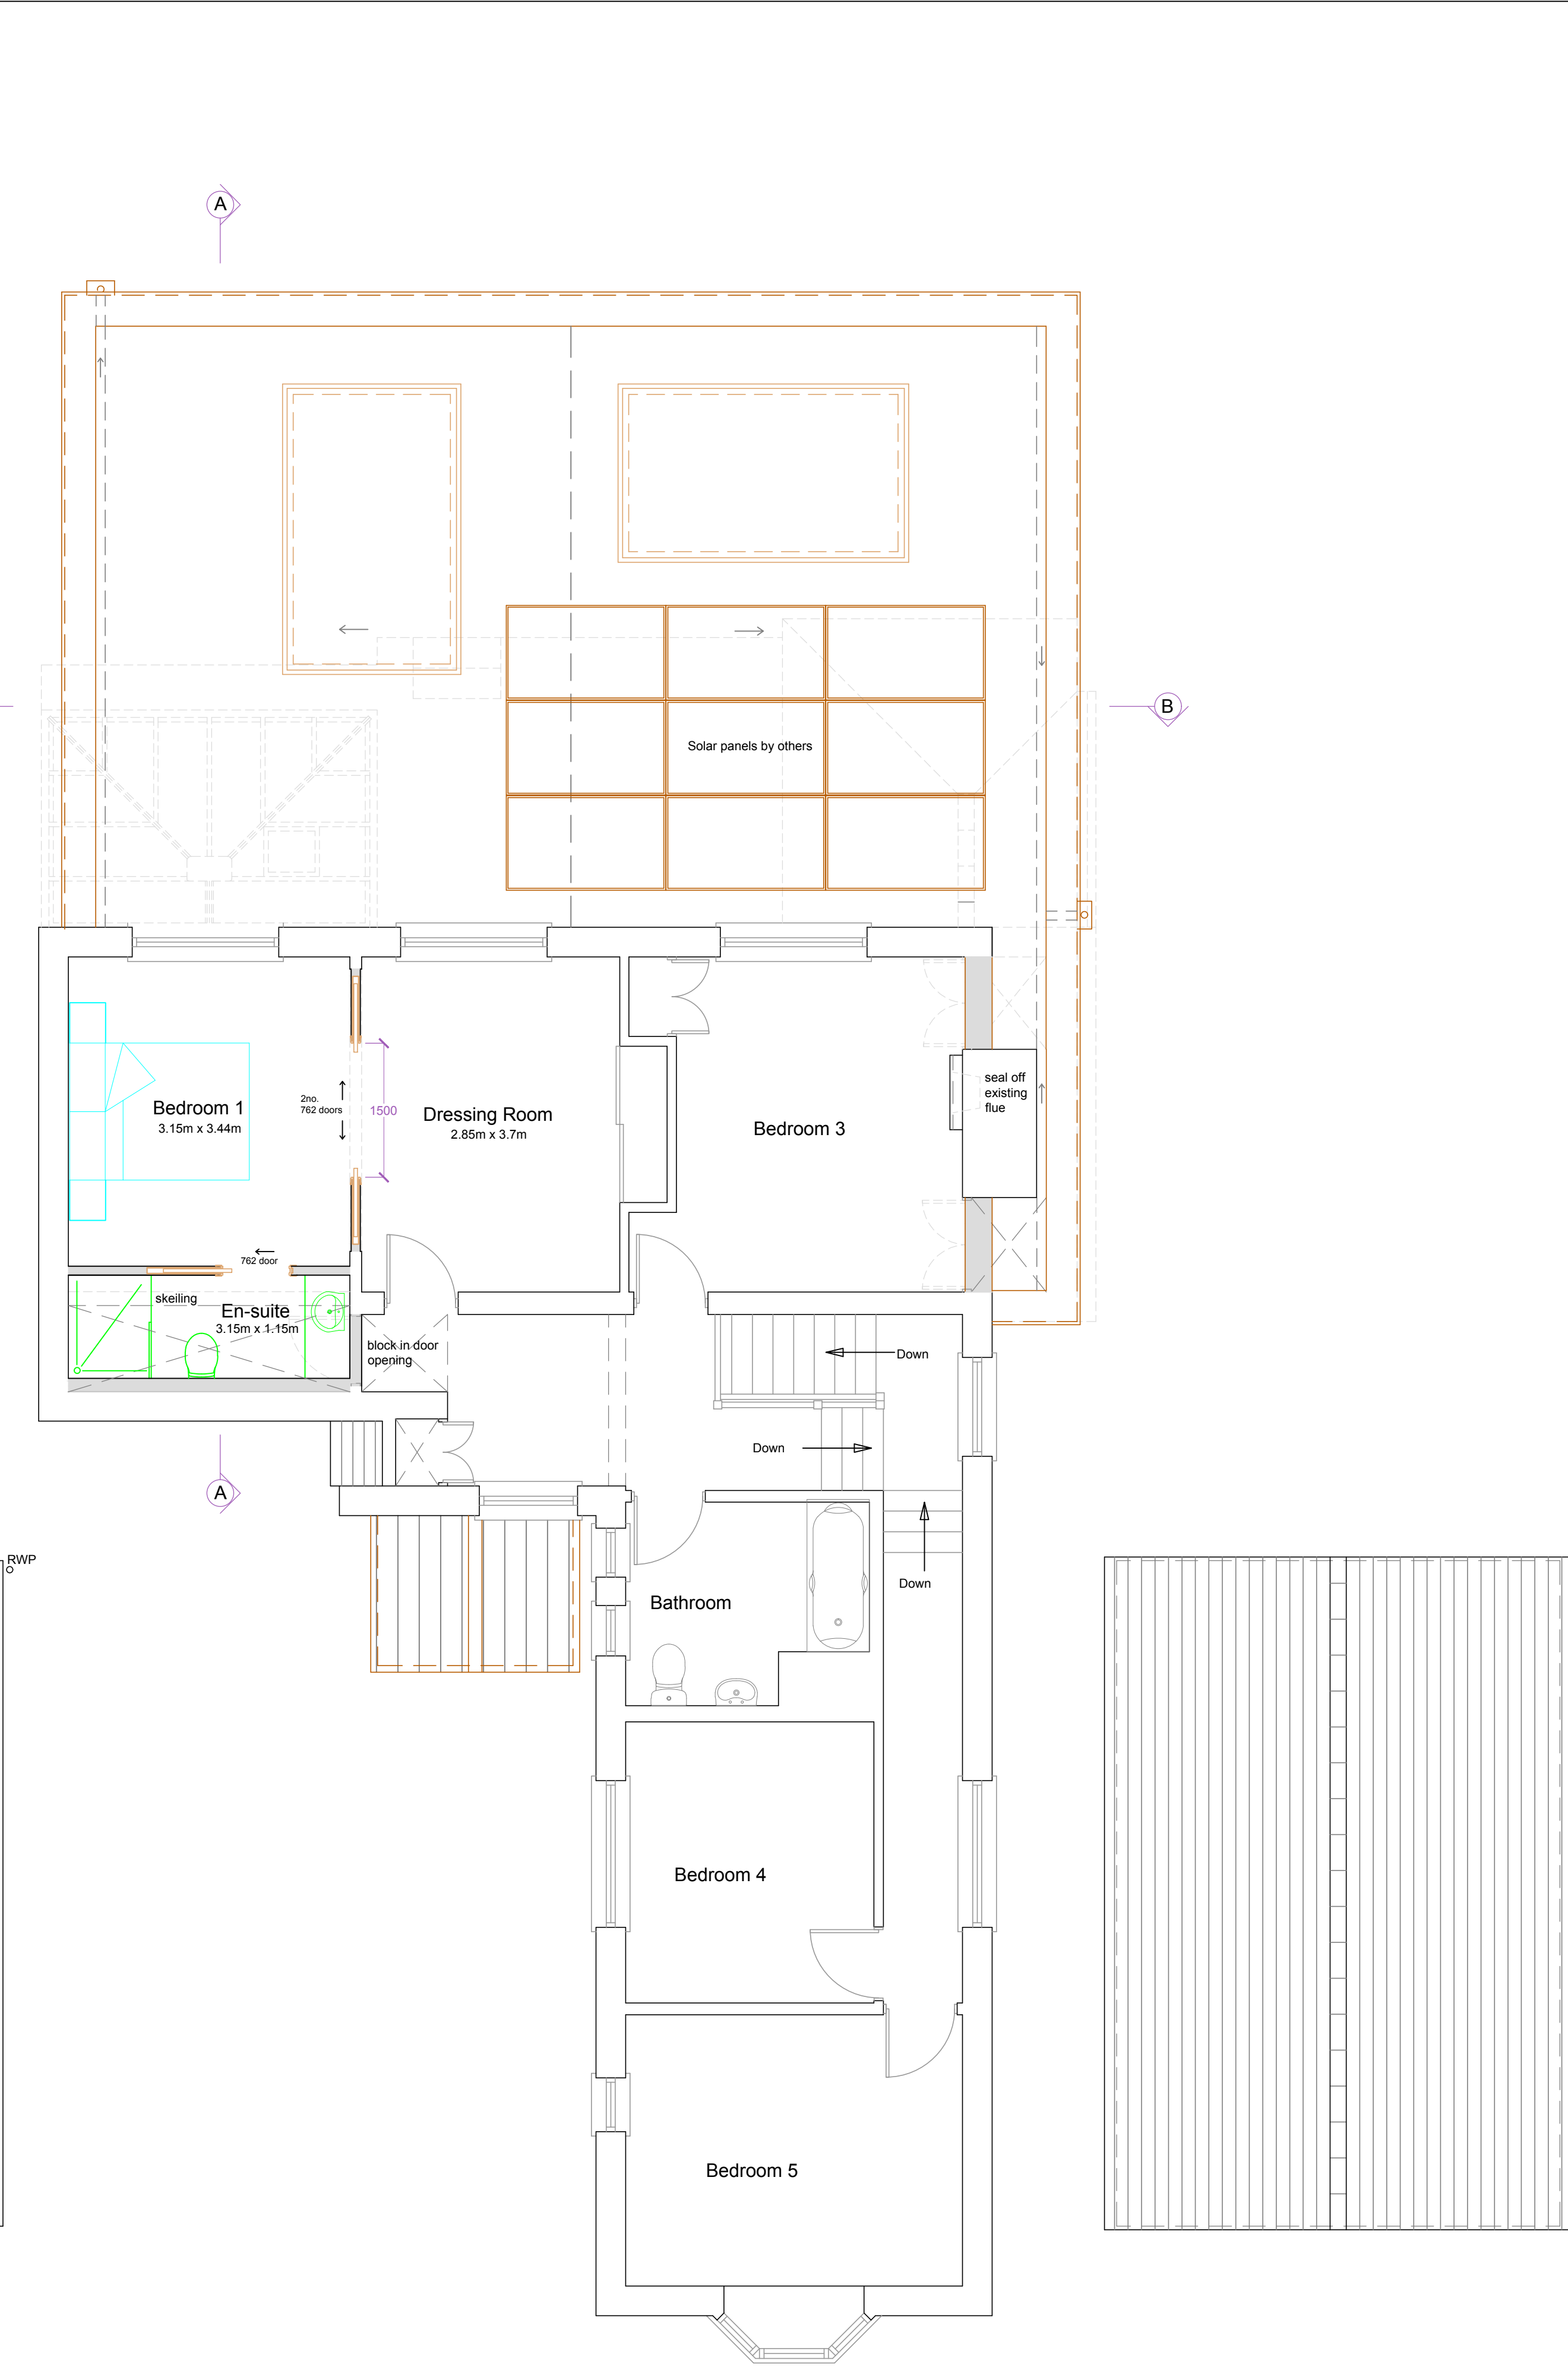

First Floor Plan
1:50

Notes:		
Revisions:		
This drawing is the property of Fuller Associates and is not to be copied reproduced, retained or disclosed to any unauthorised person either wholly or in part without prior consent. Do not scale from this drawing except for Planning purposes. Use all figured dimensions only. All figured dimensions to be checked on site prior to construction. All discrepancies, errors and omissions to be reported to Fuller Associates prior to construction. Layout and dimensions existing building to be checked on site.		
Chartered Surveyors • Architectural Design FULLER ASSOCIATES 10-11 The Parade, Willowhayne Crescent, East Preston, West Sussex BN16 1NS tel: 01903 774754 email: architectural@fuller-associates.co.uk www.fuller-associates.co.uk		
Job Title High Tide House, 46 Manor Road, East Preston Client Mr M Pollock & Mrs S Harrington-Pollock		
Drawing Name Ground and First Floor Plans - Proposed		
Drawing Status Planning		
Drawn by ALP Date Mar 21 Checked by DF Date Mar 21		
Drawing Scale 1:100, 1:50 at A1		
Drawing No Status Revision 203153/ 03		