



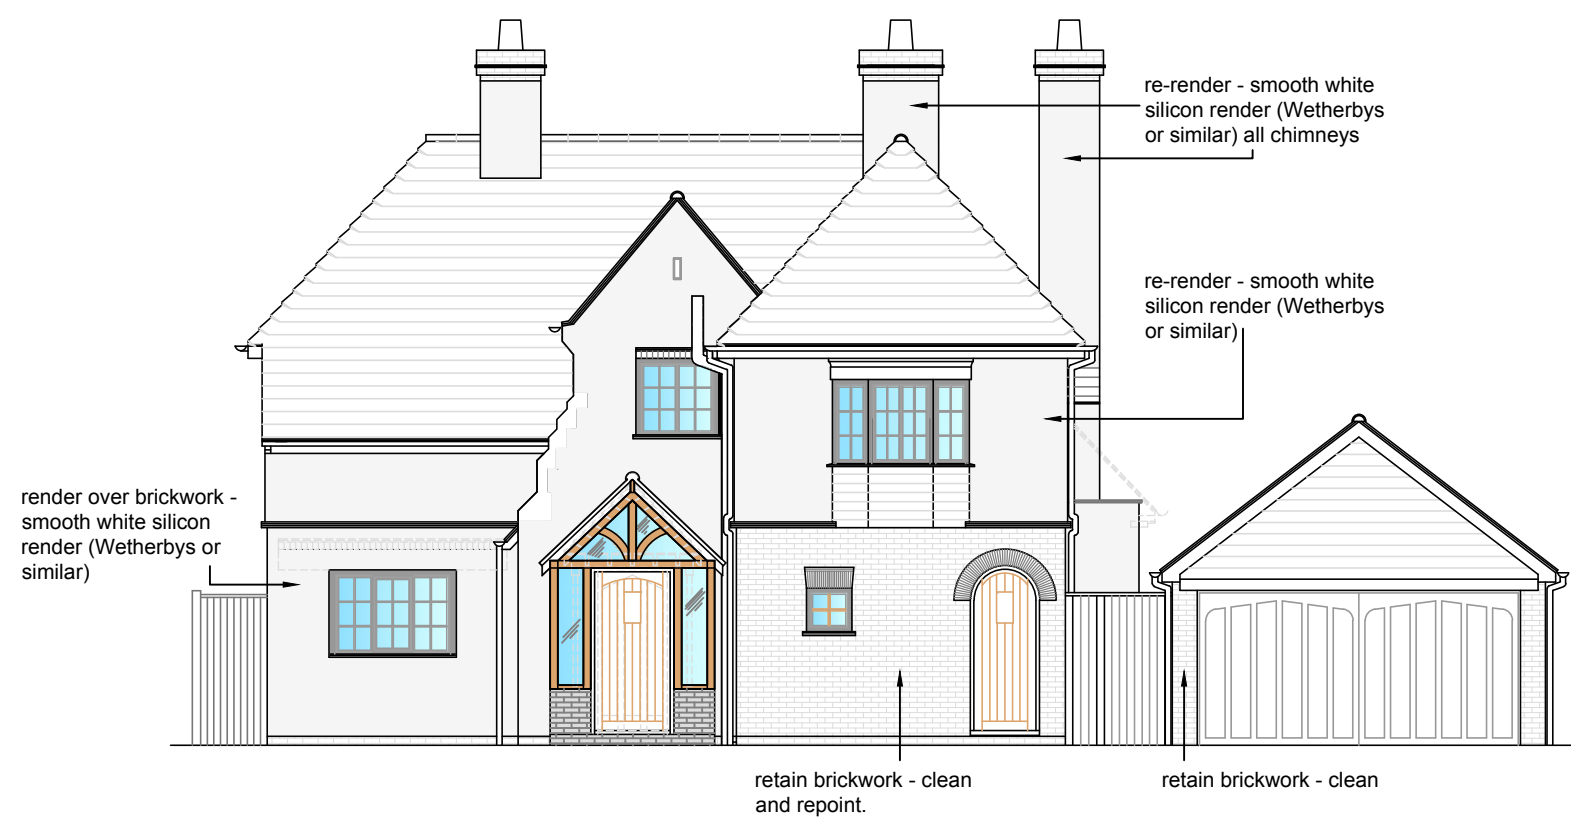


North Elevation  
(Front)

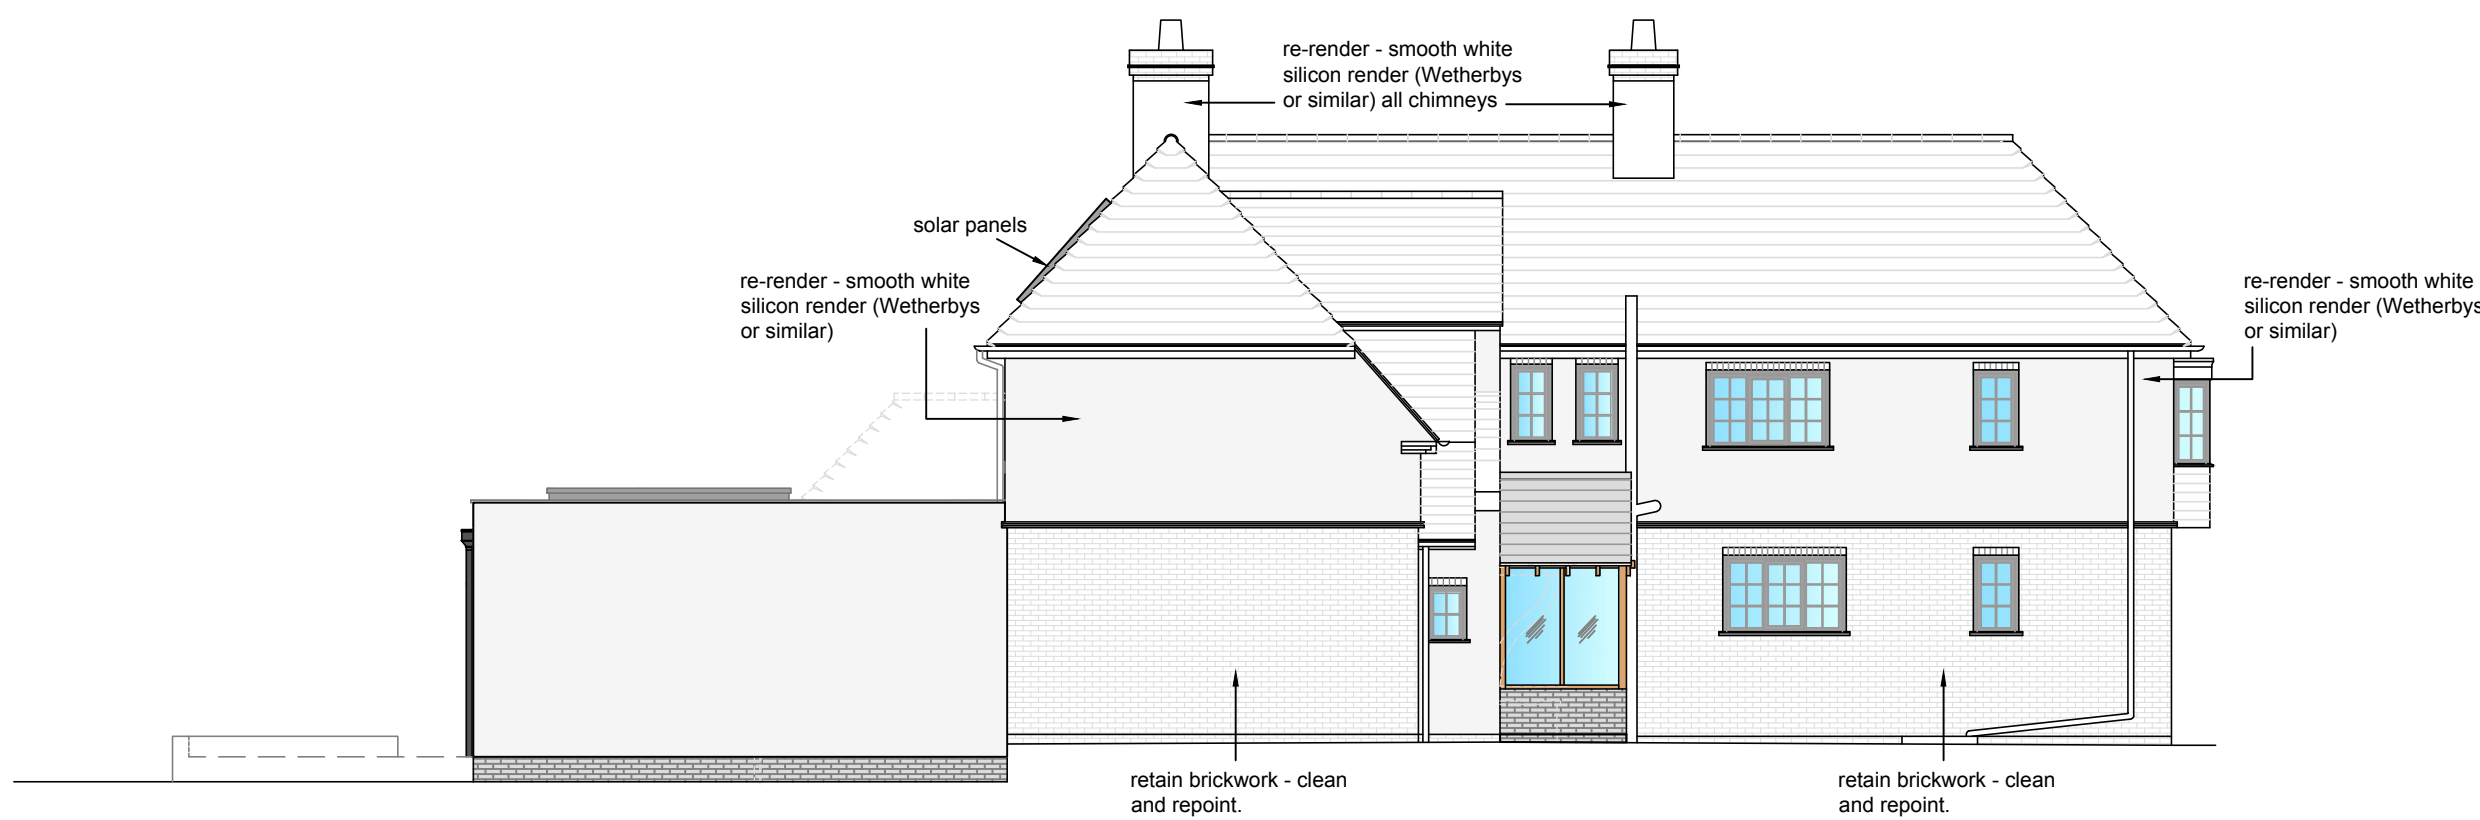

East Elevation  
(Side)




South Elevation  
(Rear)

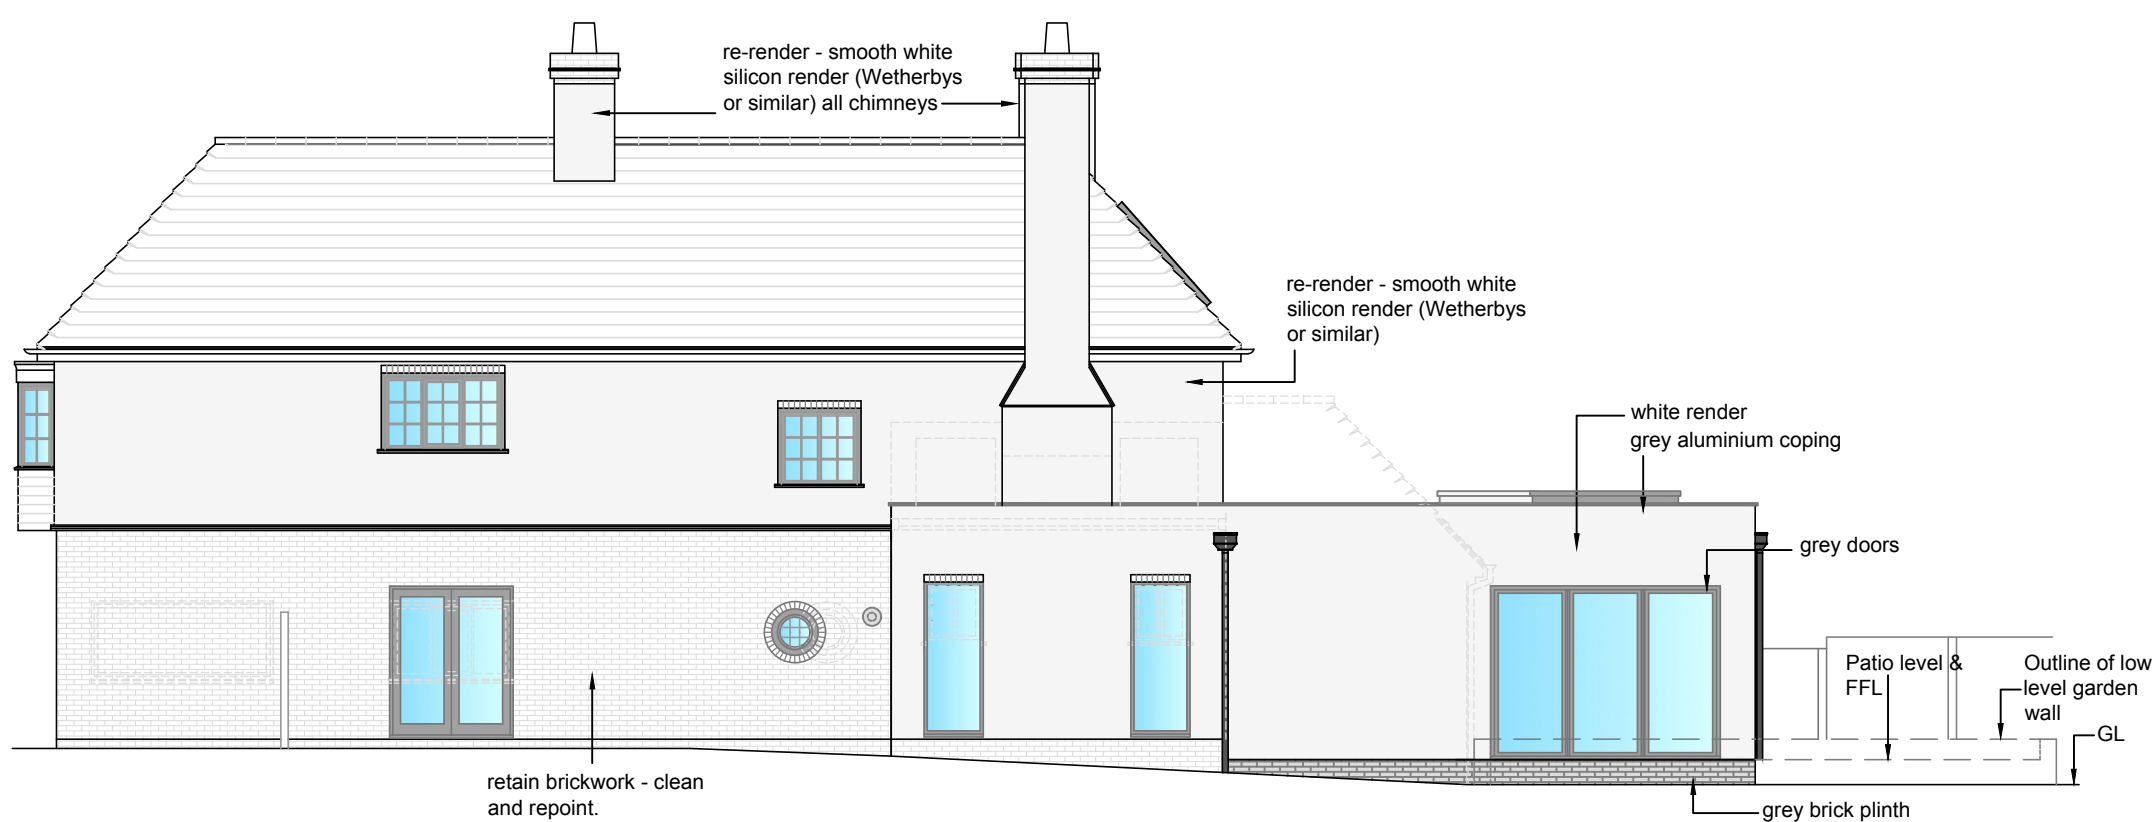

West Elevation  
(Side)

Elevations 1:100

 

Notes:

Materials Schedule:

All existing windows to be replaced with mid grey upvc, new windows to match.

New doors - mid grey aluminium

Walls - white render on brick plinth (min. 2 courses)

Grey aluminium coping to parapet roof

Mid grey rainwater hopper and downpipe p.c. aluminium

Porch - oak frame on brick plinth walls, tiles to match existing

Flat Roof - EDPM.

Revisions:

This drawing is the property of Fuller Associates and is not to be copied reproduced, retained or disclosed to any unauthorised person either wholly or in part without prior consent. Do not scale from this drawing except for Planning purposes. Use all figured dimensions only. All figured dimensions to be checked on site prior to construction. All discrepancies, errors and omissions to be reported to Fuller Associates prior to construction. Layout and dimensions existing building to be checked on site.

Chartered Surveyors • Architectural Design

**FULLER**  
**ASSOCIATES**

10-11 The Parade, Willowhayne Crescent,  
East Preston, West Sussex BN16 1NS

tel: 01903 774754

email: [architectural@fuller-associates.co.uk](mailto:architectural@fuller-associates.co.uk)  
[www.fuller-associates.co.uk](http://www.fuller-associates.co.uk)

Job Title

High Tide House, 46 Manor Road, East Preston

Client

Mr M Pollock & Mrs S Harrington-Pollock

Drawing Name

Elevations -  
Proposed

Drawing Status

Planning

Drawn by

ALP

Date

Mar 21

Checked by

DF

Date

Mar 21

Drawing Scale

1:100 at A1

Drawing No

Status

Revision

203153/ 05