

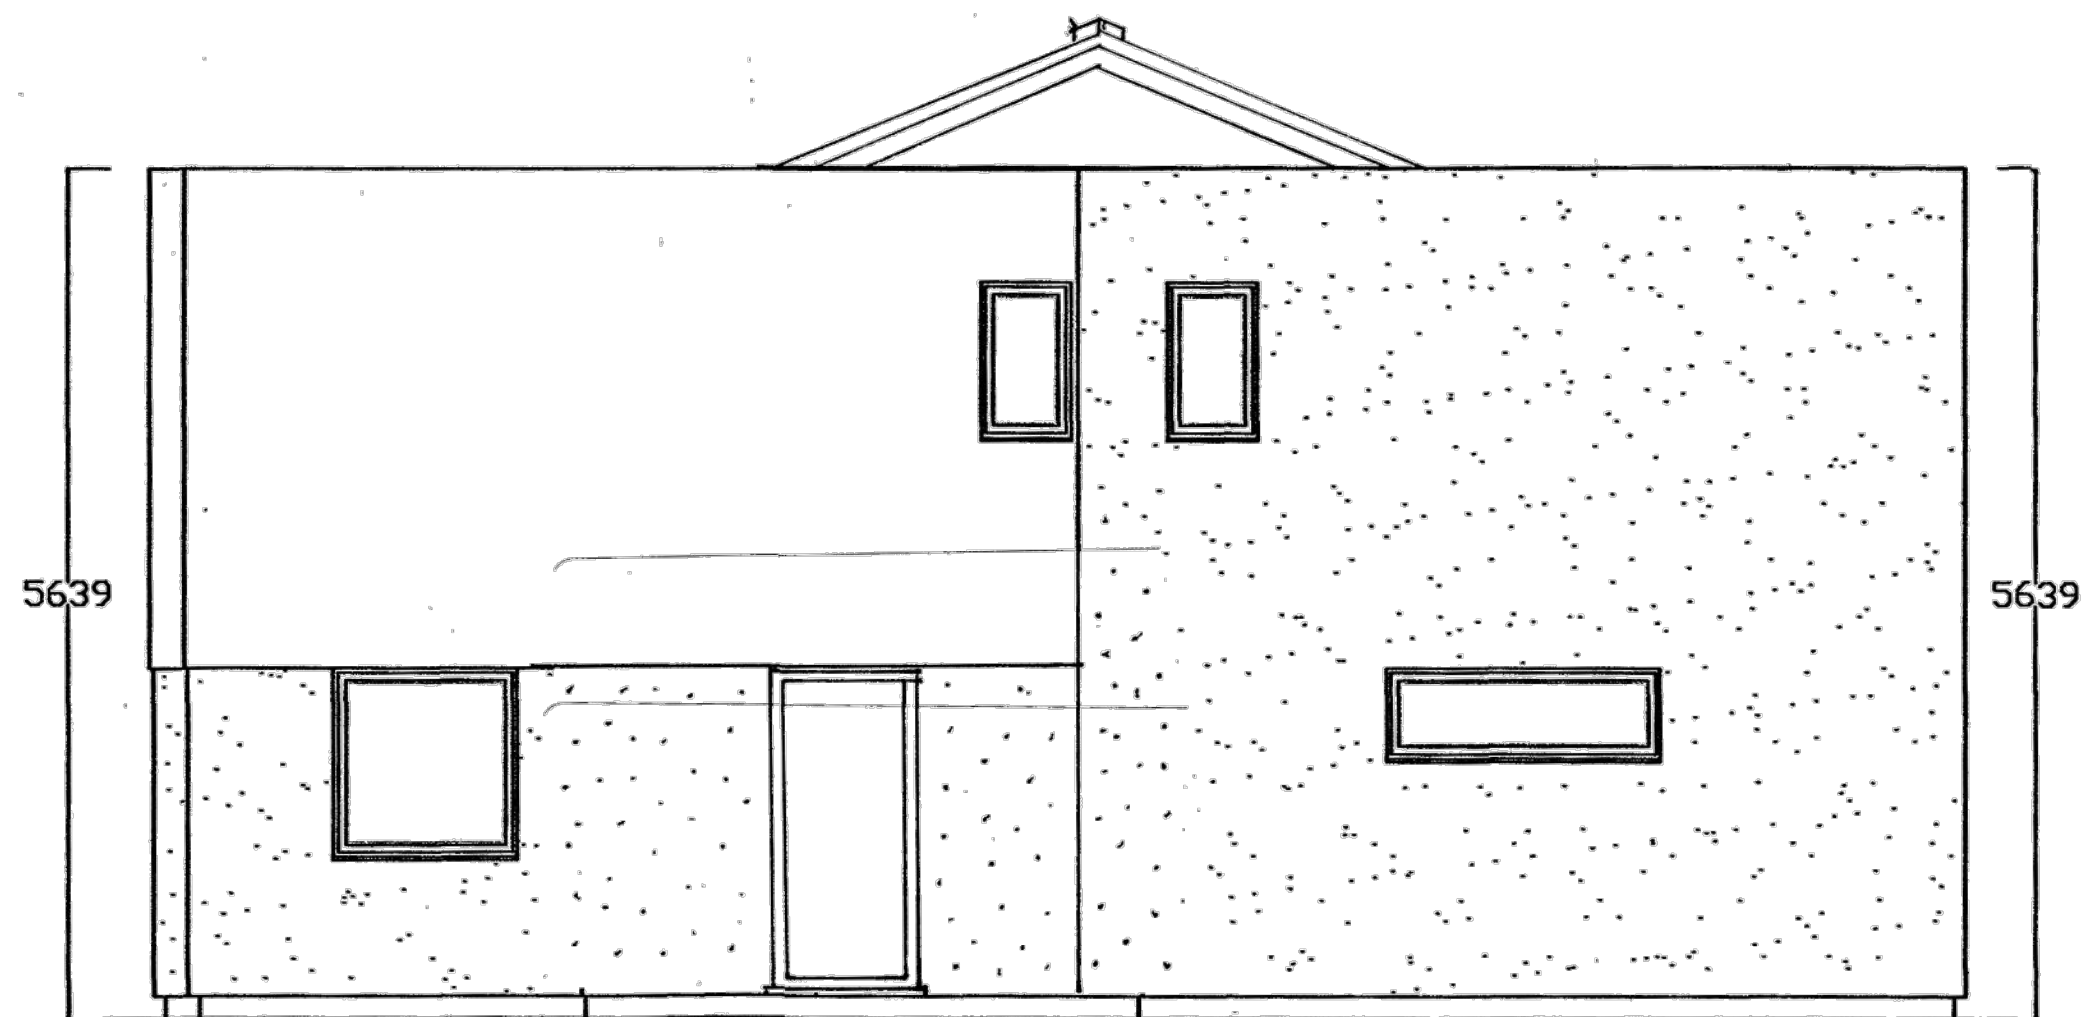


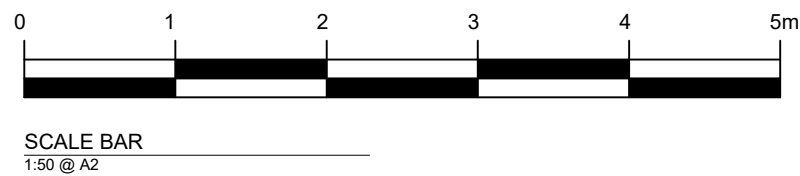

PROPOSED EAST ELEVATION.

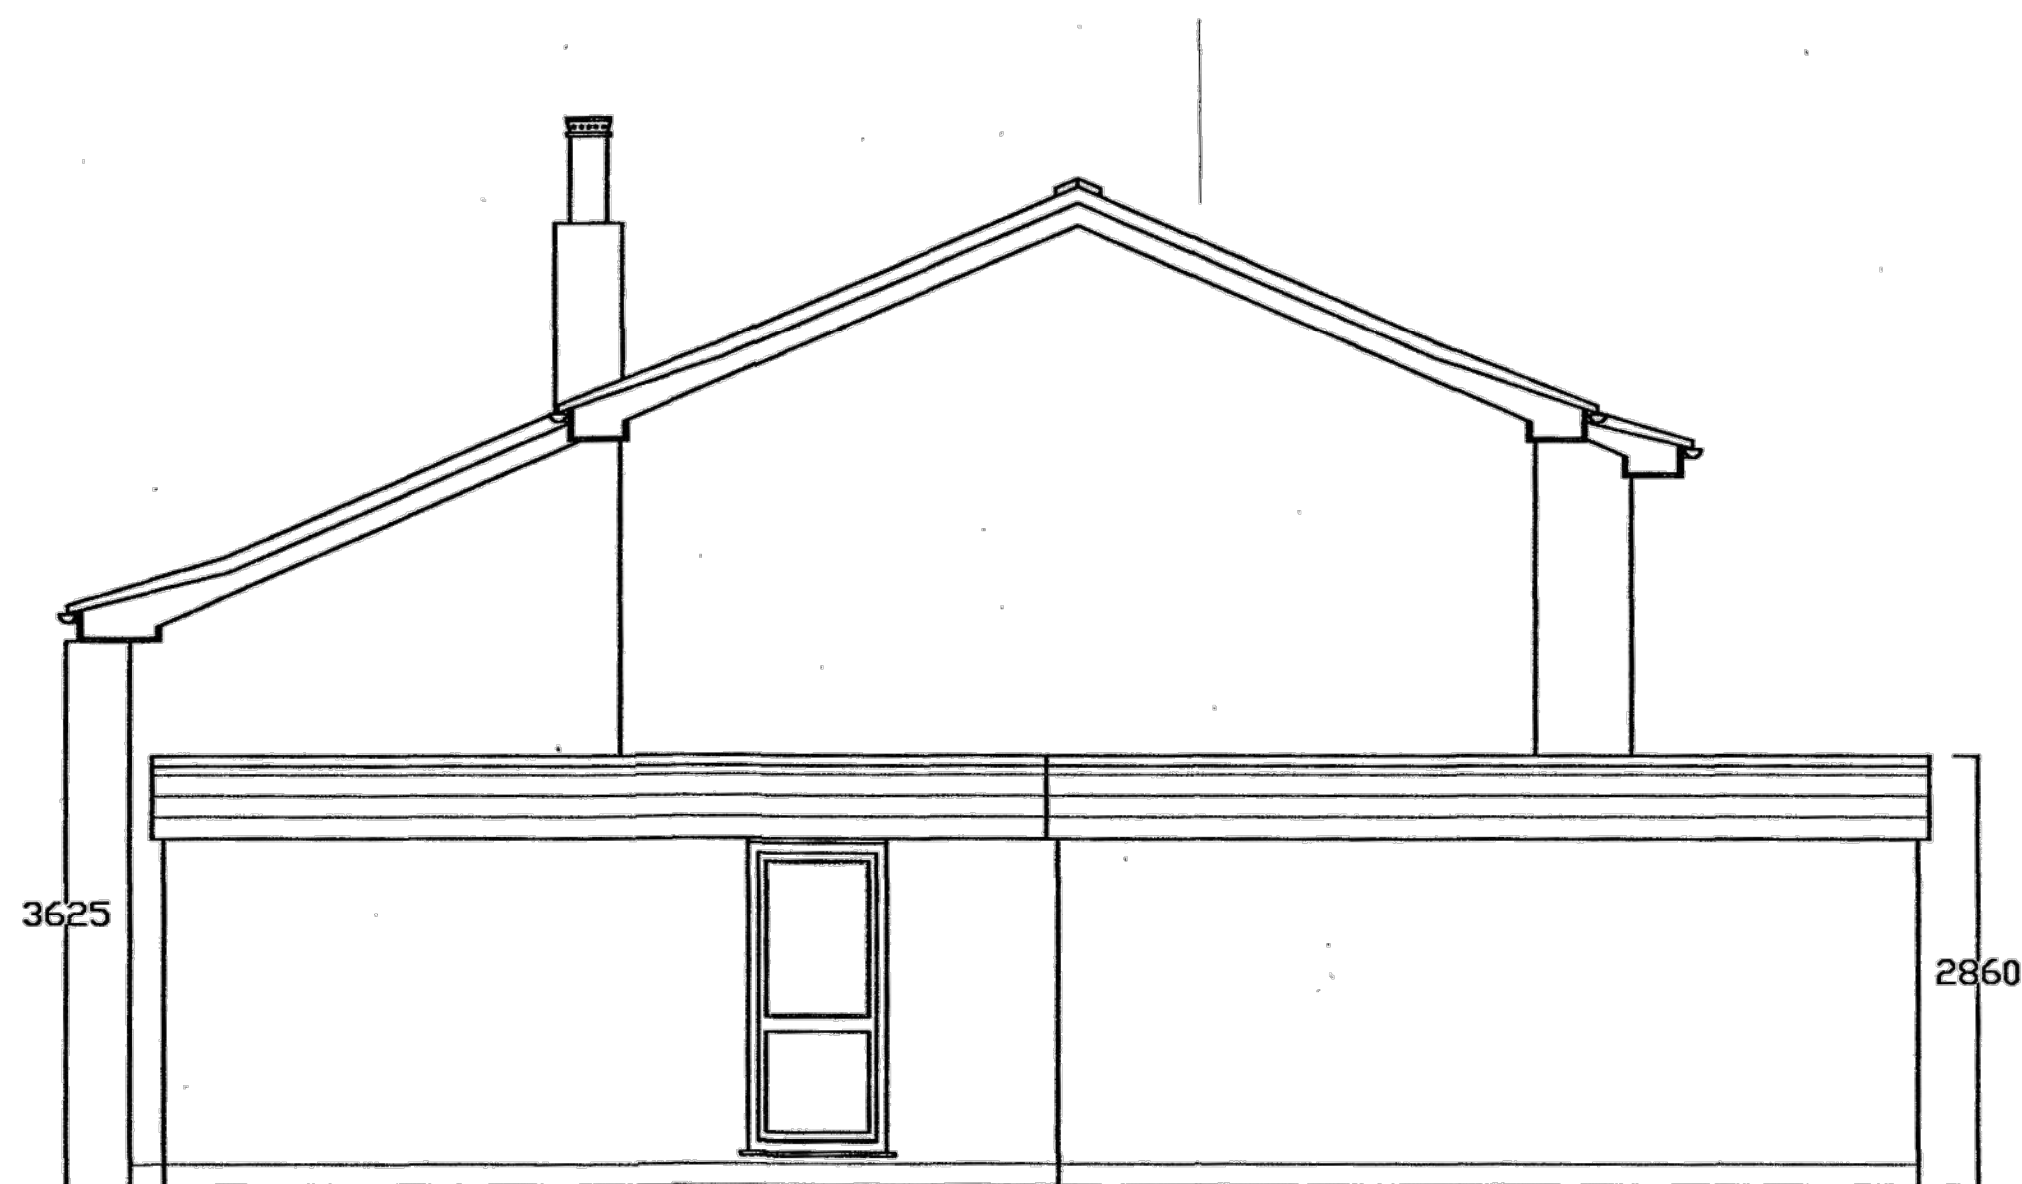

EXISTING EAST ELEVATION.

**FIRST FLOOR BATHROOM WINDOWS
TO BE OBSCURED GLASS.**

GROUND FLOOR HI-LINE WINDOW.

Notes:-

**THIS PLAN SHOWS DETAILS OF THE
EXISTING AND PROPOSED EAST
ELEVATION.**

**GLASS BALUSTRADING AROUND THE
ROOF TERRACE.**

**THE ENTIRE HOUSE WILL BE INSULATED
EXTERNALLY, WITH RENDER FINISH
AT GROUND FLOOR LEVEL AND PART
OF THE FIRST FLOOR.**

**COVERING FOR THE REMAINDER OF
THE ELEVATIONS WILL BE ROCKPANEL
CLADDING BOARDS IN THE COLOUR:
STONES, MINERAL CHALK.**

**FLAT ROOF AREAS TO BE FINISHED IN
A GRP ROOF COVERING.**

ALL DIMENSIONS SHOWN IN MILLIMETRES.

**ALL DIMENSIONS TO BE CONFIRMED
ONSITE BY THE CONTRACTORS.**

**DIMENSIONS FOR THE PROPERTY HAVE
BEEN TAKEN ON THE INITIAL SURVEY.
ANY UNKNOWN HAVE BEEN ASSUMED.**

Site address:-

**WEST HOUSE, SOUTH STRAND,
EAST PRESTON, BN16 1PN.**

Details:-

**GROUND FLOOR UTILITY EXTENSION,
EXTENSIONS OVER FLAT ROOF AREAS,
INCLUDING SECOND FLOOR ADDITION,
AND INTERNAL RECONFIGURATION.**

Drawing title:-

E ELEV

Date:-

27/03/2022

Scale:-

1:50 @A2