





SCALE BAR  
1:50 @ A2

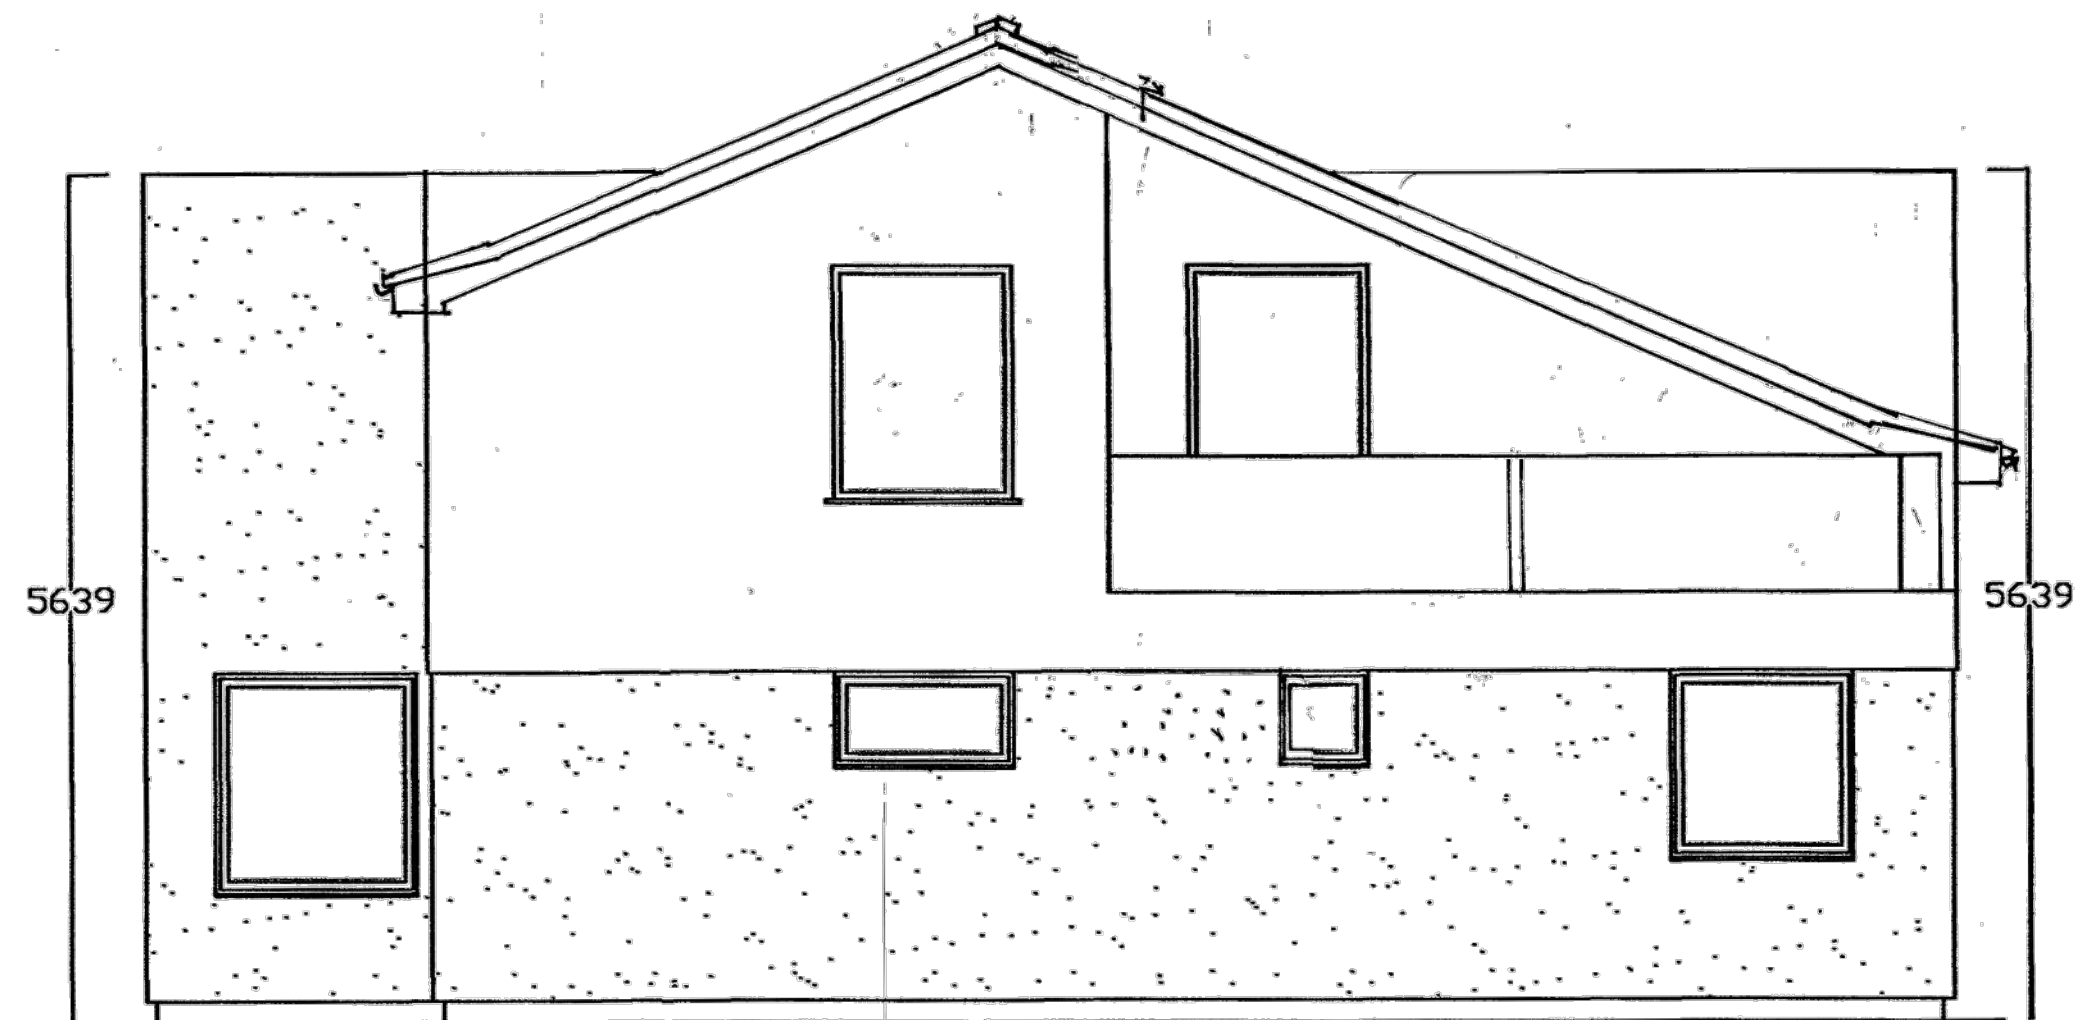

**PROPOSED WEST ELEVATION.**

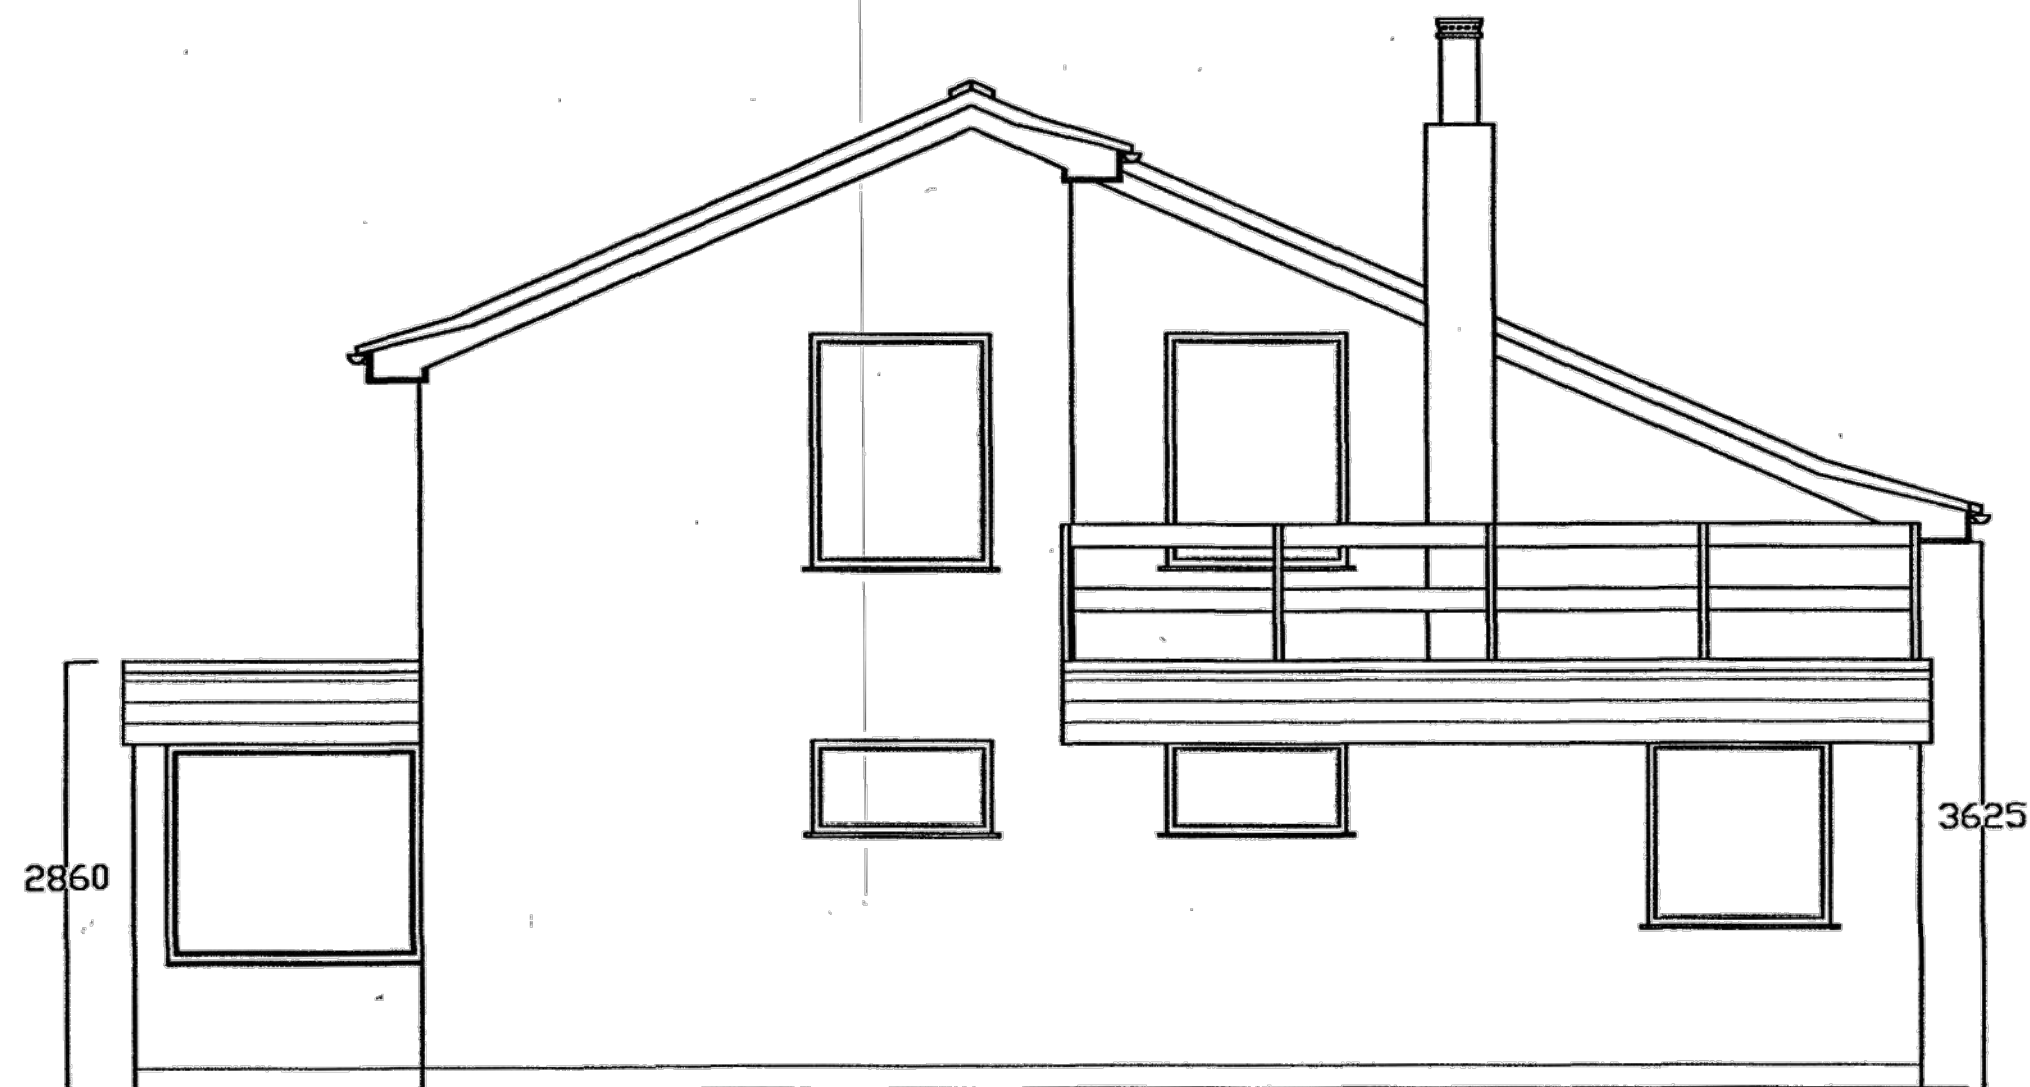

**EXISTING WEST ELEVATION.**

**Notes:-**

**THIS PLAN SHOWS DETAILS OF THE EXISTING AND PROPOSED WEST ELEVATION.**

**GLASS BALUSTRADING AROUND THE ROOF TERRACE.**

**THE ENTIRE HOUSE WILL BE INSULATED EXTERNALLY, WITH RENDER FINISH AT GROUND FLOOR LEVEL AND PART OF THE FIRST FLOOR.**

**COVERING FOR THE REMAINDER OF THE ELEVATIONS WILL BE ROCKPANEL CLADDING BOARDS IN THE COLOUR: STONES, MINERAL CHALK.**

**FLAT ROOF AREAS TO BE FINISHED IN A GRP ROOF COVERING.**

**ALL DIMENSIONS SHOWN IN MILLIMETRES.**

**ALL DIMENSIONS TO BE CONFIRMED ONSITE BY THE CONTRACTORS.**

**DIMENSIONS FOR THE PROPERTY HAVE BEEN TAKEN ON THE INITIAL SURVEY. ANY UNKNOWN HAVE BEEN ASSUMED.**

**Site address:-**

**WEST HOUSE, SOUTH STRAND,  
EAST PRESTON, BN16 1PN.**

**Details:-**

**GROUND FLOOR UTILITY EXTENSION,  
EXTENSIONS OVER FLAT ROOF AREAS,  
INCLUDING SECOND FLOOR ADDITION,  
AND INTERNAL RECONFIGURATION.**

**Drawing title:-**

**W ELEV**

**Date:-**

**Scale:-**

2703/2022

1:50 @A2