


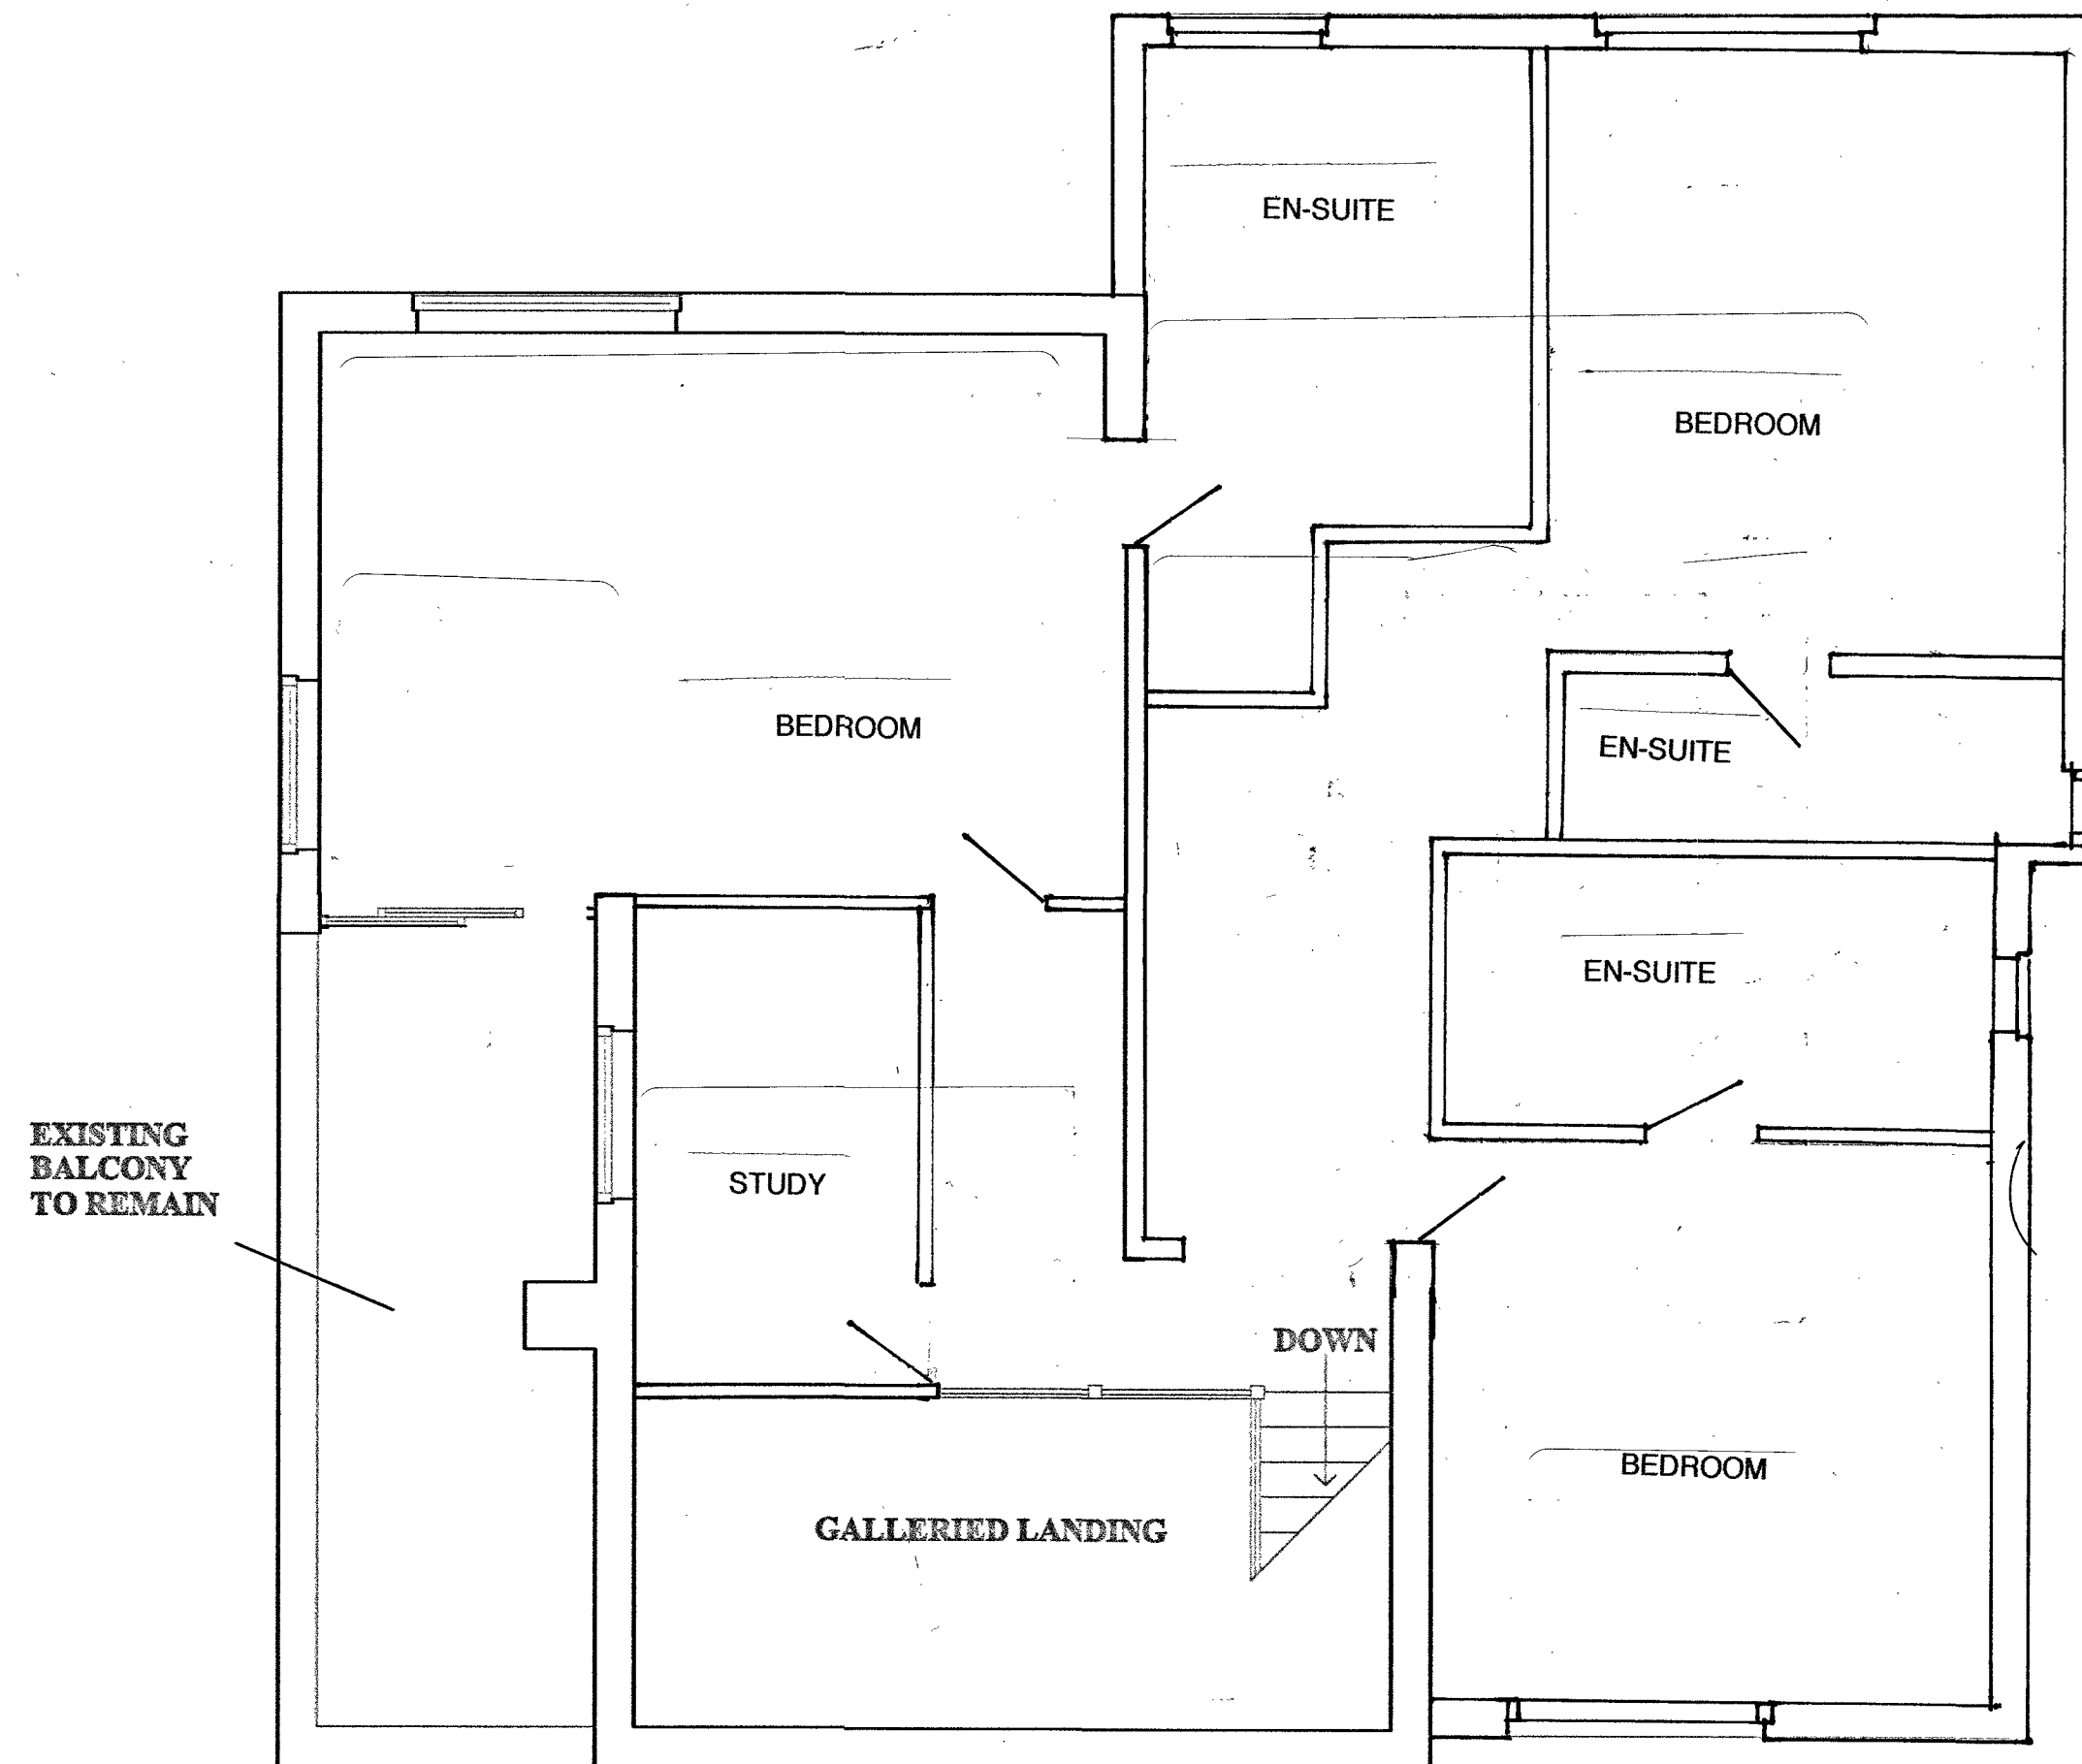

PROPOSED FIRST FLOOR PLAN

Notes:-

THIS PLAN SHOWS DETAILS OF THE EXISTING FIRST FLOOR LAYOUT.

THE BLUE LINE REPRESENTS THE OUTLINE OF THE FLAT ROOF AREAS.

ALL DIMENSIONS SHOWN IN MILLIMETRES.

ALL DIMENSIONS TO BE CONFIRMED ONSITE BY THE CONTRACTORS.

DIMENSIONS FOR THE PROPERTY HAVE BEEN TAKEN ON THE INITIAL SURVEY. ANY UNKNOWN HAVE BEEN ASSUMED.

Site address:-

**WEST HOUSE, SOUTH STRAND,
EAST PRESTON, BN16 1PN.**

Details:-

PROPOSED FIRST FLOOR LAYOUT
ALL EN-SUITE WINDOWS OBSCURE GLASS

Drawing title:-

EX FF PLAN

Date:-

Scale:-

27/03/2022

1:50 @A2