





SCALE BAR
1:50 @ A2

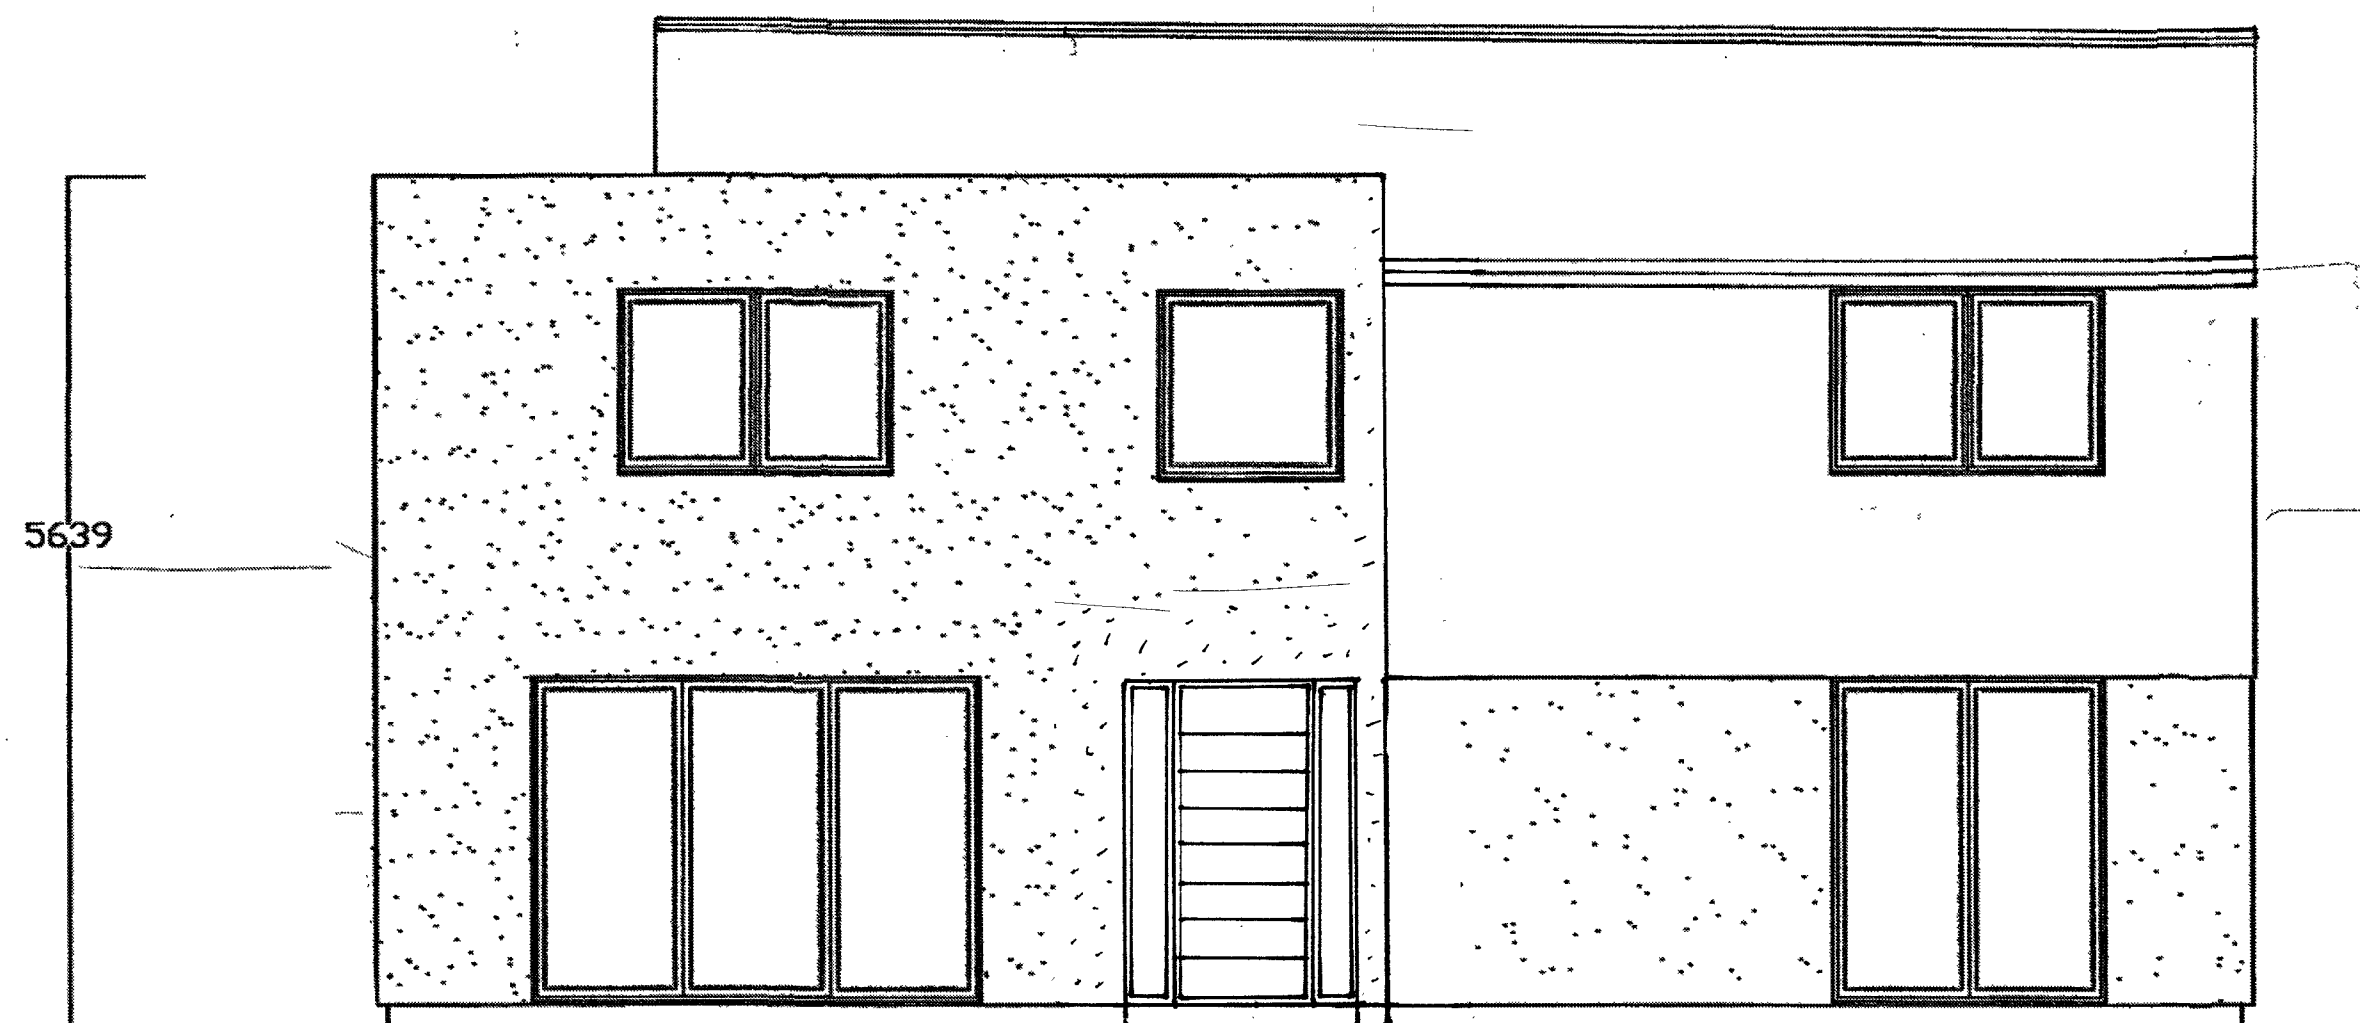

PROPOSED NORTH ELEVATION.

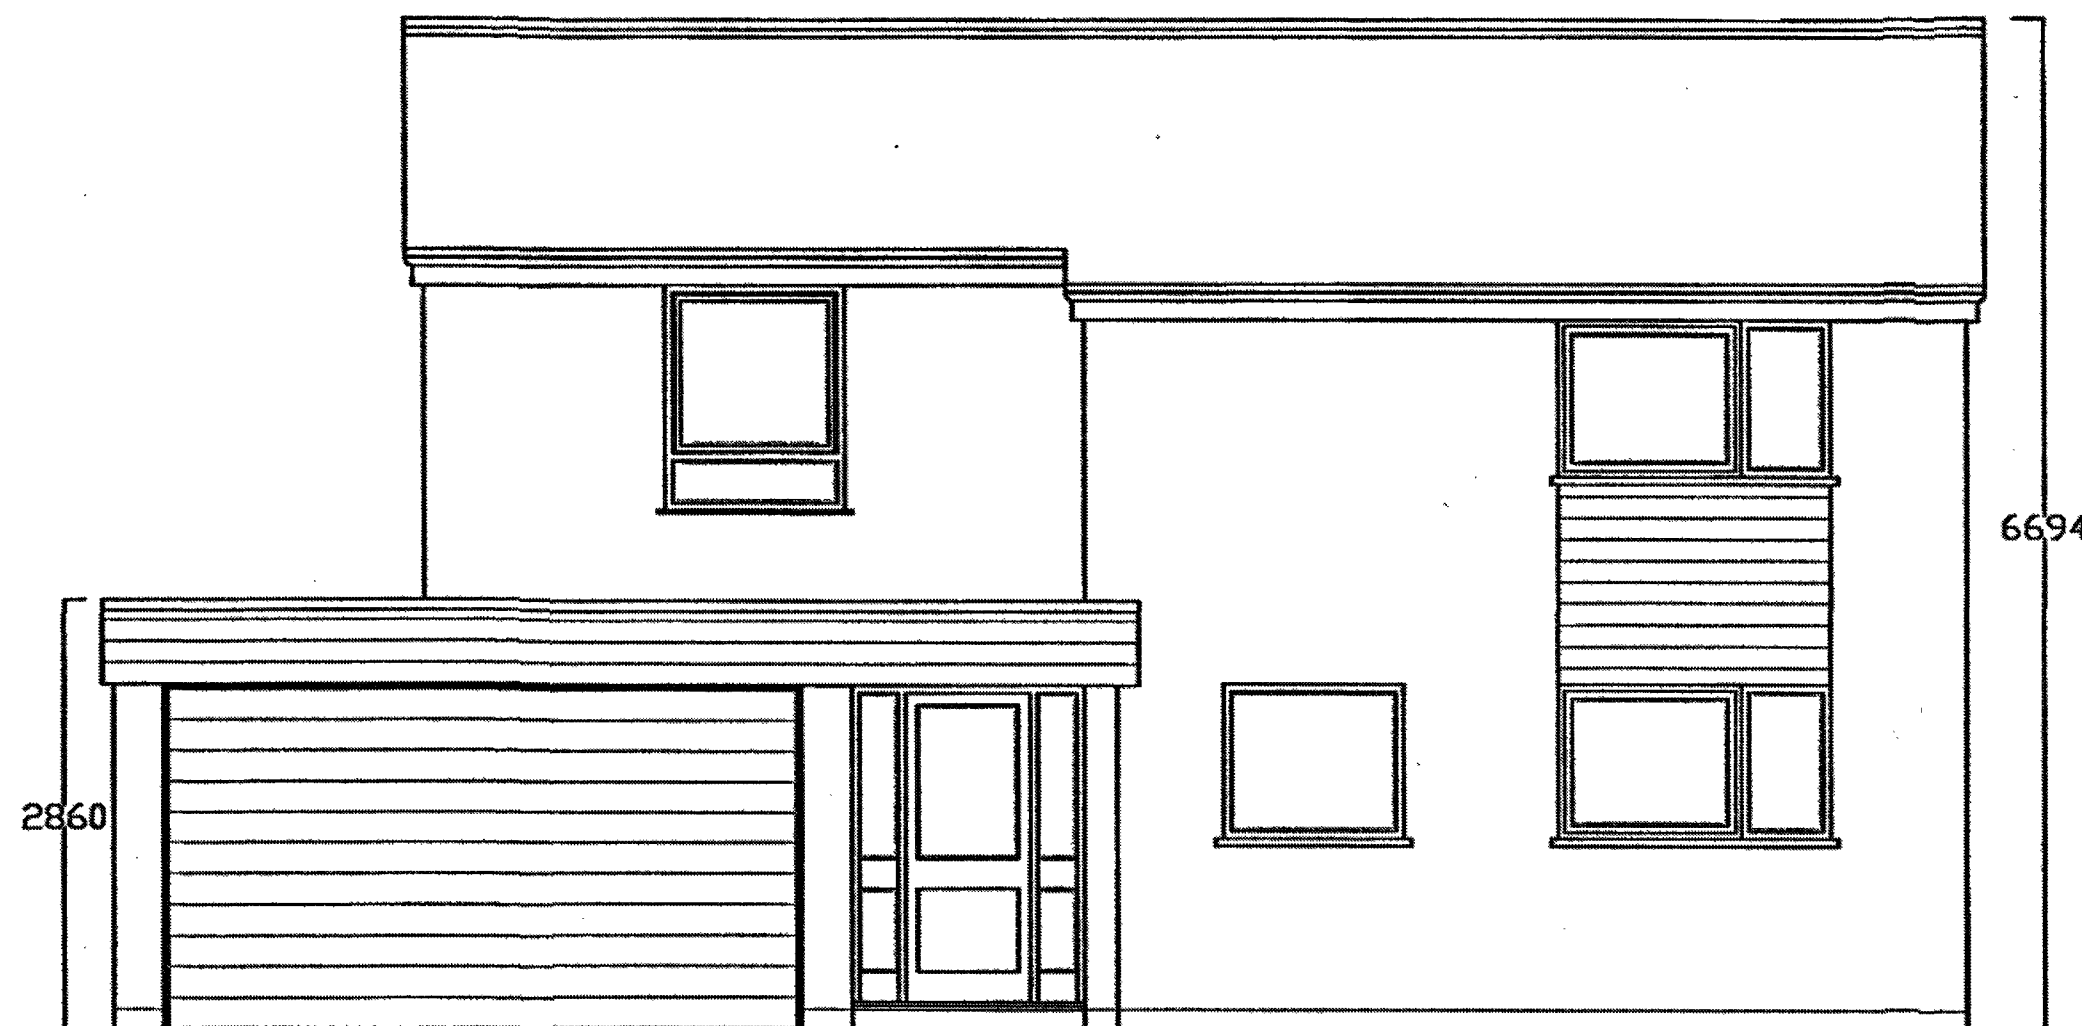

EXISTING NORTH ELEVATION.

Notes:-

THIS PLAN SHOWS DETAILS OF THE EXISTING AND PROPOSED NORTH ELEVATION.

THE ENTIRE HOUSE WILL BE INSULATED EXTERNALLY, WITH RENDER FINISH AT GROUND FLOOR LEVEL AND PART OF THE FIRST FLOOR.

COVERING FOR THE REMAINDER OF THE ELEVATIONS WILL BE ROCKPANEL CLADDING BOARDS IN THE COLOUR: STONES, MINERAL CHALK.

FLAT ROOF AREAS TO BE FINISHED IN A GRP ROOF COVERING.

ALL DIMENSIONS SHOWN IN MILLIMETRES.

ALL DIMENSIONS TO BE CONFIRMED ONSITE BY THE CONTRACTORS.

DIMENSIONS FOR THE PROPERTY HAVE BEEN TAKEN ON THE INITIAL SURVEY. ANY UNKNOWN HAVE BEEN ASSUMED.

Site address:-

**WEST HOUSE, SOUTH STRAND,
EAST PRESTON, BN16 1PN.**

Details:-

**GROUND FLOOR UTILITY EXTENSION,
EXTENSIONS OVER FLAT ROOF AREAS,
INCLUDING SECOND FLOOR ADDITION,
AND INTERNAL RECONFIGURATION.**

Drawing title:-

N ELEV

Date:- Scale:-

27/03/2022

1:50 @A2