



Rear Elevation – North

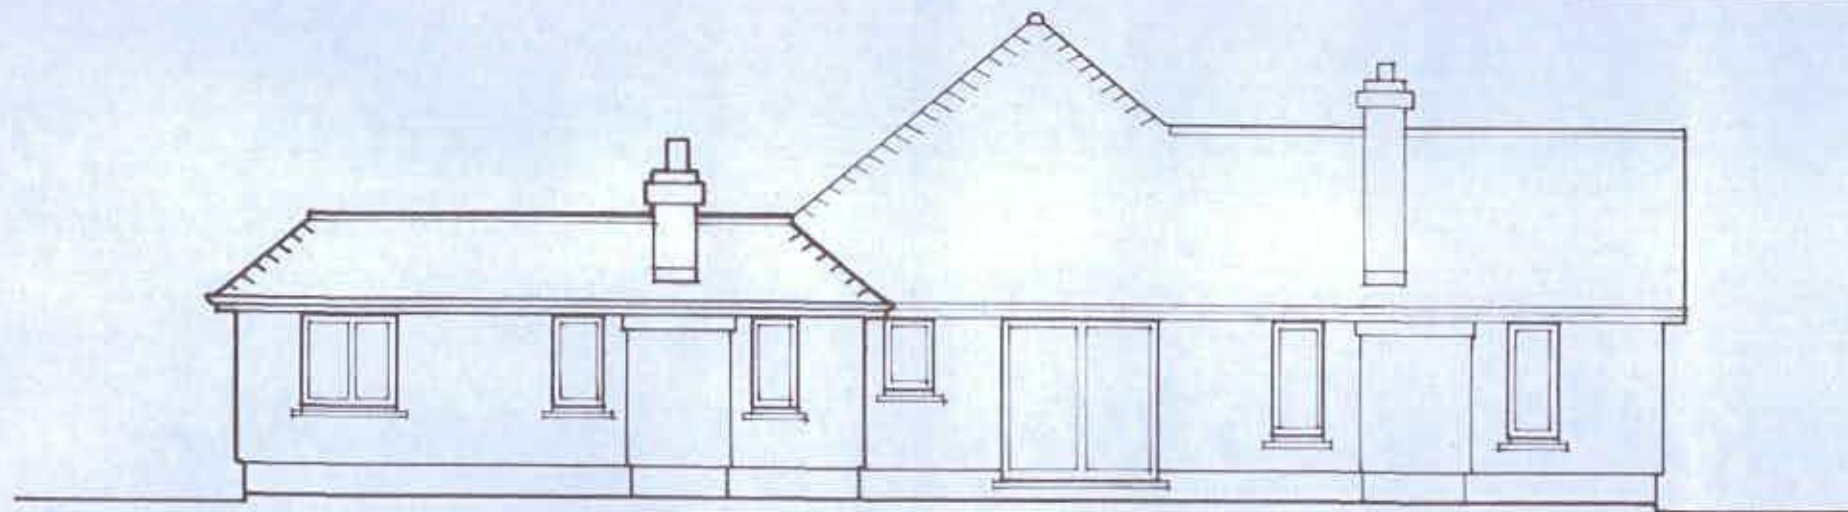

Side Elevation - West

 

9 Myrtle Grove, East Preston, BN16 2SW
Loft conversion and alterations

Julie Shannon Design Ltd

Drawing: 301 – Existing Elev.'s N & W

Scale: 1:100

Drawn By: JS

Date: March 2019