



Front Elevation - South

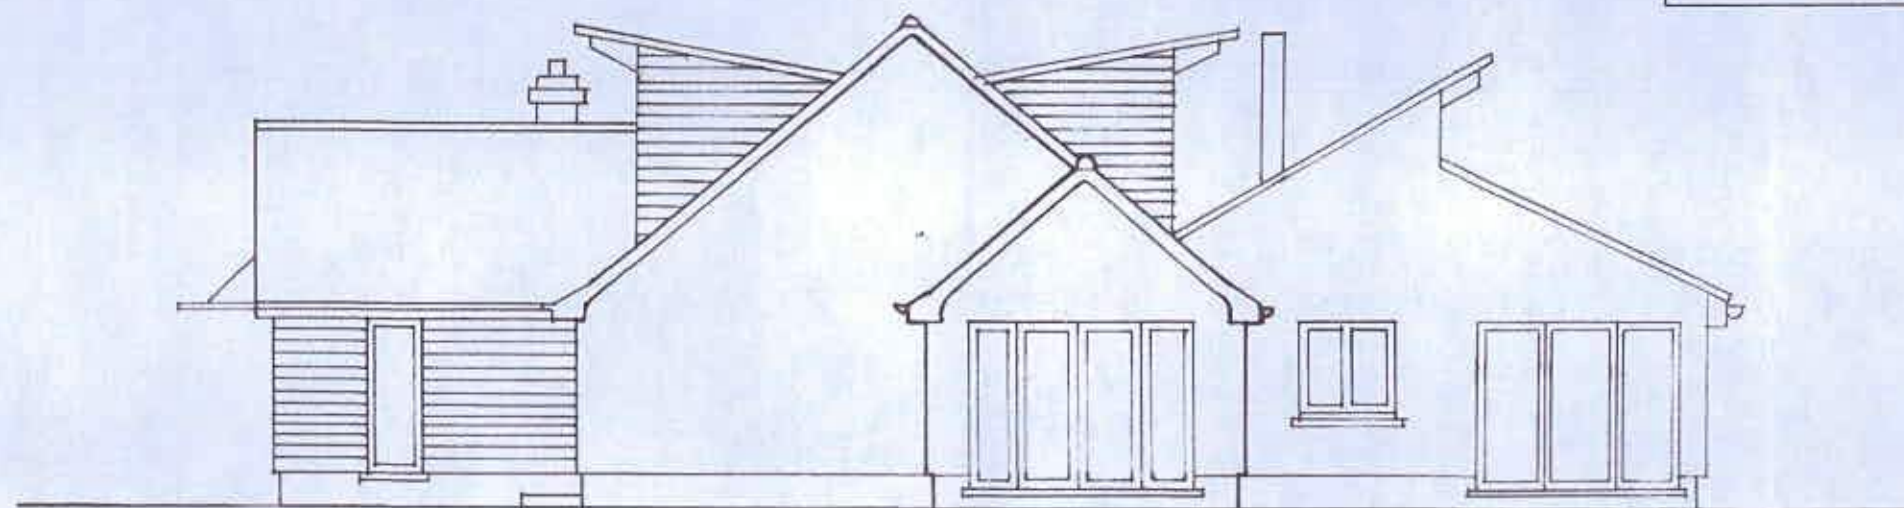

Side Elevation - East

 

9 Myrtle Grove, East Preston, BN16 2SW
Loft conversion and alterations

Julie Shannon Design Ltd

Drawing: 312 – Proposed Elev.'s S & E

Scale: 1:100

Drawn By: JS

Date: March 2019