
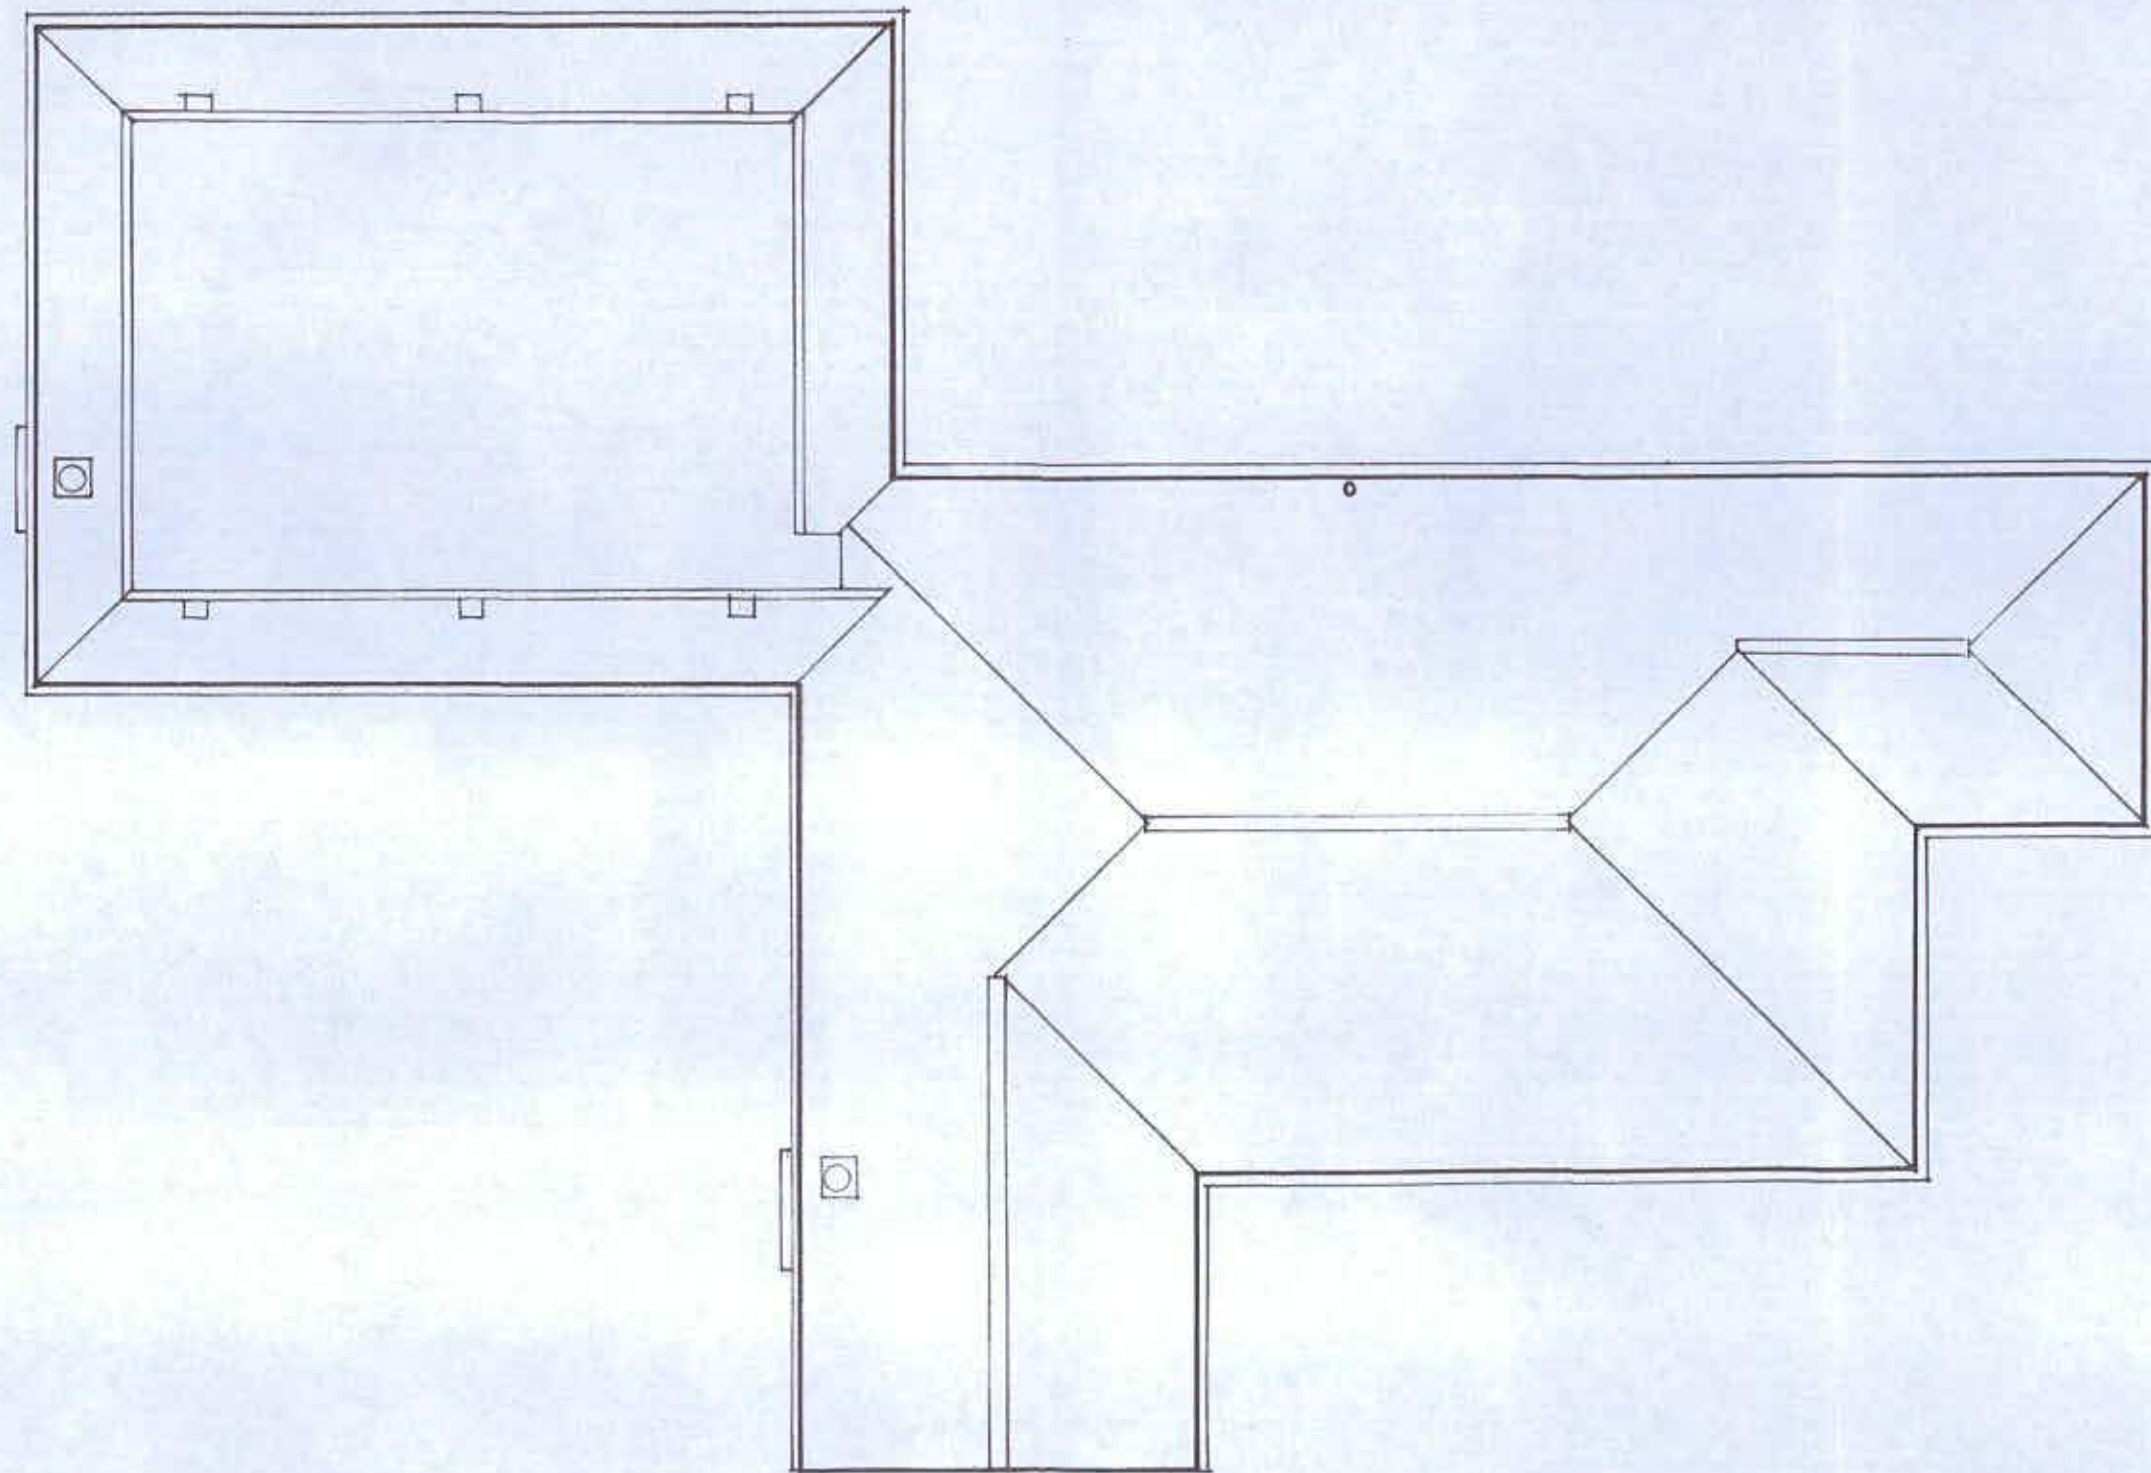


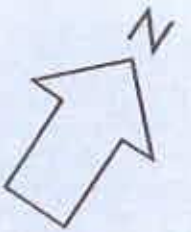

9 Myrtle Grove, East Preston, BN16 2SW
Loft conversion and alterations

Julie Shannon Design Ltd

Drawing: 203 - Existing Roof Plan

Scale: 1:100

Drawn By: JS

Date: March 2019

